
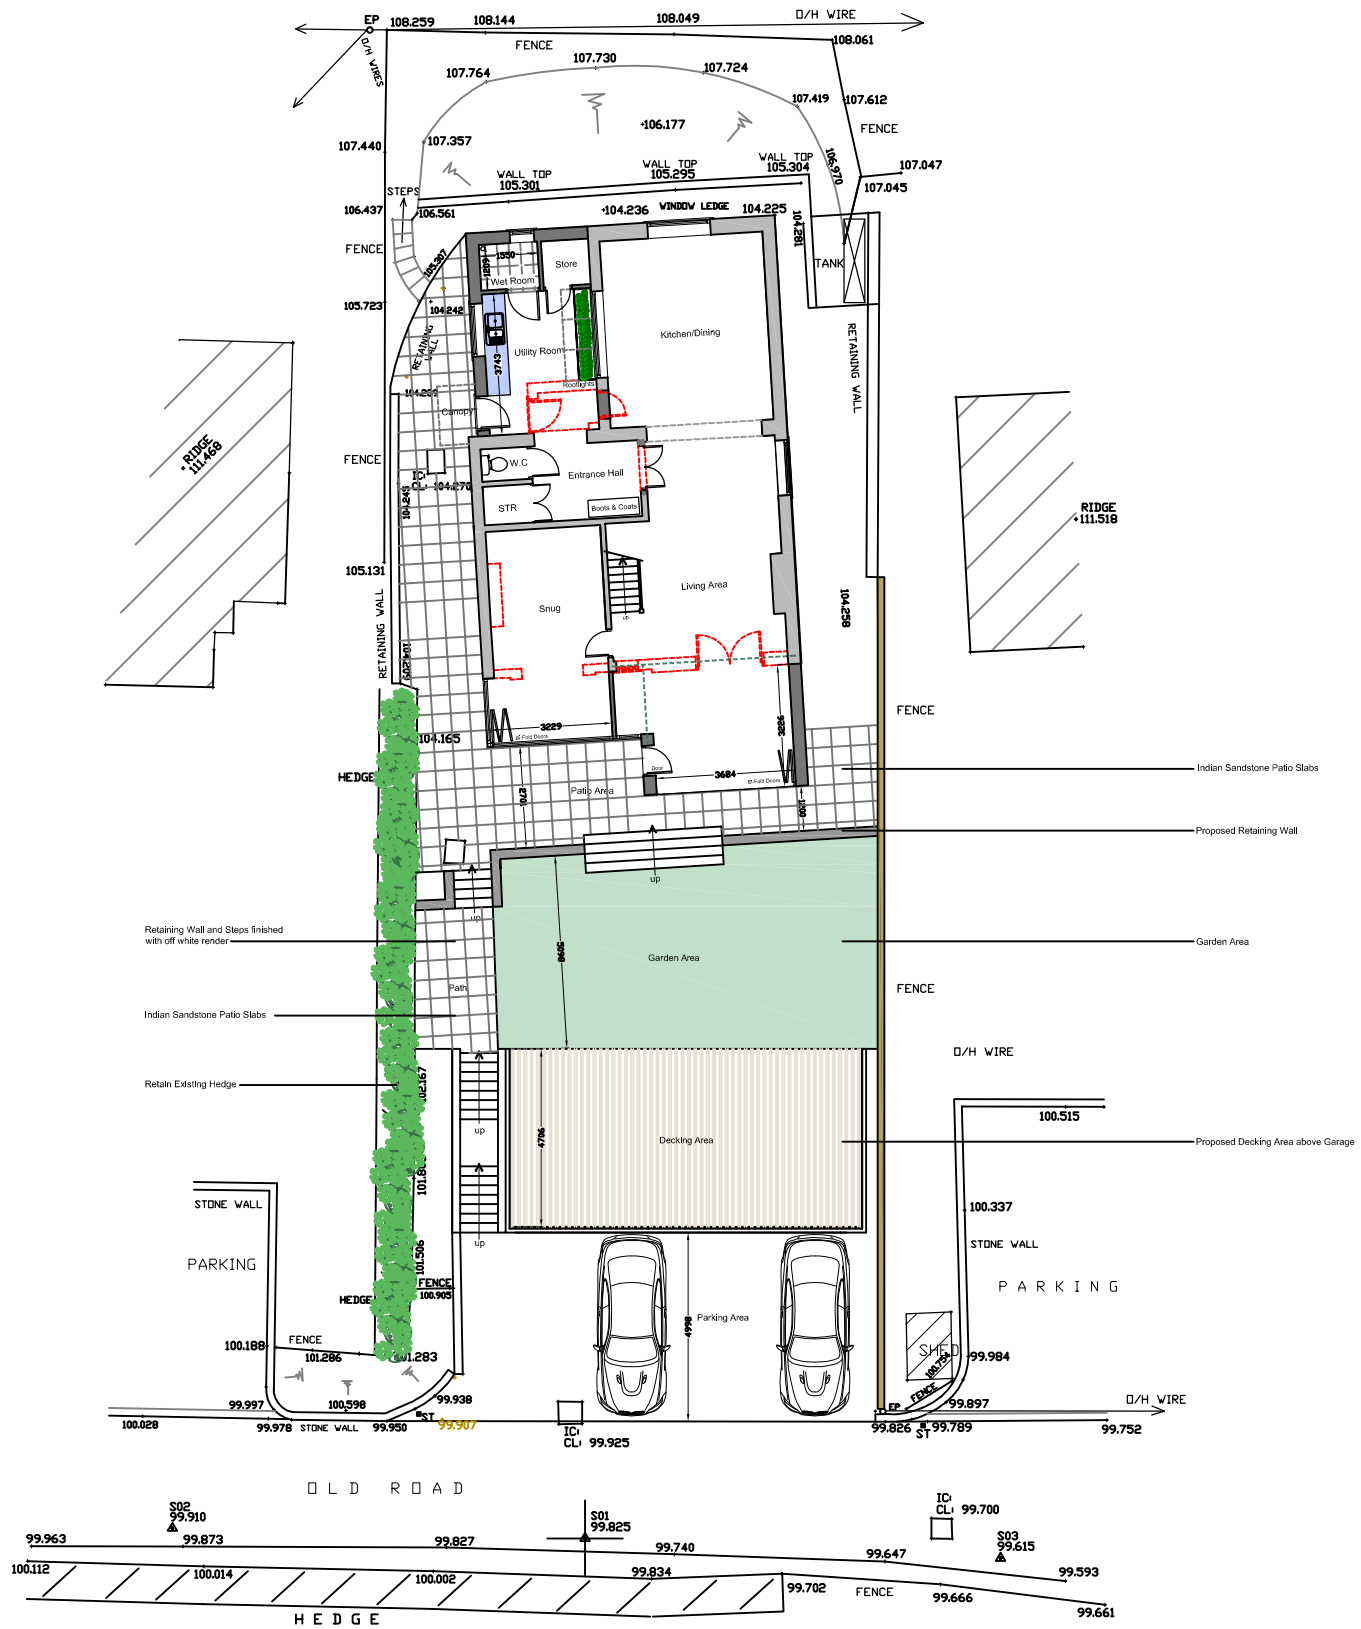


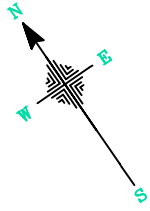

Proposed Site Plan 1:200

	Project	Proposed Extension & Internal Alterations - Planning Drawings
	Address	Bryn Bedw, Dolywern, Llangollen, Wrexham, LL20 7AG
	Client	Mr & Mrs D Roberts
	Scale	Scale 1:200 @A3
		Drawing:- Ty/1100/PL01