




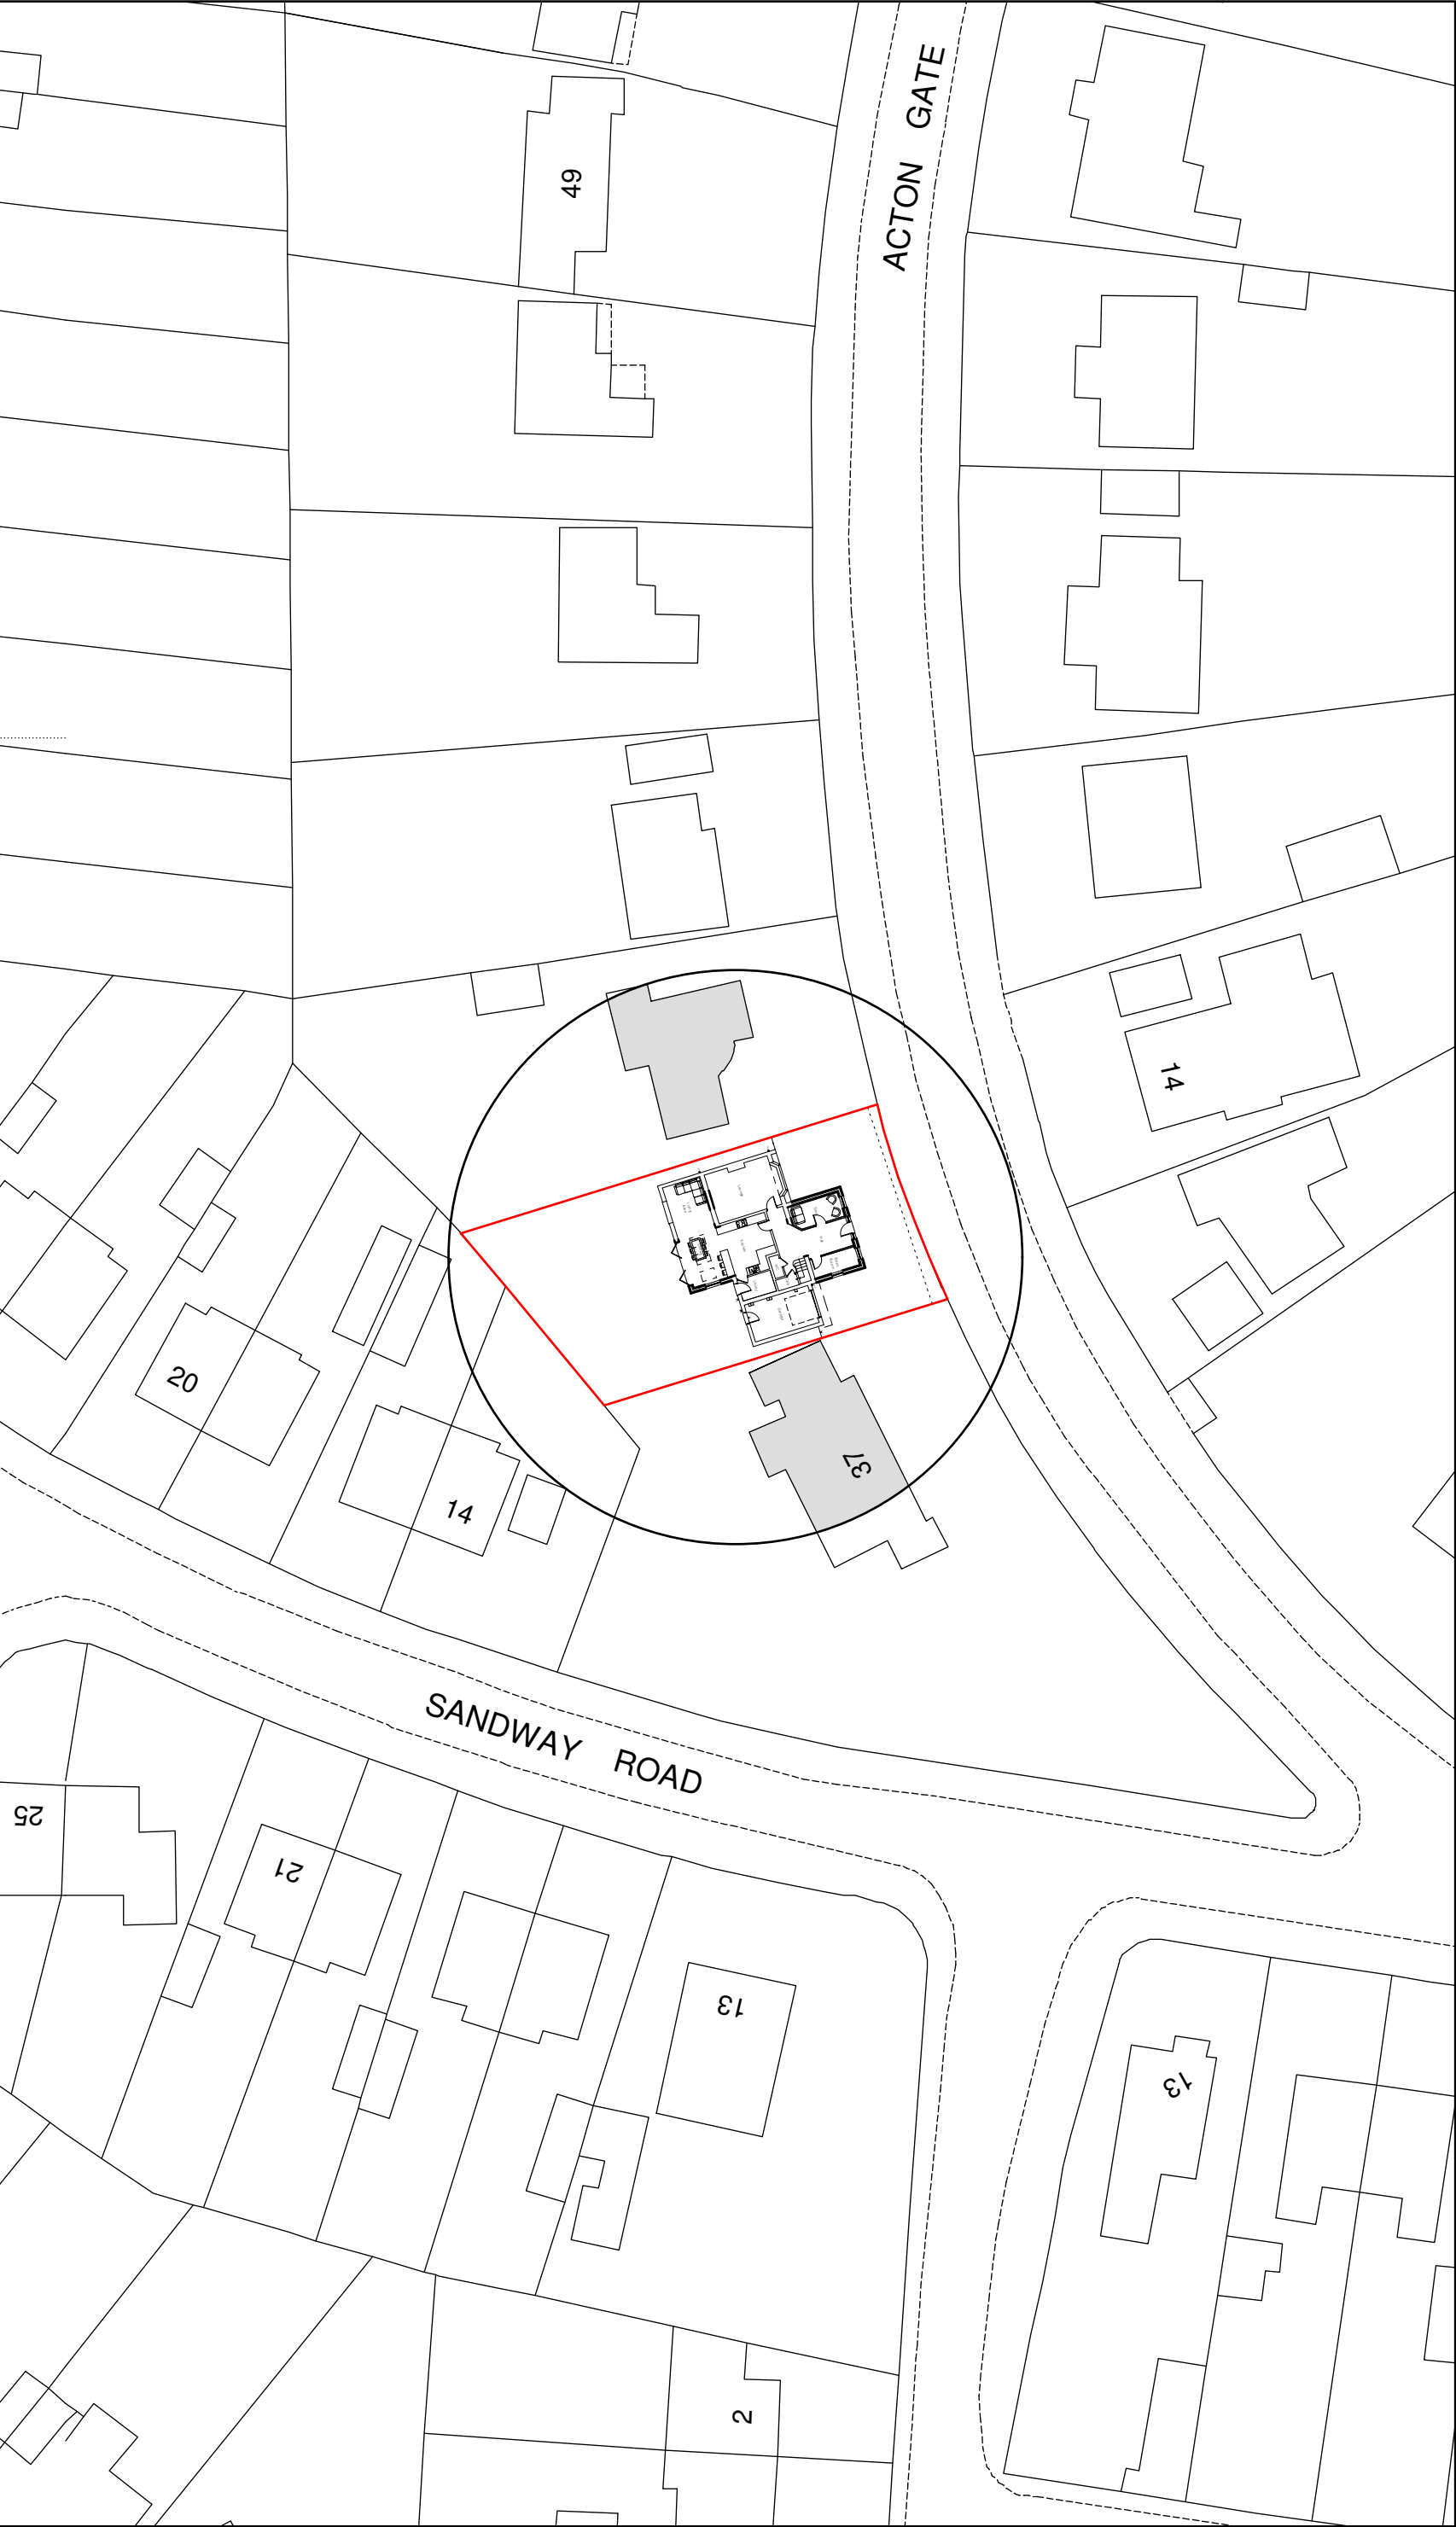

Site Plan 1:500

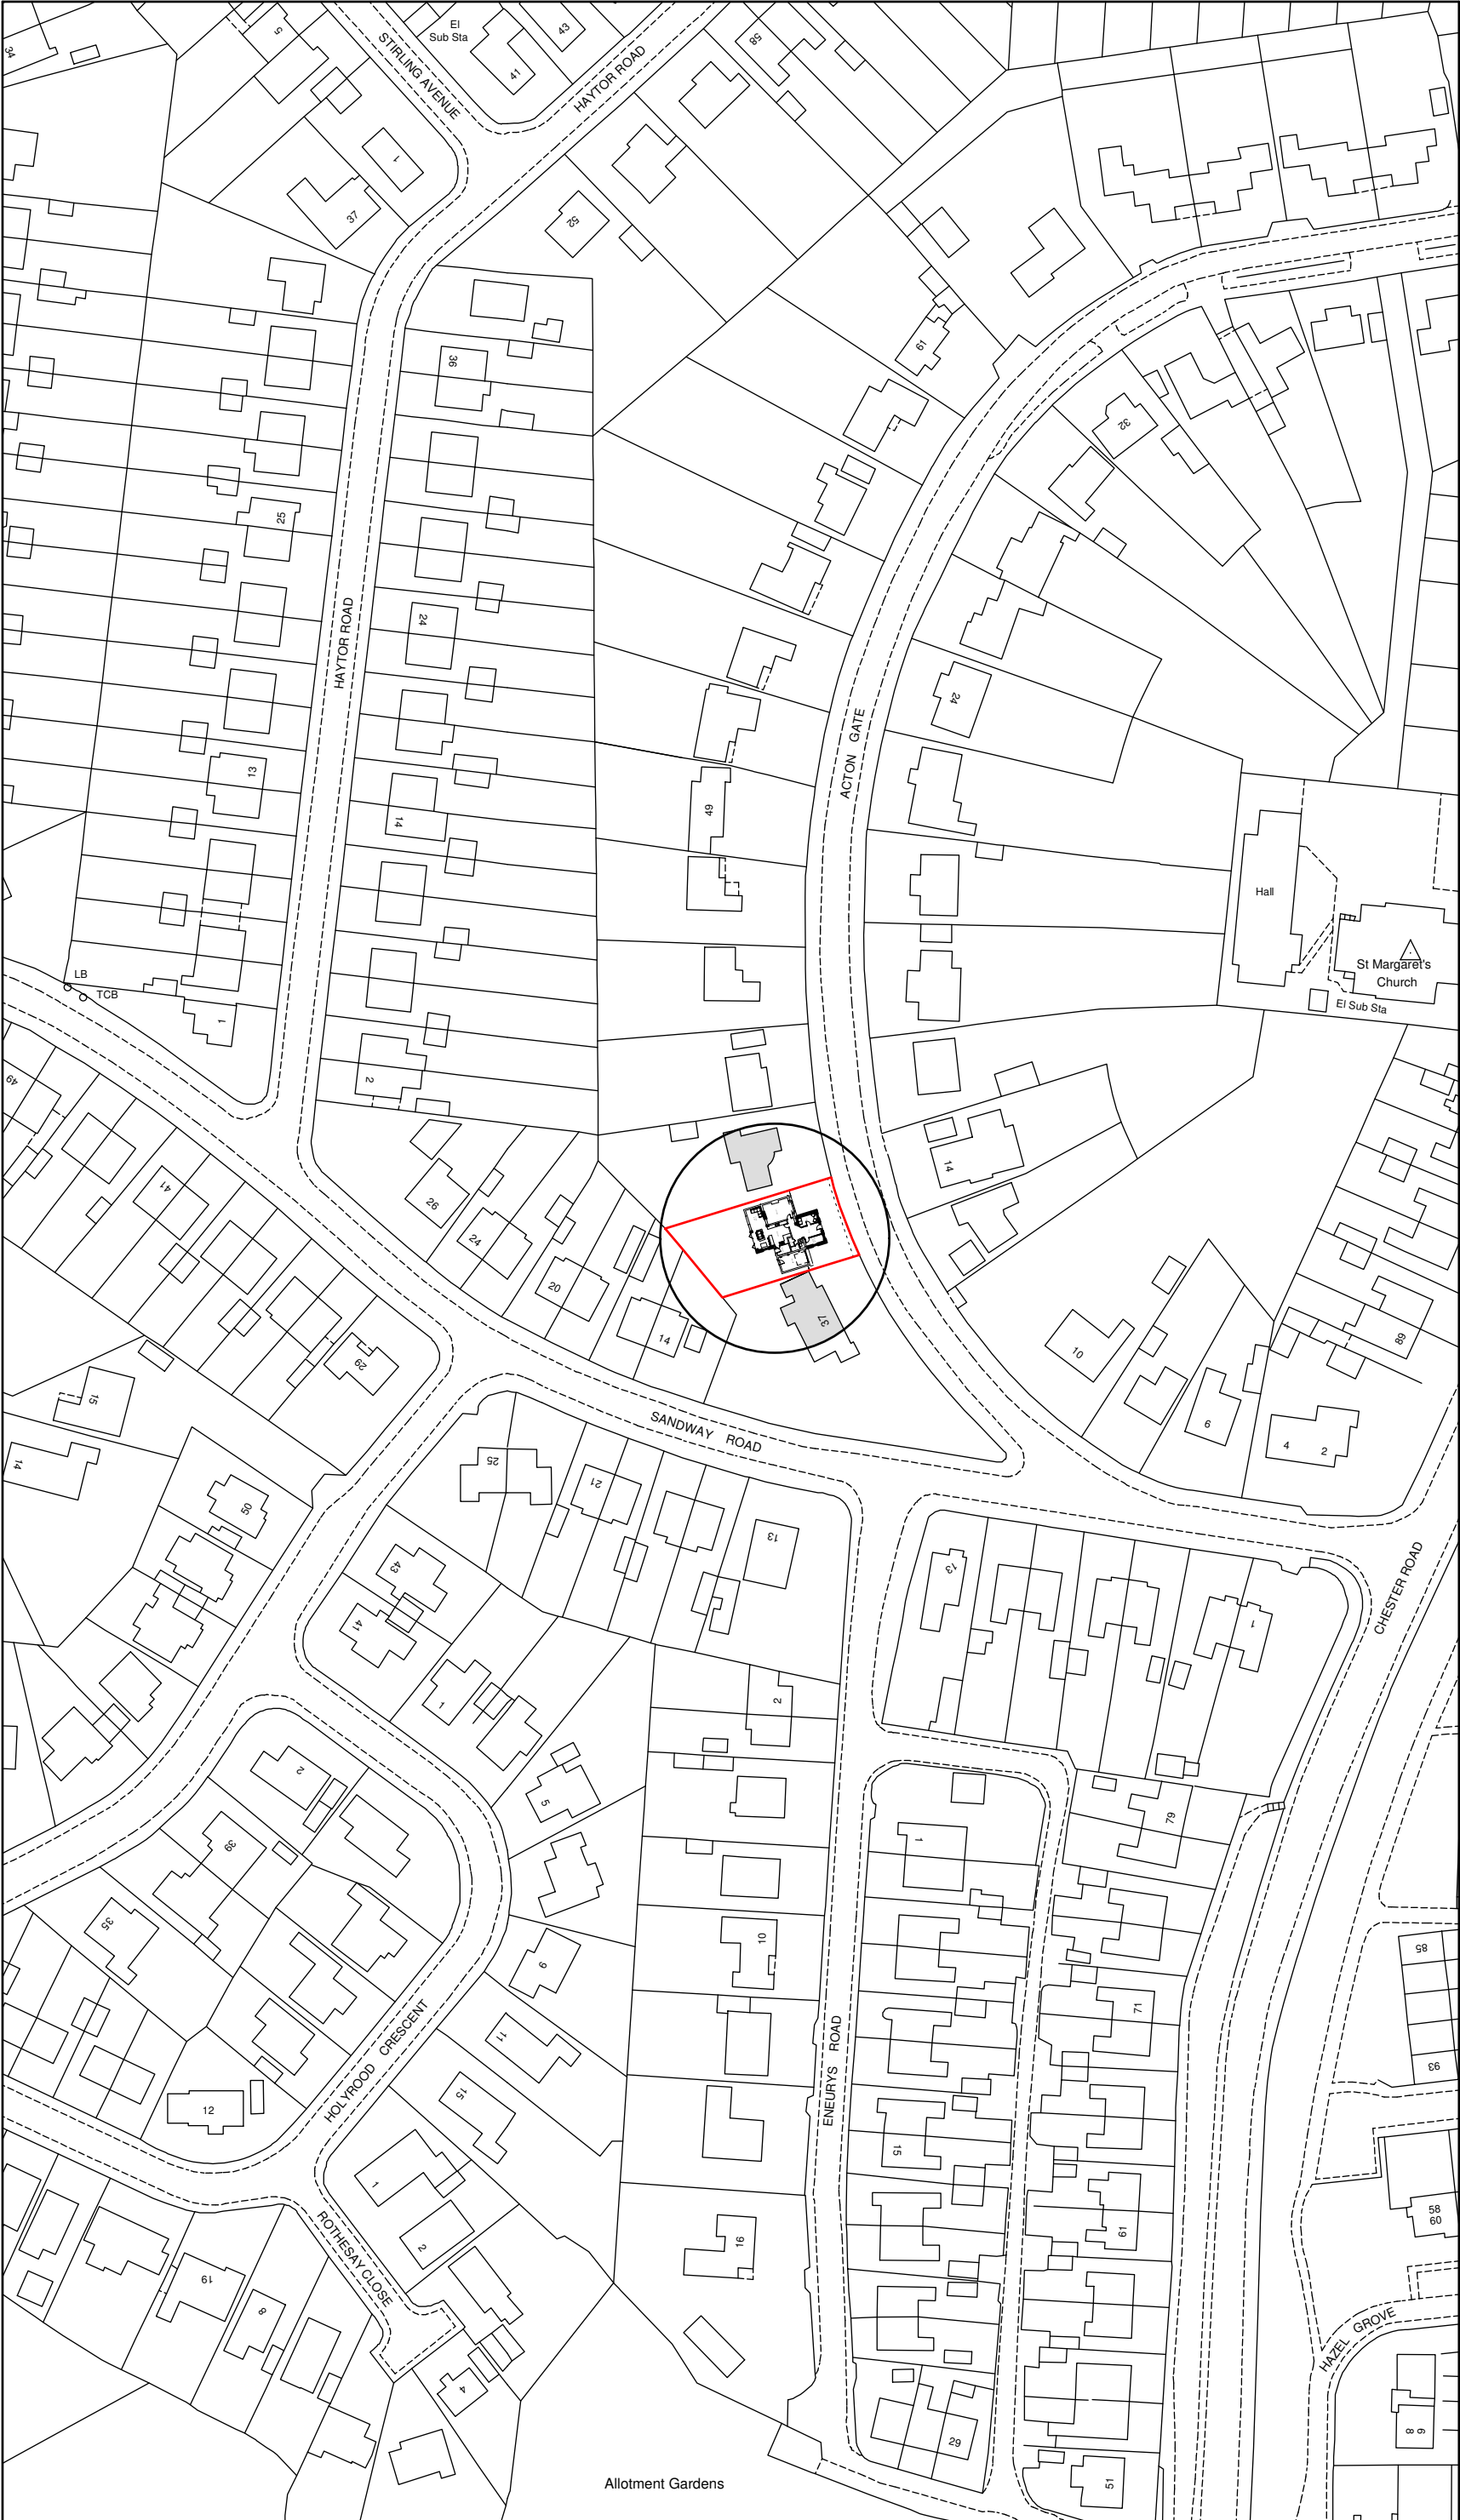

Location Plan 1:1250

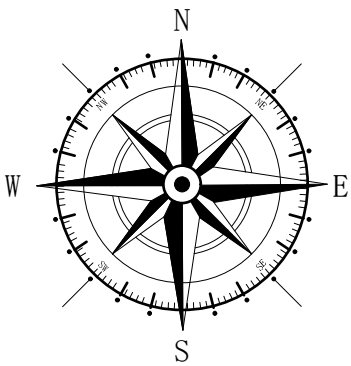

Key	
	Surrounding Buildings
	Application Site

Rev	Date	Detail	Initial

Project: Proposed Alterations to, 39 Acton Gate, Wrexham, LL11 2PW.	
Title: Planning: Site & Location Plan	Scale: (A2) 1:500 & 1:1250

Drawn By: J Felgate	Date: Feb 2021
Drawing No: D119/004	Sheet: 1 of 1

Office 3K4,
Redwither Business Tower,
Wrexham. LL13 9XT
Tel: 01978 356500
www.blueprintarchitectural.com
© copyright all rights reserved