





Front Elevation 1:100




Side Elevation 1:100

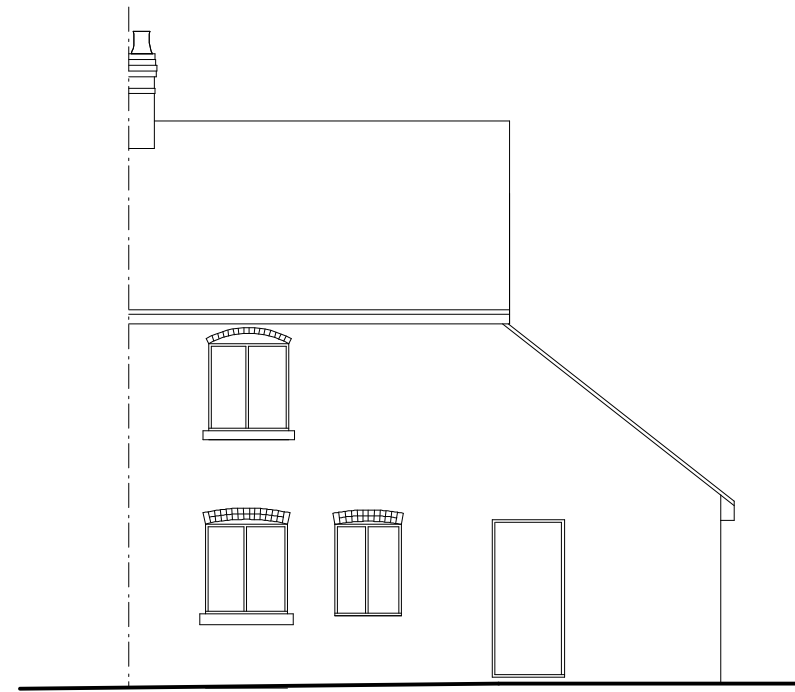


Rear Elevation 1:100

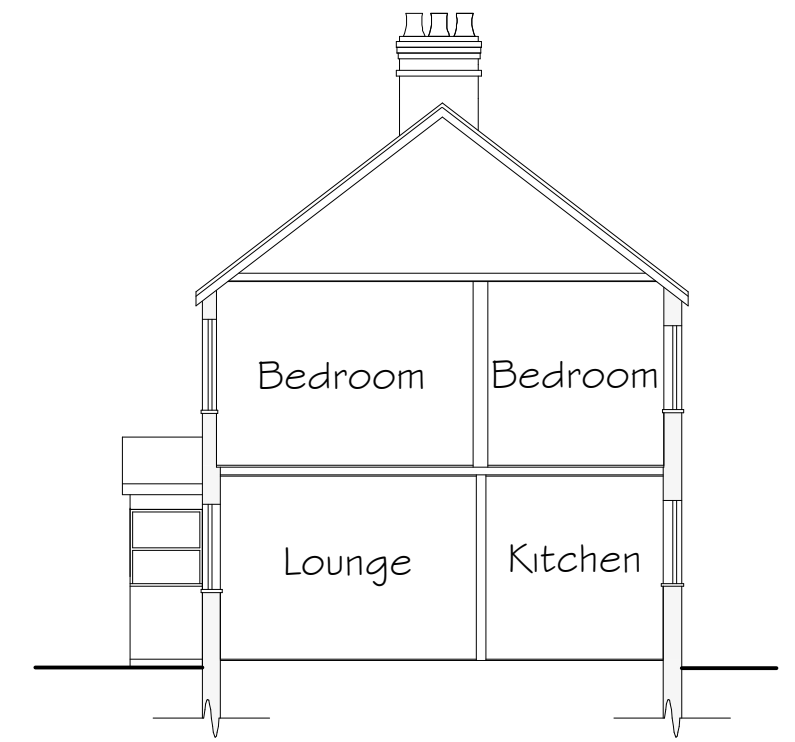

Side Elevation 1:100

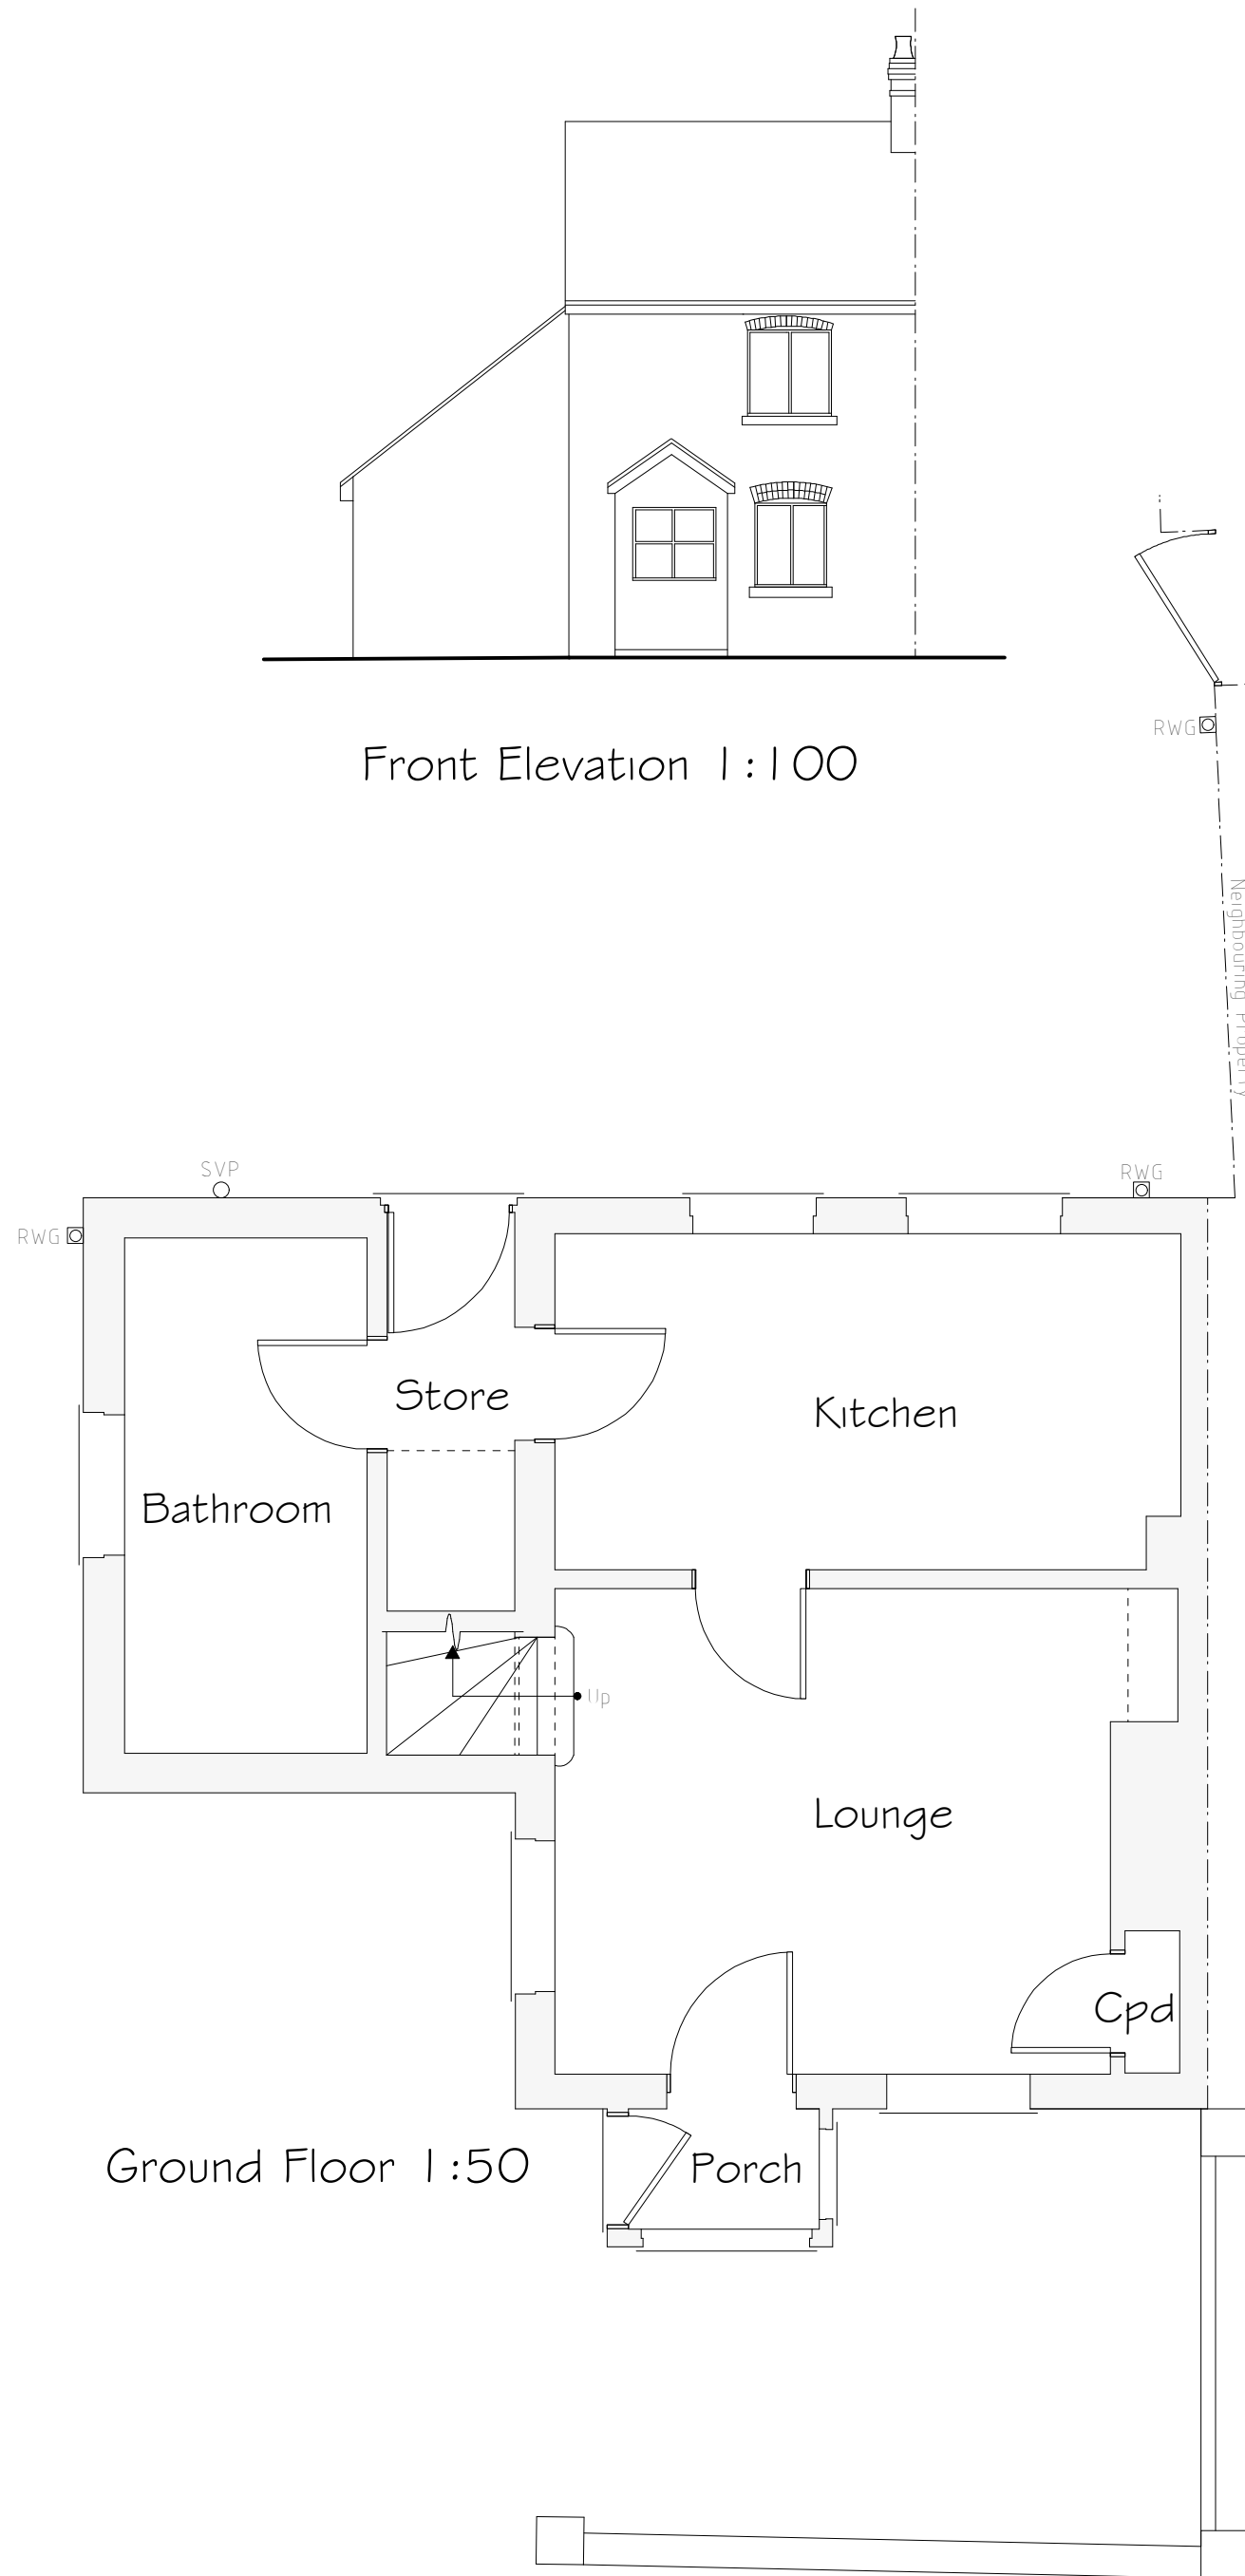

Ground Floor 1:50

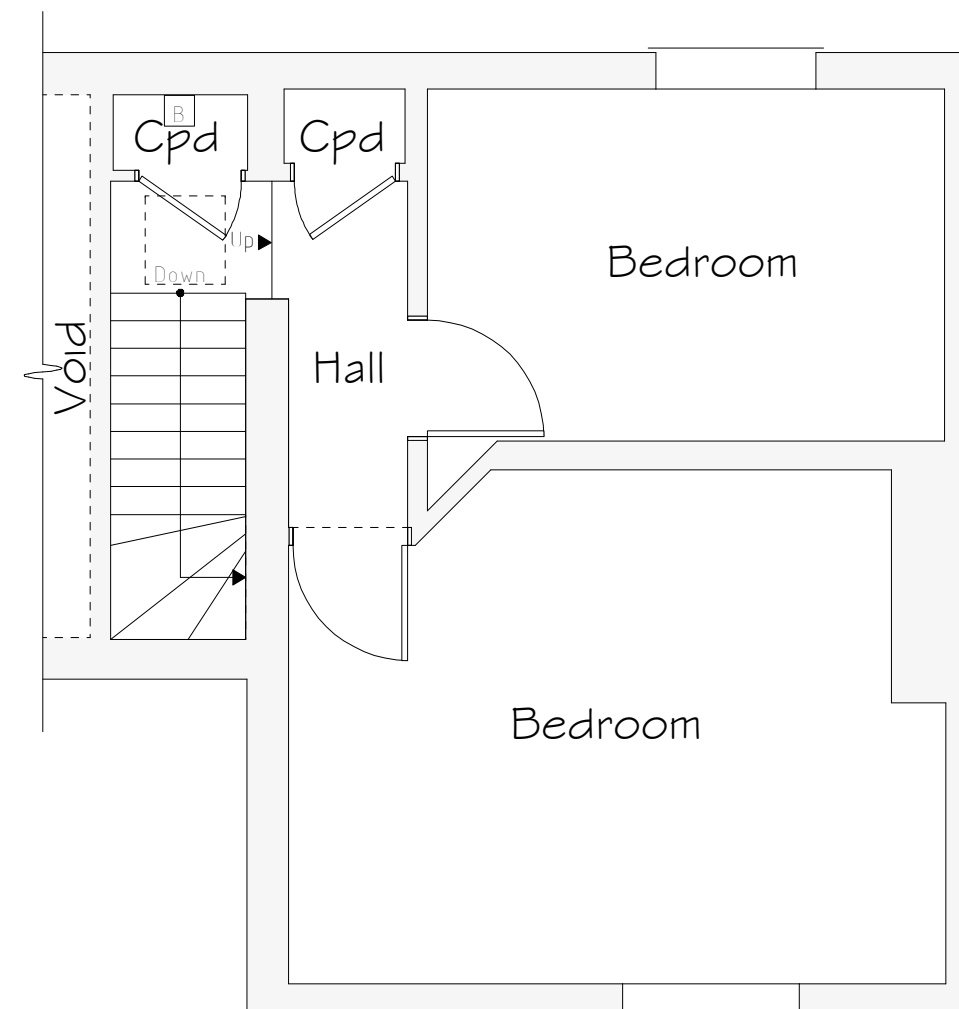

First Floor 1:50

Services Key

- ☒ Existing Rain Water Gully (RWG) Position
- ☒ Existing Boiler Position
- ☐ Existing Soil Vent Pipe (SVP) Position

A	08/21	Alterations	D.J.E.
Rev	Date	Detail	Initial

Project:	
Proposed Alterations to, 1 Rossett Road Cottages, Wrexham, LL1 2ODT	
Title:	Scale: (A2)
Existing	1:50 & 1:100

Drawn By:	Date:
A.L. Valentine	June 2021
Drawing No:	Sheet:
T080/001	1 of 1

blueprint
architectural services

LABC partner

Office 3K4,
Redwither Business Tower,
Wrexham. LL13 9XT
Tel: 01978 356500
www.blueprintarchitectural.com
© copyright all rights reserved