



Front Elevation 1:100




Side Elevation 1:100



Rear Elevation 1:100



Side Elevation 1:100

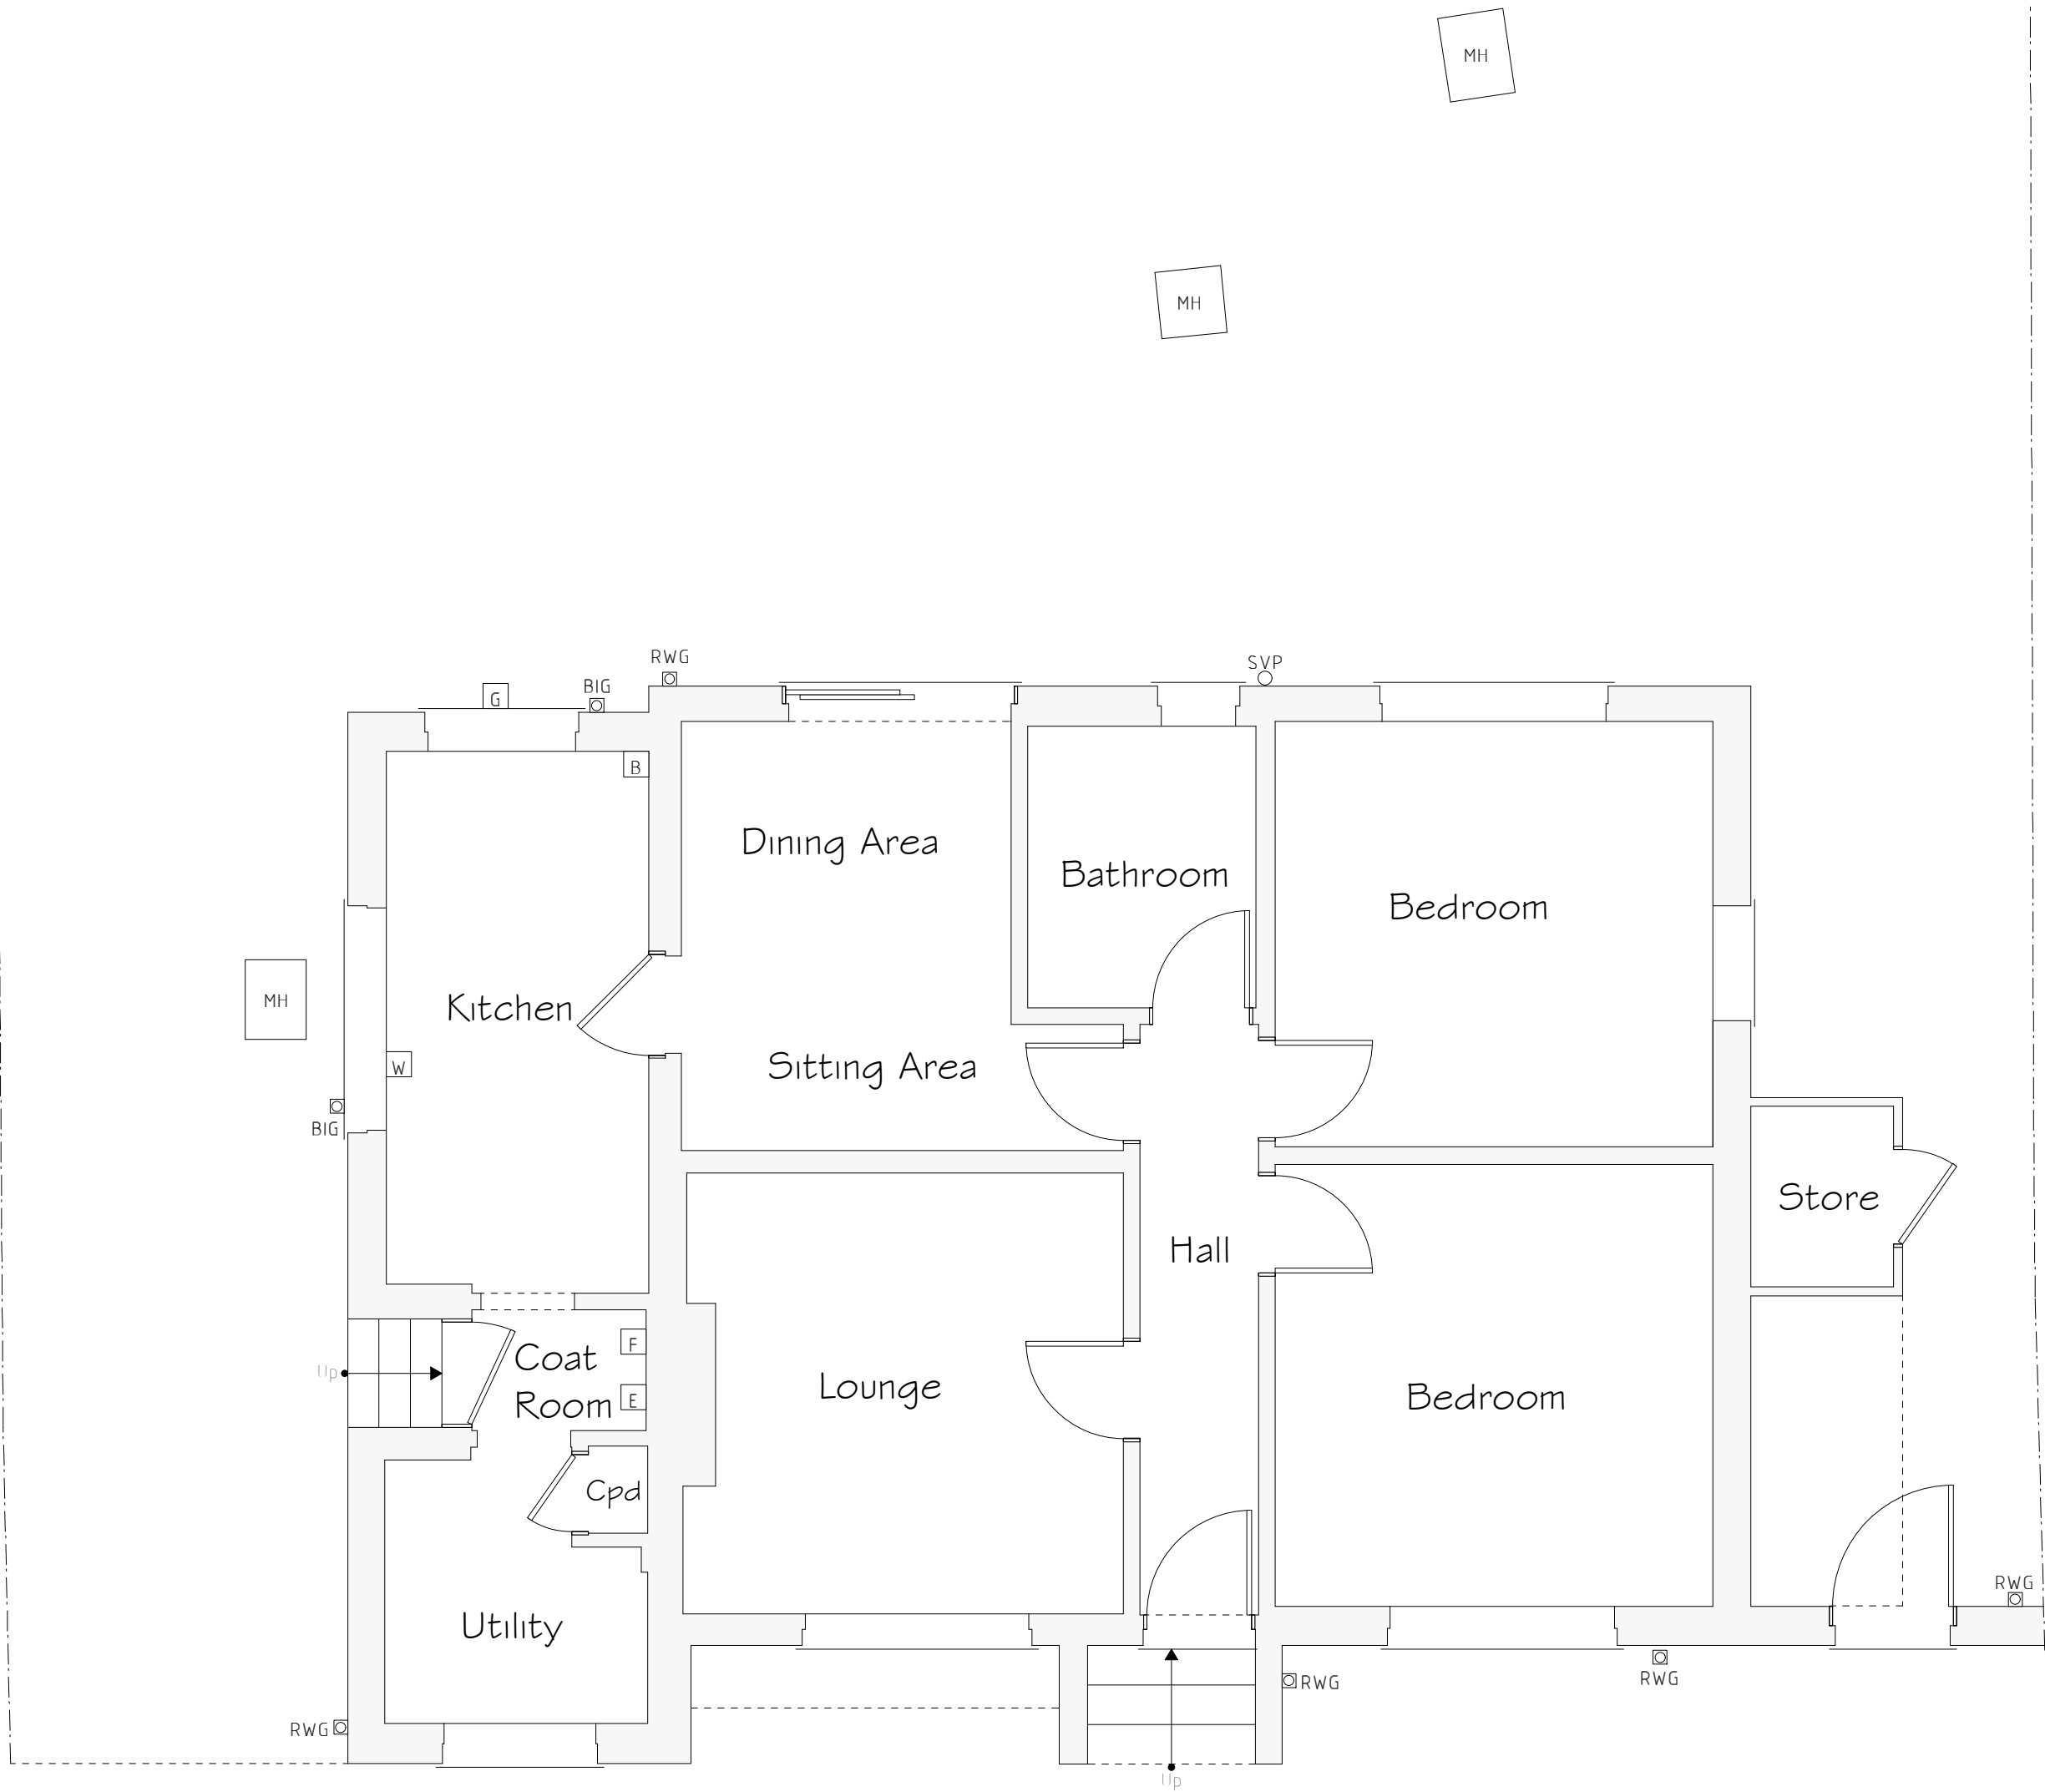

Ground Floor Plan 1:50

Services Key	
B	Existing Boiler Position
G	Existing Gas Meter Position
E	Existing Electric Meter Position
F	Existing Fuse Box Position
W	Existing Stopcock Position
MH	Existing Man Hole Position
	Existing Rain Water Gully (RWG) Position
	Existing Back Inlet (BIG) Gully Position
O	Existing Soil Vent Pipe (SVP) Position

Rev	Date	Detail	Initial

Project: Proposed Alterations to, Minna, Wrexham Road, Pentre Bychan, LL14 4DS	
Title: Existing	Scale: (A2) 1:50 & 1:100

Drawn By: A.L. Valentine	Date: June 2021
Drawing No: H138/001	Sheet: 1 of 1



Office 3K4,
Redwither Business Tower,
Wrexham. LL13 9XT
Tel: 01978 356500
www.blueprintarchitectural.com
© copyright all rights reserved