




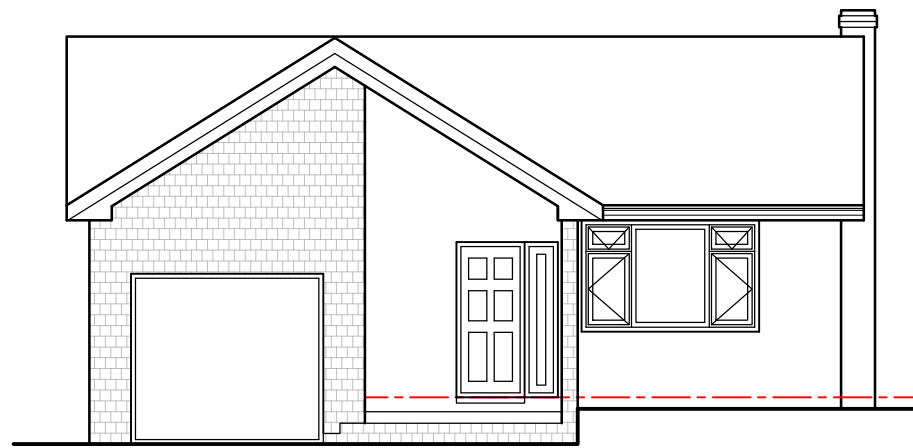


Front Elevation

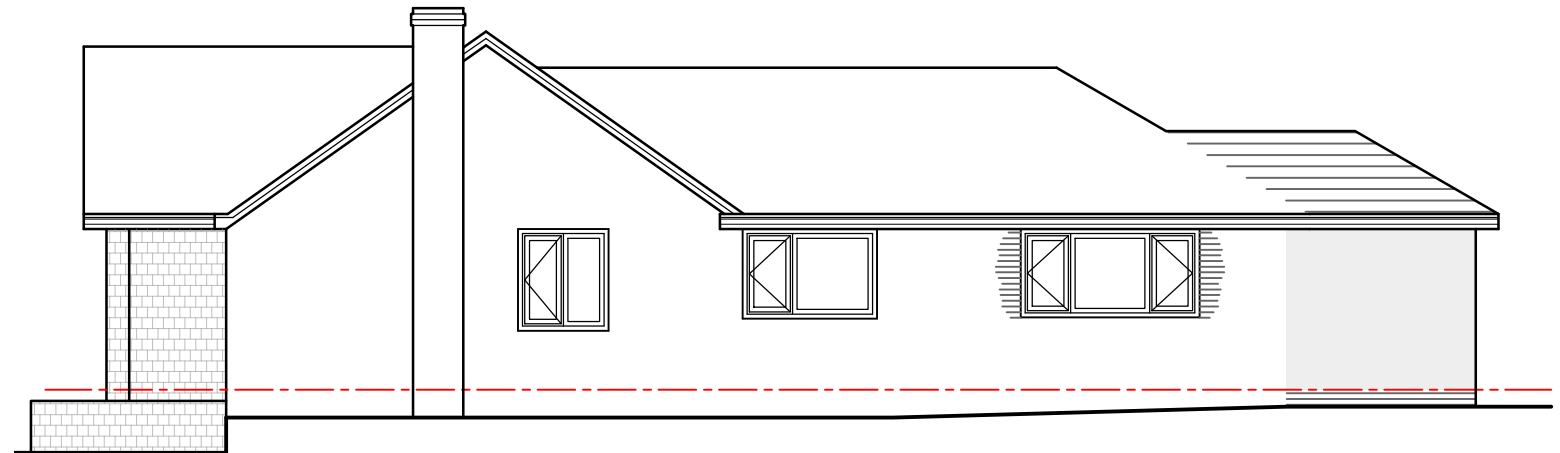

Side 01 Elevation

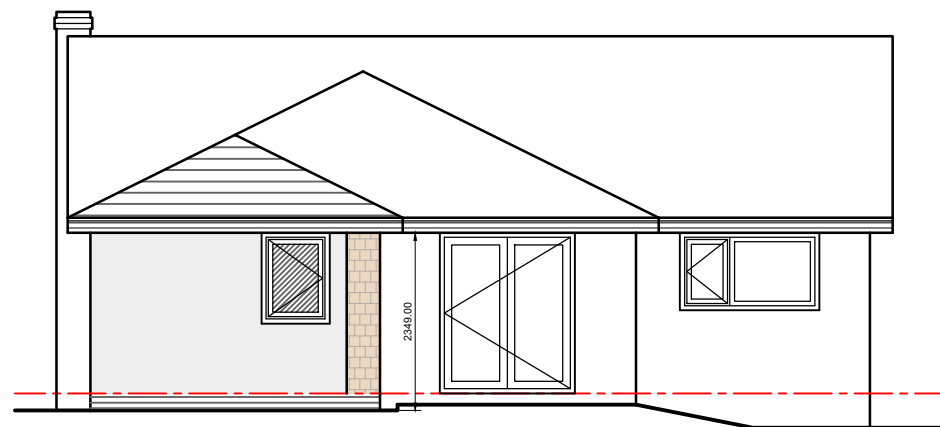

Rear Elevation

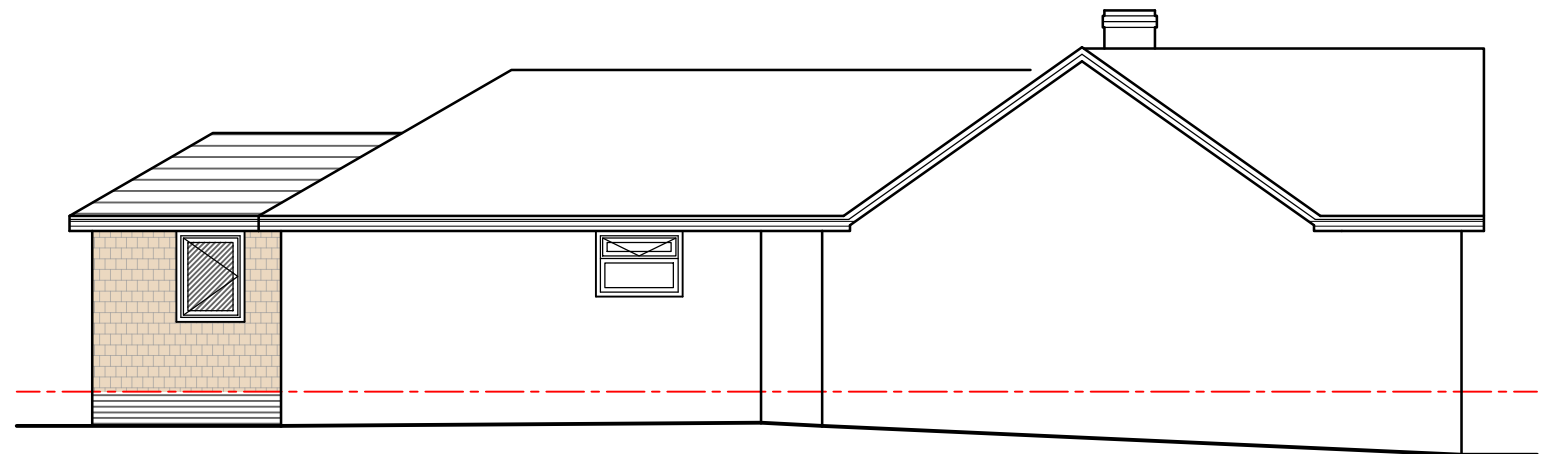

Side 02 Elevation

HDS ARCHITECTURAL SERVICES
HDS Architectural Services, The Foundry,
15 Yorke Street, Wrexham
LL13 8LW
Tel (01978) 345250
www.hdsarchitectural.co.uk

Project; Hafan, Laurels Avenue, Bangor On Dee, Wrexham, LL13 0BB	
Title; Proposed Elevations	Scale (A3); 1:100
Dwg No; HL/PD/04	Date; July 2021
Revision;	