


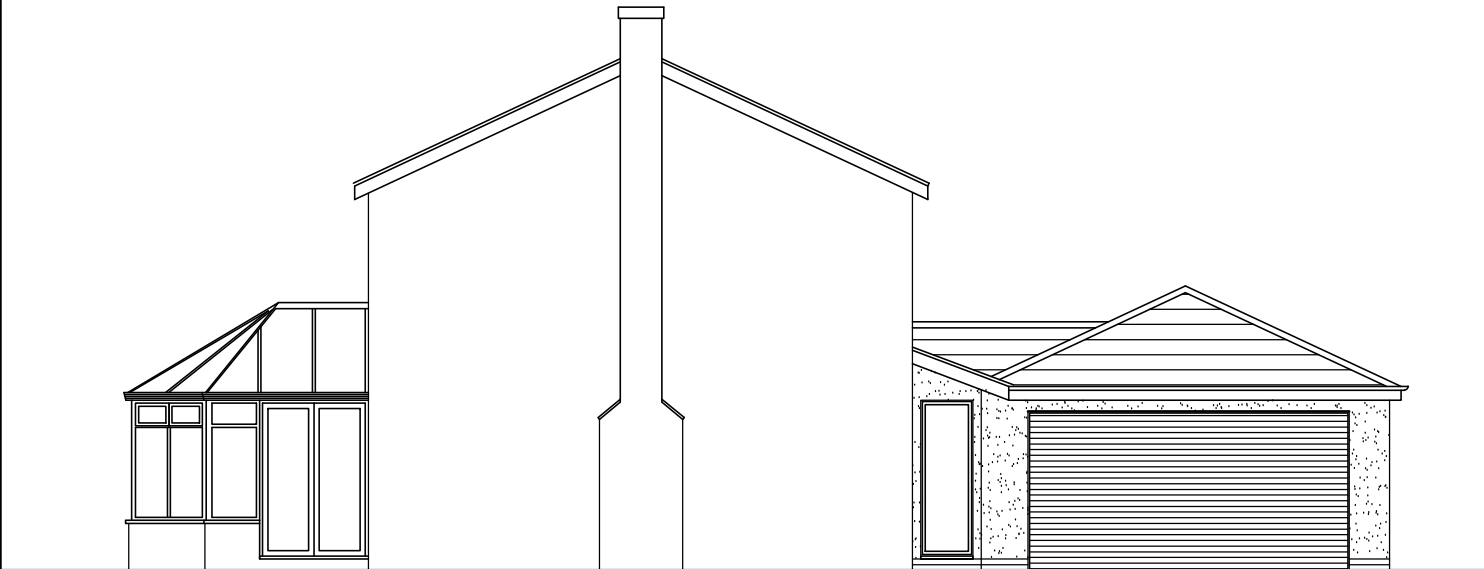


WEST ELEVATION

- ROOF:
DARK GREY FLAT INTERLOCKING TILES WITH
MATCHING RIDGE TO MATCH EXISTING AS
CLOSELY AS POSSIBLE.
- RAINWATER GOODS:
BROWN UPVC GUTTERS AND RAINWATER PIPES
- EAVES & VERGE:
BROWN STAINED TIMBER BARGEBOARD, FASCIA
AND SOFFIT
- WINDOWS & DOORS:
BROWN UPVC
- EXTERNAL WALLS:
BUFF FACING BRICK TO MATCH EXISTING AS
CLOSELY AS POSSIBLE, WITH OFF WHITE
SMOOTH RENDER TO GARAGE ELEVATIONS AND
WALLS BENEATH PORCH AREA




NORTH ELEVATION

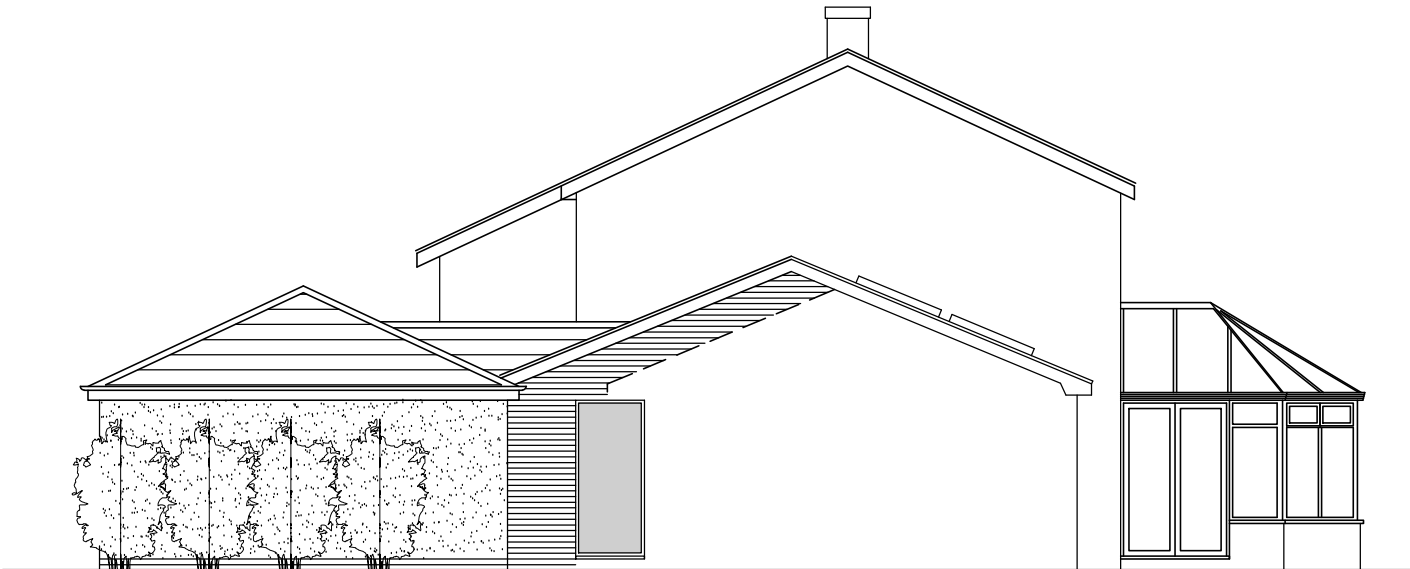

SOUTH ELEVATION

Obscure glazing to
Study window

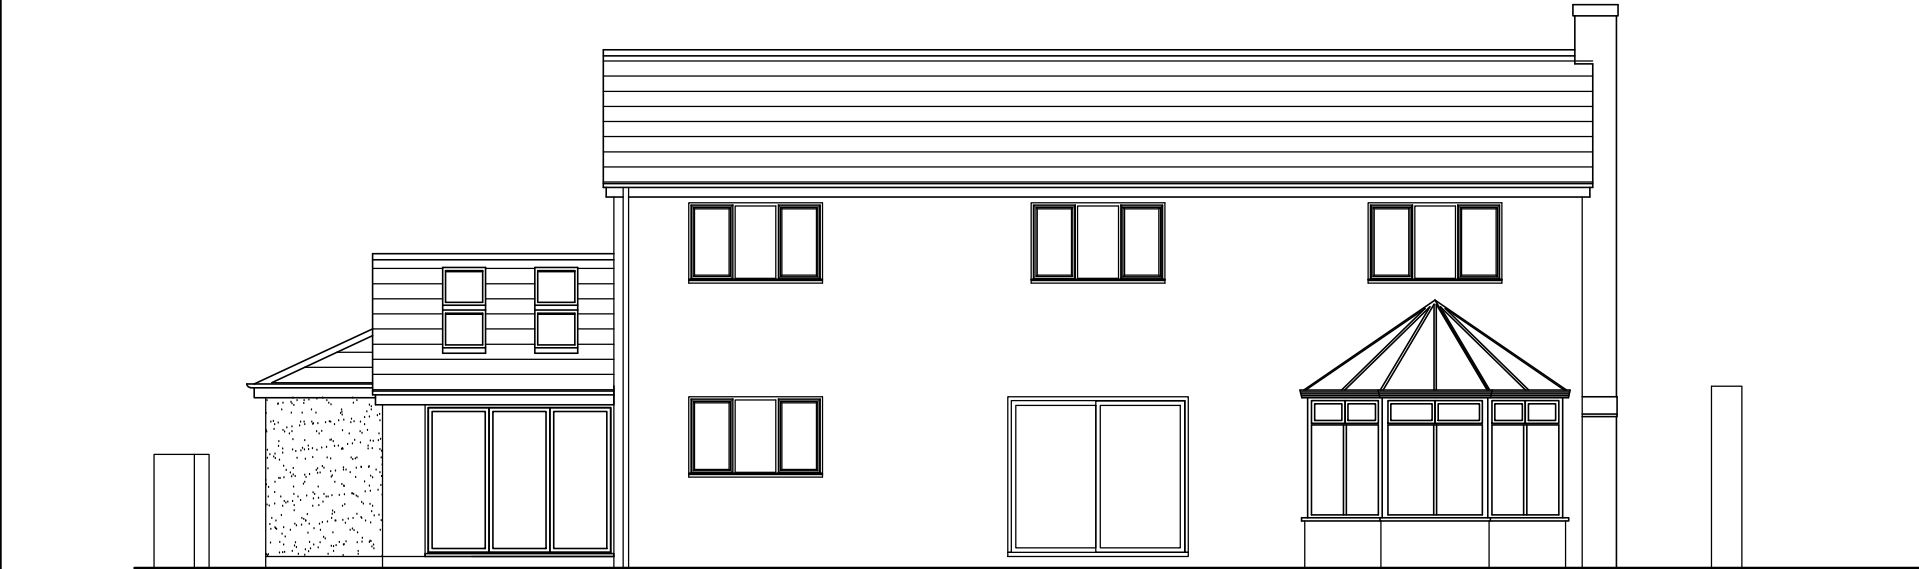

EAST ELEVATION

CLIENT				
MR. & MRS. A. SUTER				
JOB TITLE				
6 CHETWYN COURT, GRESFORD				
DRAWING TITLE				
PROPOSED ELEVATIONS				
DATE	SCALE	JOB NO.	DRAWING NO.	REV
08.2021	1:100	AJS	D.006	R3
DO NOT SCALE				