




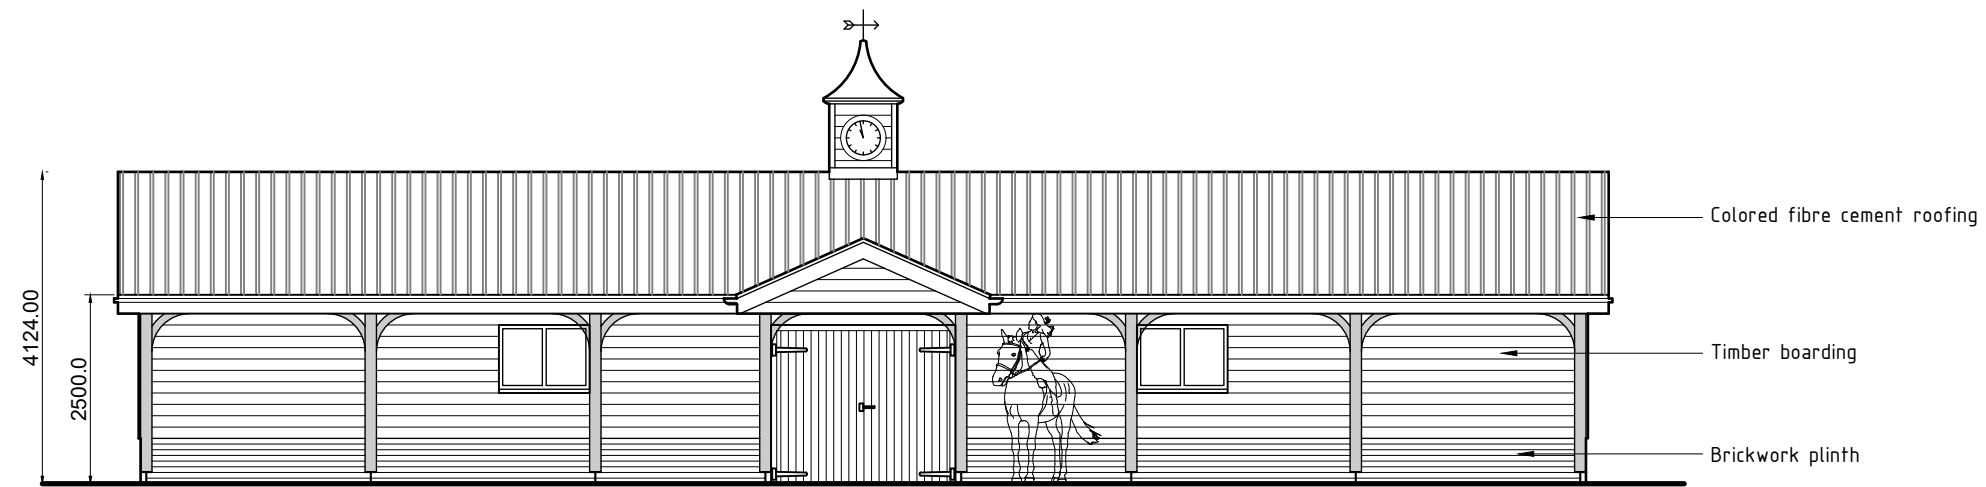


Front elevation

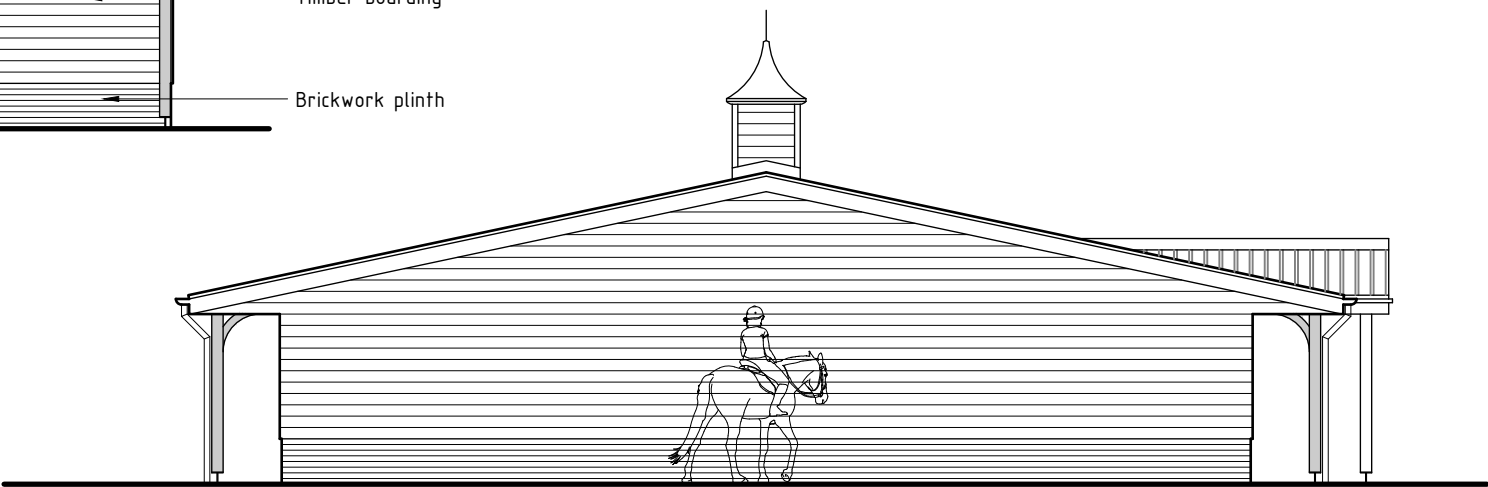

Side-1 elevation

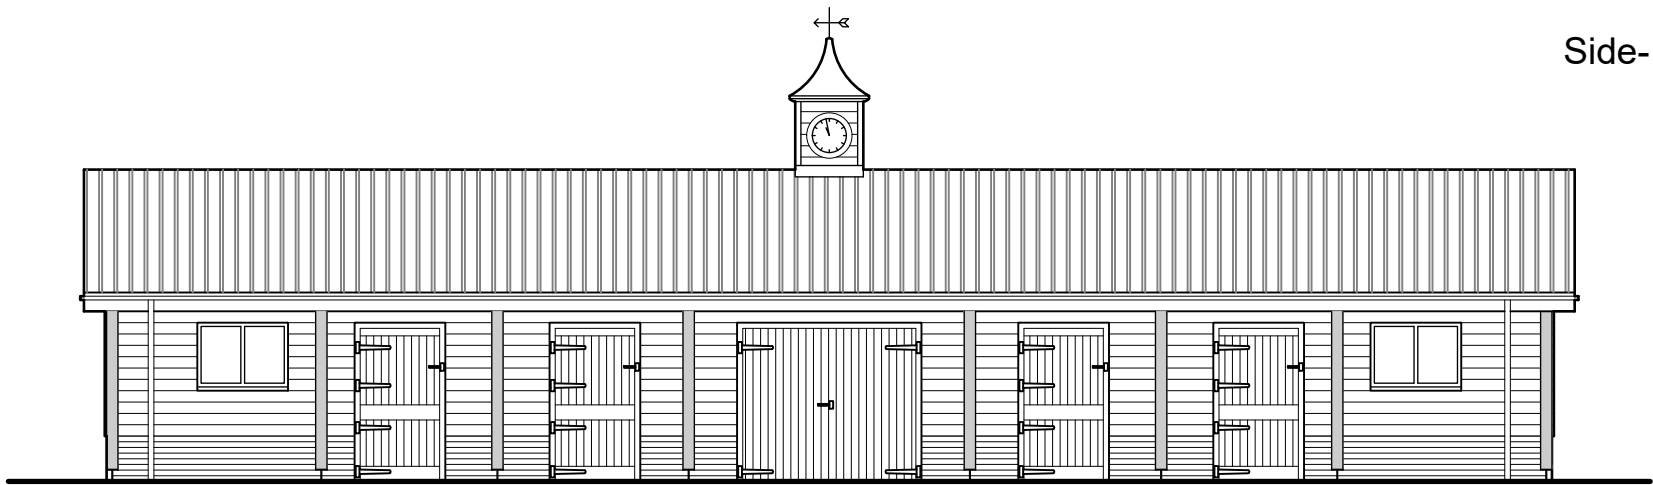

Rear elevation

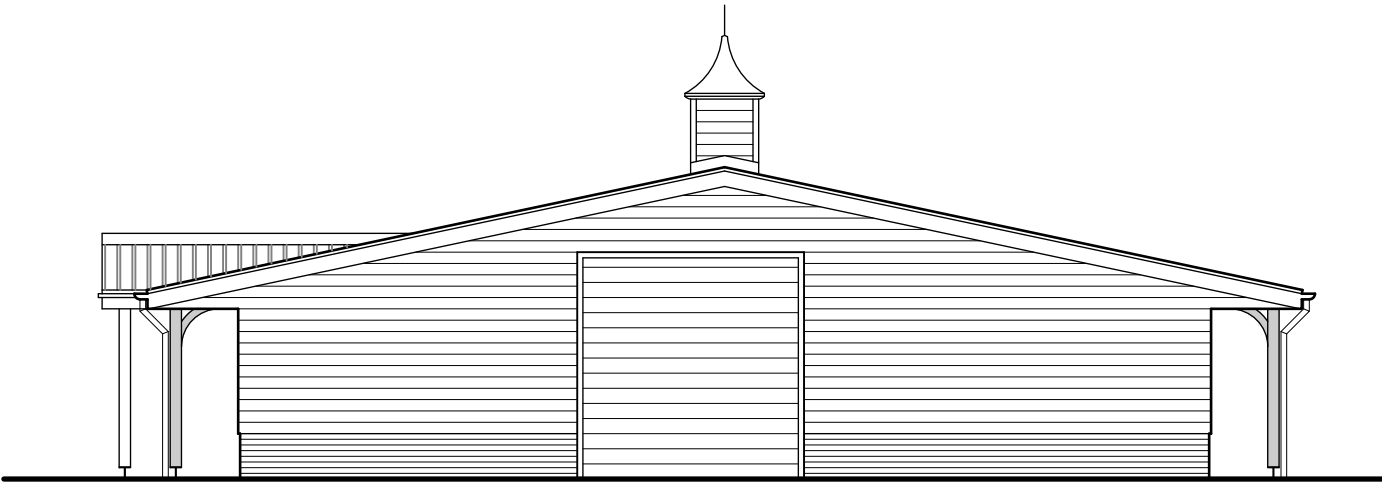

Side-2 elevation



|   |                                                                   |                             |                                                                                       |                           |
|---|-------------------------------------------------------------------|-----------------------------|---------------------------------------------------------------------------------------|---------------------------|
|  <p>HDS Architectural Services, The Foundry,<br/>15 Yorke Street, Wrexham<br/>LL13 8LW<br/>Tel (01978) 345250<br/>www.hdsarchitectural.co.uk</p> | <b>Project;</b><br>Stonebridge House, Eyton, Wrexham,<br>LL13 0SP |                             | <b>Dwg No;</b><br>SH/PD/03                                                            | <b>Date;</b><br>1.12.2020 |
|   | <b>Title;</b><br>Stables Elevations                               | <b>Scale (A3);</b><br>1:100 | <b>Revision;</b><br>Rev-A Design amended 12.05.21<br>Rev-B Door size amended 06.10.21 |                           |