


Notes.
All details existing, unless marked proposed
Original drawing size A4
Scaled dimensions should not be taken from this
drawing unless authorised.

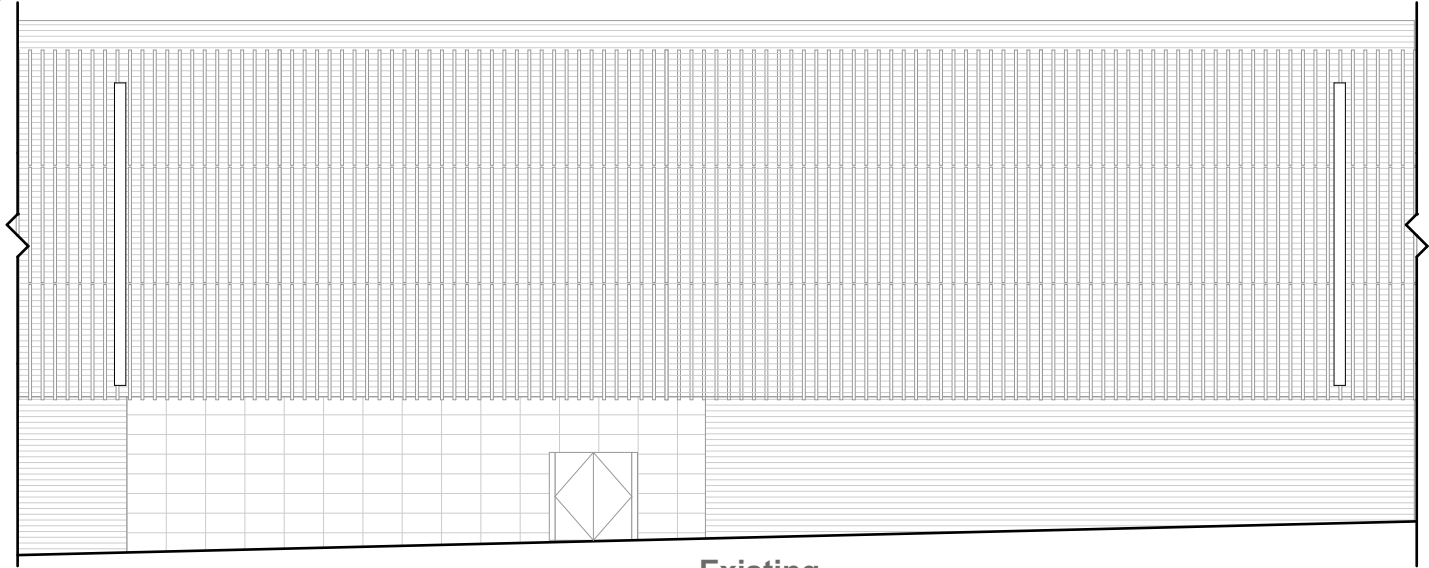


Existing
North East Elevation

Existing
Debenhams signs
to be removed

Proposed double sided
digital display
2m wide x 8m high

Existing
Debenhams signs
to be removed

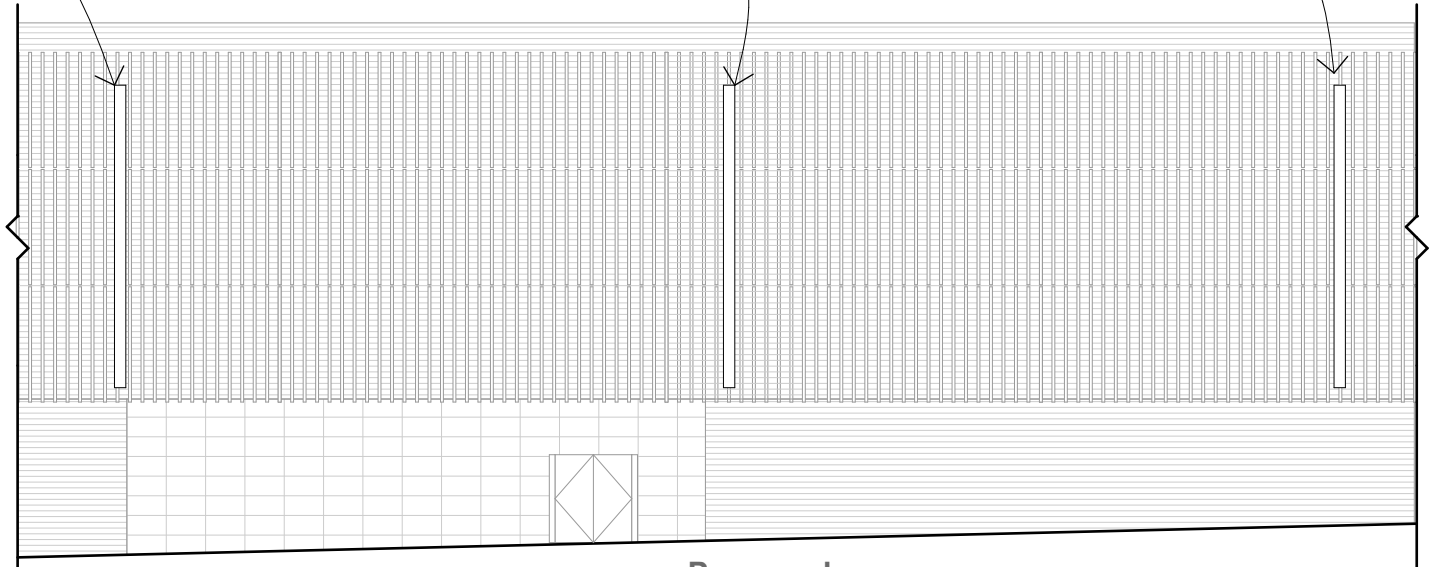

Proposed
North East Elevation



ArdentLand

7 Bell Yard
London
WC2A 2JR
0203 925 4603
www.ardentland.com

Ardent Land Ref:
-

Project

Wall at
Eagles Meadow,
Smithfield Road,
Wrexham,
LL13 8DG

Drawing Name

**Elevations - Existing
and Proposed**

Drawing Status

PLANNING

Revision

- First Formal Issue
A Sign size revised
CDDO
CDDO

Date

14.07.2021

Drawing Scale @ A4

1:200

Layout ID

T4607 A4 060 A

