




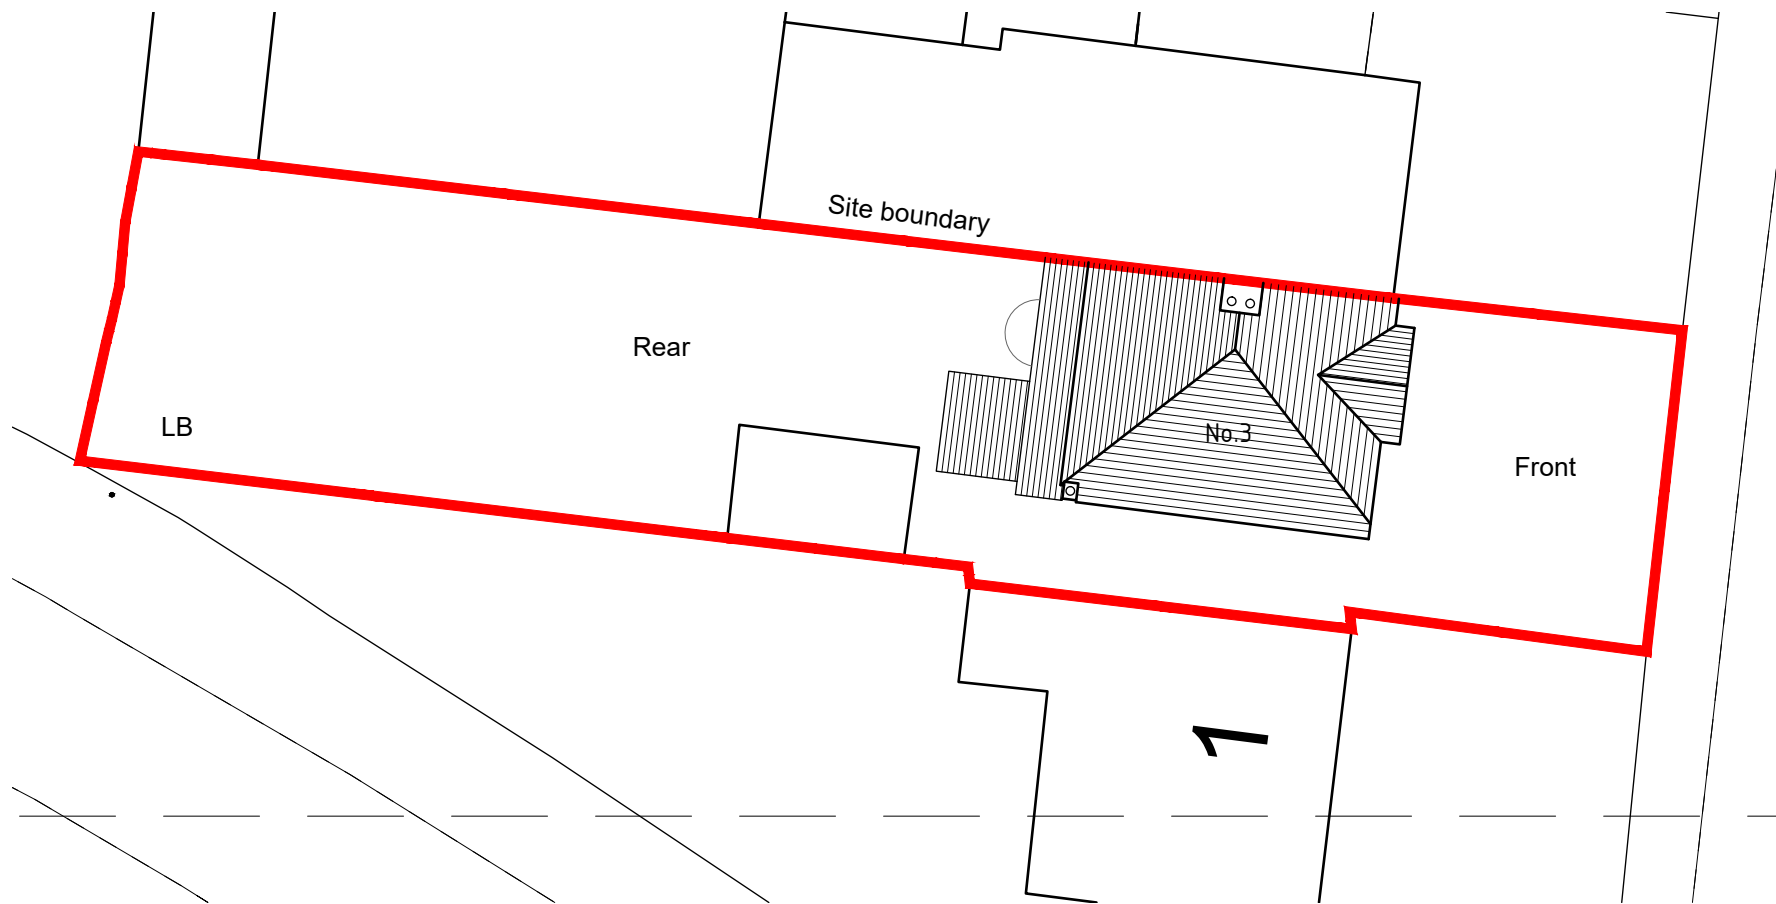


Existing Site plan 1:200

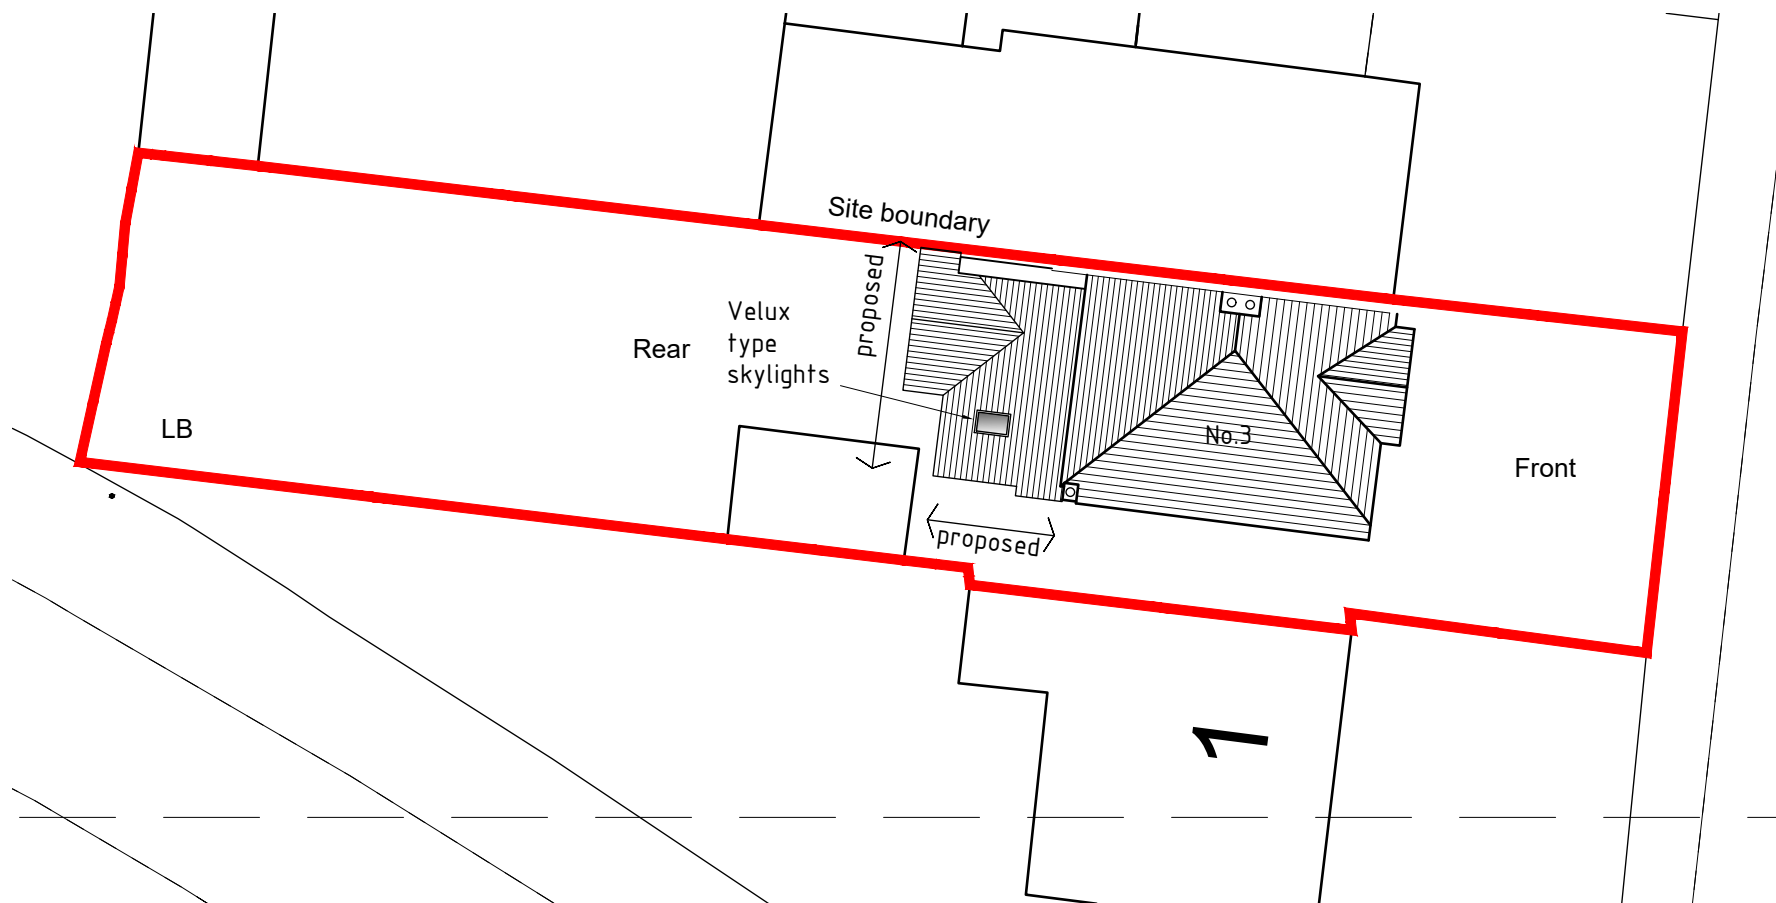


Proposed Site plan 1:200

 

Site location plan 1:1250

 

©Crown Copyright and database rights 2021 OS 100047474

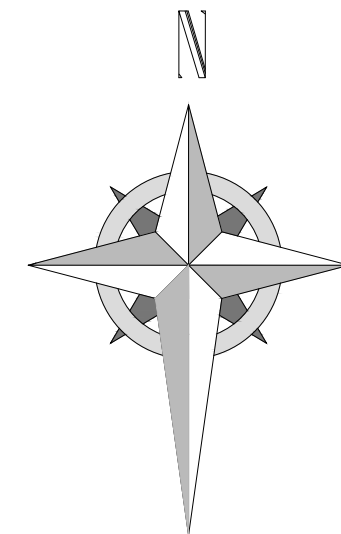

HDS ARCHITECTURAL SERVICES
HDS Architectural Services, The Foundry,
15 Yorke Street, Wrexham
LL13 8LW
Tel (01978) 345250
www.hdsarchitectural.co.uk

Project; 3 Haytor Road, Wrexham, LL11 2PT	
Title; Site location plan	Scale (A3); 1:200/1250
Dwg No; HR/PD/05	Date; 10.06.21
Revision; Rev-A Roof amended 04.03.22	