




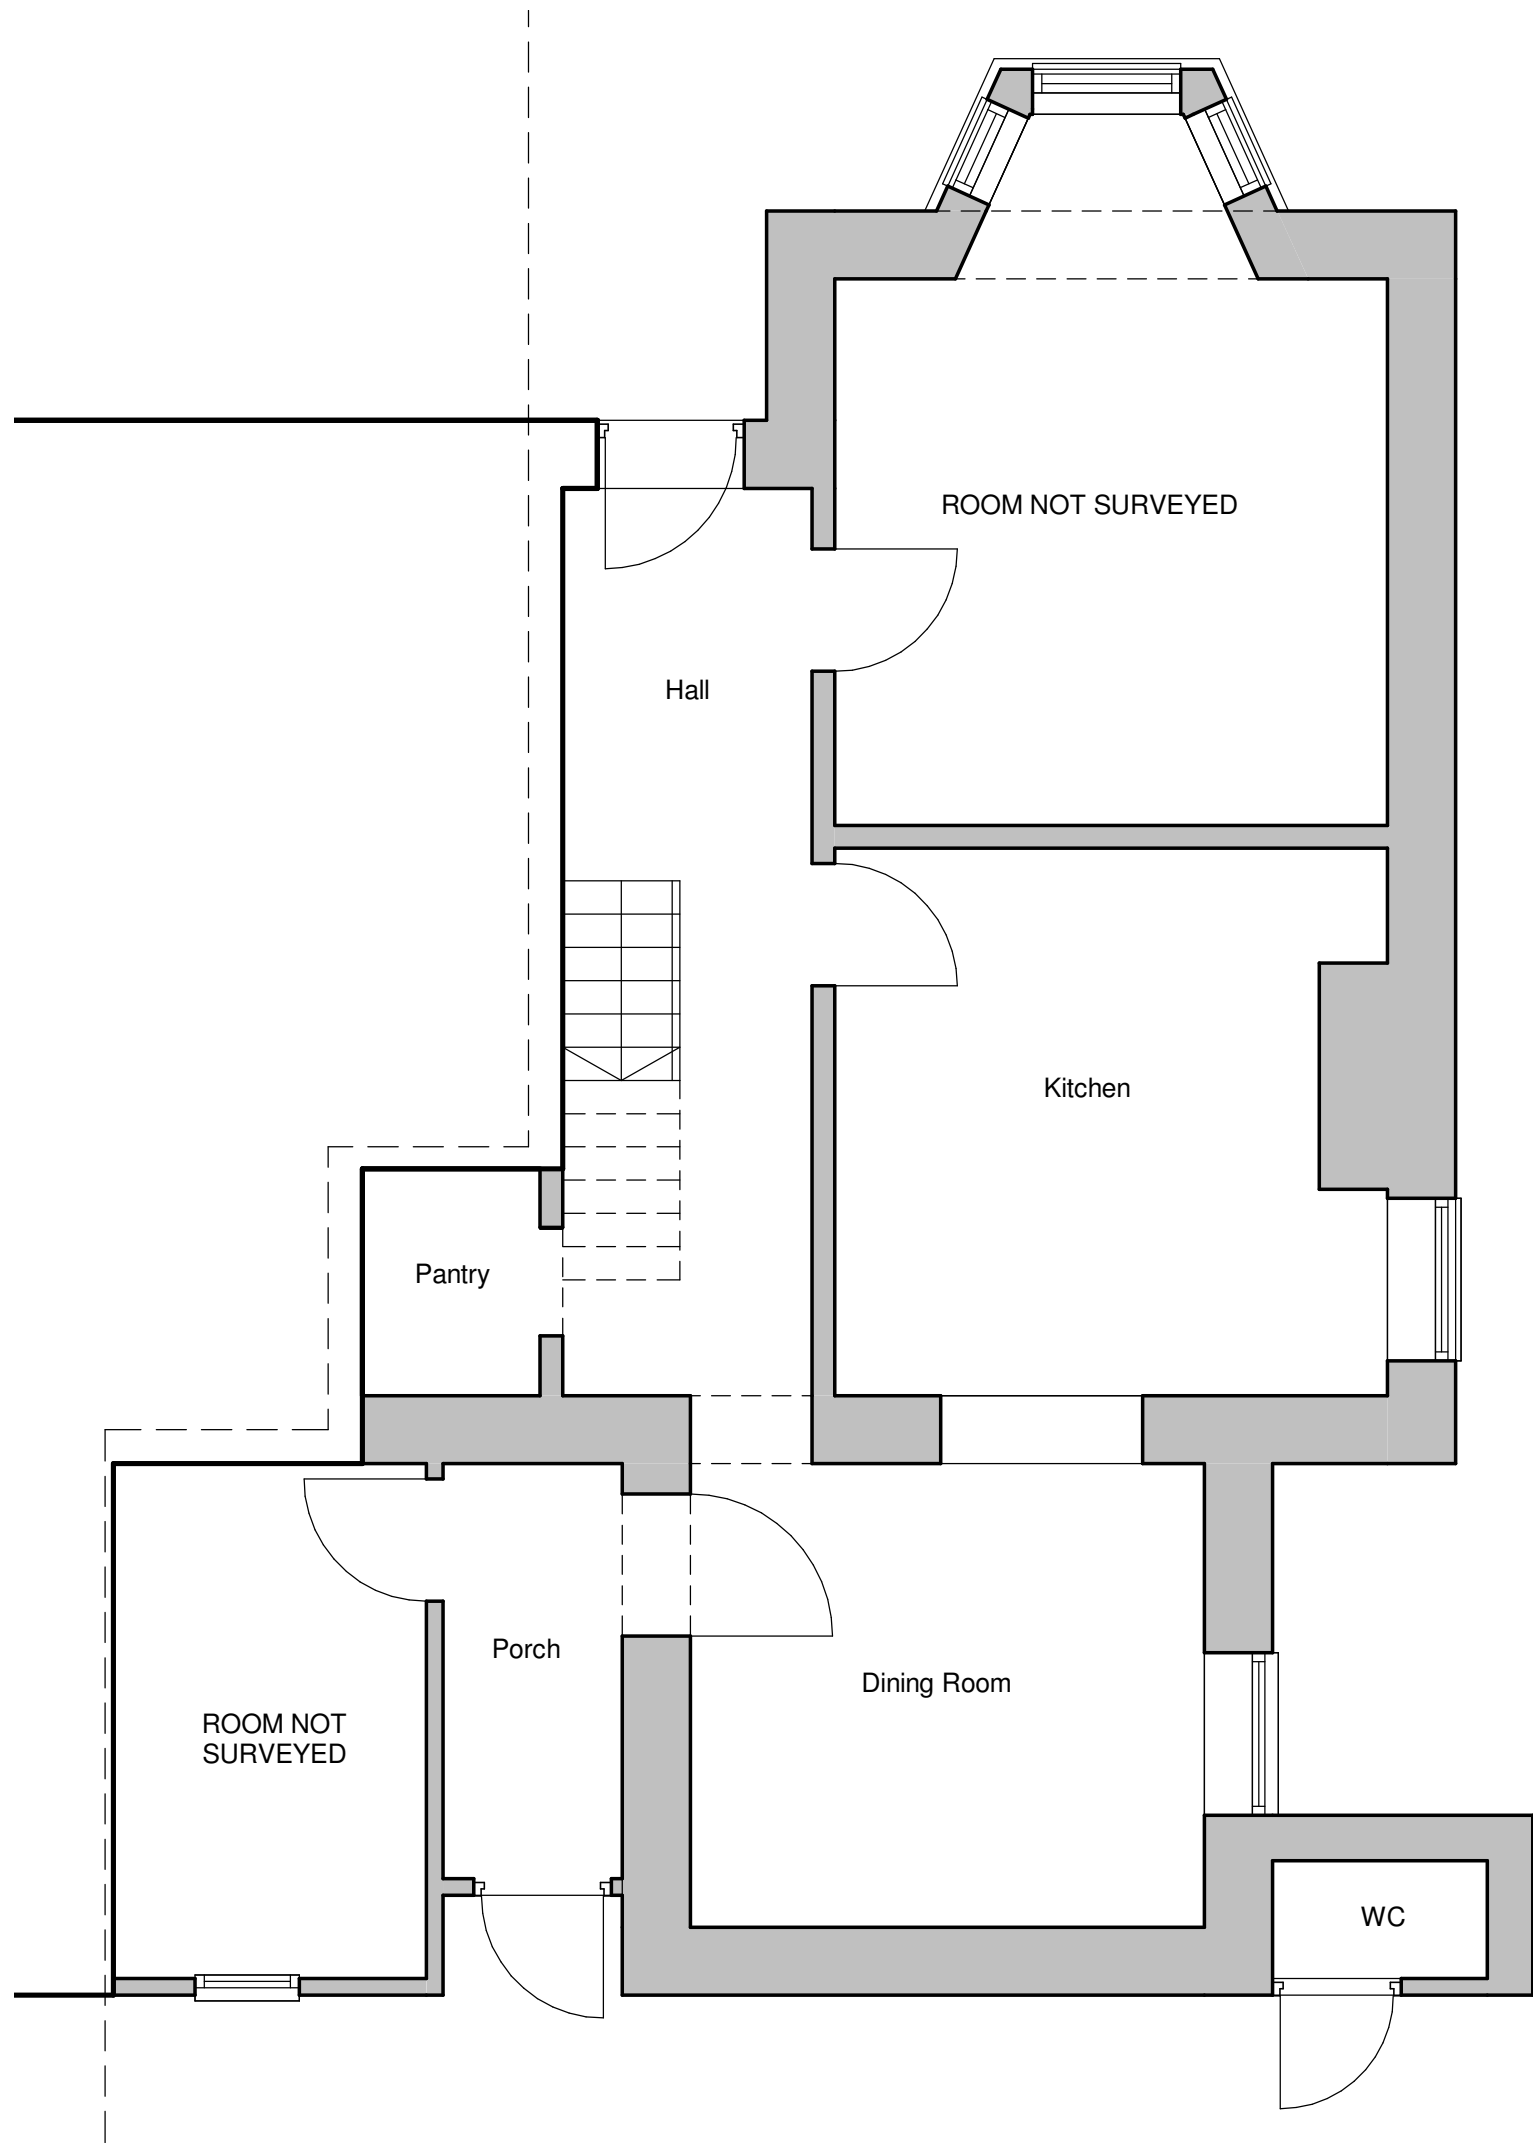

Existing Ground Floor Plan
1 : 50

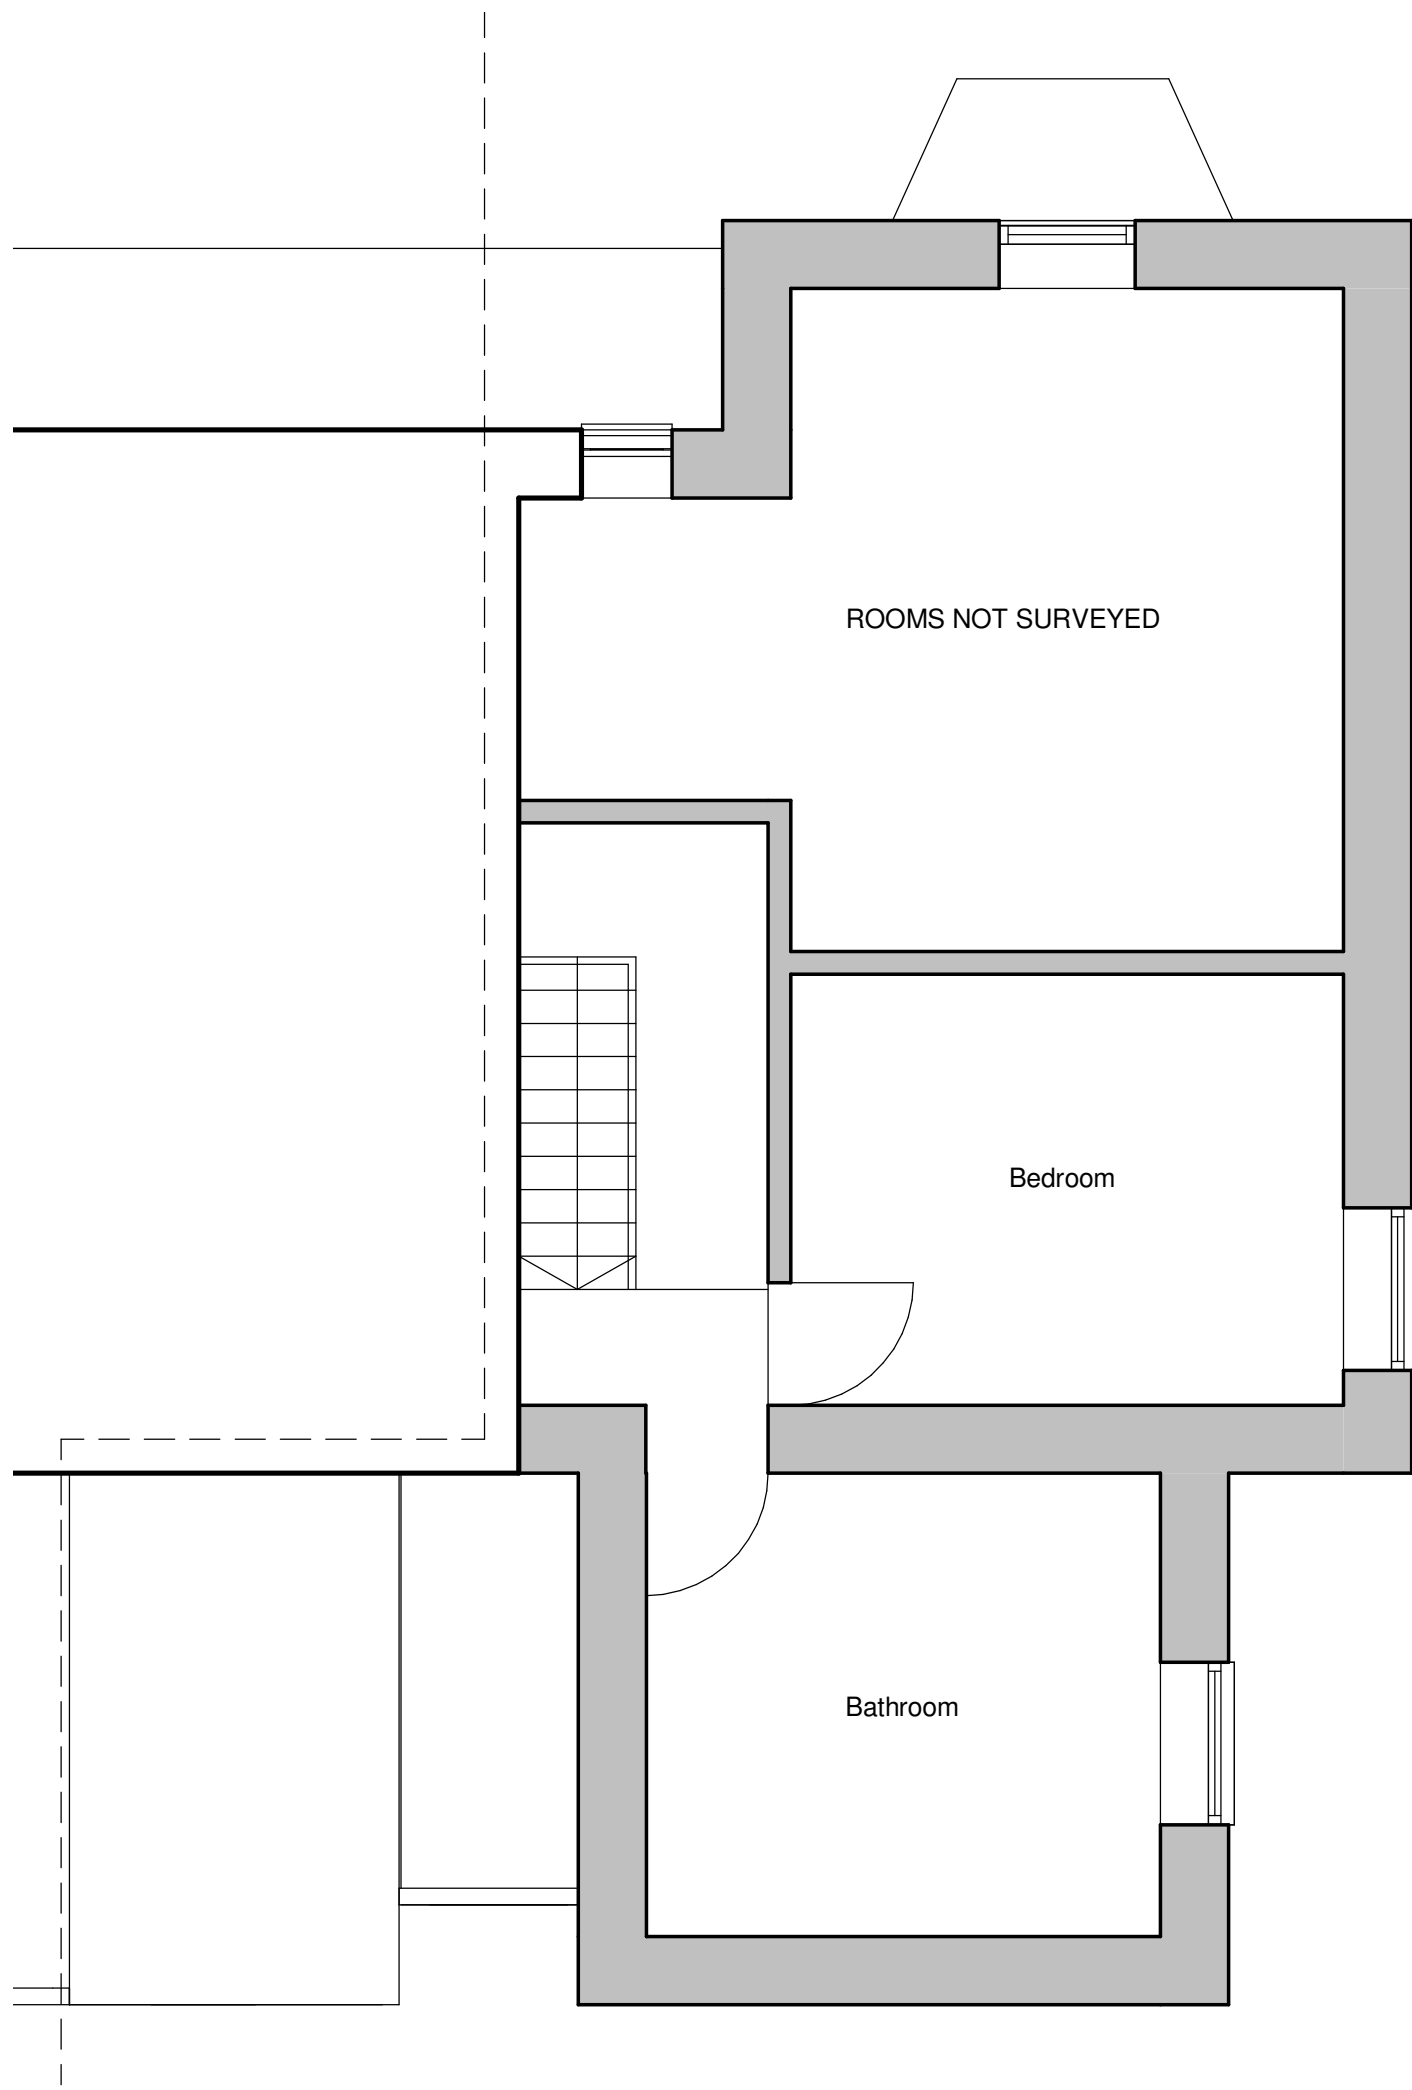

Existing First Floor Plan
1 : 50

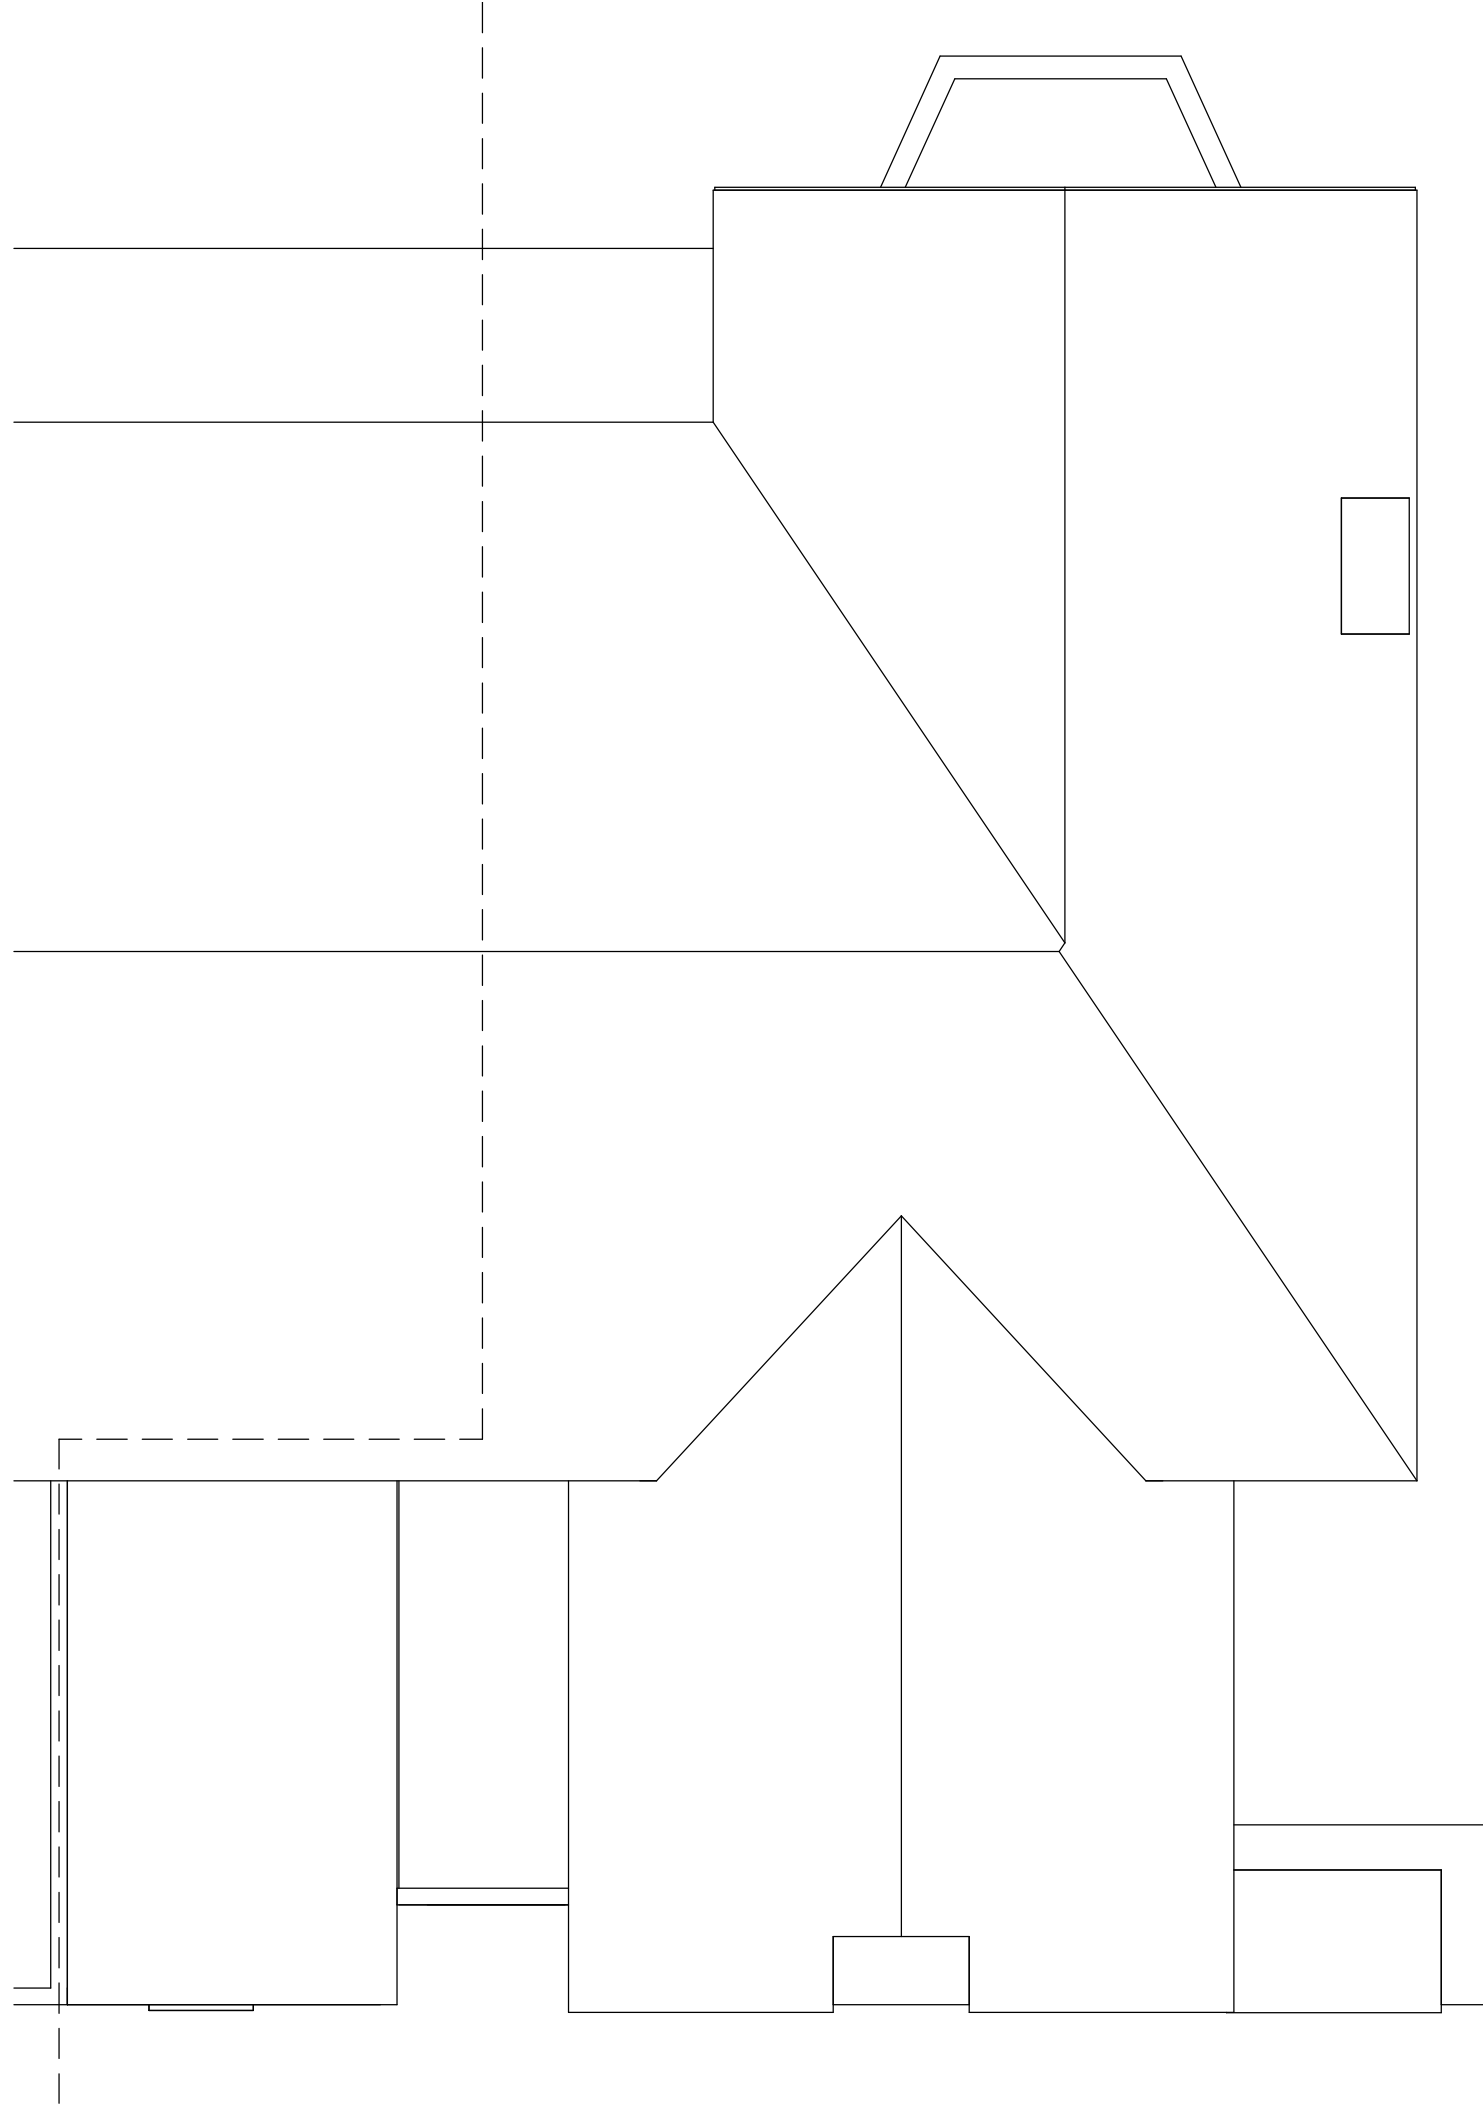

Existing Roof Plan
1 : 50



ARKIFY LTD.
Dulton House, 25 Chester St.
Wrexham, LL12 5AH
07543988900
ge@arkify.uk
www.arkify.uk

Project: 16 The Grange, Francis Road, Moss			
Title: Existing Floor Plans			
Scale @ A1: 1 : 50	Scale @ A3: 1:100	Author: GE	Date: 06.04.22
Project Ref: 22-19	Drawing No: A003	Rev: -	