

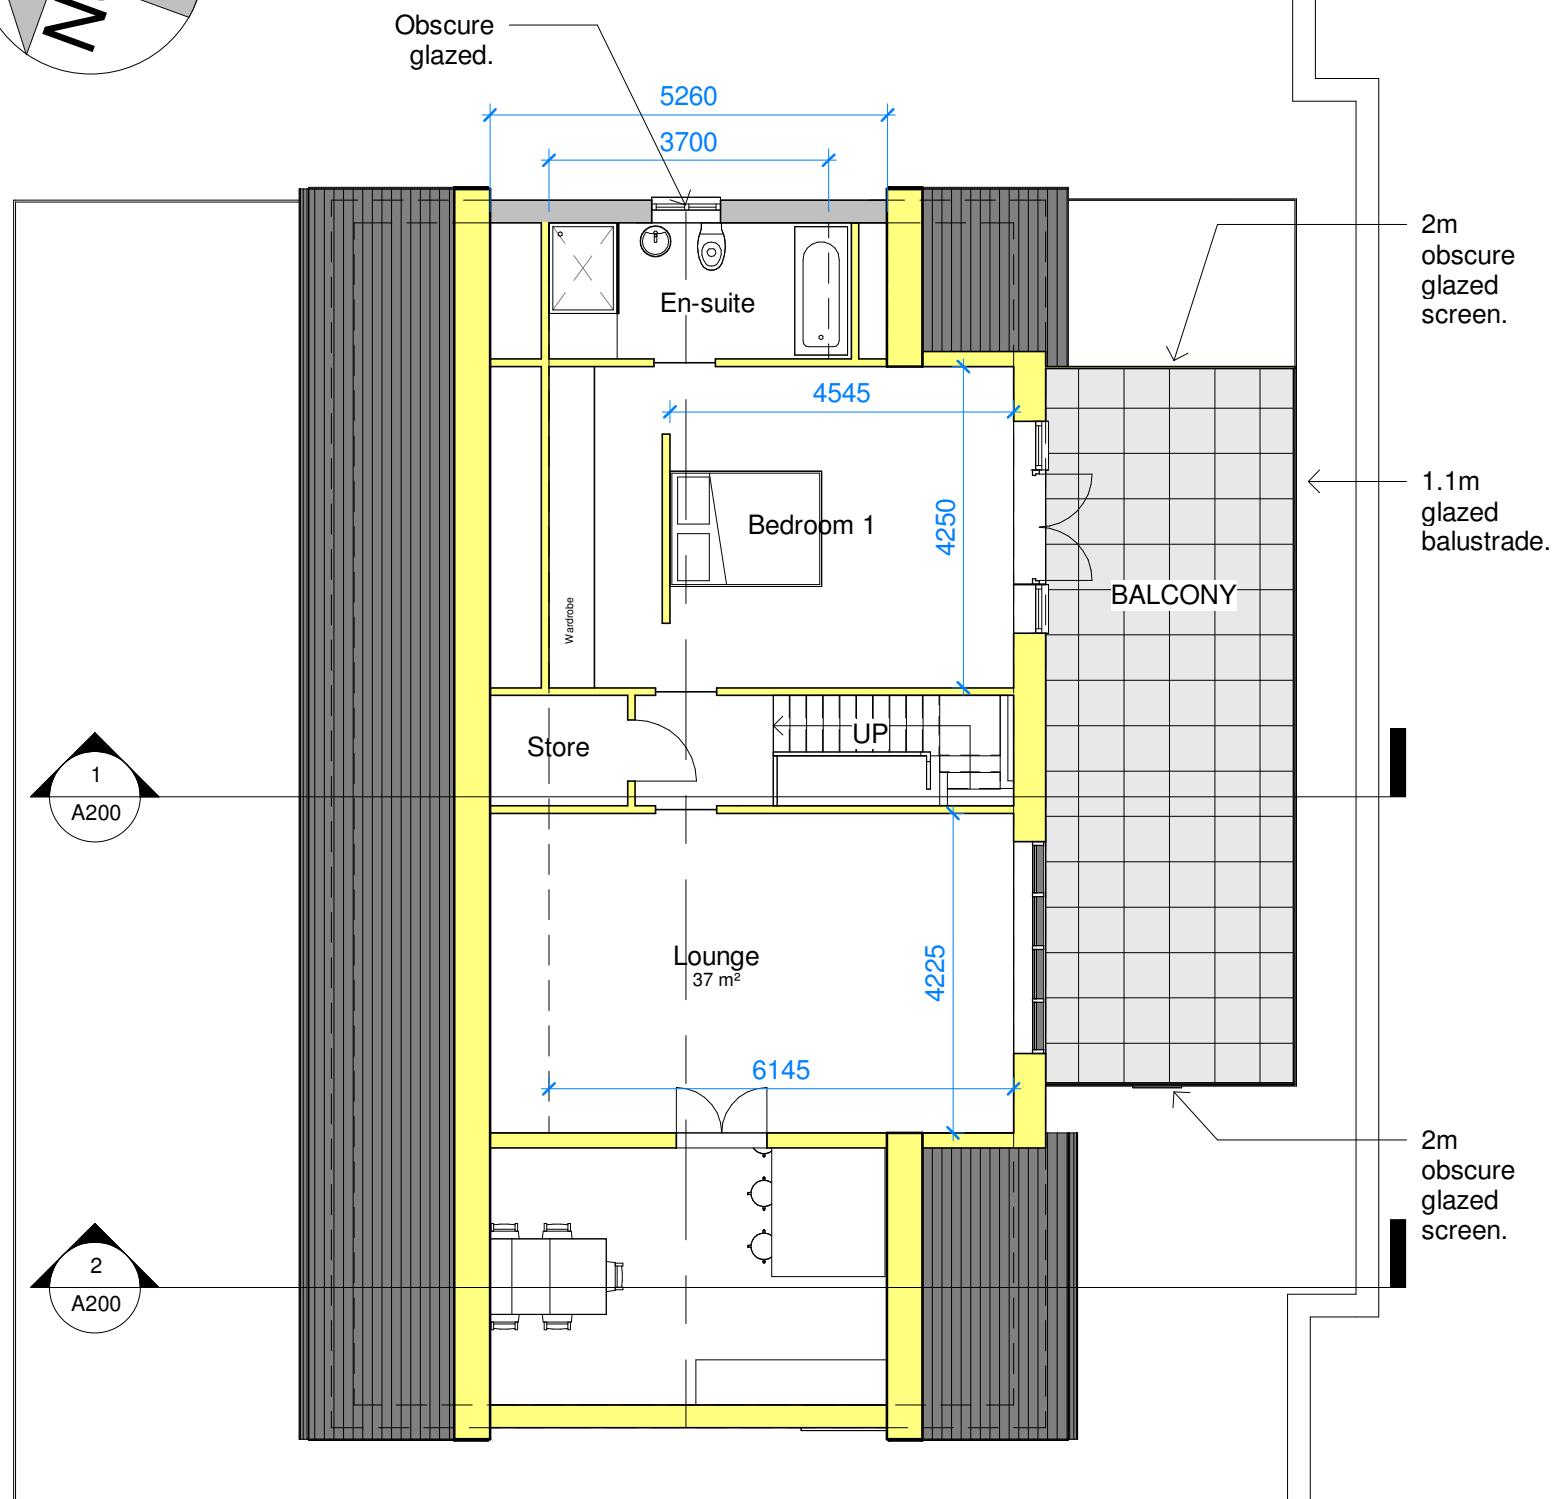


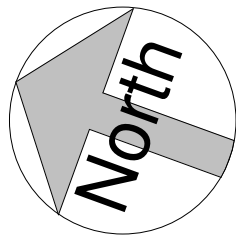


Loft Plan

1 : 100

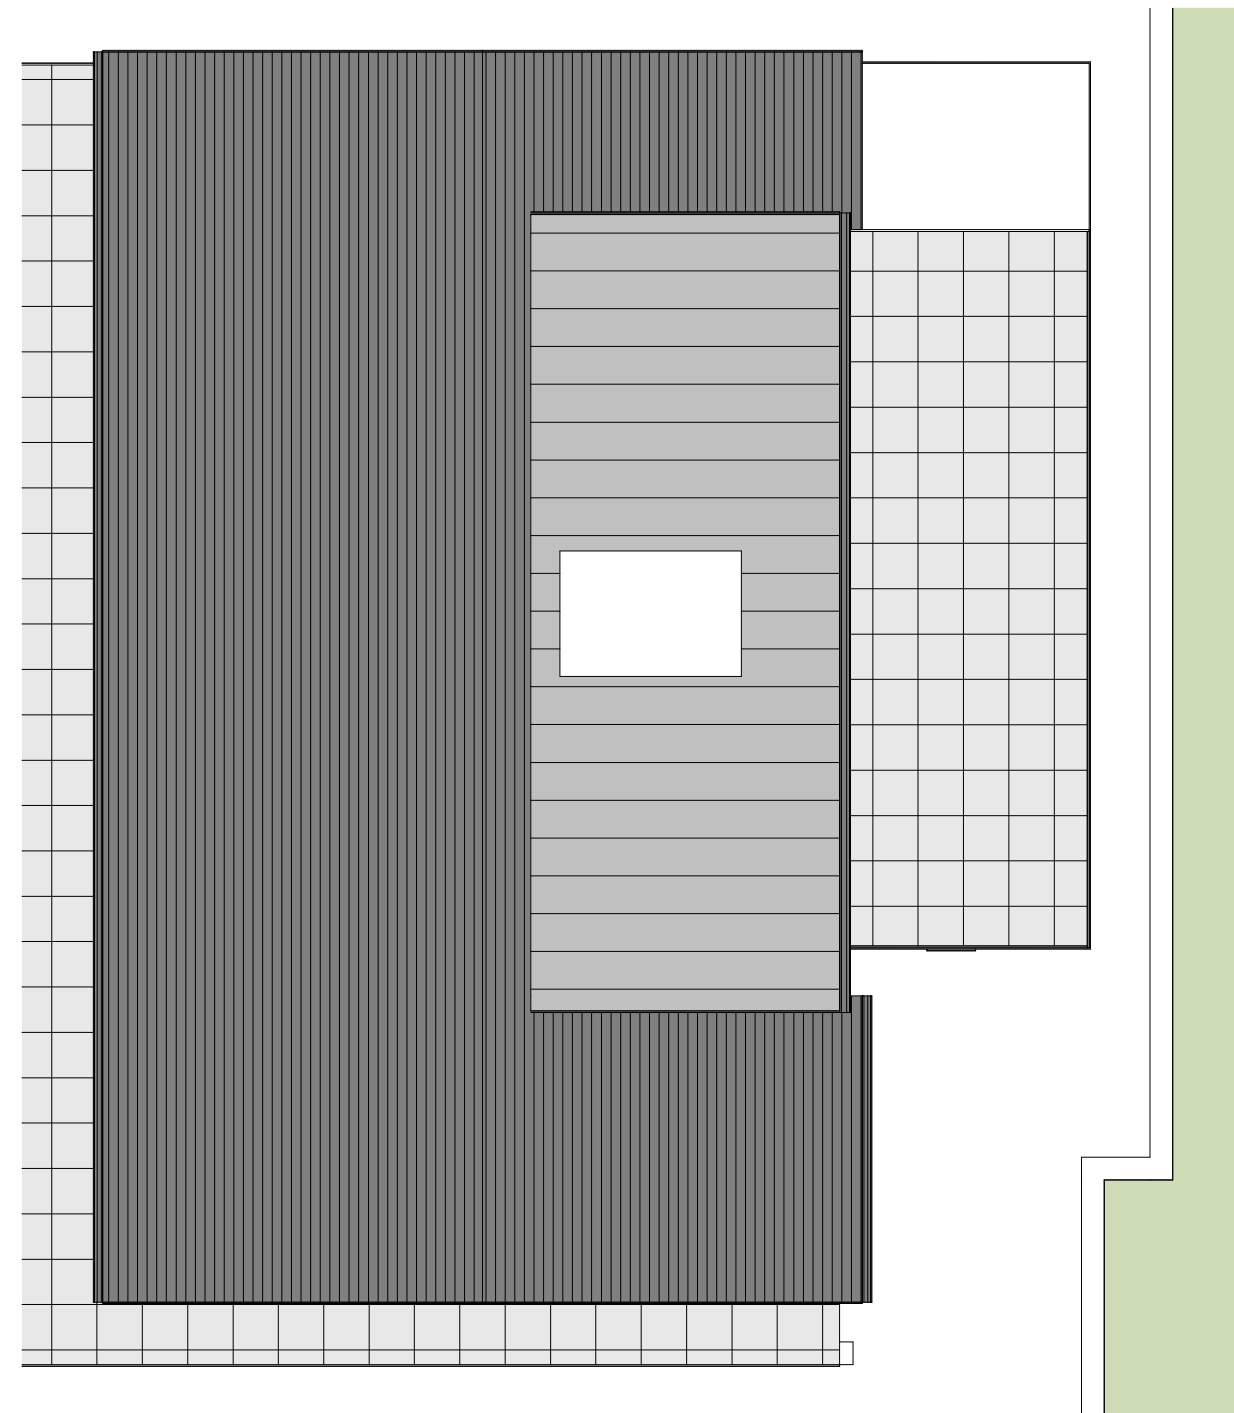

Roof Plan

1 : 100

 

VISUAL SCALE 1:100 @ A3

FRAME

Architecture to frame your lives

36 Plas Tirion, Johnstown,
Wrexham LL14 1UR
07543968690
geraint@weareframe.co.uk
www.weareframe.co.uk
facebook.com/frame.architect
instagram.com/we_are_frame

Project:	Five Oaks, Legacy LL14 4ER		
Title:	Proposed Loft & Roof Plan		
Scale @ A3:	1 : 100	Author: GE	Date: 14.01.21
Project Ref:	21-01	Drawing No: A103	Rev. B