





PROPOSED FRONT ELEVATION.

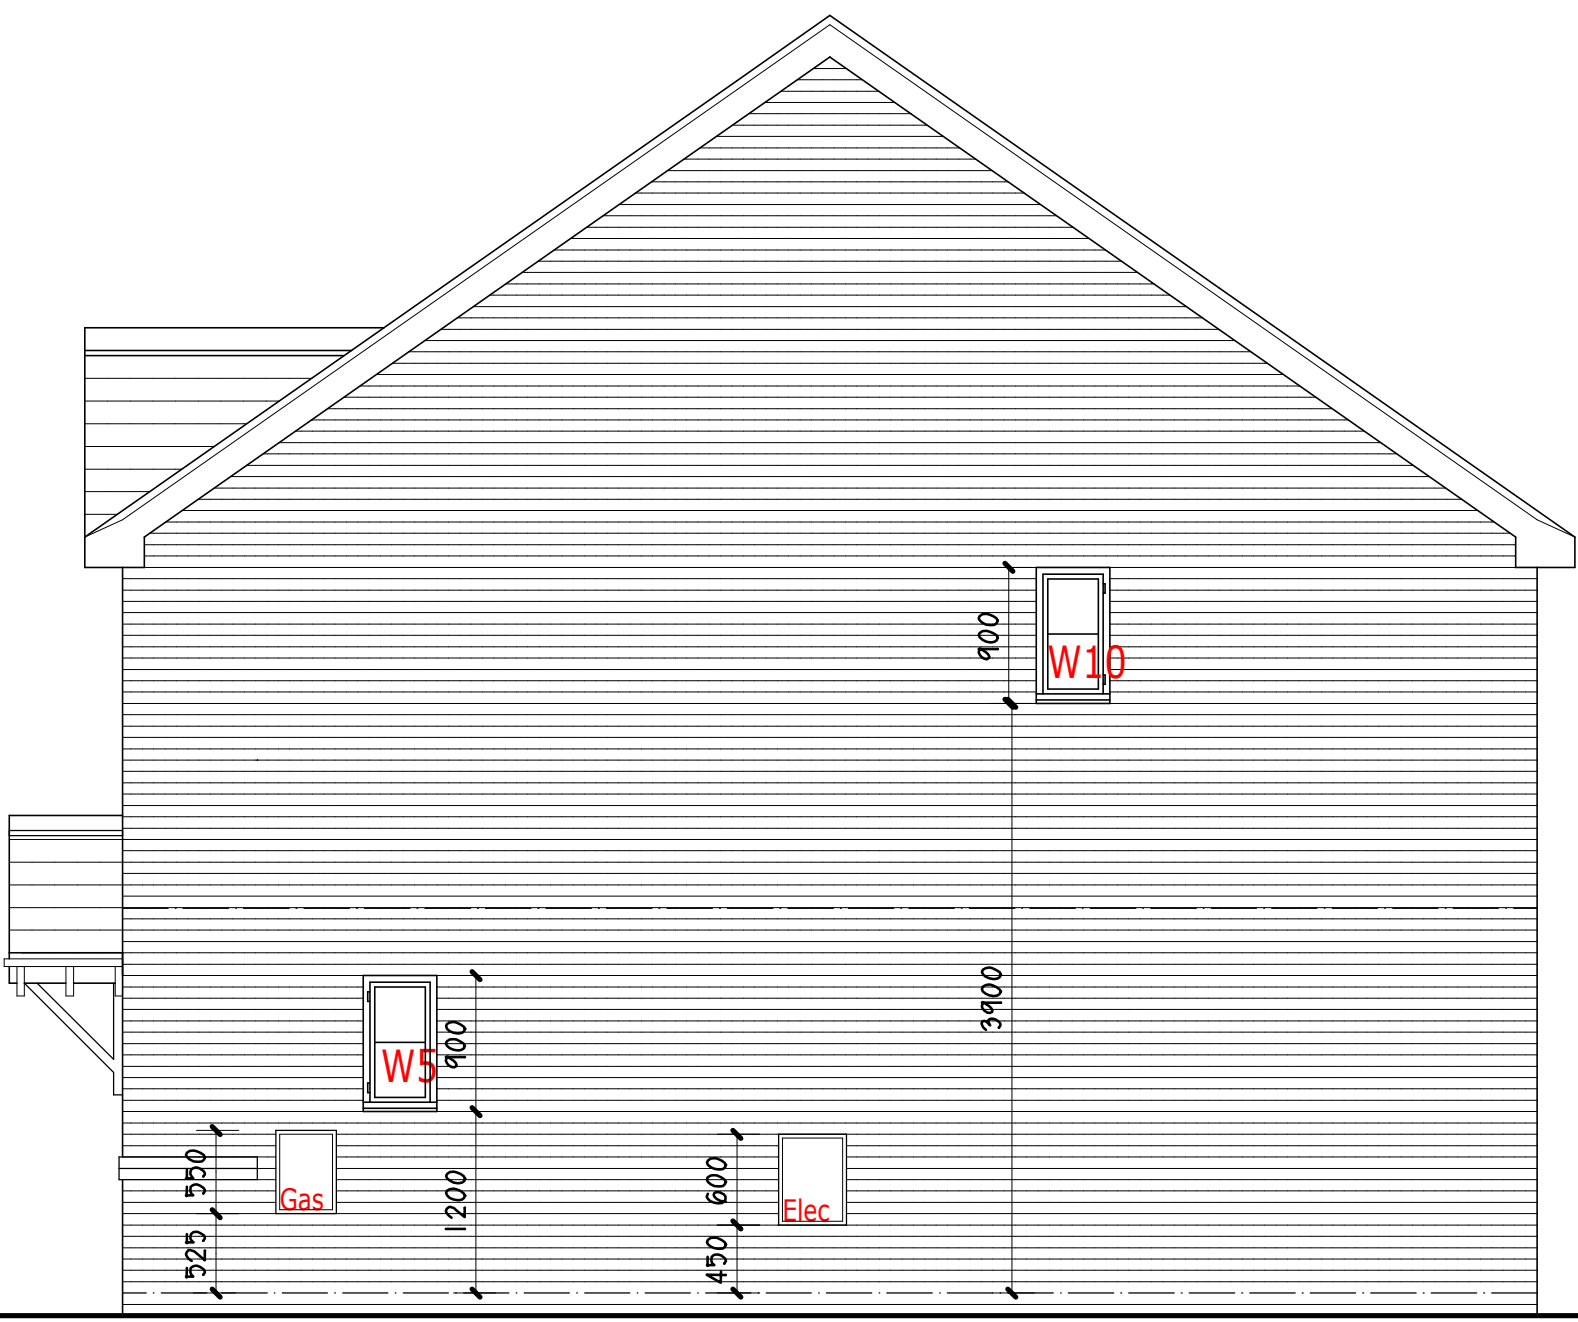


PROPOSED SIDE ELEVATION.




PROPOSED REAR ELEVATION.

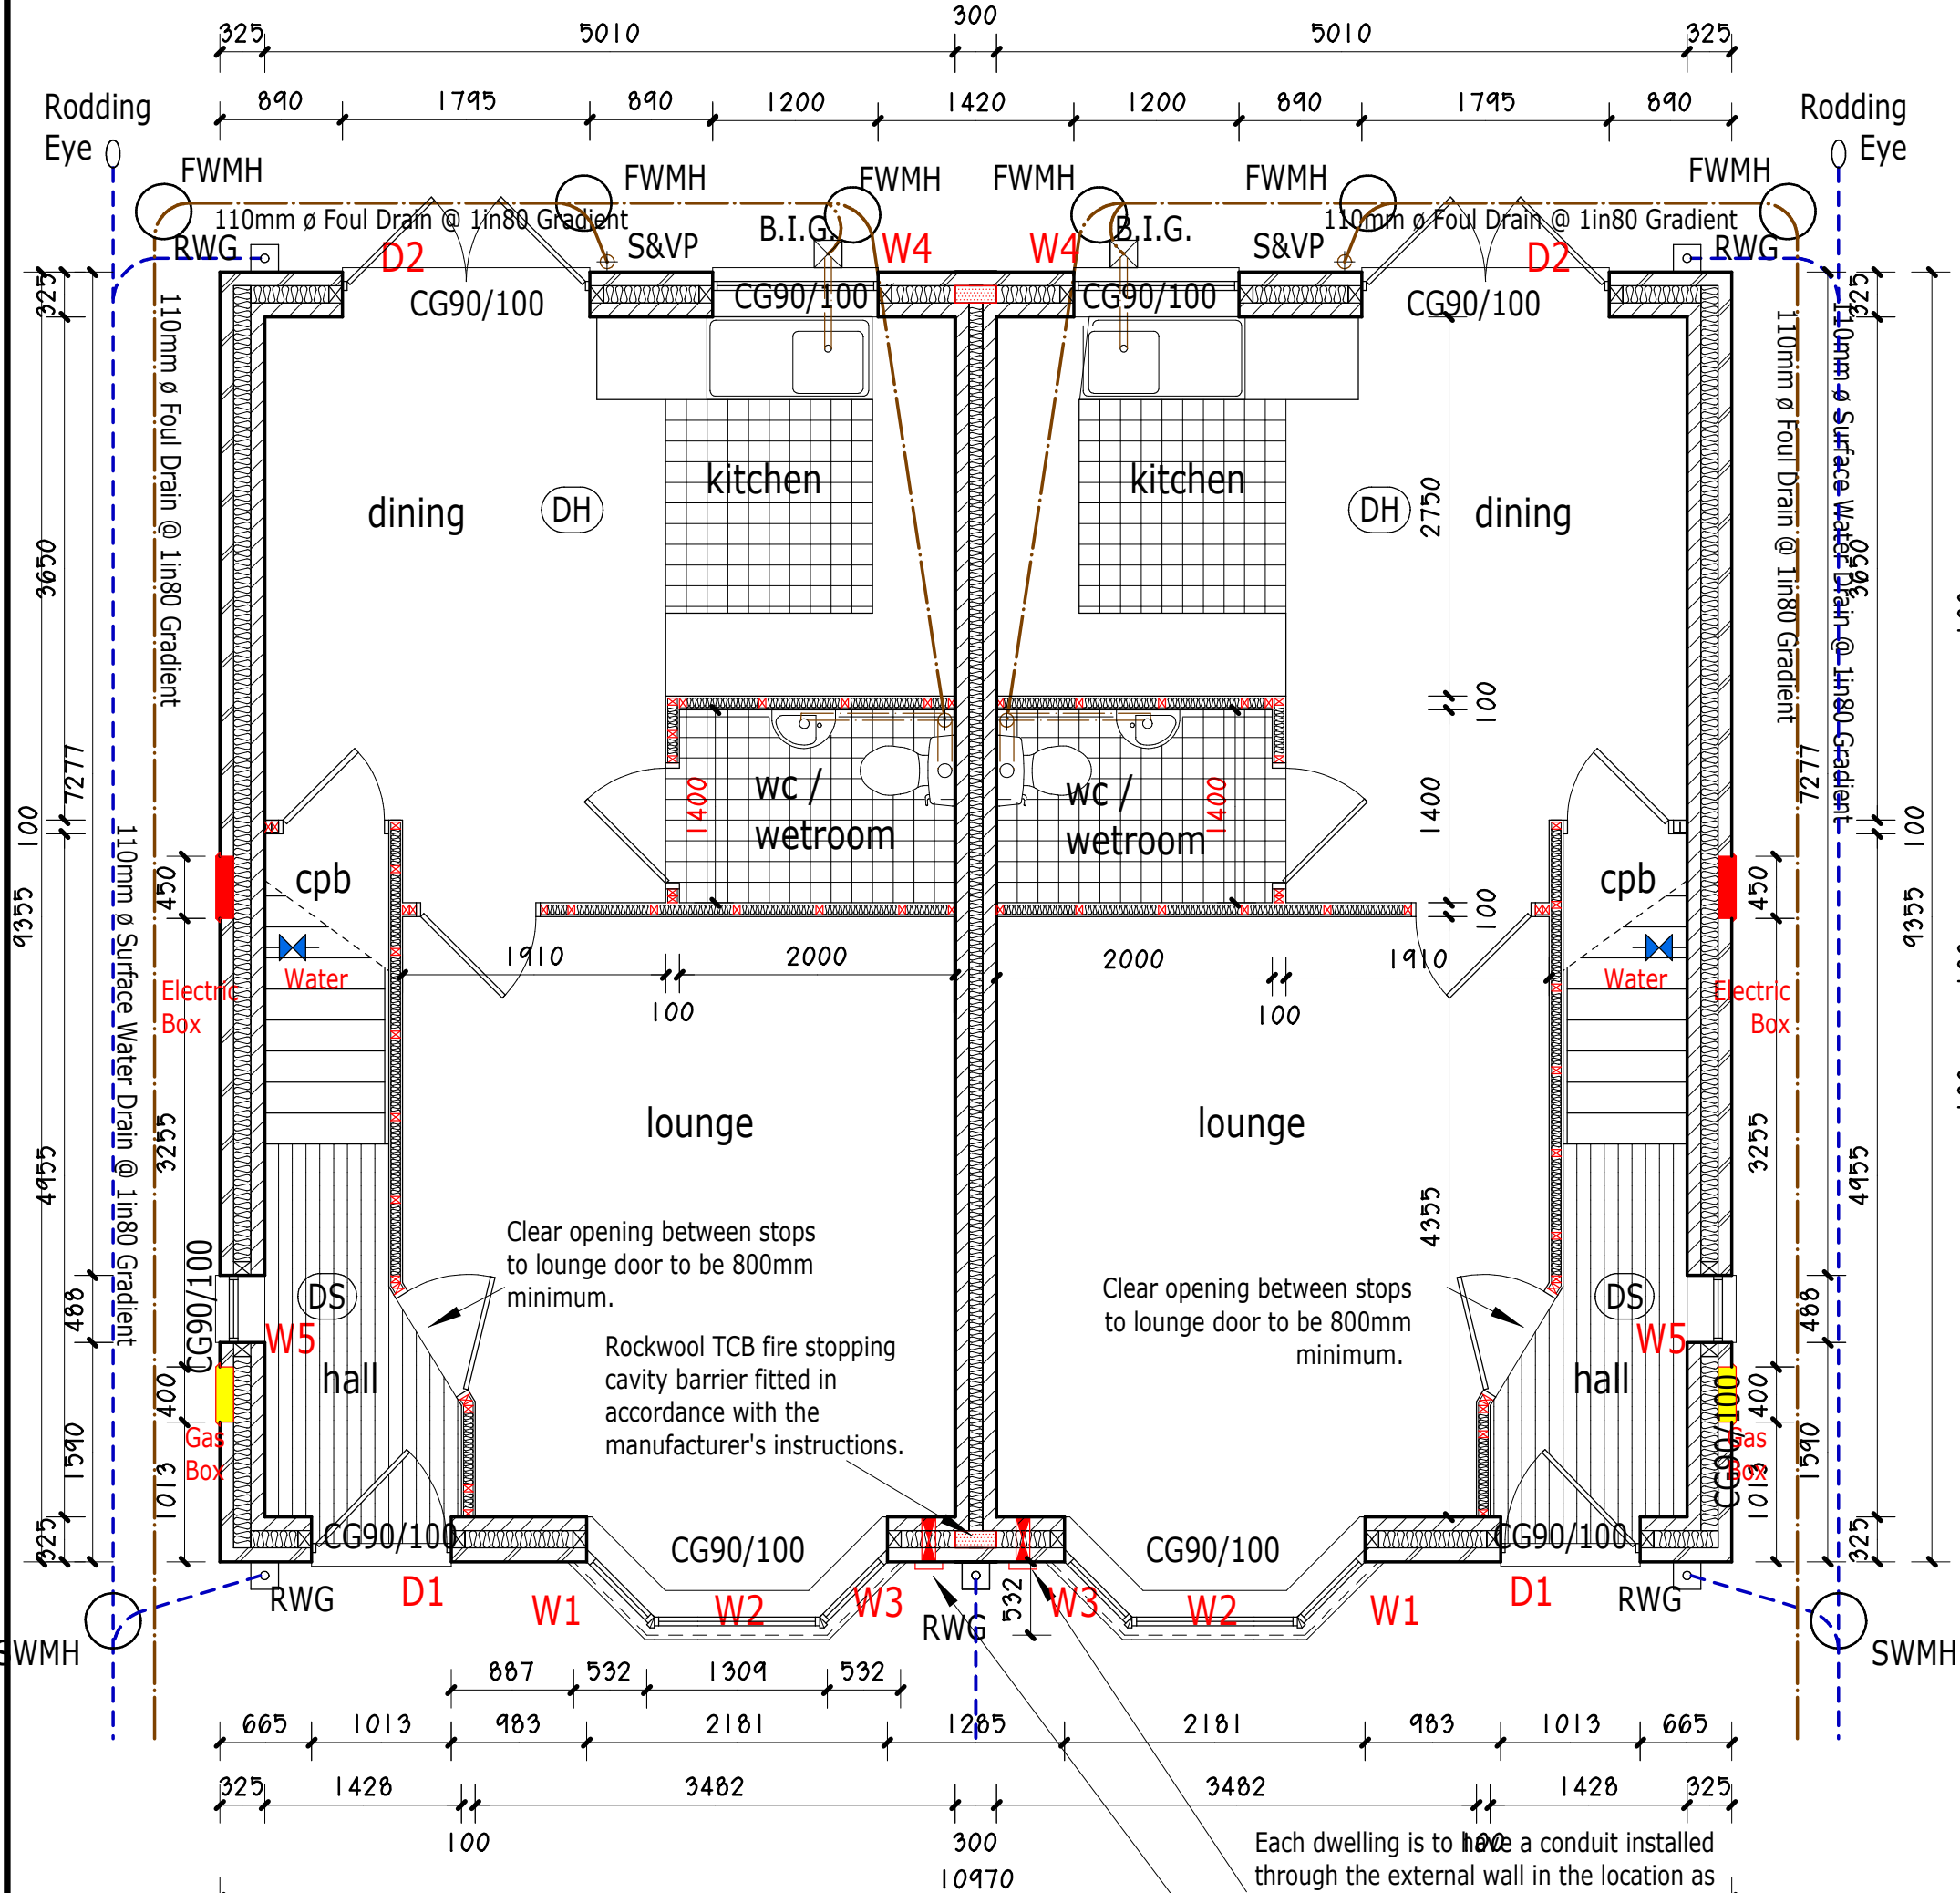

PROPOSED GROUND FLOOR PLAN.

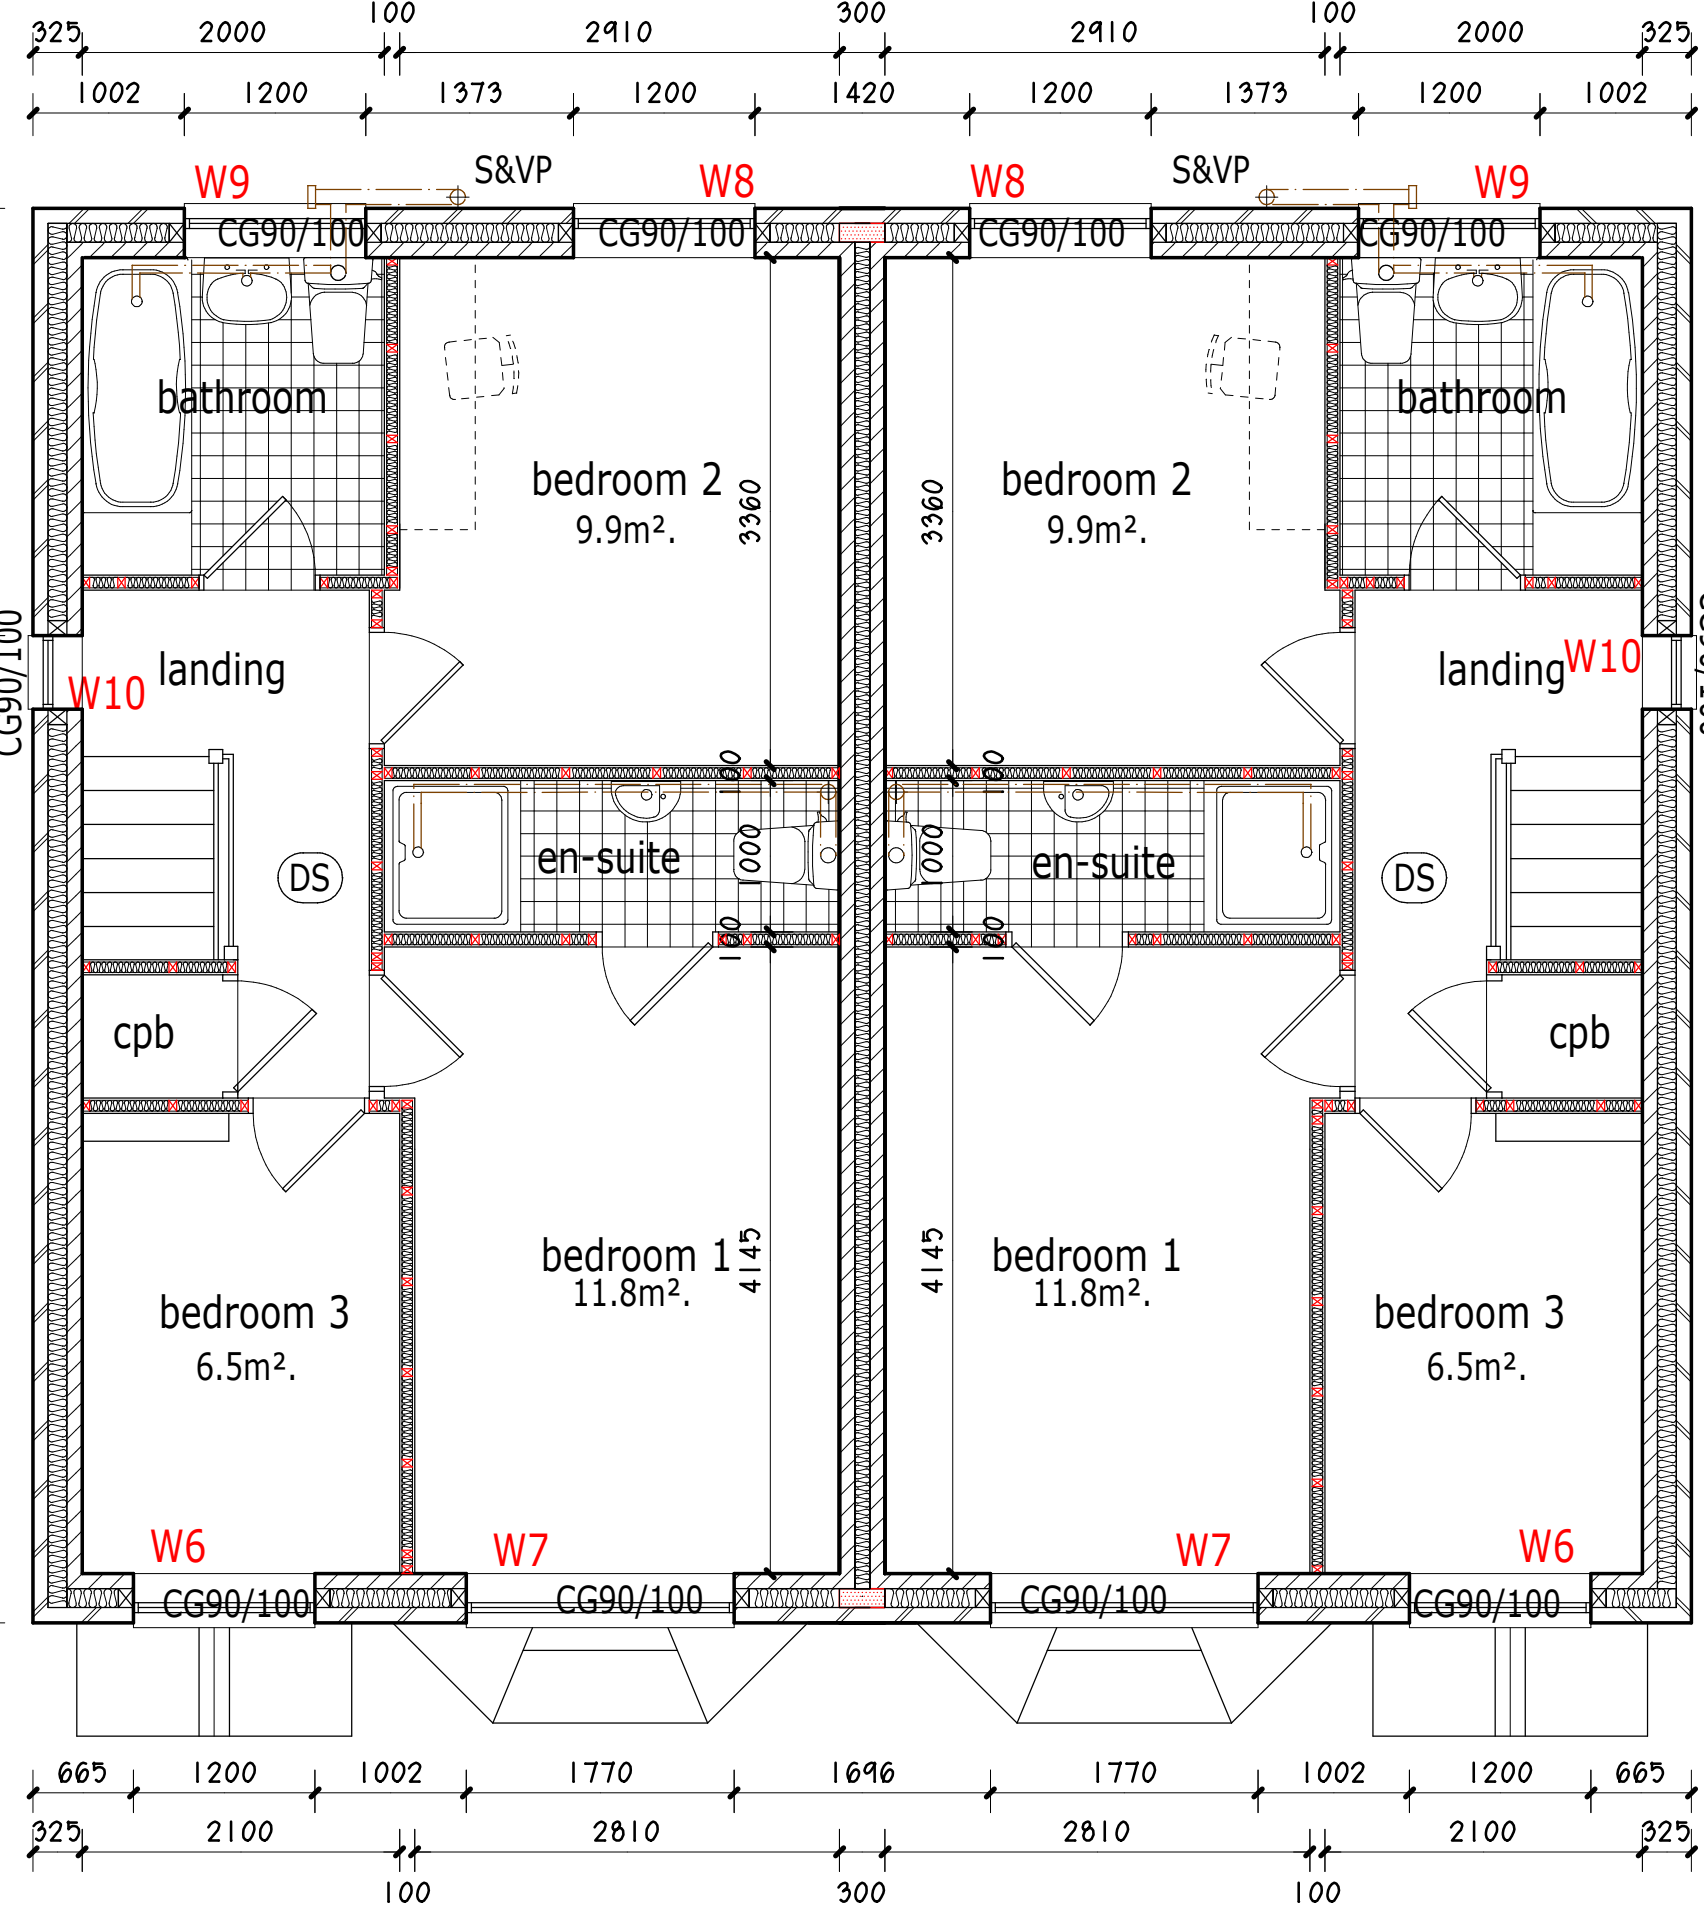

PROPOSED FIRST FLOOR PLAN.

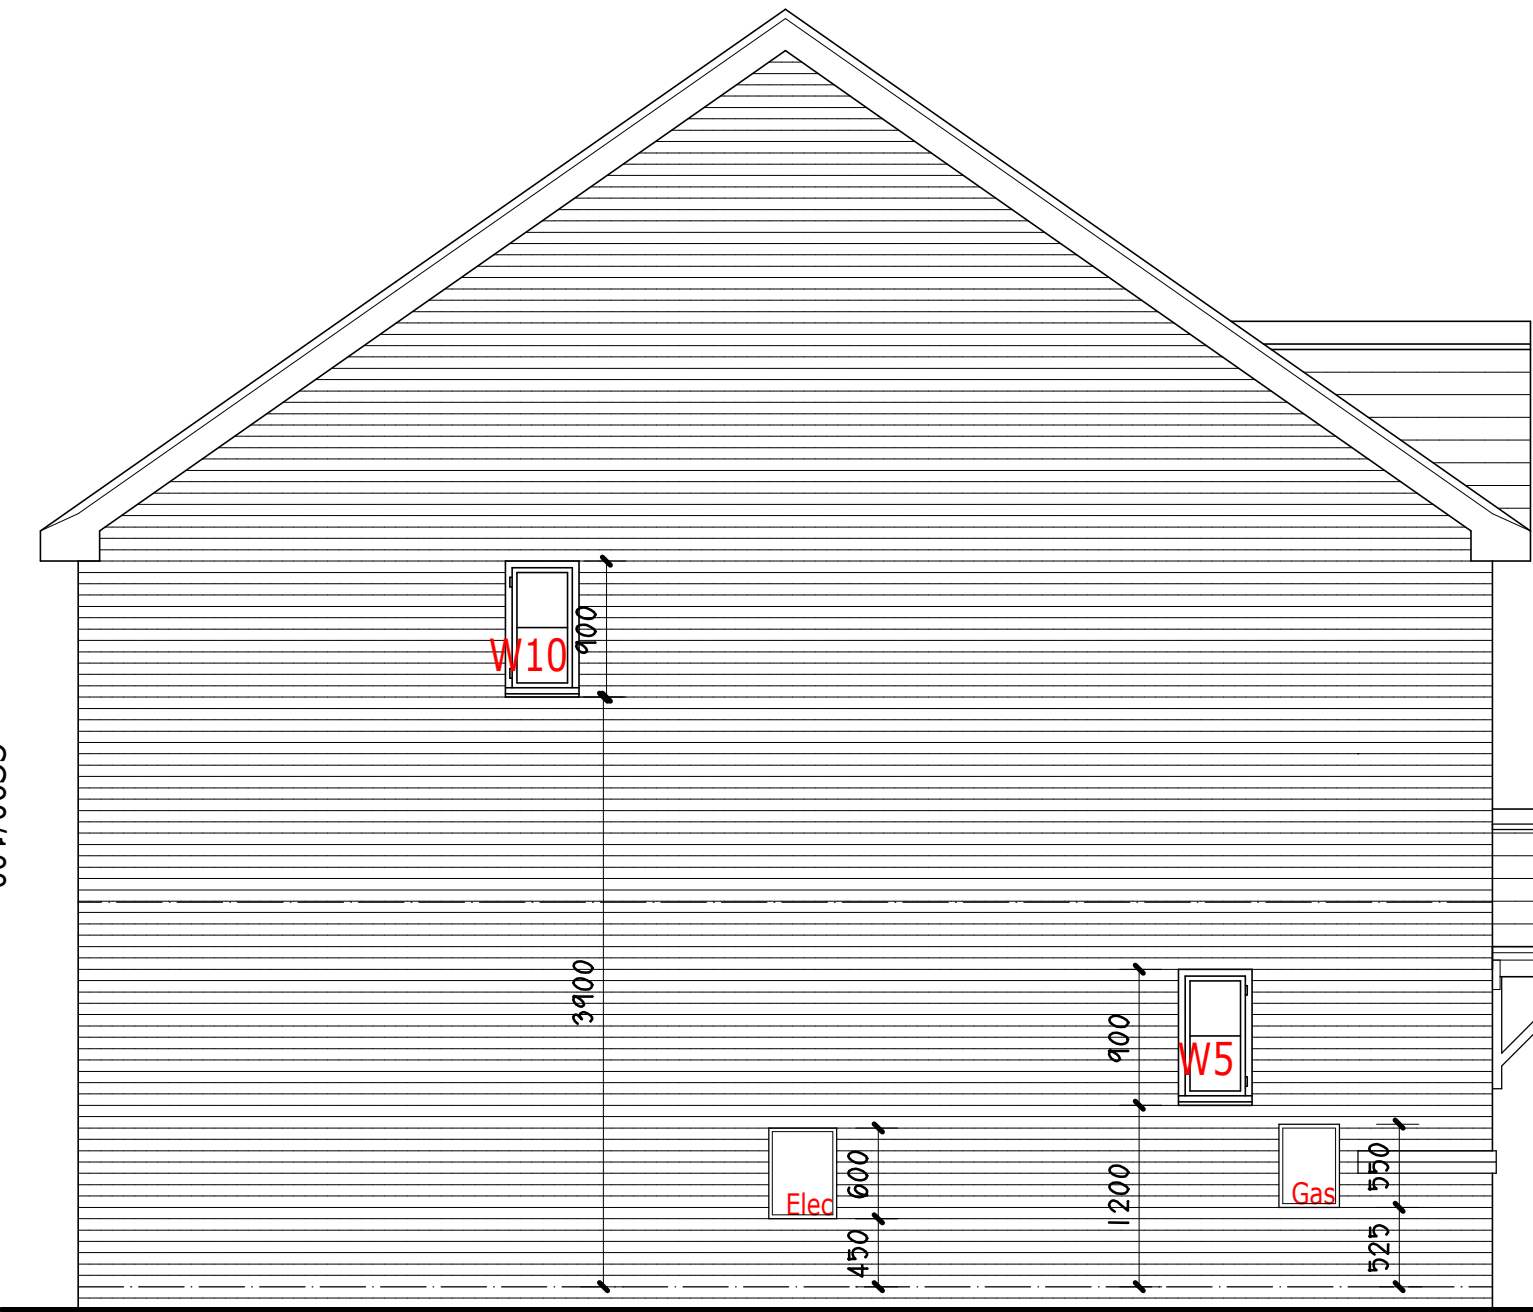

PROPOSED SIDE ELEVATION.

Internal Floor Area =
88.0m² (947sq ft).



EDWARDS
— HOMES —

Project.
PROPOSED RESIDENTIAL
DEVELOPMENT on land at
THE NORTHERN QUARTER,
GLYNDWR UNIVERSITY,
PLAS COCH ROAD,
WREXHAM, LL11 2BZ.

Title. THE LINGFIELD B (3B4P) -
PLANS & ELEVATIONS.

Drawing No. 10408.Lin.05.dsj

Date. April 2021. Scale. 1:50@A1.

D.S. Jones & Co.
Architectural & Planning
Consultants.
The Studio,
26, Prospect Drive,
Coedpoeth, Wrexham, LL11 3PE.
Tel : 01978 750195 / 07880 874522.
E : dsjonesandco@live.co.uk