




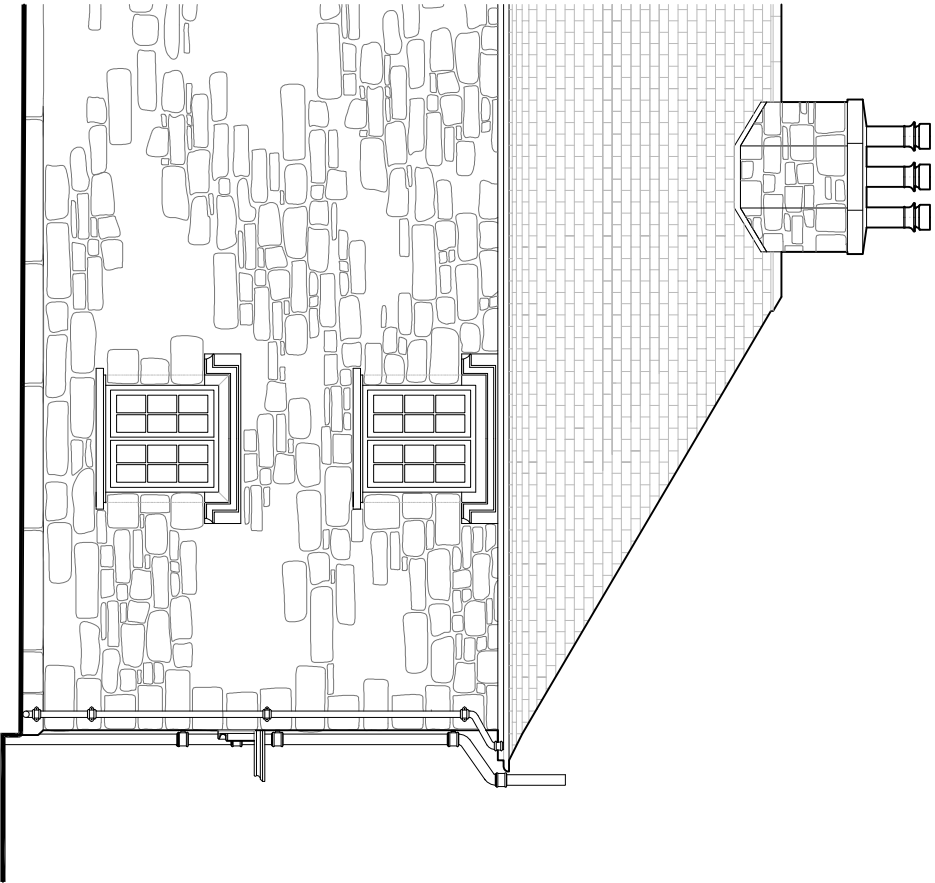

NORTH ELEVATION

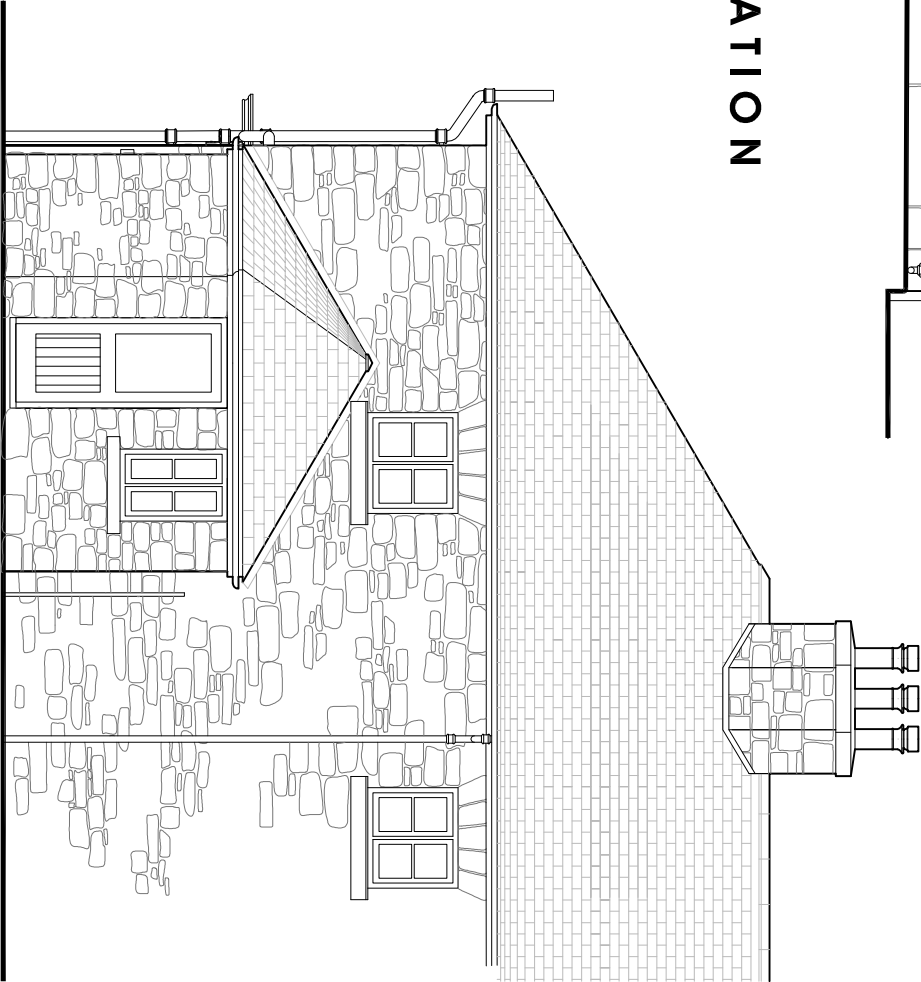

SOUTH ELEVATION

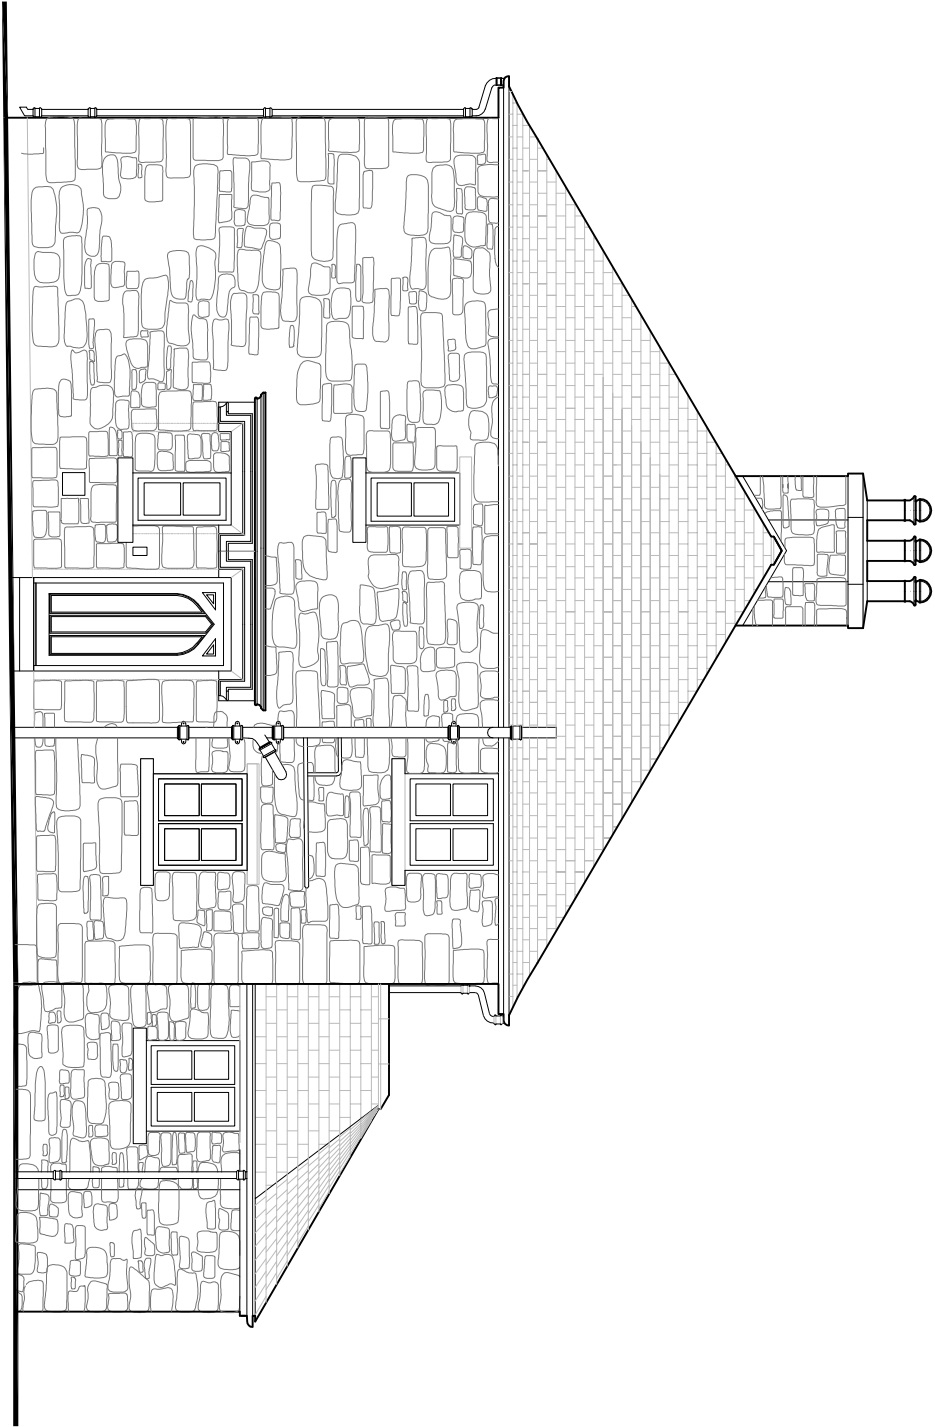

EAST ELEVATION

**CHRIS HARDAKER ARCHITECTS**

Bryngwilla Lodge Gledrid Oswestry  
Shropshire SY10 7AY Tel: (01691) 671000      Drawing No: 312/12

Job: Alteration to 6 Park Street Rubon      Date: March 2022  
for Mr & Mrs Owens

Title: Elevations as Proposed

Scale: 1:75



SCALE