

Existing component constructed
late C16 / early C17

Existing component constructed
1700 - 1730

Existing component constructed
C20

Existing component constructed
1680 - 1700

Existing component constructed
1710 - 1730



Existing Drainage System.

0


5

10cm

Notes | Sketch schemes may be based on plan information of unknown origin and is subject to verification and survey. Contractors must verify all dimensions on site before commencing any work or shop drawings. This drawing is not to be scaled. Use figured dimensions only. Ensure digital versions are plotted at 'Actual Size'. Building areas are liable to adjustment over the course of the design process due to ongoing construction detailing developments. Subject to statutory approvals and survey. The bar above is to check that the drawing has been printed to scale.

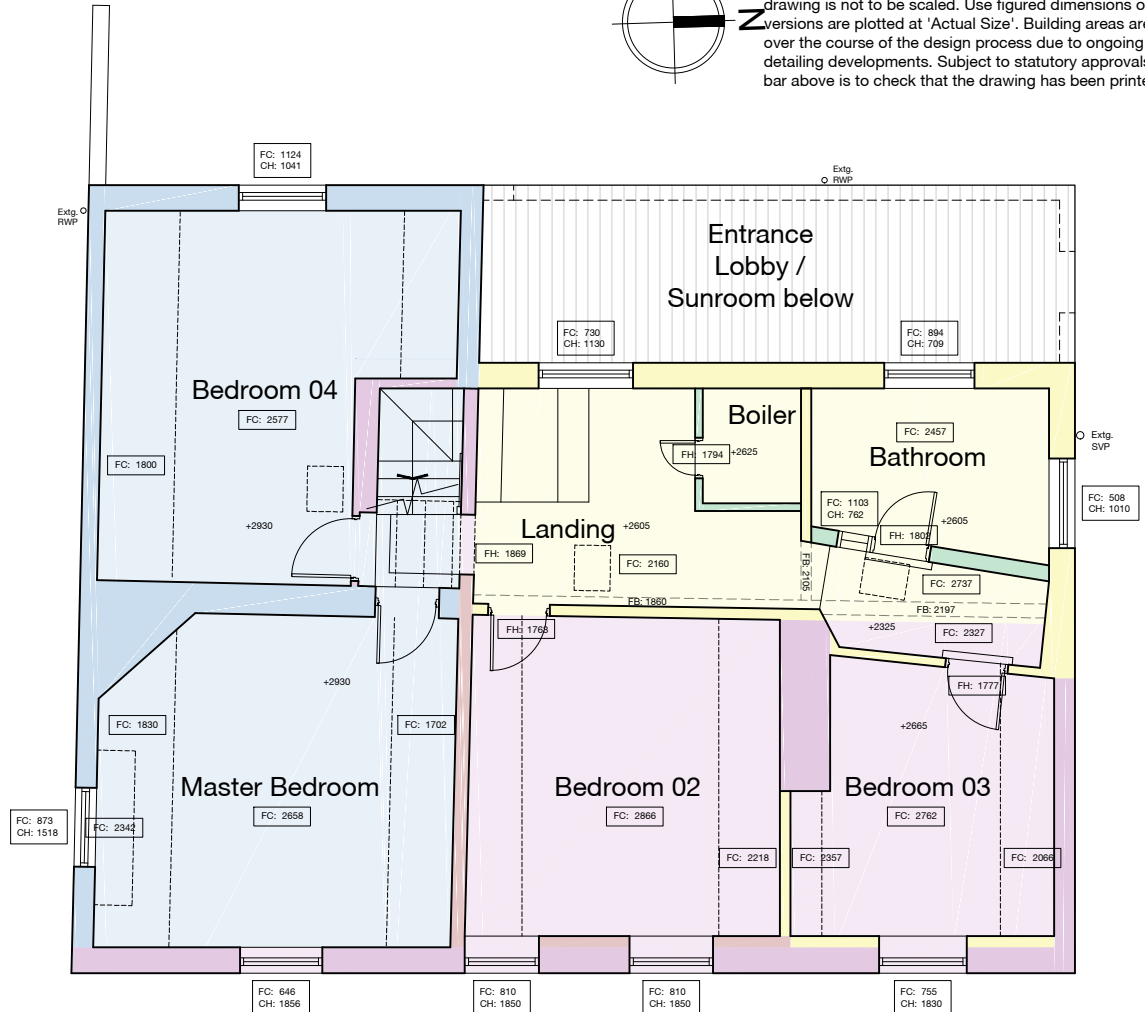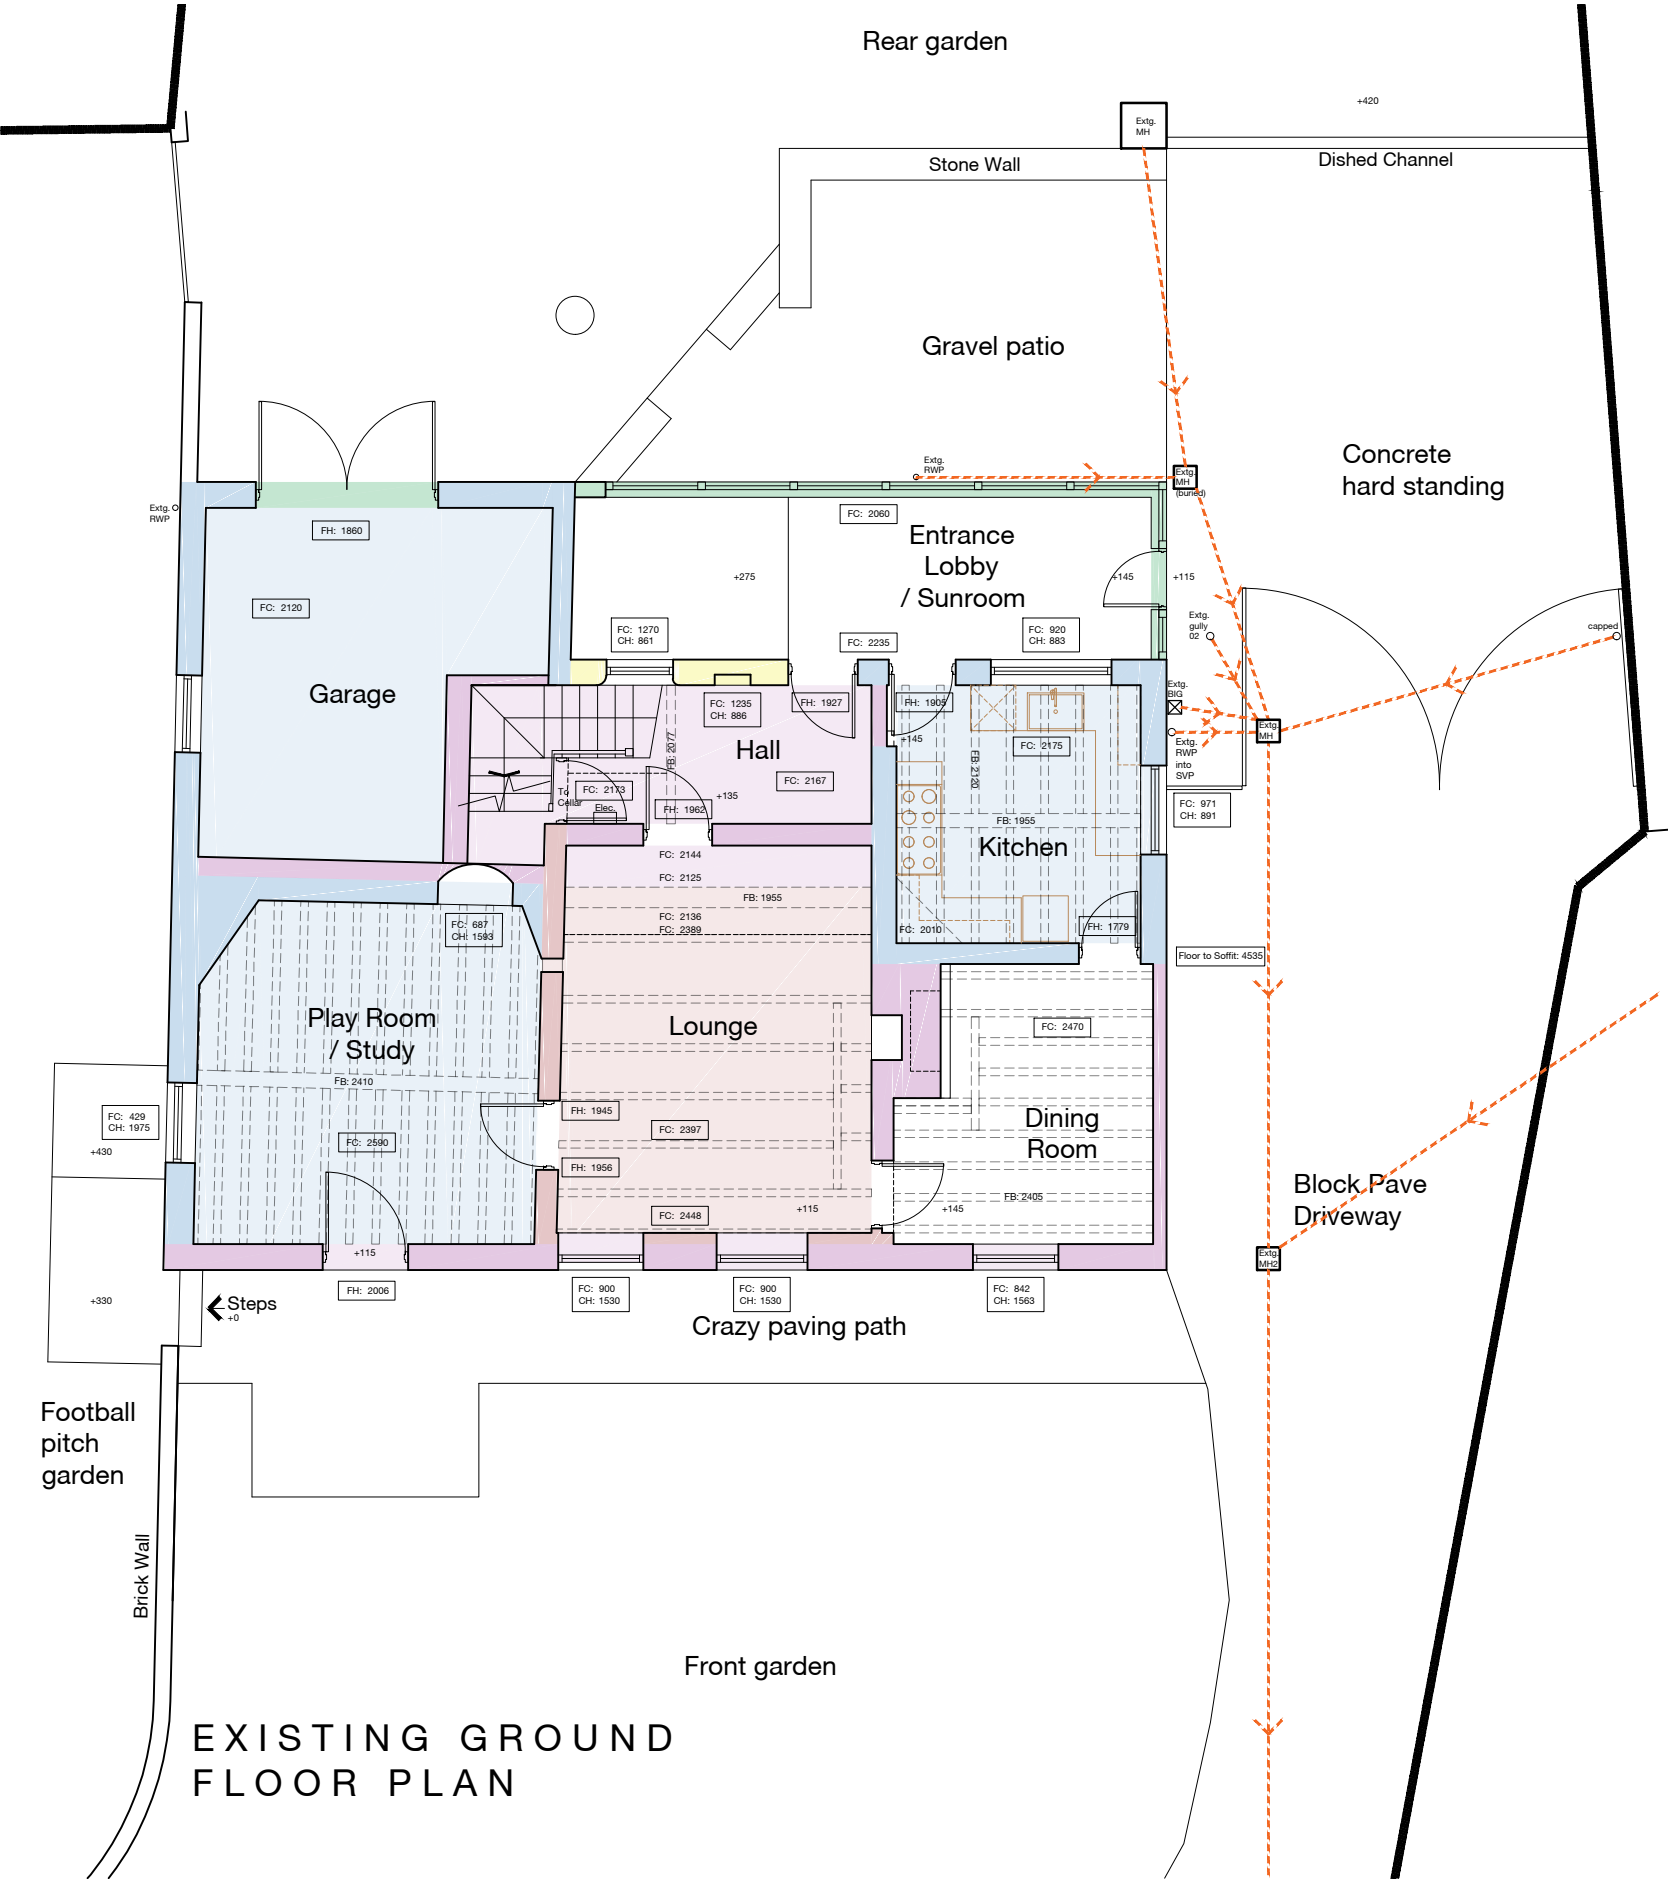

EXISTING FIRST FLOOR PLAN

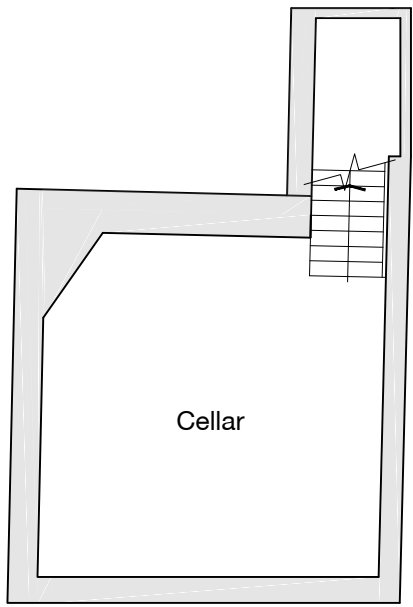

EXISTING CELLAR PLAN

A	23.11.21	Job number and drawing number changed from 0759 - EA - A - PL103 - Existing Floor Plans	po	rsg
Rev	Date	Description	Drawn	Checked
Project	For & on behalf of Irwin Mitchell Holt Hill, Green Street, Holt, Wrexham			
Drawing	Existing Floor Plans			
Client	CE			
BIM Suitability Description	SUITABLE FOR INFORMATION			BIM Suitability Code
Status	planning	2 Riverside Way Whitehall Waterfront LEEDS ■ LONDON □		
Date	Nov '21	LS1 4EH EC1V 2NZ t 0113 819 8041 t 0203 883 8602		
Drawn	po	w edwardarchitecture.co.uk		
Checked	rsg	e info@edwardarchitecture.co.uk		
Scale (A3)	1:100			
Project	0961 - EA - A - PL103-	Originator	Discipline	Rev
				A

edward
architecture