


NOTES

Use only written dimensions. All areas are indicative. Contractor to check measurements on site prior to commencement. Notify the Architect of any discrepancies. This drawing must only be used for the purpose for which it has been supplied.


Do not scale this drawing.

SPECIFICATION NOTES:


1. NEW EXTENSION WITH FACING BRICKWORK TO MATCH EXISTING MAIN HOUSE.
 2. NEW THROUGH-COLOURED WHITE RENDER.
 3. REPLACEMENT PITCHED ROOF WITH INTERLOCKING CONCRETE TILE COVERING.
 4. NEW GLASS BALUSTRADE TO TERRACE TO DETAIL.
 5. NEW POWDER COATED ALUMINIUM DOUBLE GLAZED WINDOWS TO DETAIL.
 6. NEW POWDER COATED ALUMINIUM GARAGE DOOR.
 7. EXISTING CHIMNEY STACKS EXTENDED IN FACING BRICKWORK TO MATCH EXISTING MAIN HOUSE.
 8. NEW PORCH EXTENSION WITH FACING BRICKWORK TO MATCH EXISTING MAIN HOUSE AND PITCHED ROOF WITH INTERLOCKING CONCRETE ROOF TILE COVERING.
 9. -
 10. NEW POWDER COATED ALUMINIUM SLIDING DOORS TO DETAIL.
 11. NEW POWDER COATED ALUMINIUM DOORS TO DETAIL.
- GENERAL NOTE:
ALL EXISTING WINDOWS TO BE REPLACED WITH WHITE POWDER COATED ALUMINIUM. ALL EXISTING RAINWATER GOODS TO BE REPLACED WITH NEW BLACK FINISH.

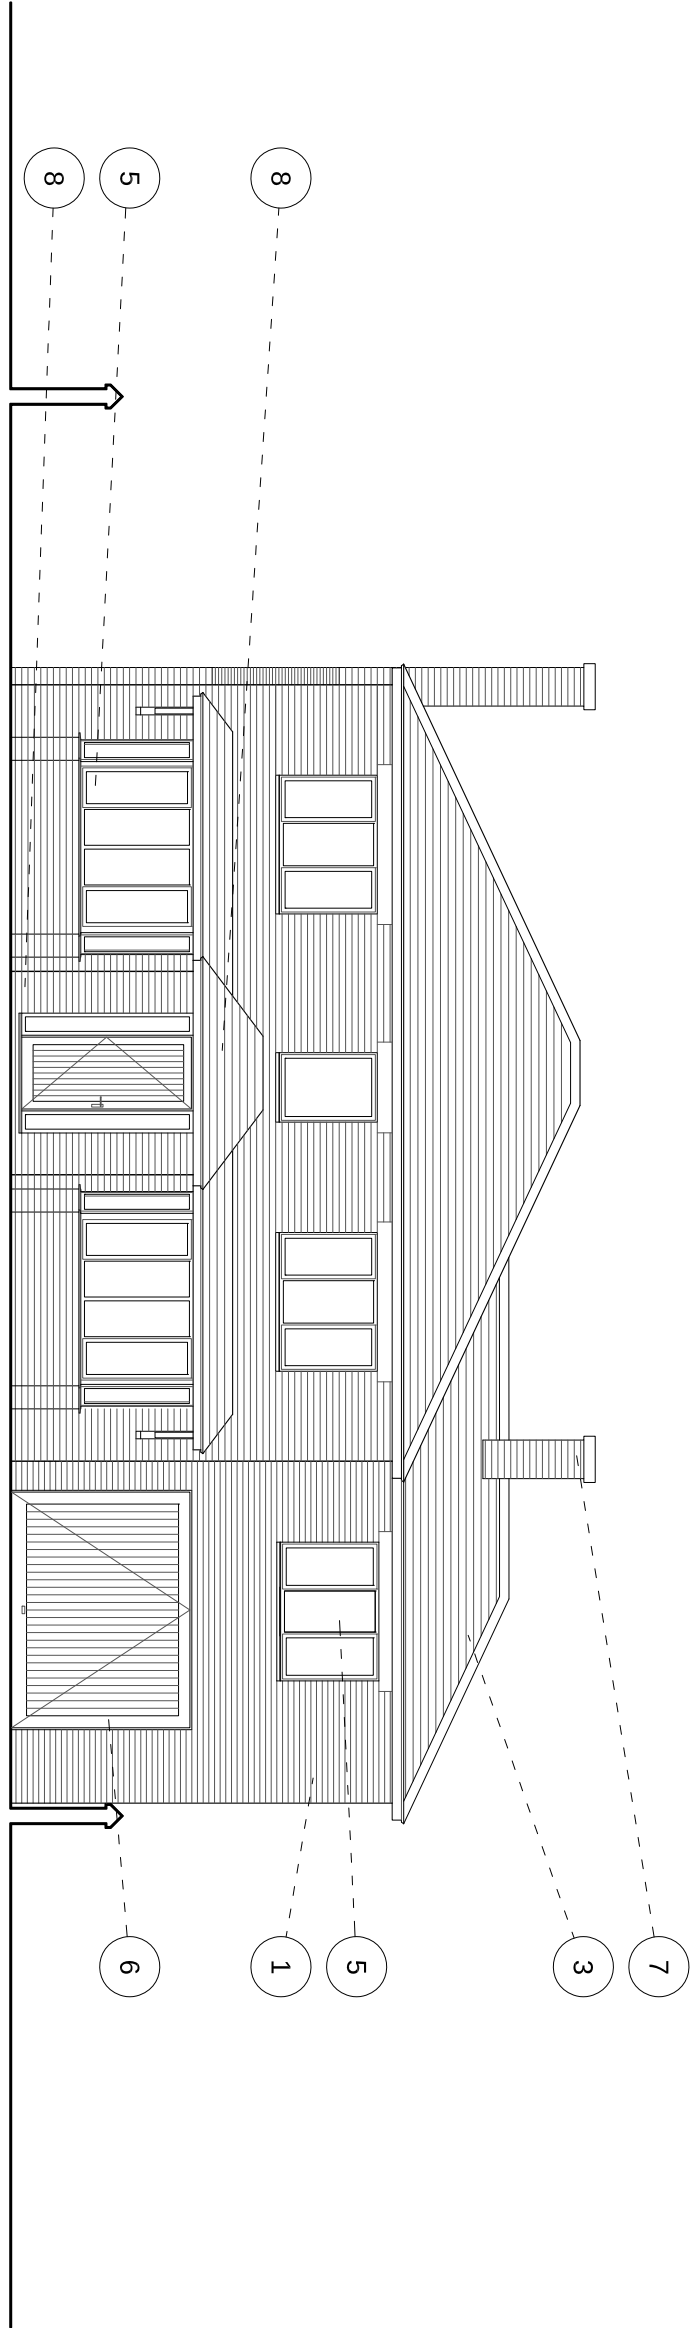


PROPOSED FRONT ELEVATION
SCALE 1:200

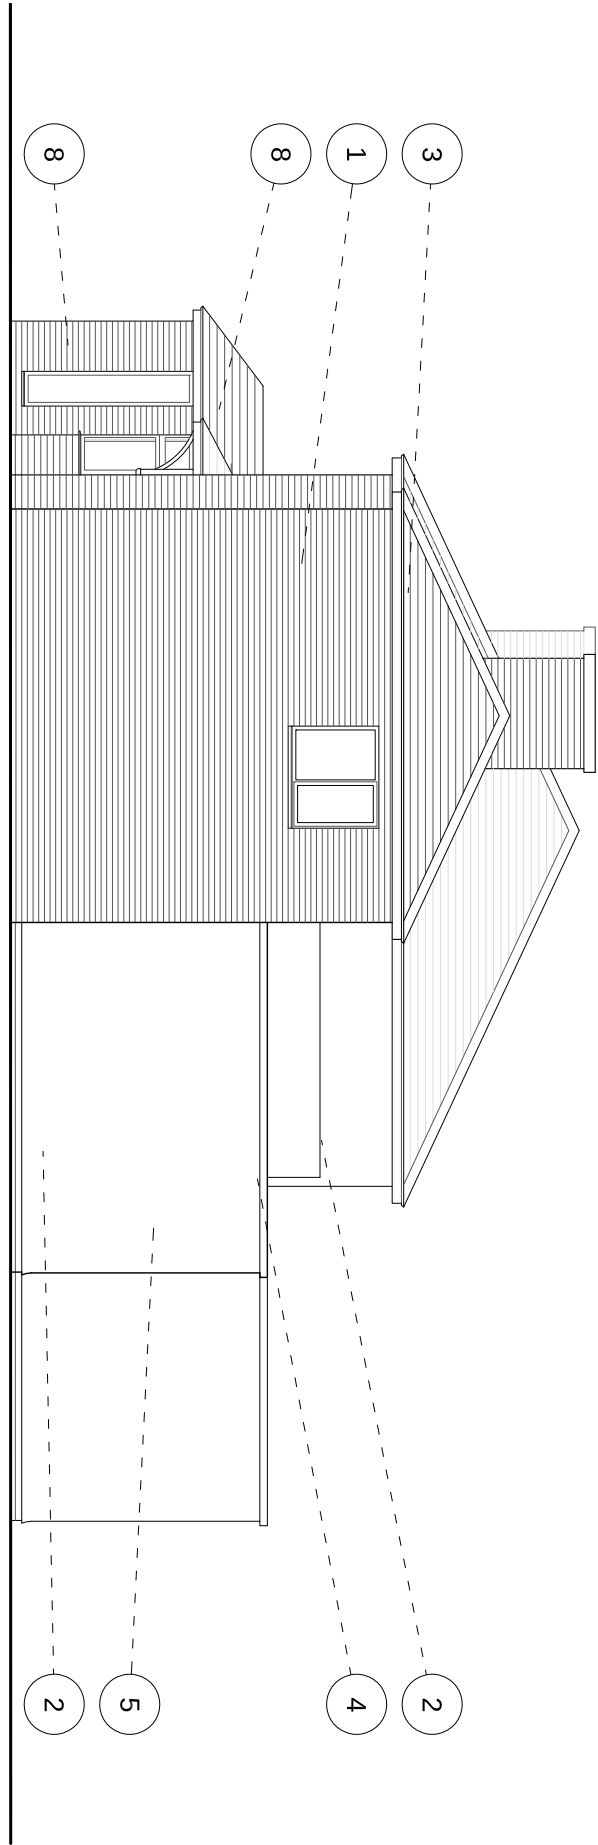


PROPOSED SIDE I ELEVATION
SCALE 1:200

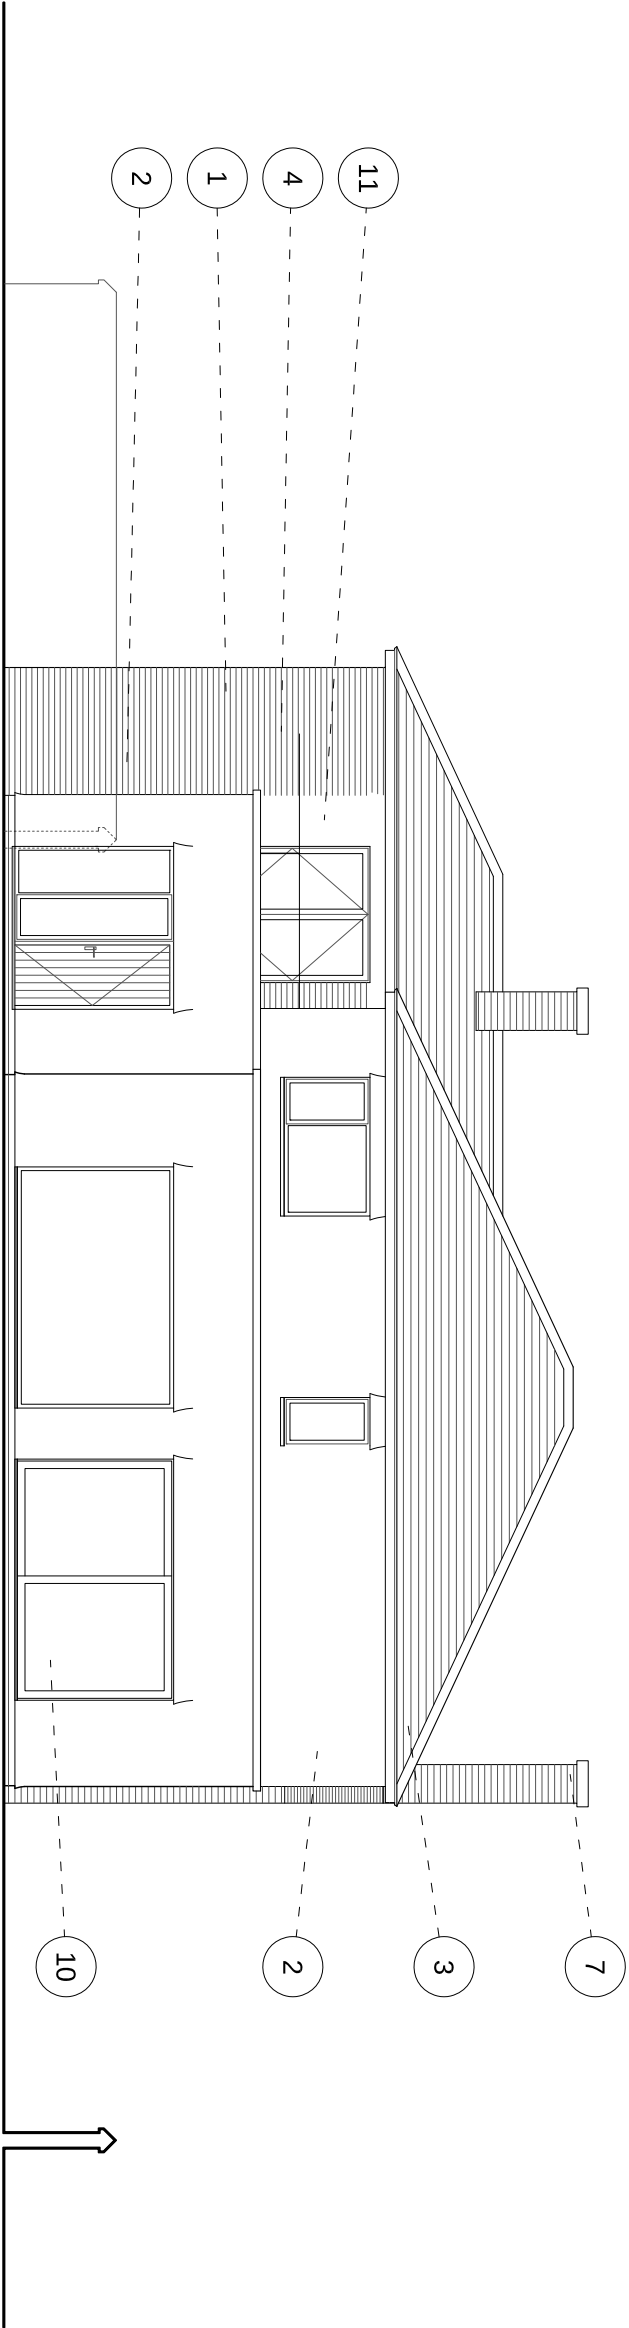


PROPOSED REAR ELEVATION
SCALE 1:200

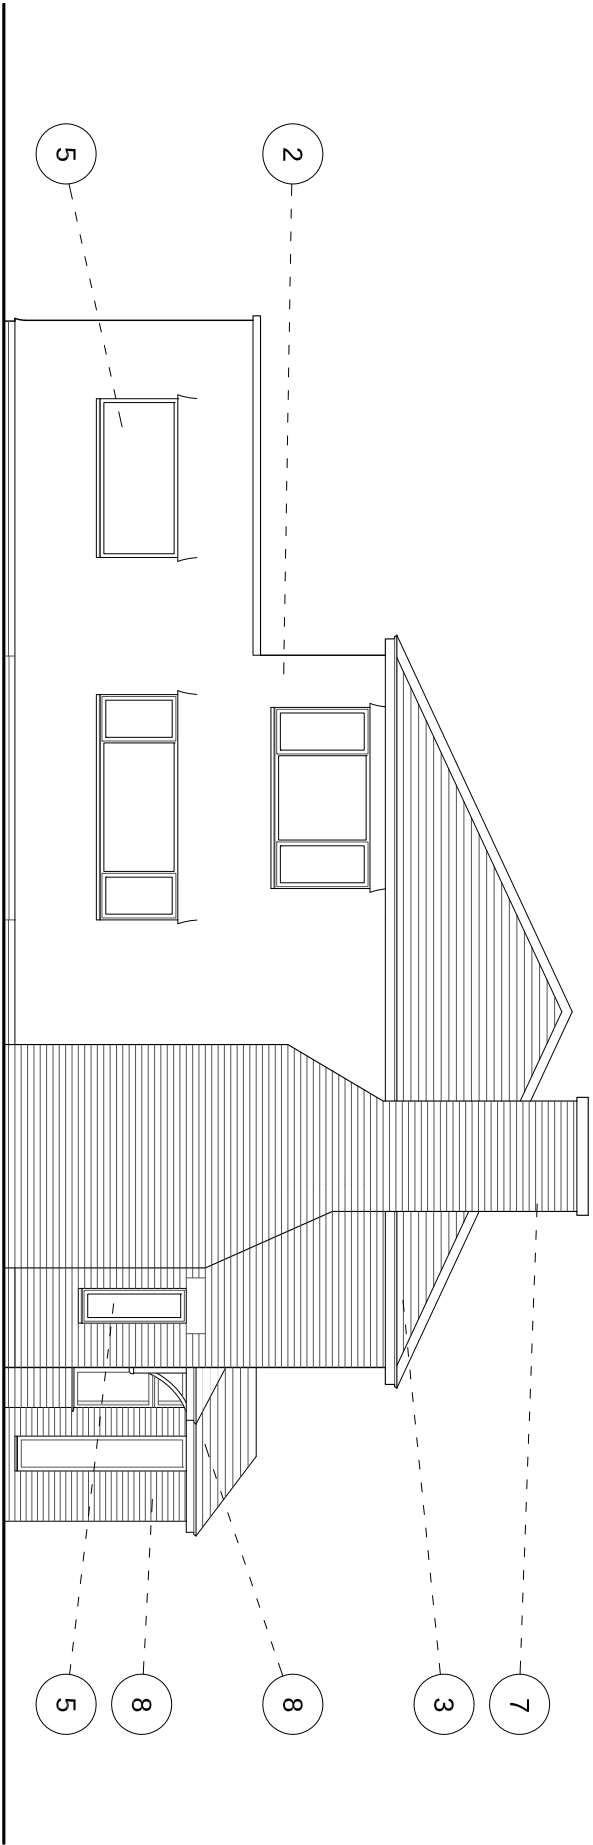


PROPOSED SIDE II ELEVATION
SCALE 1:200

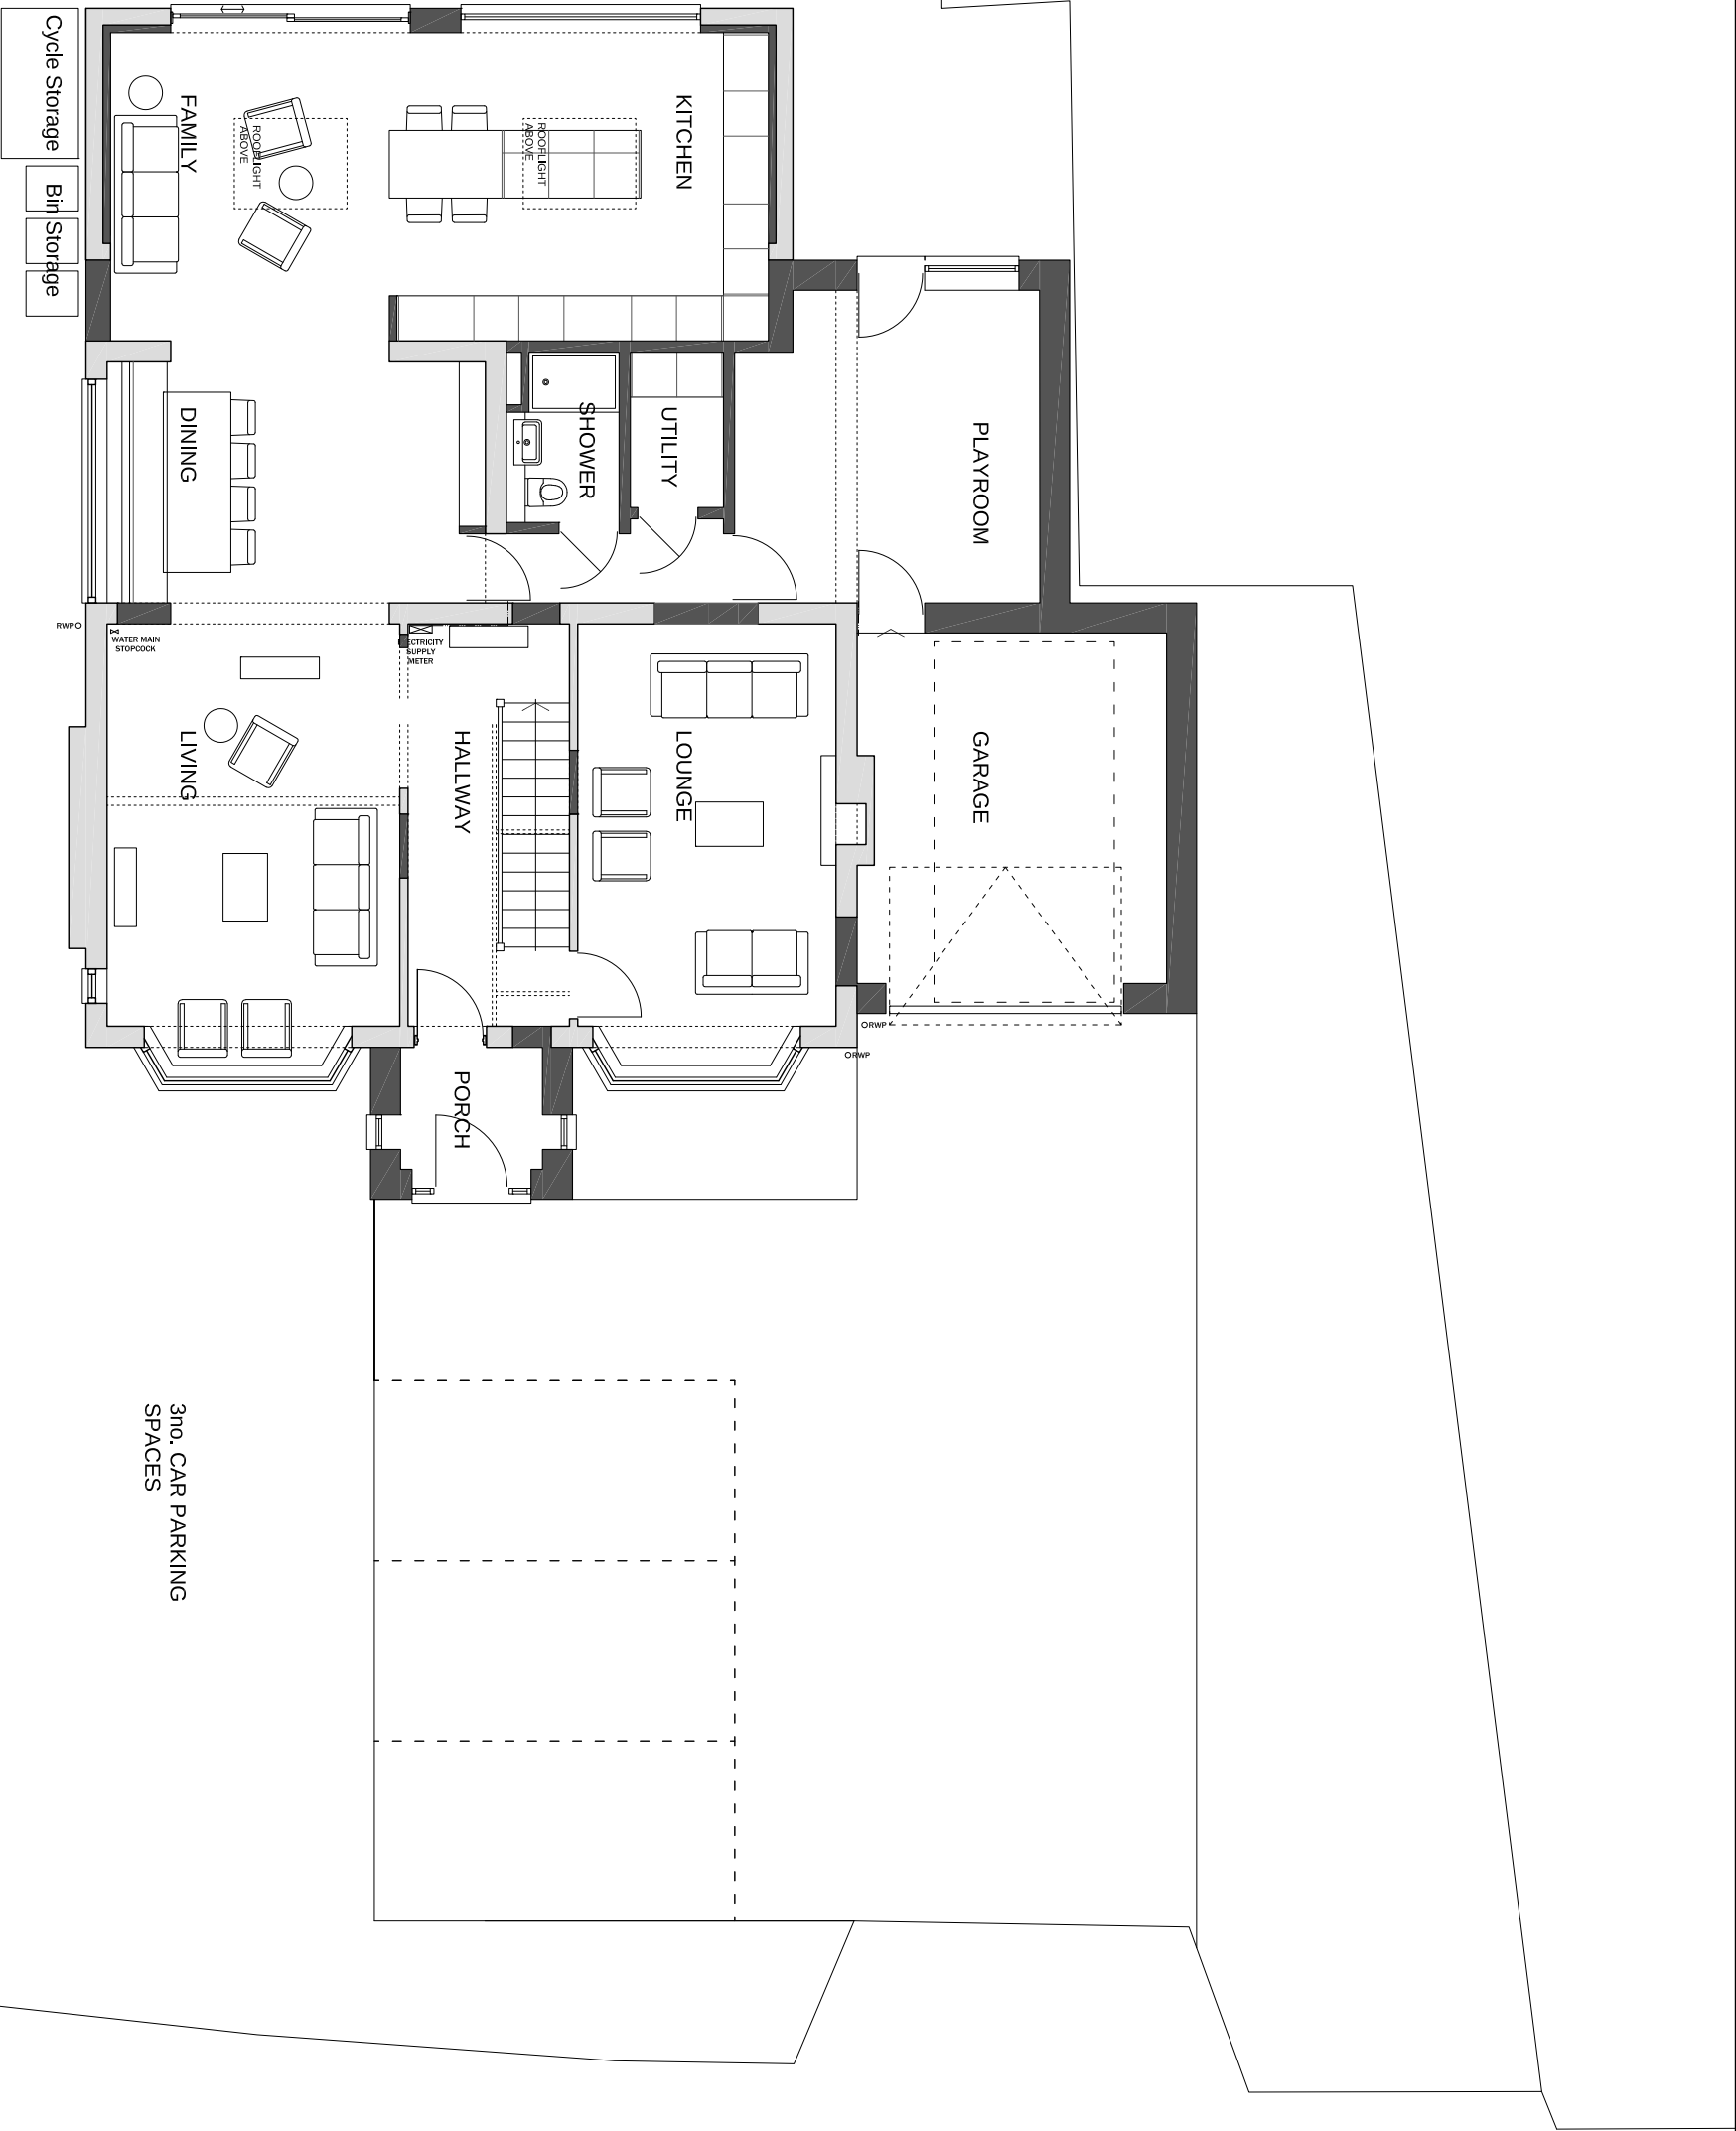


PROPOSED GROUND FLOOR PLAN
SCALE 1:100

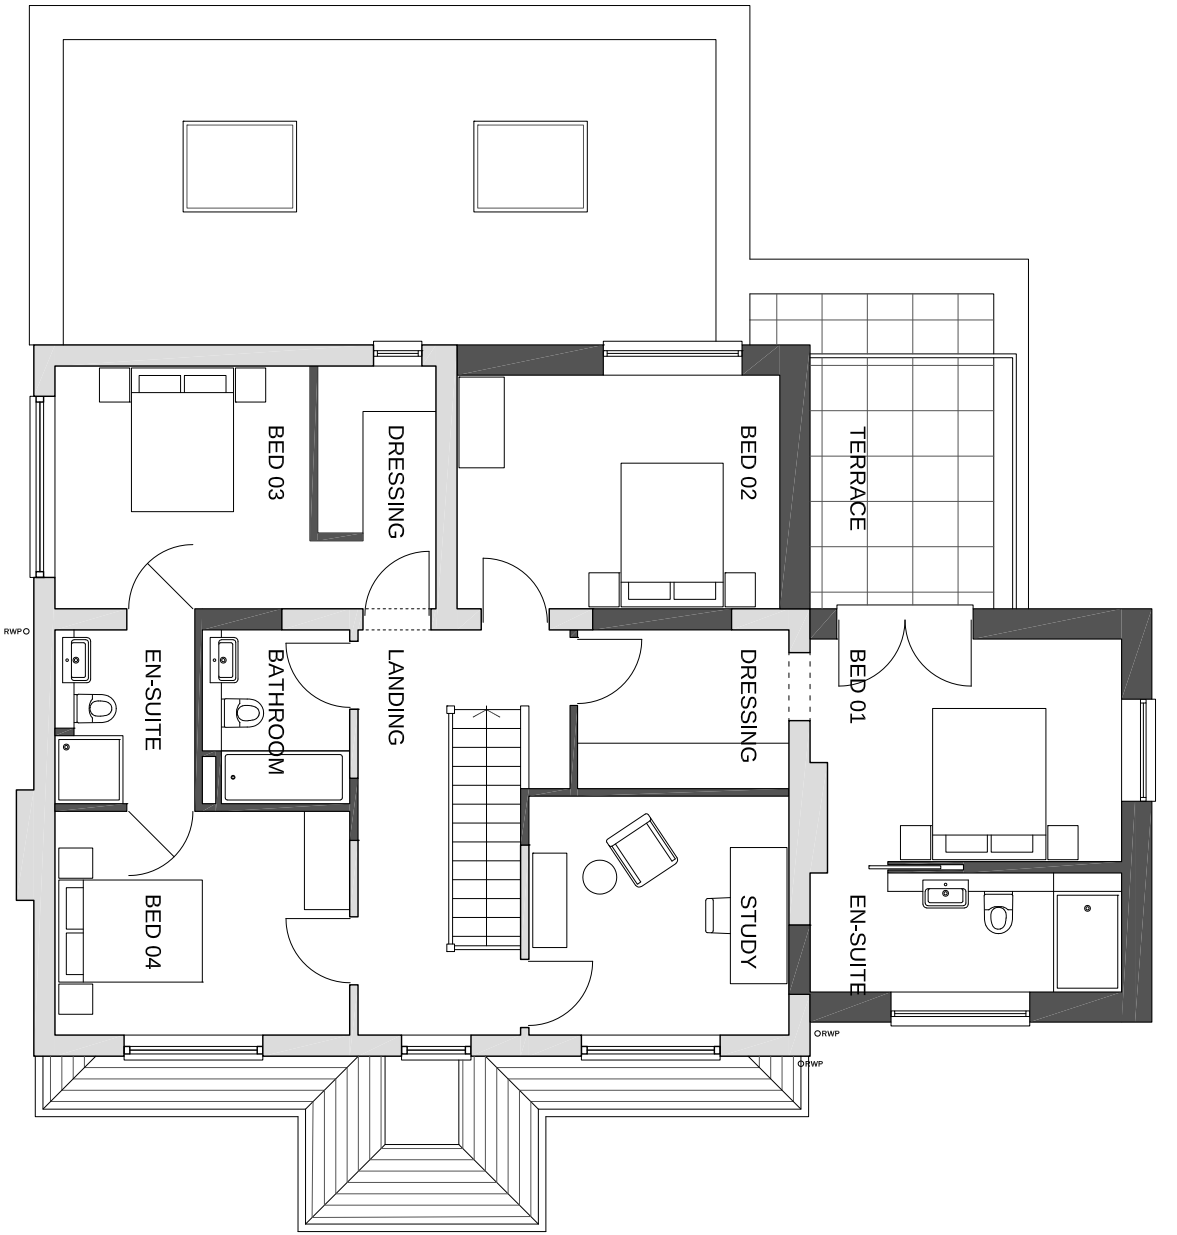

PROPOSED FIRST FLOOR PLAN
SCALE 1:100

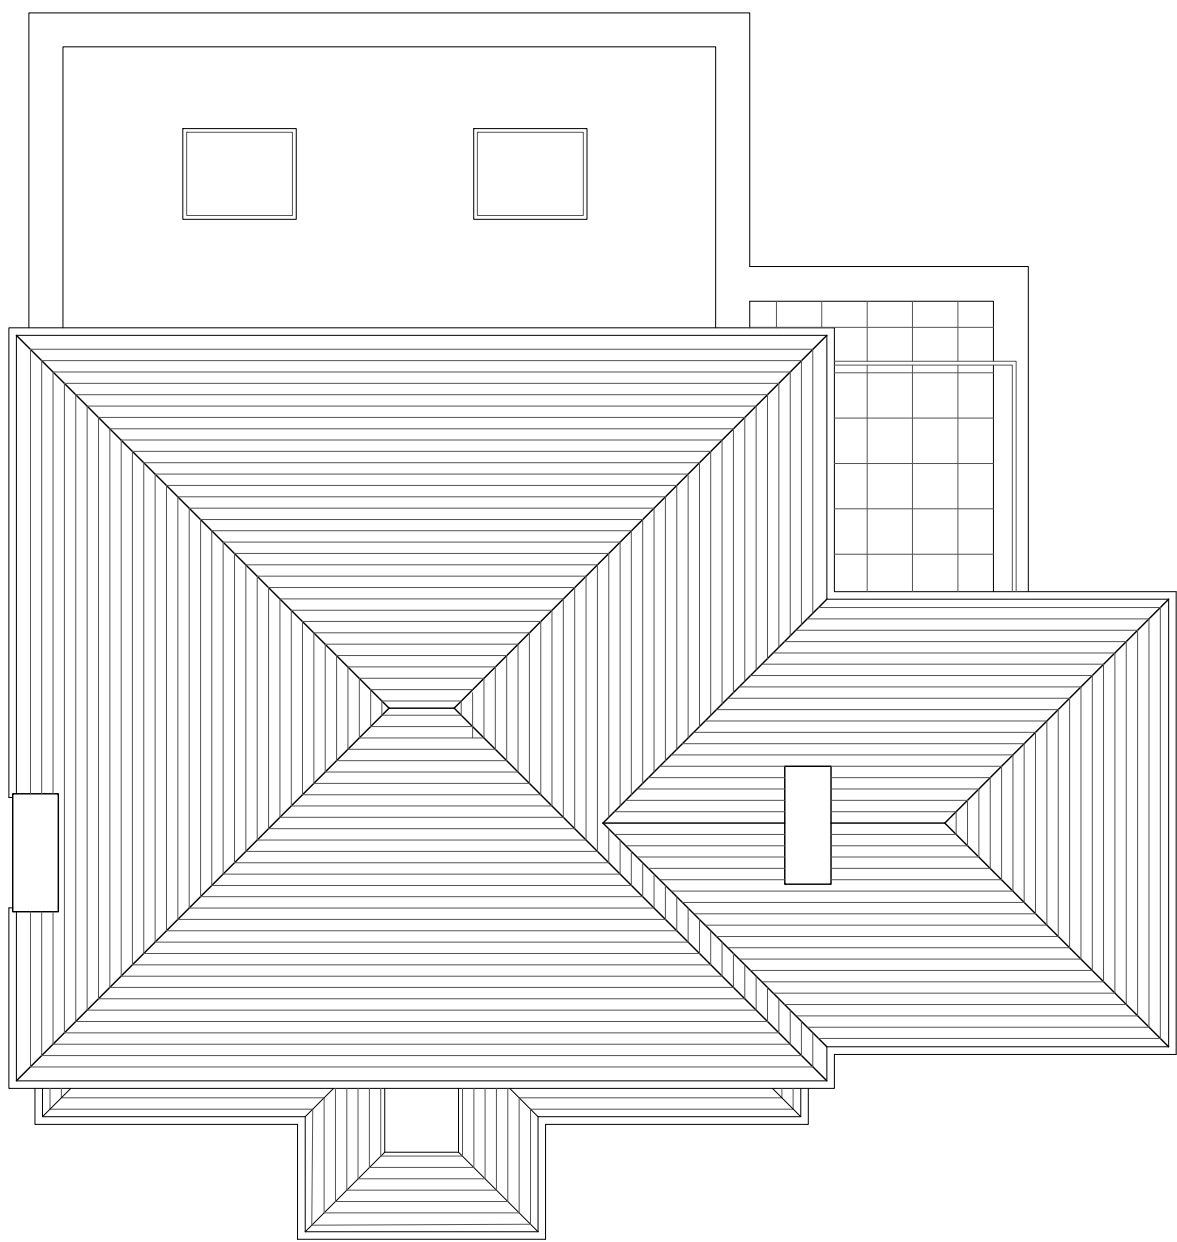

PROPOSED ROOF PLAN
SCALE 1:100

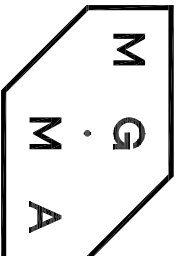

MGMA ARCHITECTS LIMITED
Oriel Chambers Suite 37
14 Water Street
Liverpool L2 8TD
+44 (0) 151 226 6627
studio@mgma-architects.co.uk
www.mgma-architects.co.uk

PROVISIONAL
NOT FOR CONSTRUCTION
FOR PLANNING PURPOSES ONLY

CLIENT
Mr & Mrs Baker
PROJECT
Carnot, Bedwell Road, Cross Lanes,
Wrexham LL13 0TS
DRAWING
Proposed Floor Plans & Elevations
SCALE
1:100@A1
DATE
28.09.2020
REVISION
C

NO.
9-034_102

0 1 2 5m
1:100