



All dimensions and levels to be checked on site by contractor prior to preparation of shop drawings and commencement of work on site. Do not scale from this drawing or reproduce without consent.
This drawing and the design is the copyright and property of Aspect Property Consultants & Surveyors Ltd and may not be used in part or in whole without prior written consent.
This drawing is to be read in conjunction with all relevant consultants and/or specialist's drawings/documents and any discrepancies or variations are to be notified to Aspect Property Consultants & Surveyors Ltd before the affected work commences.

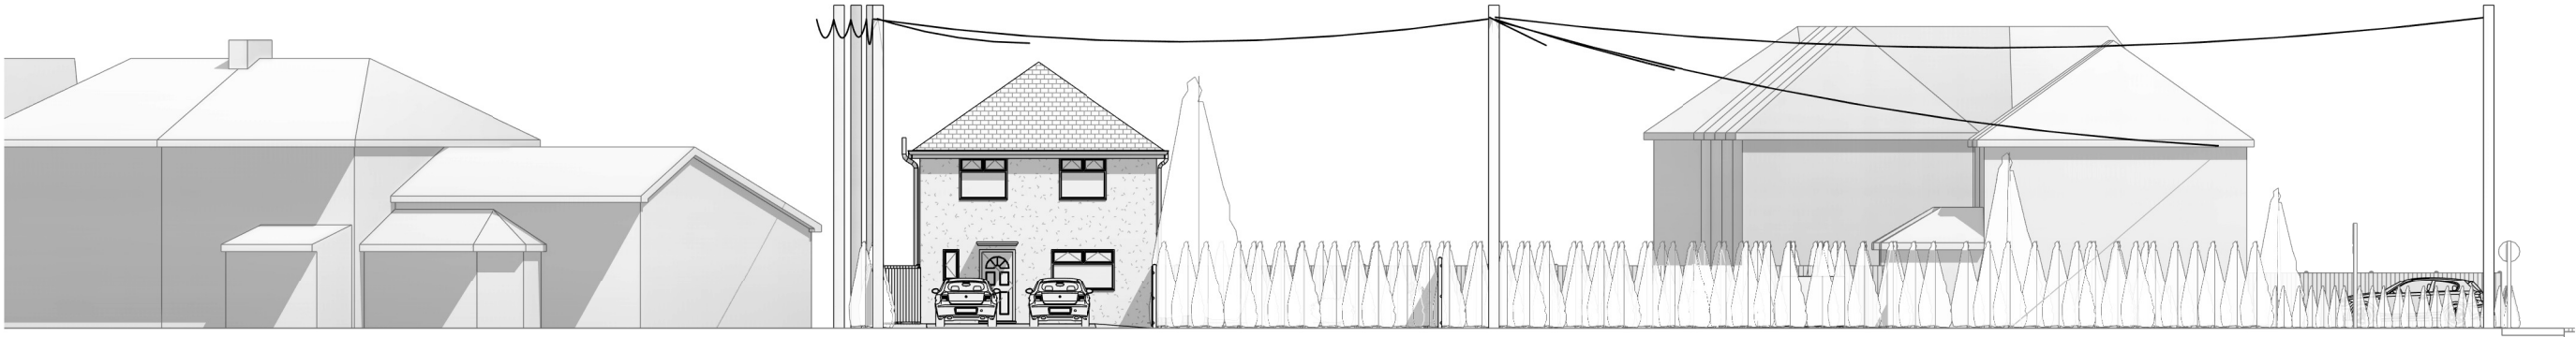

1

South Elevation (Street Scene from West View)


1 : 200

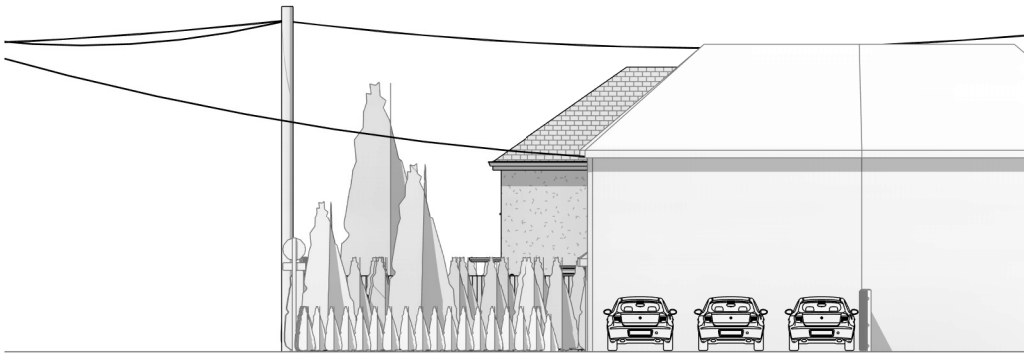

2

Street Scene - George Street

1 : 200

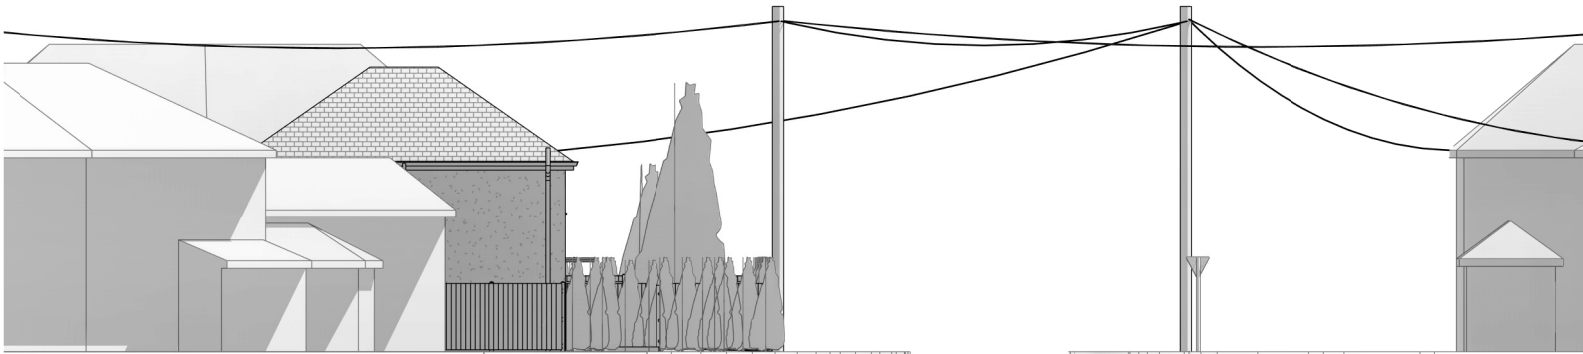

3

Street Scene - B5070


1 : 200



4

East


1 : 200

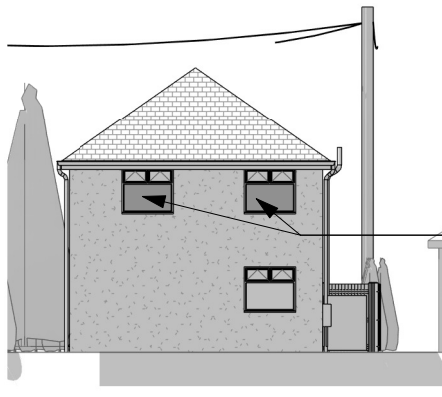

5

North

1 : 200

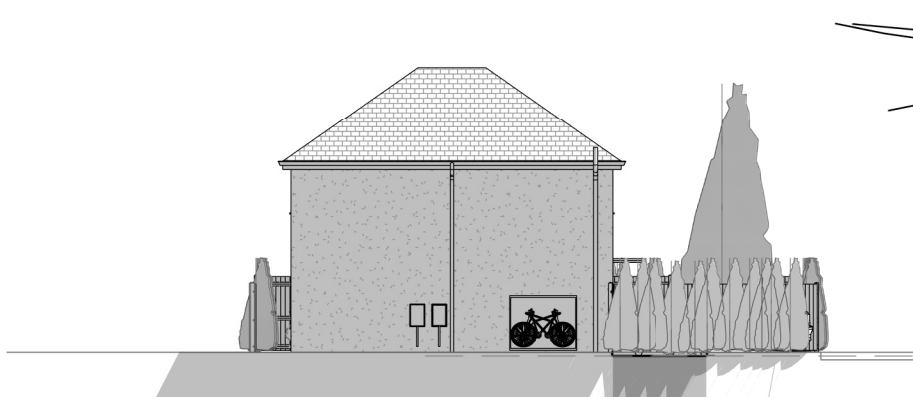

6

West

1 : 200

Rev	Description	Date
-----	-------------	------

PROJECT: Plot to the rear of 15 George Street ADDRESS: 15 George Street, Chirk LL14 5HS	CLIENT: Mr Robert Lomas DRAWING TITLE: Proposed Elevations	DATE: 21/12/2021 SCALE AT A3: 1 : 200	JOB NO: 604-267-LOM DRWG NO: 202	DRN BY: DW	CKD BY: DW
				REV:	