


THIS DRAWING IS TO BE READ IN CONJUNCTION WITH ALL RELATED DRAWINGS. ALL DIMENSIONS MUST BE CHECKED AND VERIFIED ON SITE BEFORE COMMENCING ANY WORK OR PRODUCING SHOP DRAWINGS. THE ORIGINATOR SHOULD BE NOTIFIED IMMEDIATELY OF ANY DISCREPANCY. THIS DRAWING IS COPYRIGHT AND REMAINS THE PROPERTY ROGER PARRY & PARTNERS.

Scale: 1:200

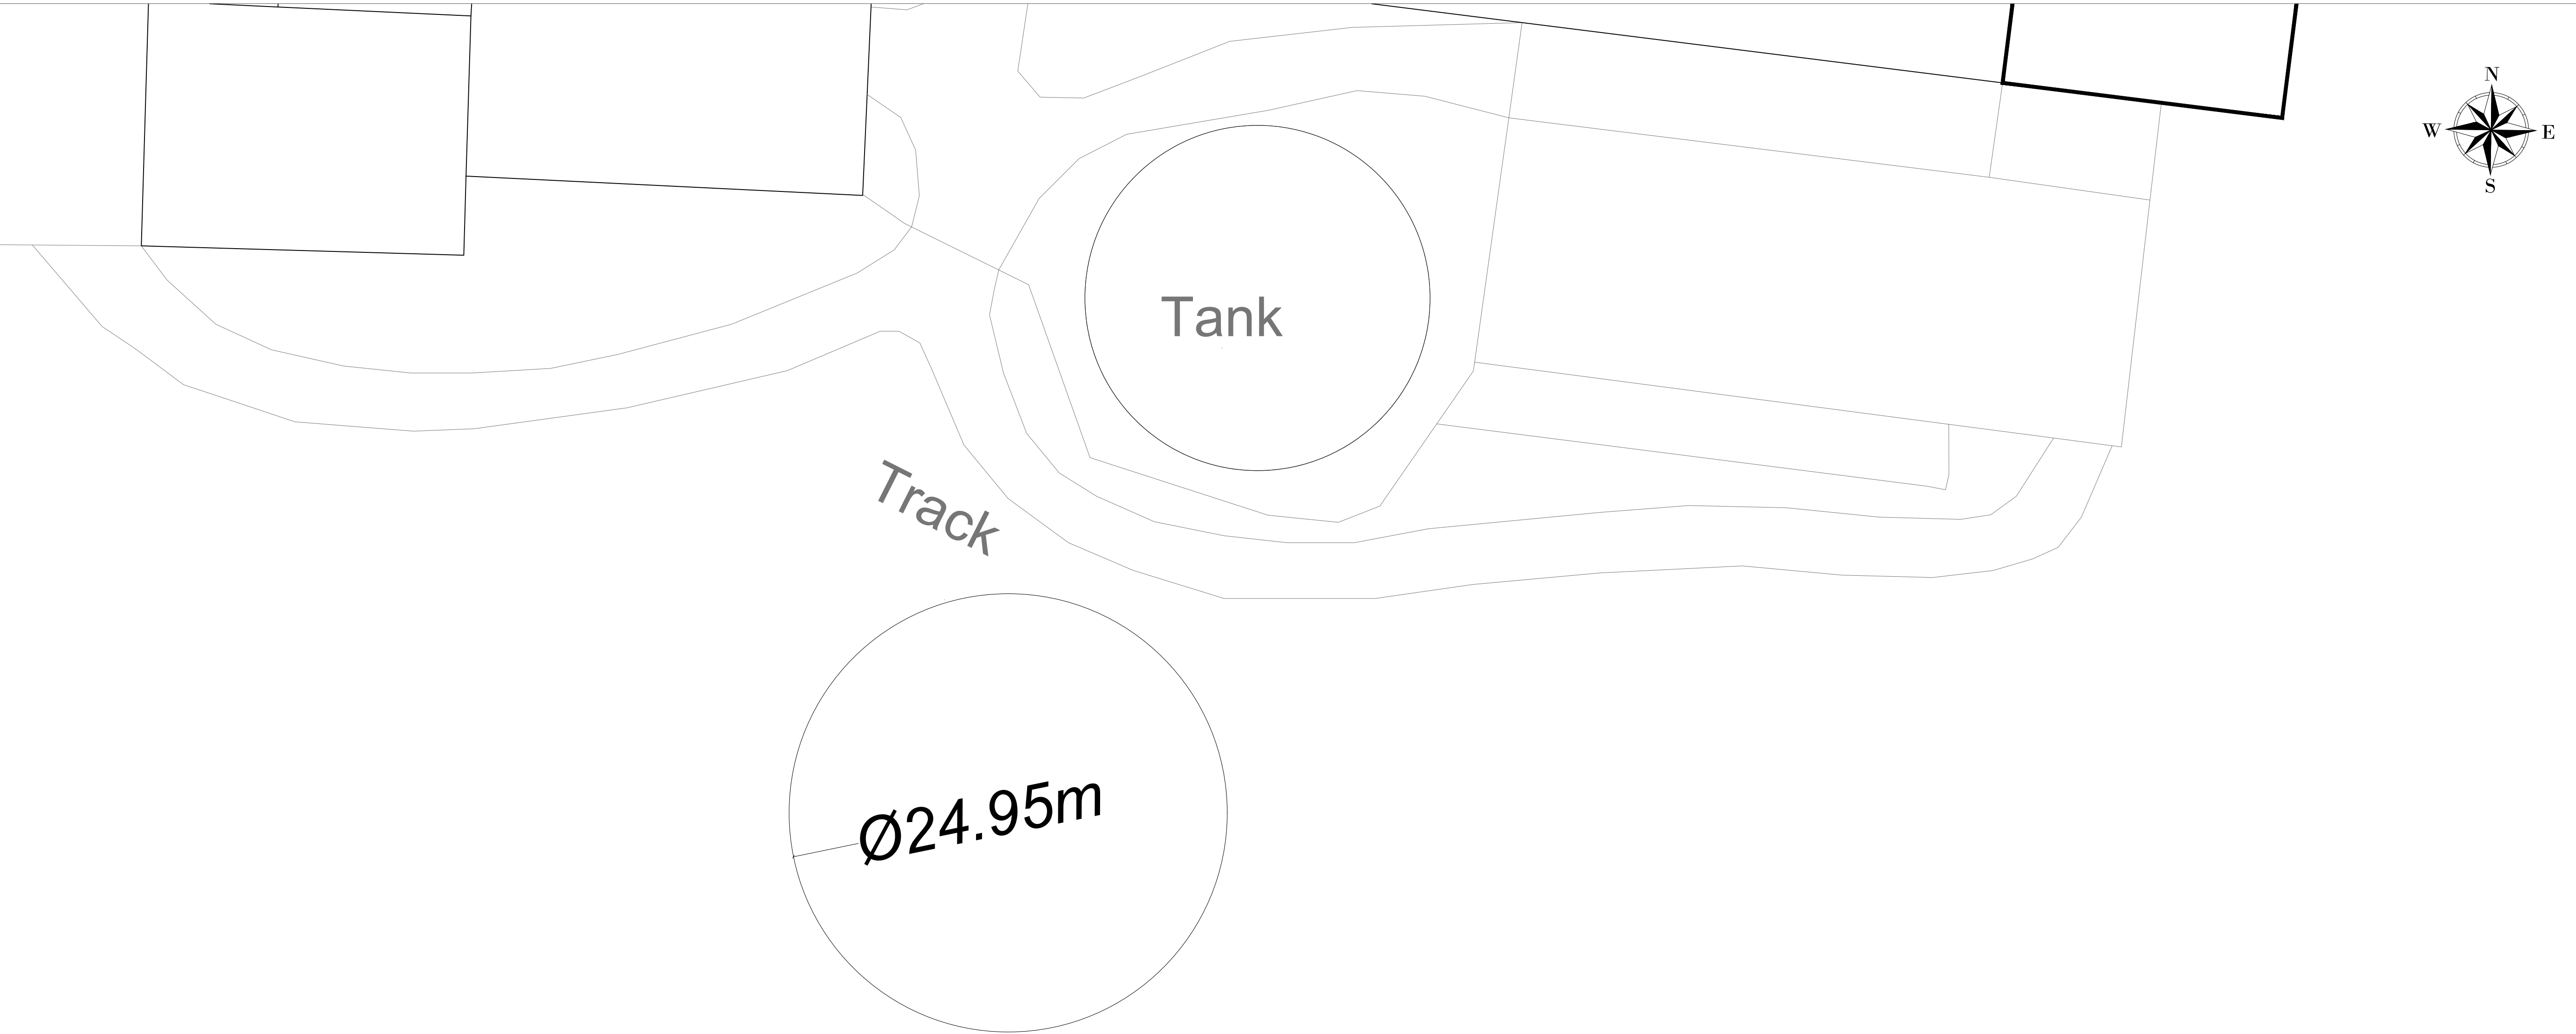

Rev	Description	Date	Dr by	App by
Original	by			



Residential - Agricultural - Commercial	
Job	Proposed Slurry Tower
Title	Proposed Elevations & Floor Plan
Location	Halton Farm Chirk LL14 5BG
Client	IG Evans & Son
Scales	See Plan @ A1
Drawing No.	RJC-MZ657-13
Drawn by	AZ
Date	15/11/2021
HOGSTOW HALL, MINSTERLEY SHREWSBURY, SHROPSHIRE, SY5 0HZ Tel: 01743 791336 Fax: 01743 792770 email: mail@rogerparry.net Web address: www.rogerparry.net Registered in England and Wales. Registered in the Shropshire, SY1 8BZ. © Every element of this D.P. is the property of the client.	