

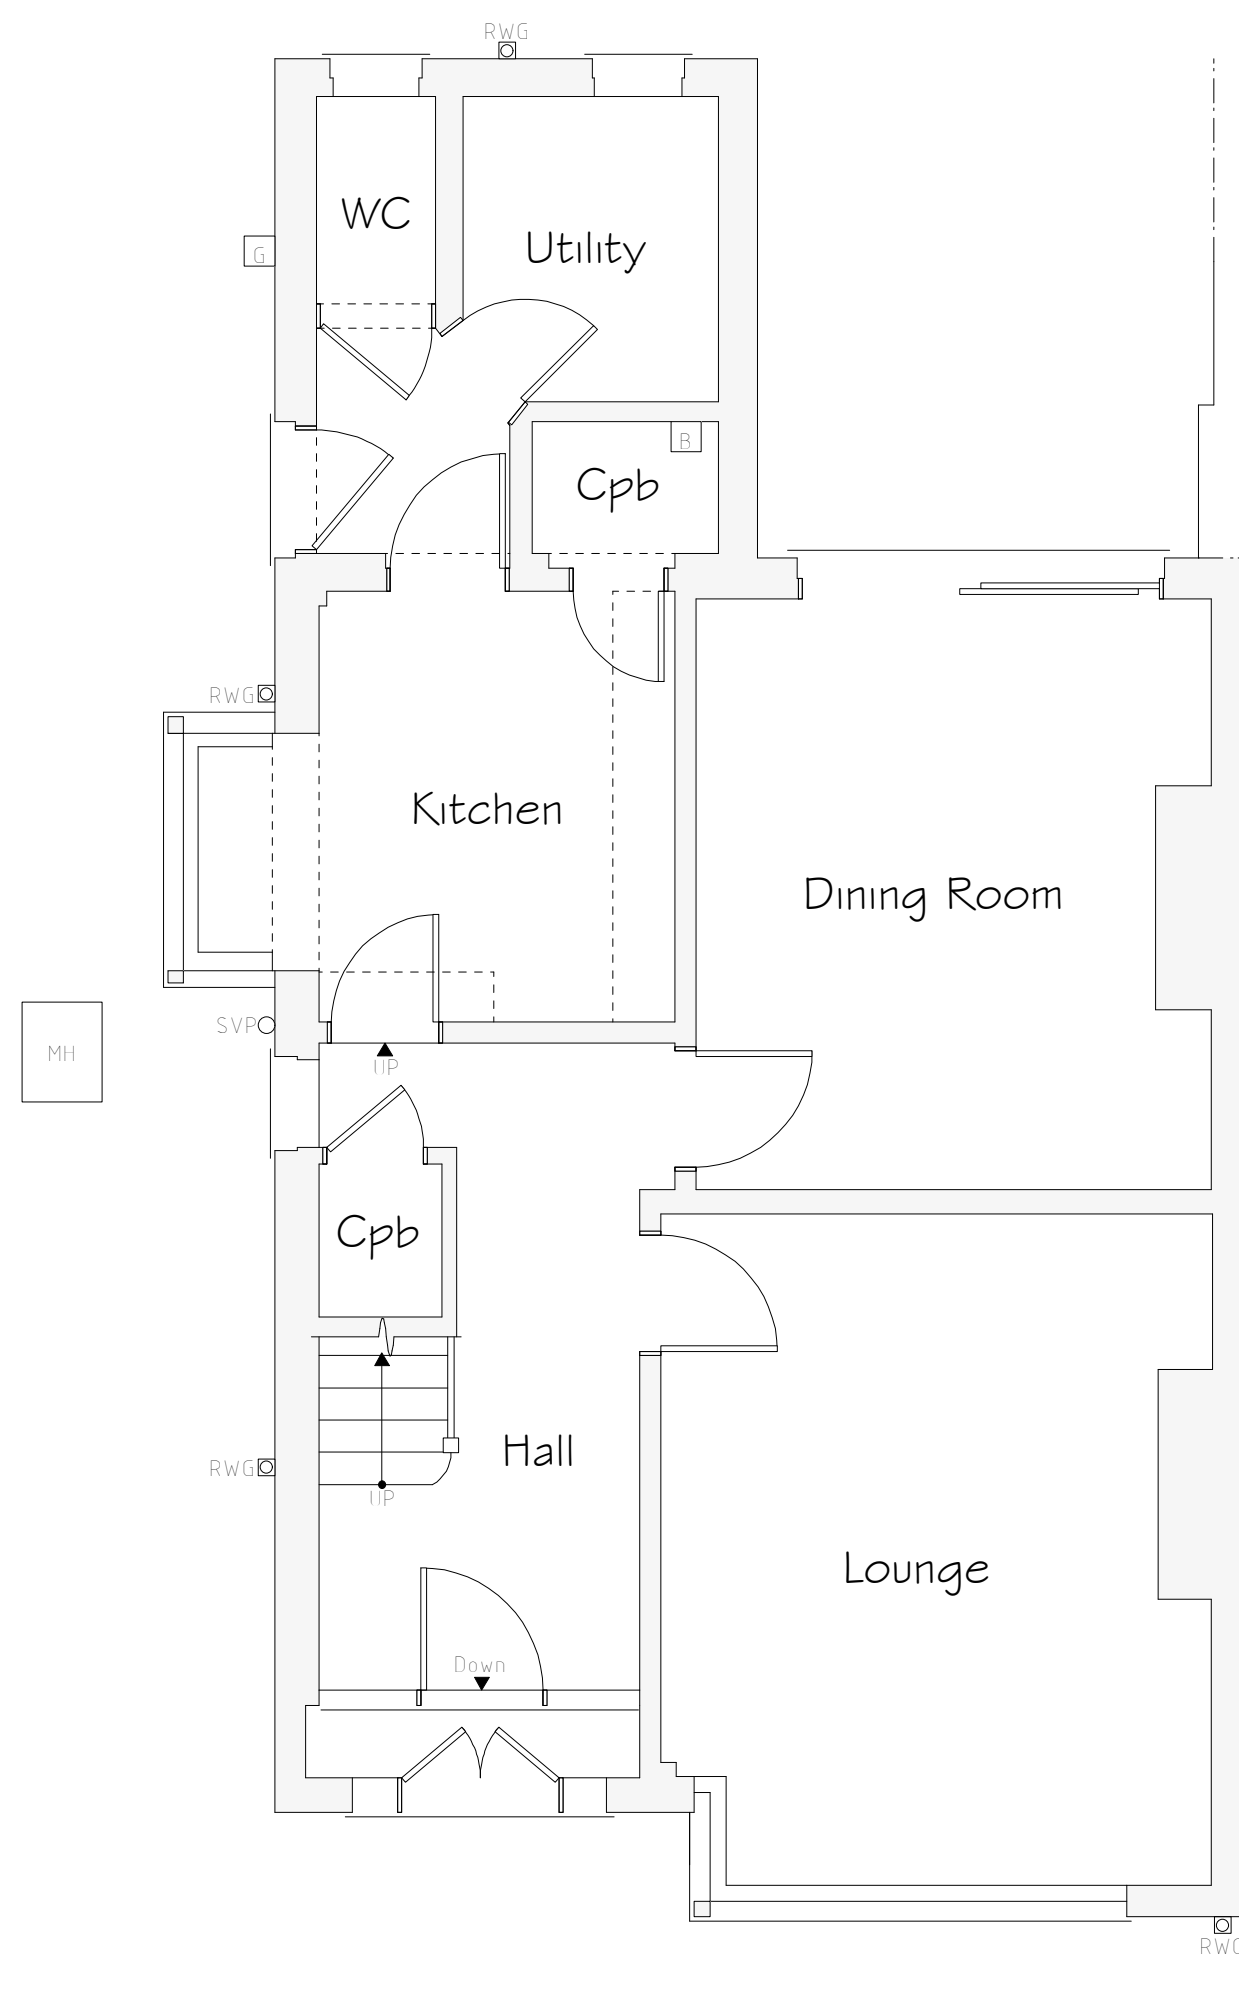


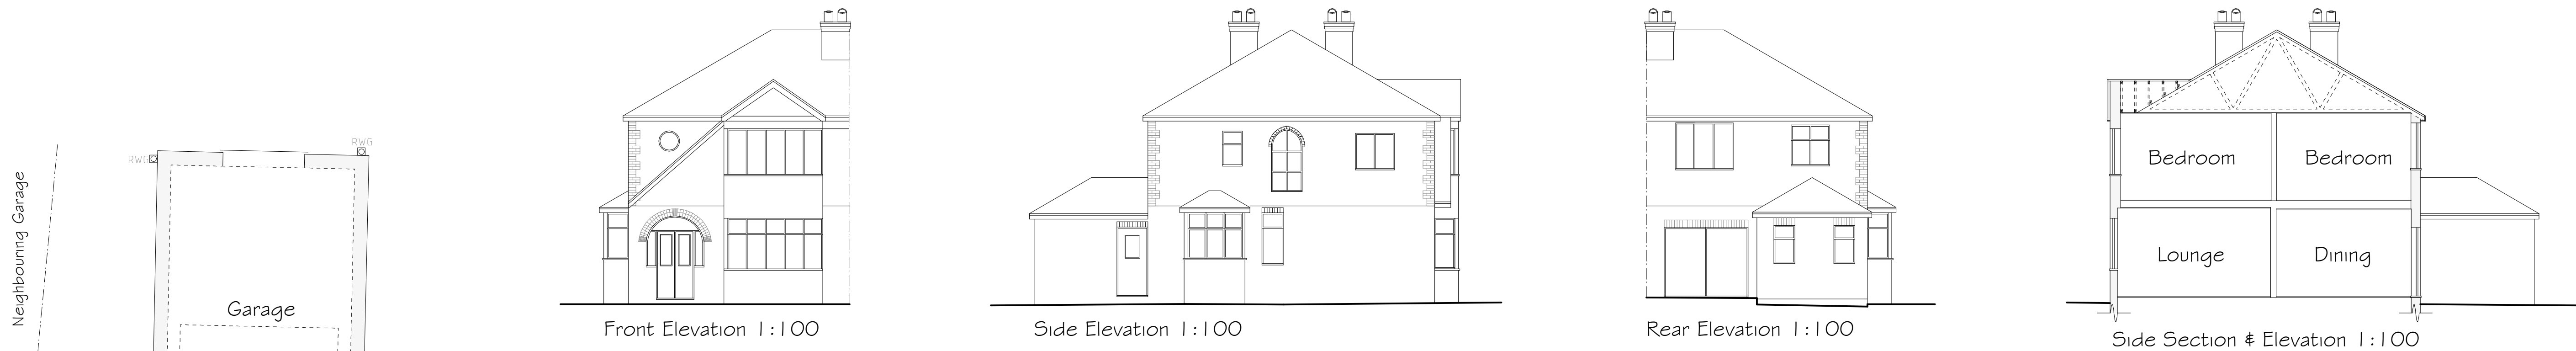

Ground Floor Plan 1:50

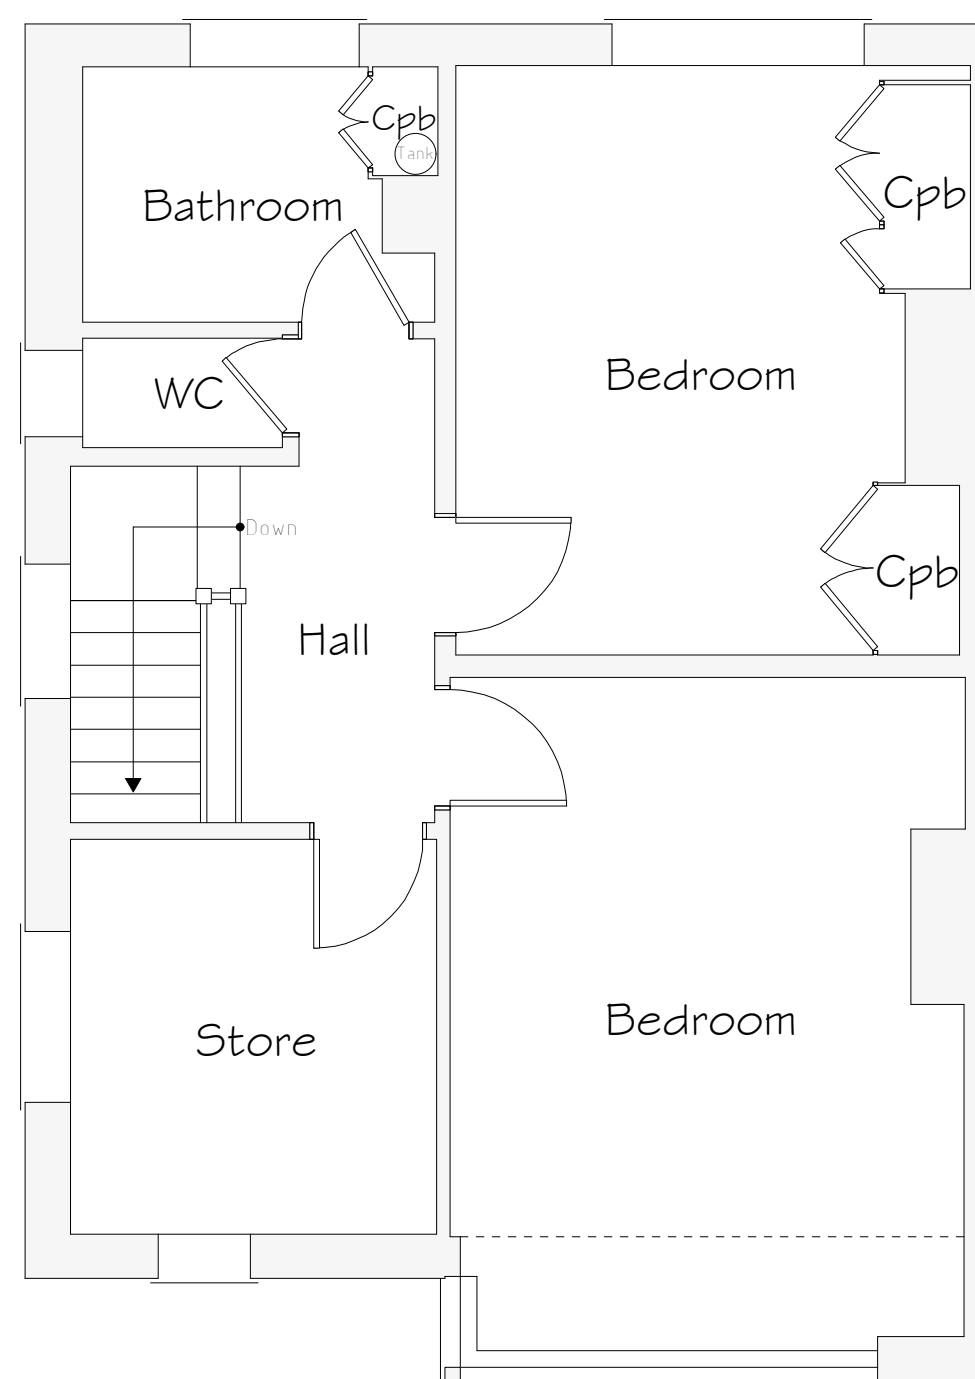

First Floor Plan 1:50

| Services Key                                                                          |                                          |  |  |  |
|---------------------------------------------------------------------------------------|------------------------------------------|--|--|--|
|  | Existing Boiler Position                 |  |  |  |
|  | Existing Gas Meter Position              |  |  |  |
| MH                                                                                    | Existing Man Hole Position               |  |  |  |
|  | Existing Rain Water Gully (RWG) Position |  |  |  |
|  | Existing Soil Vent Pipe (SVP) Position   |  |  |  |

| Rev | Date | Detail | Initial |
|-----|------|--------|---------|
|     |      |        |         |
|     |      |        |         |
|                                                                               |                                |
|-------------------------------------------------------------------------------|--------------------------------|
| Project:<br>Proposed Alterations to,<br>5 Acton Gate,<br>Wrexham,<br>LL11 2PP |                                |
| Title:<br>Existing                                                            | Scale: (A1)<br>1:50 &<br>1:100 |

|                             |                   |
|-----------------------------|-------------------|
| Drawn By:<br>A.L. Valentine | Date:<br>Jan 2022 |
| Drawing No:<br>W182/001     | Sheet:<br>1 of 1  |