




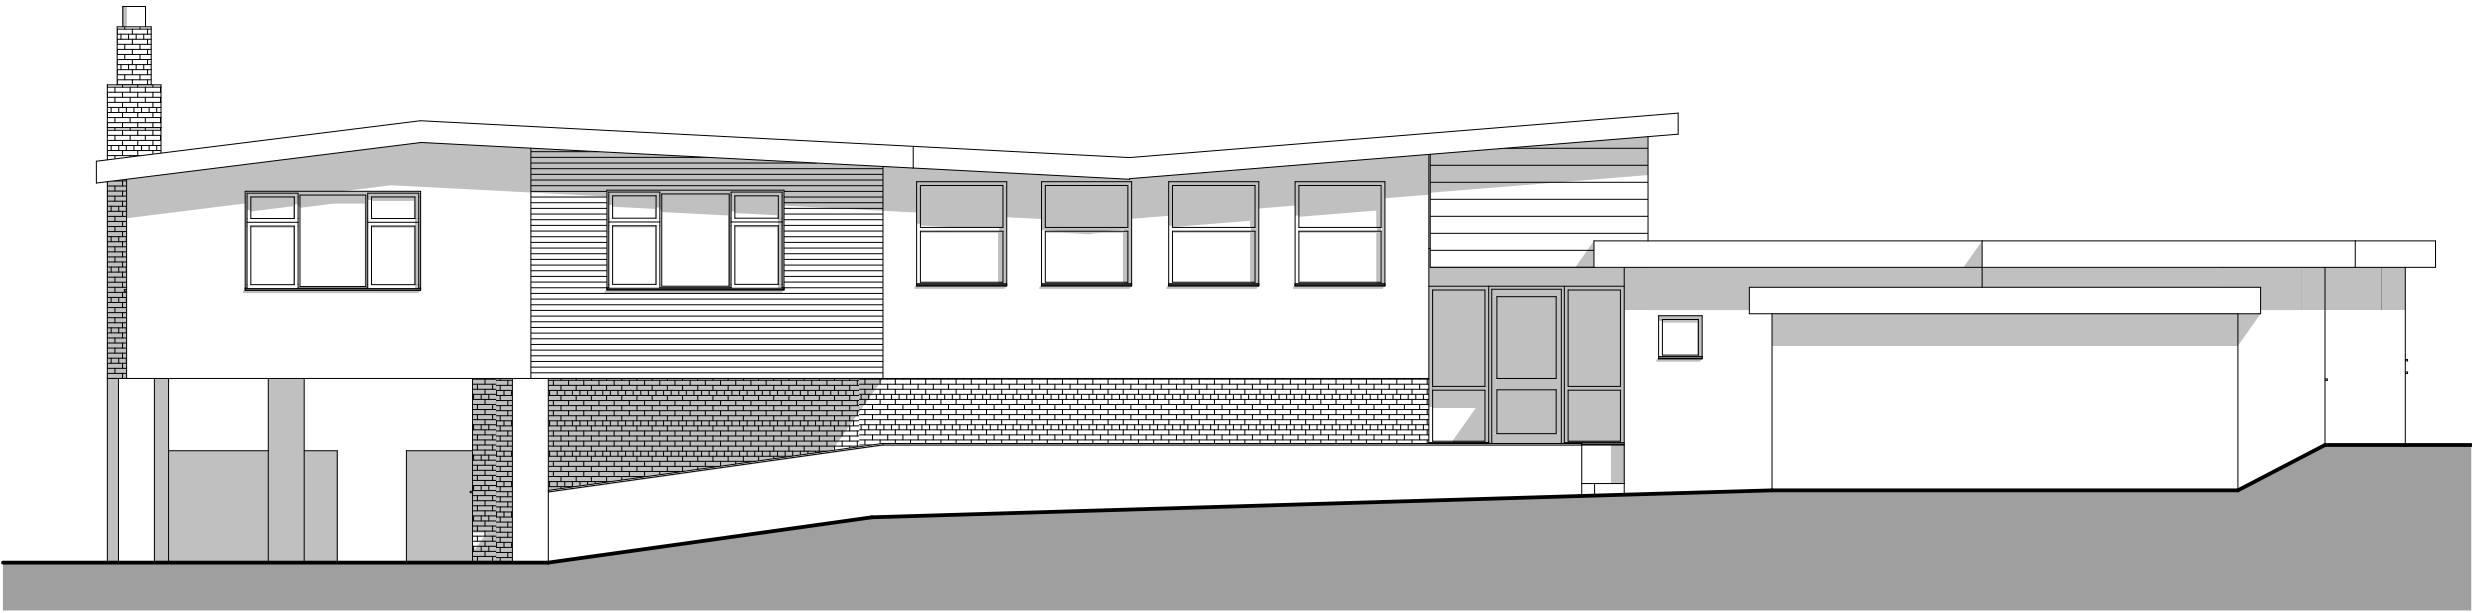


Existing Front Elevation
1:100

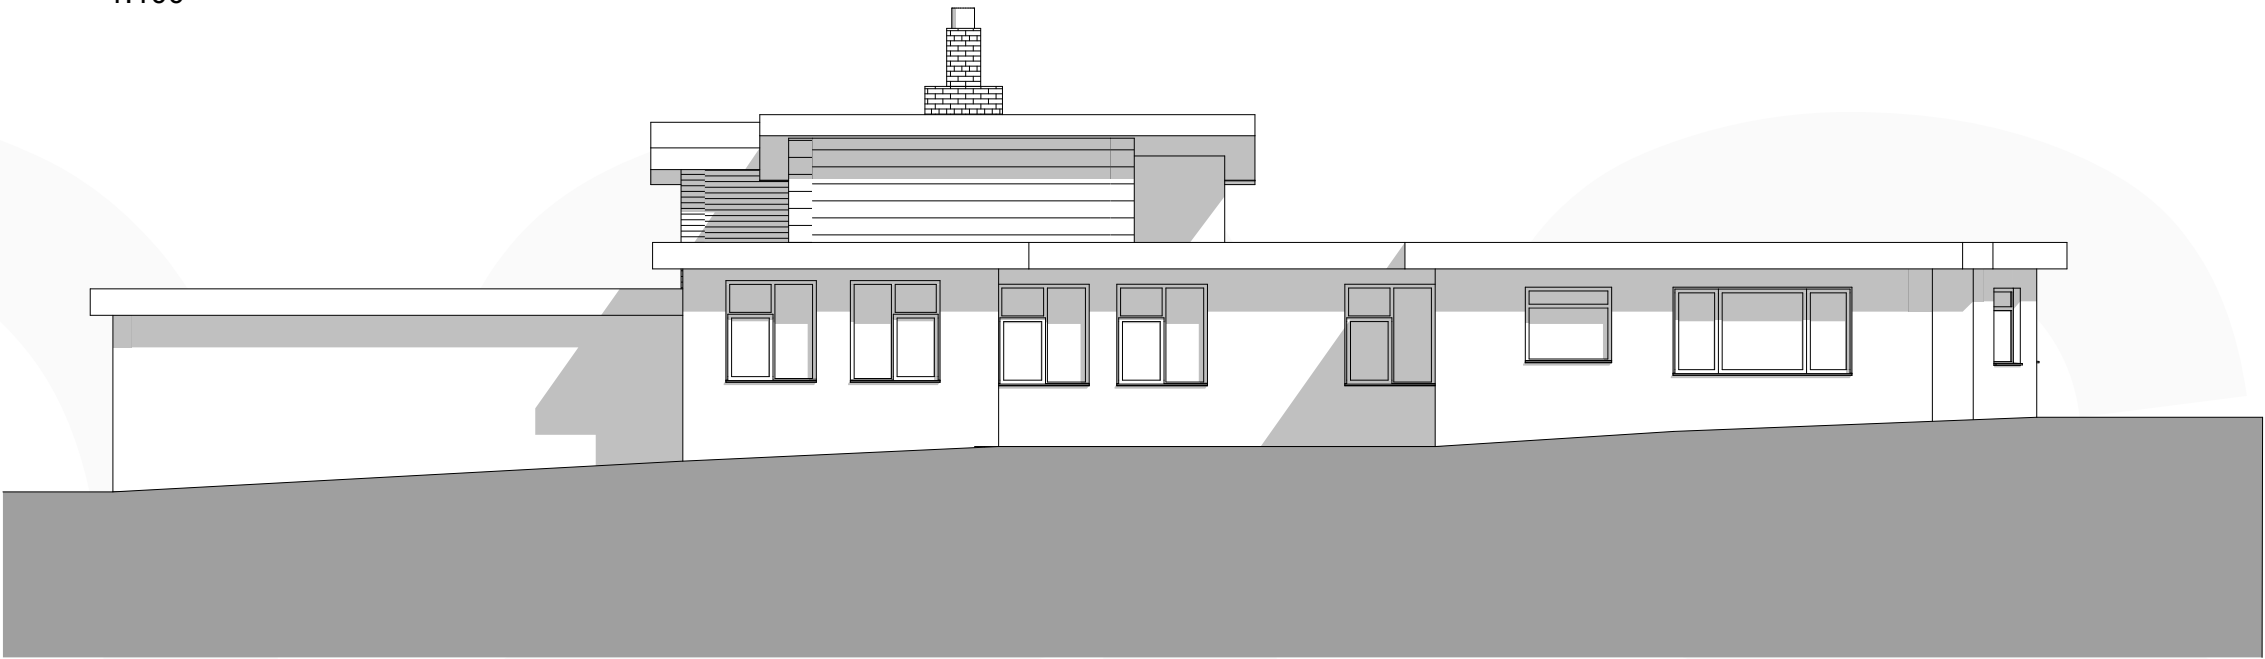


Existing Side Elevation
1:100

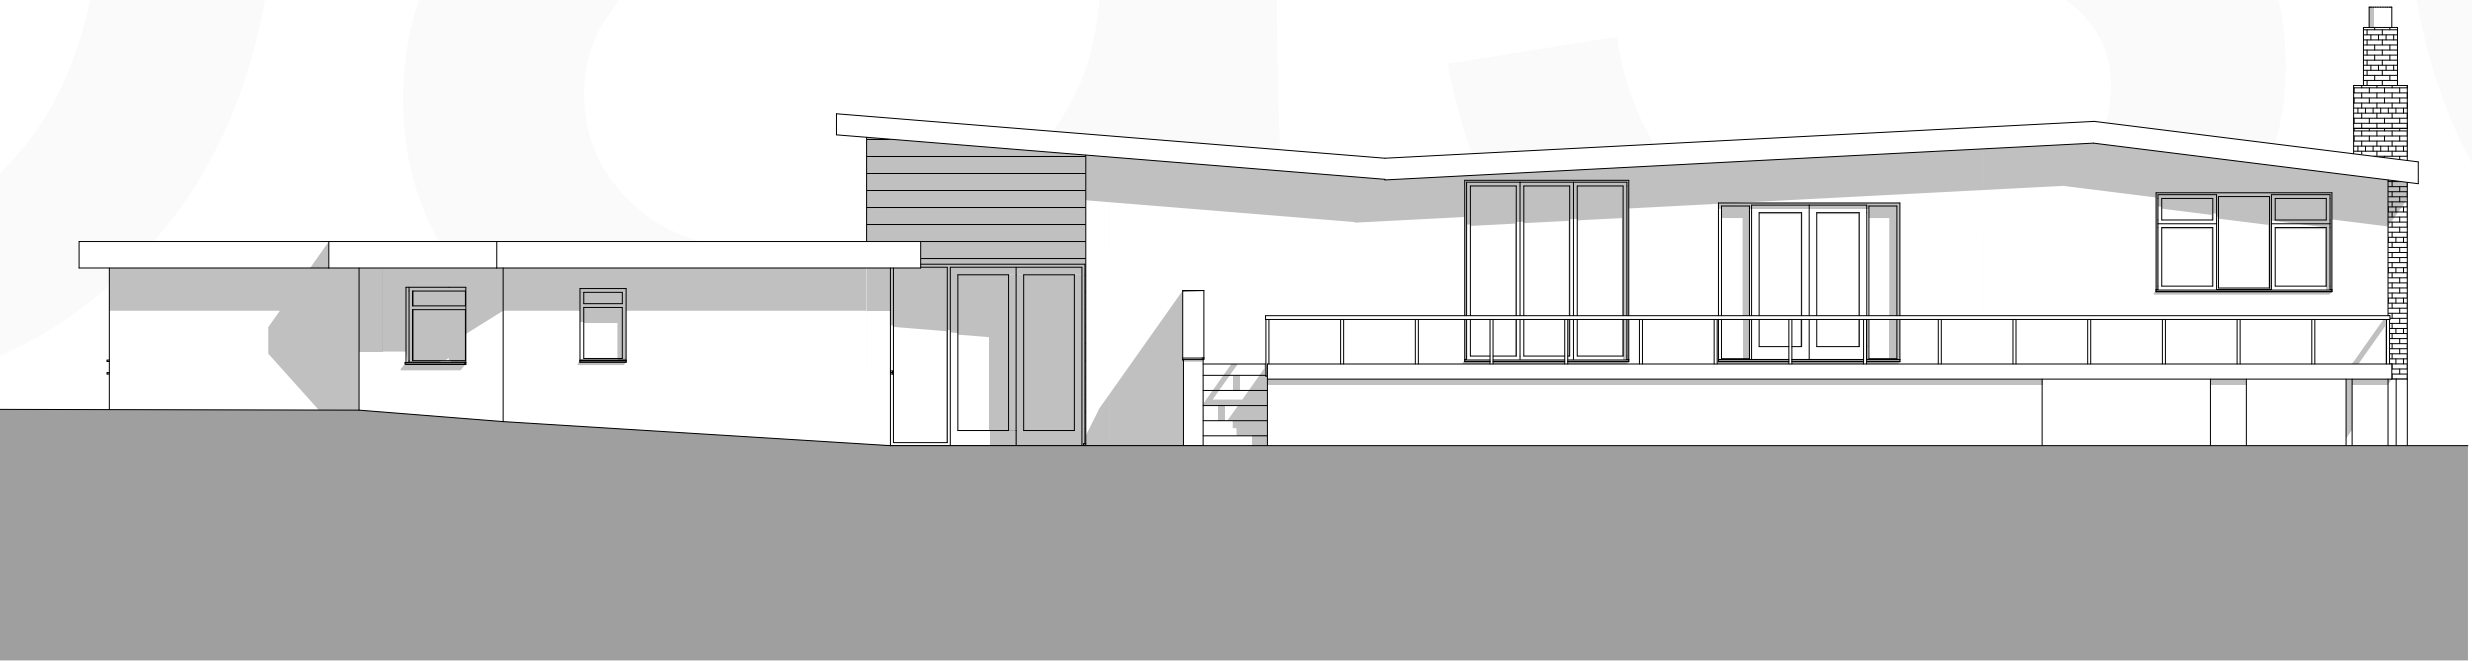

Existing Rear Elevation
1:100

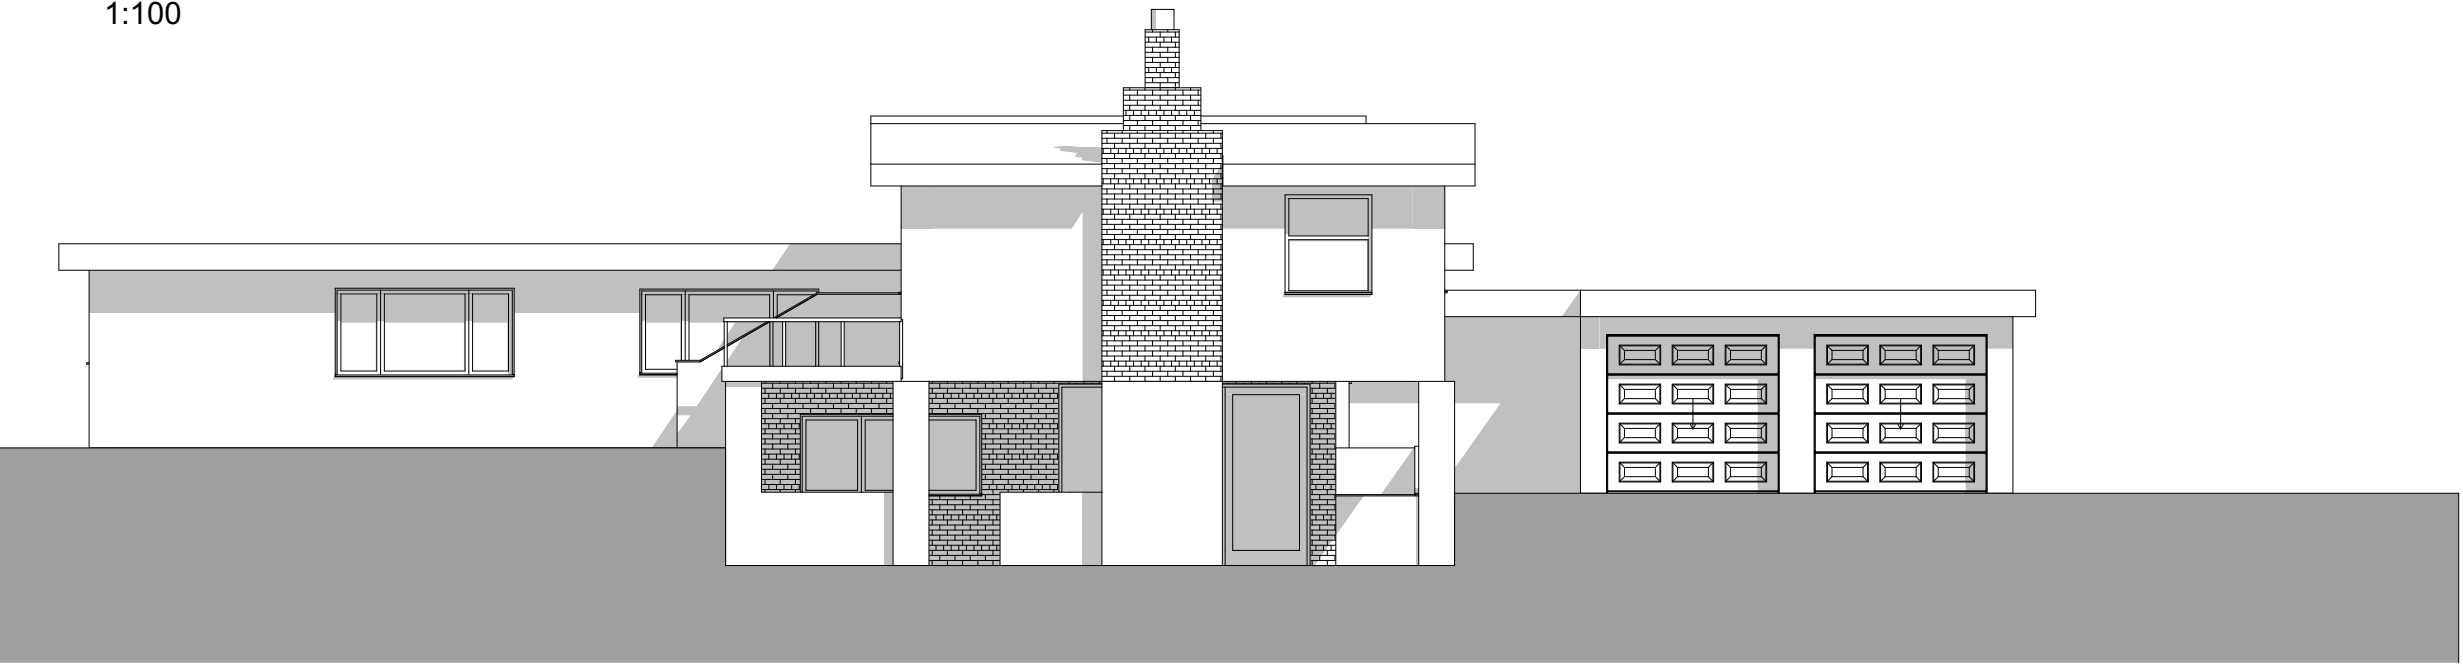

Existing Side Elevation
1:100

 

Rev No.	Date.	Rev.		By.	Chk.

Scale.	1:100 @ A2	Date.	05/10/2021	Drawn by.	JW	Chk.	JS
base.							
ARCHITECTS							
Project Title.	Pine Ridge						
Client.	Mr P Roberts						
Drawing Title.	Existing Elevations						
Project No.	BA3010		Drawing No.	EX-002		Revision.	