




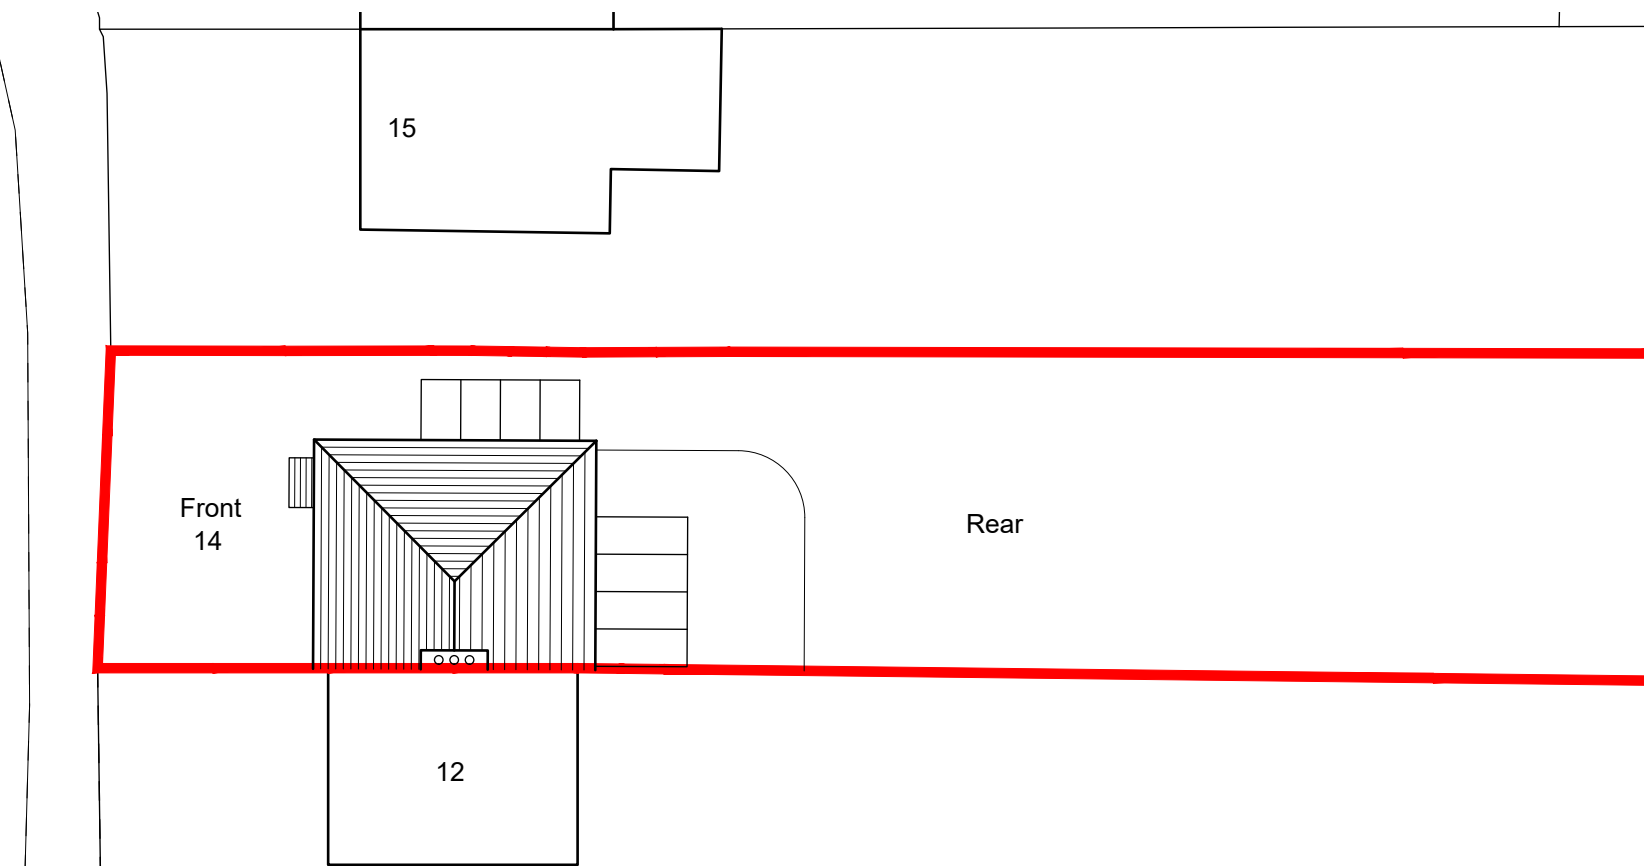



Existing Site plan 1:200

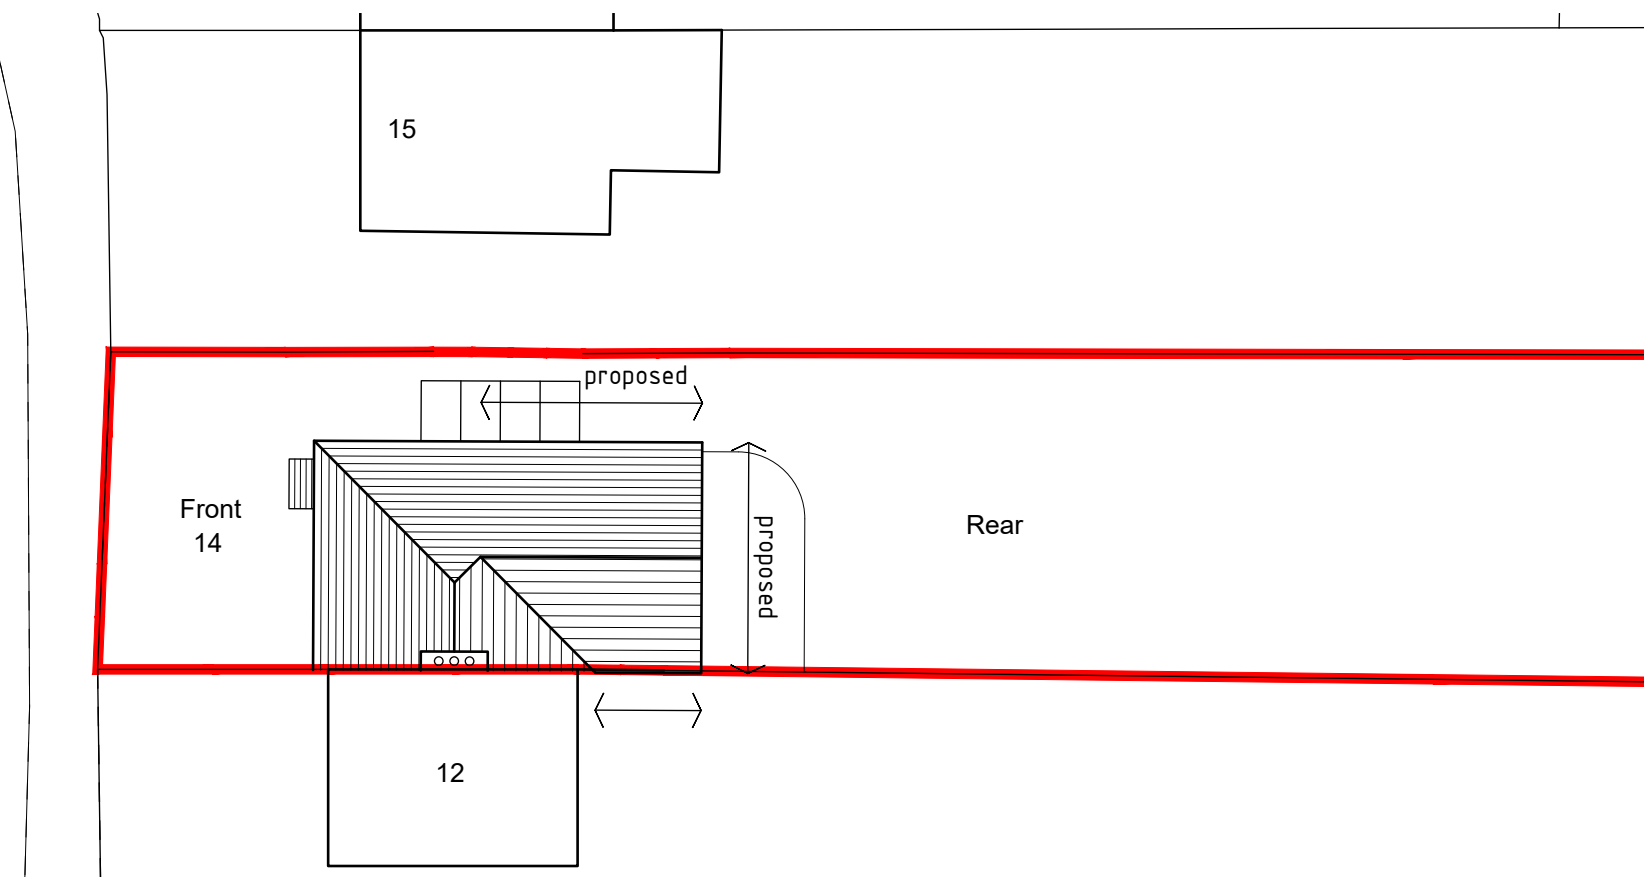

Proposed Site plan 1:200

 

Site location plan 1:1250

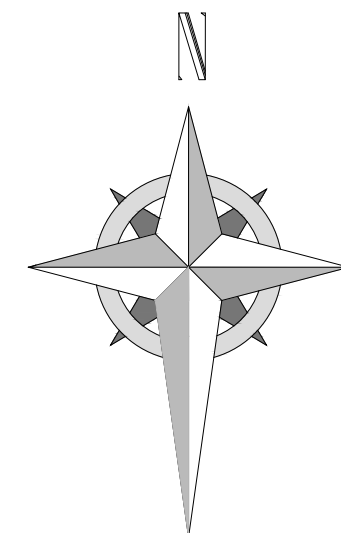 

Project; 14 The Ridgeway, Marchwiel, Wrexham, LL13 0SB	
Title; Site location plan	Scale (A3); 1:200/1250
Dwg No; RW/PD/05	Date; 01.09.21
Revision;	