




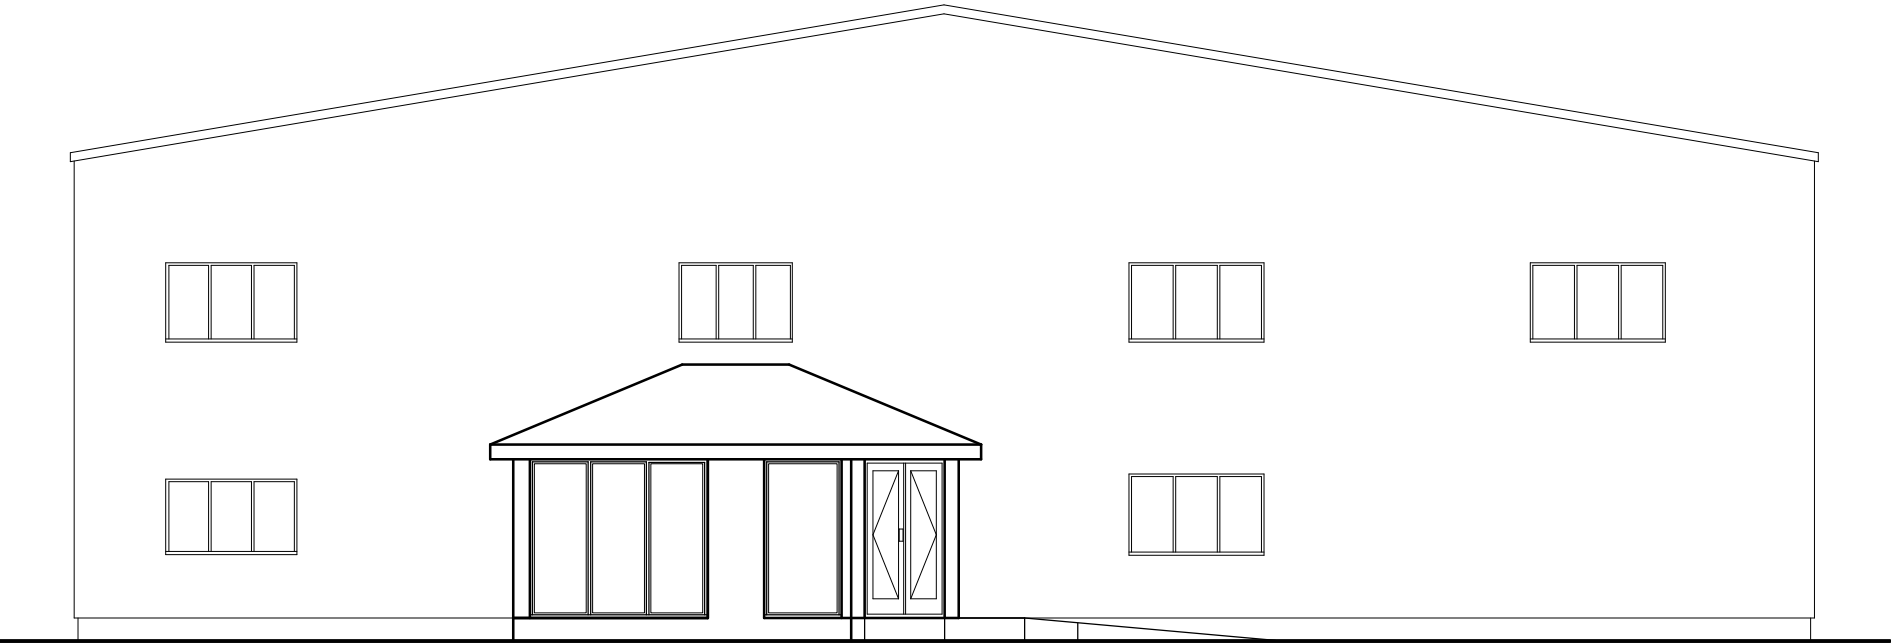


Front Elevation

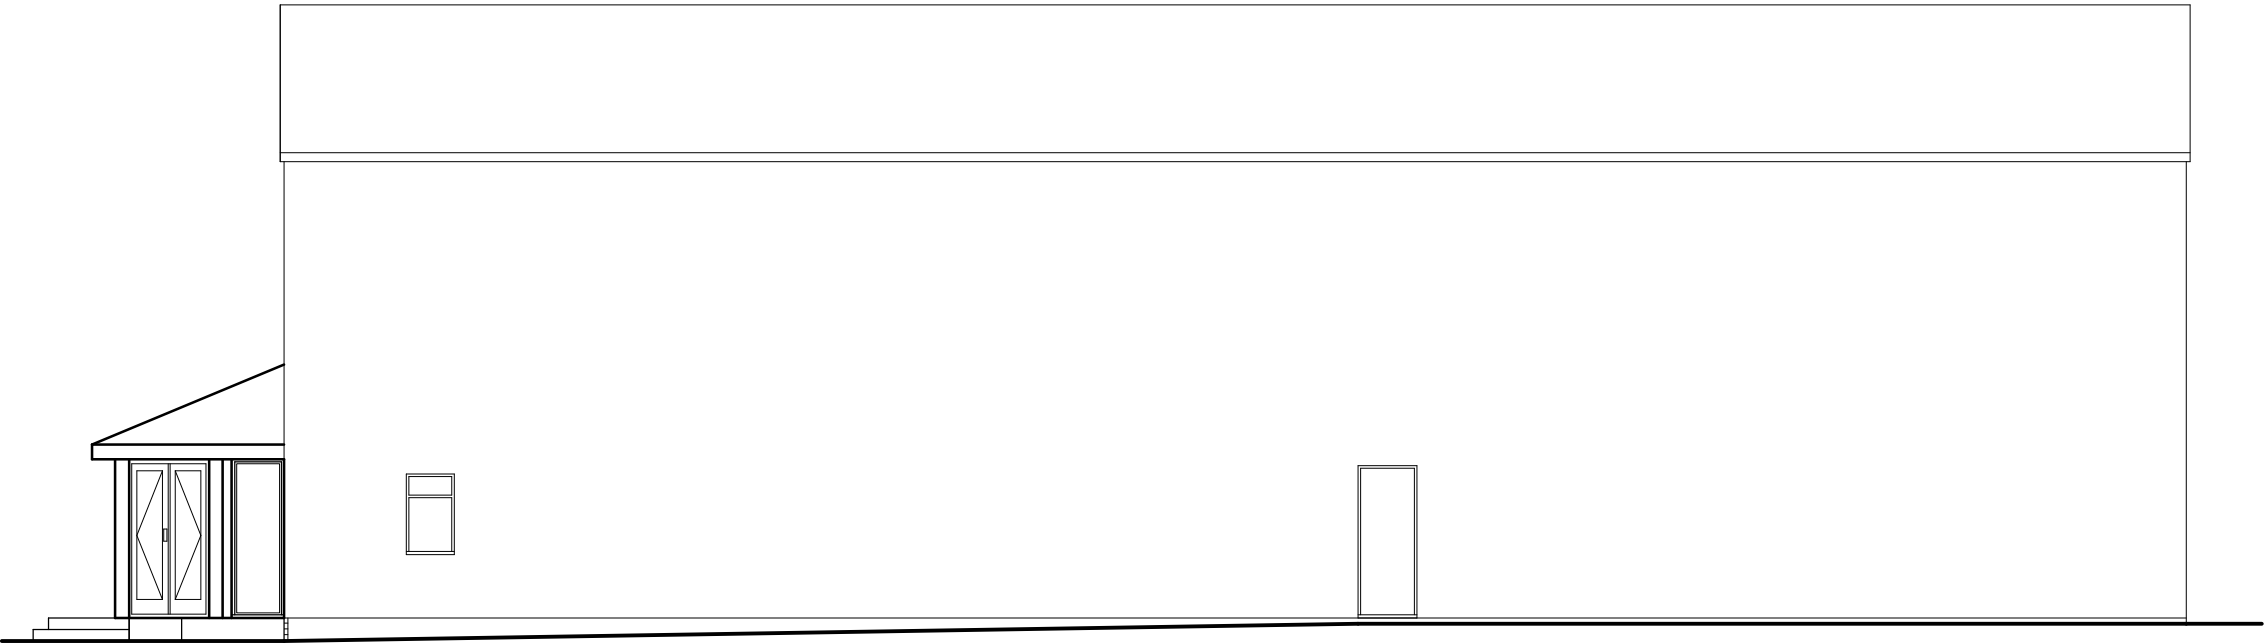

Side Elevation

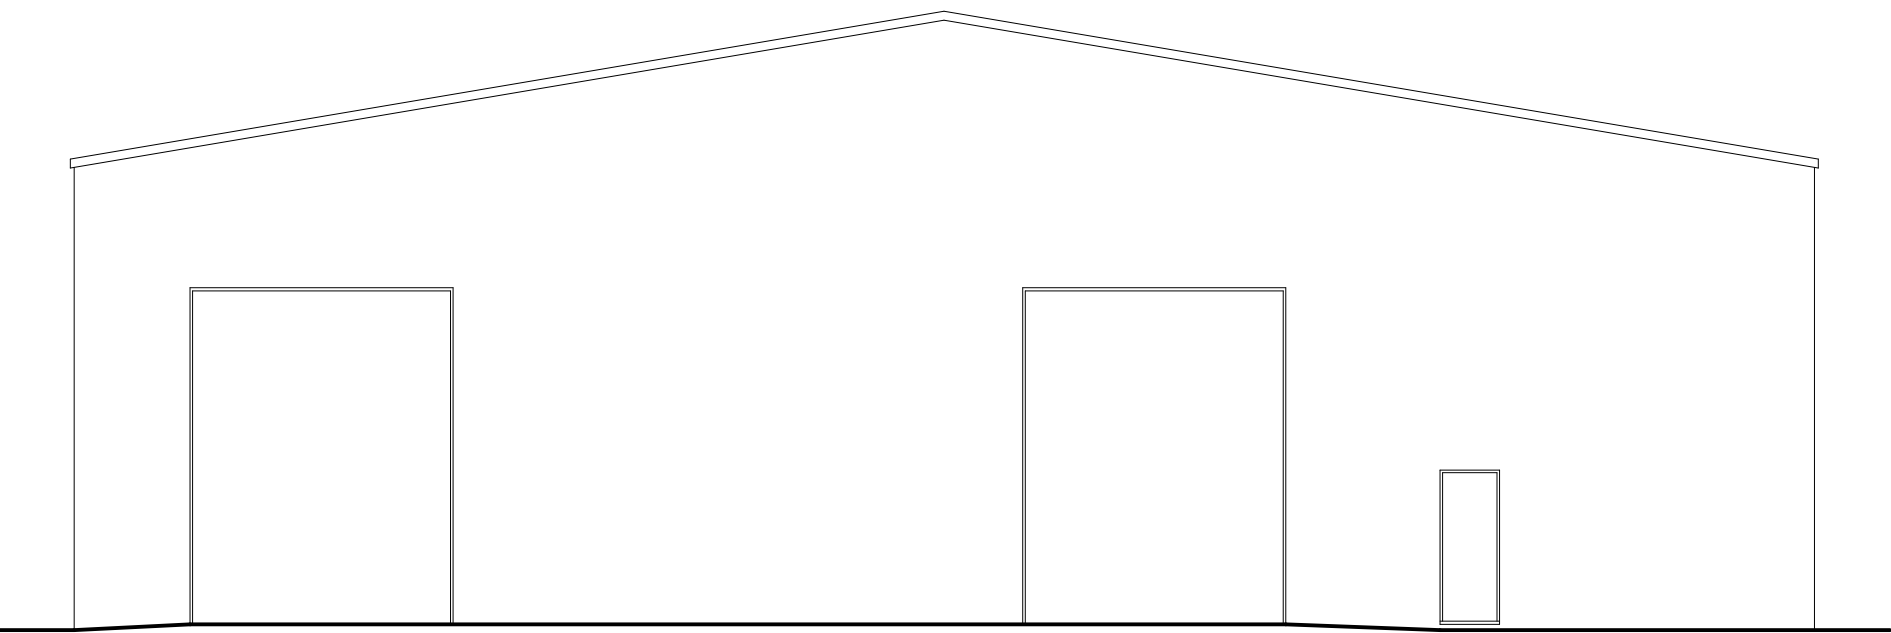

Rear Elevation

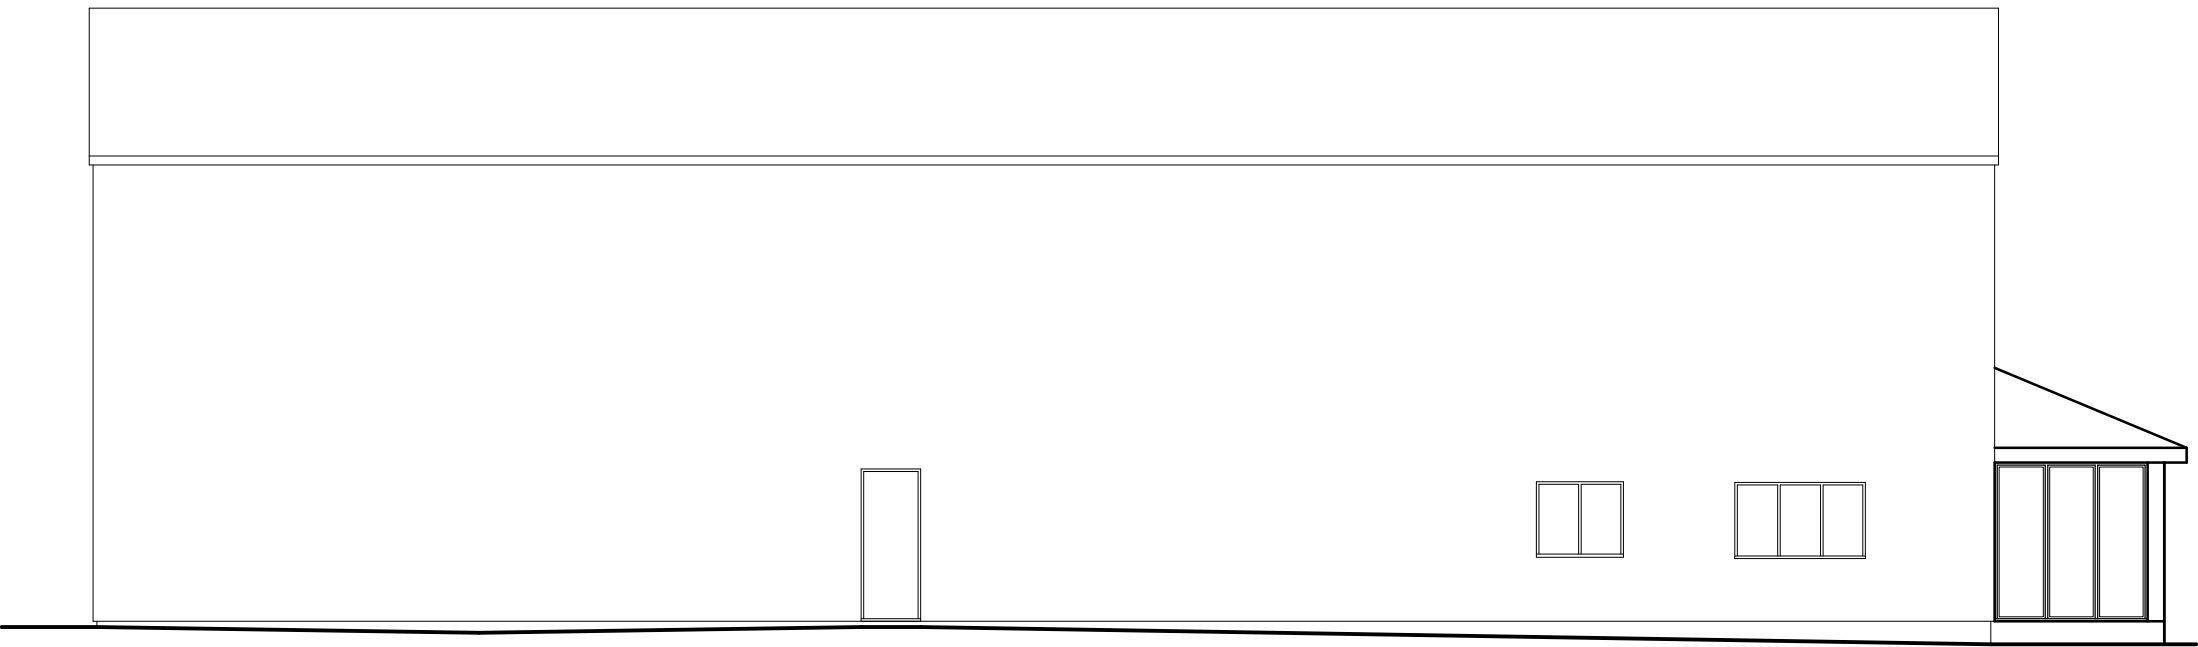

Side Elevation

A	08/12	Design amends	D J E
Rev	Date	Detail	Initial

Project: Proposed Alterations at
Industrial Unit,
Davy Way,
Llay Industrial Estate,
Llay, Wrexham.

Title: Proposed Elevations	Scale: (A2) 1 : 100
----------------------------------	------------------------

Drawn By: S Hatherall	Date: June 2021
--------------------------	--------------------

Drawing No: H137/001	Sheet: 2 of 2
-------------------------	------------------

blueprint
architectural services



Redwither Business Centre,
Redwither Business Park,
Wrexham. LL13 9XR
Tel: 01978 356500
www.blueprintarchitectural.com