




Front Elevation 1:100

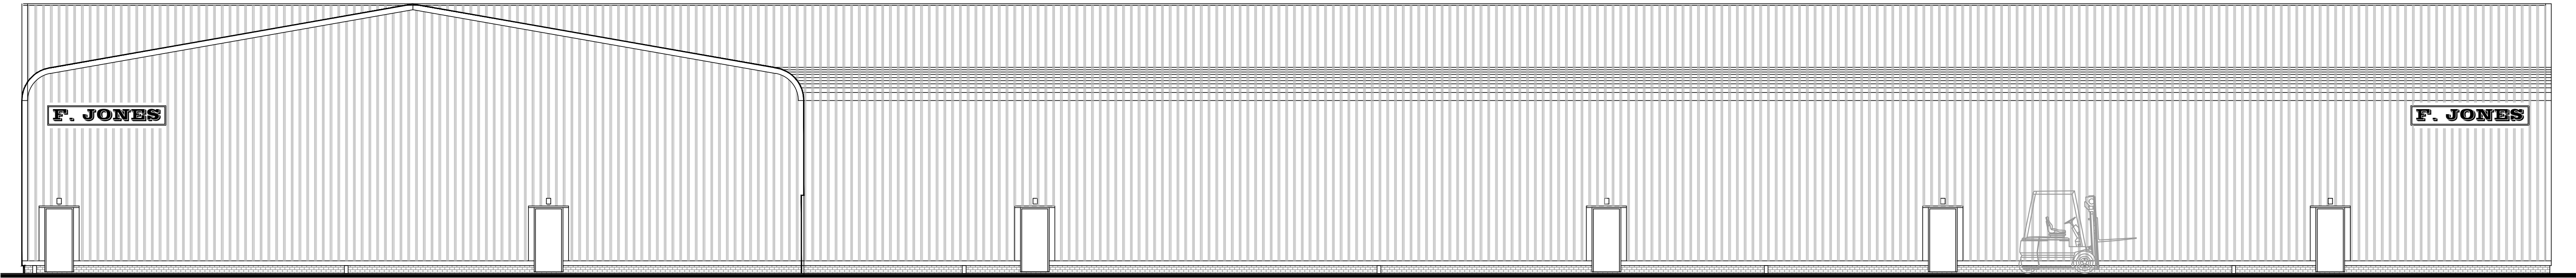


Rear Elevation 1:100

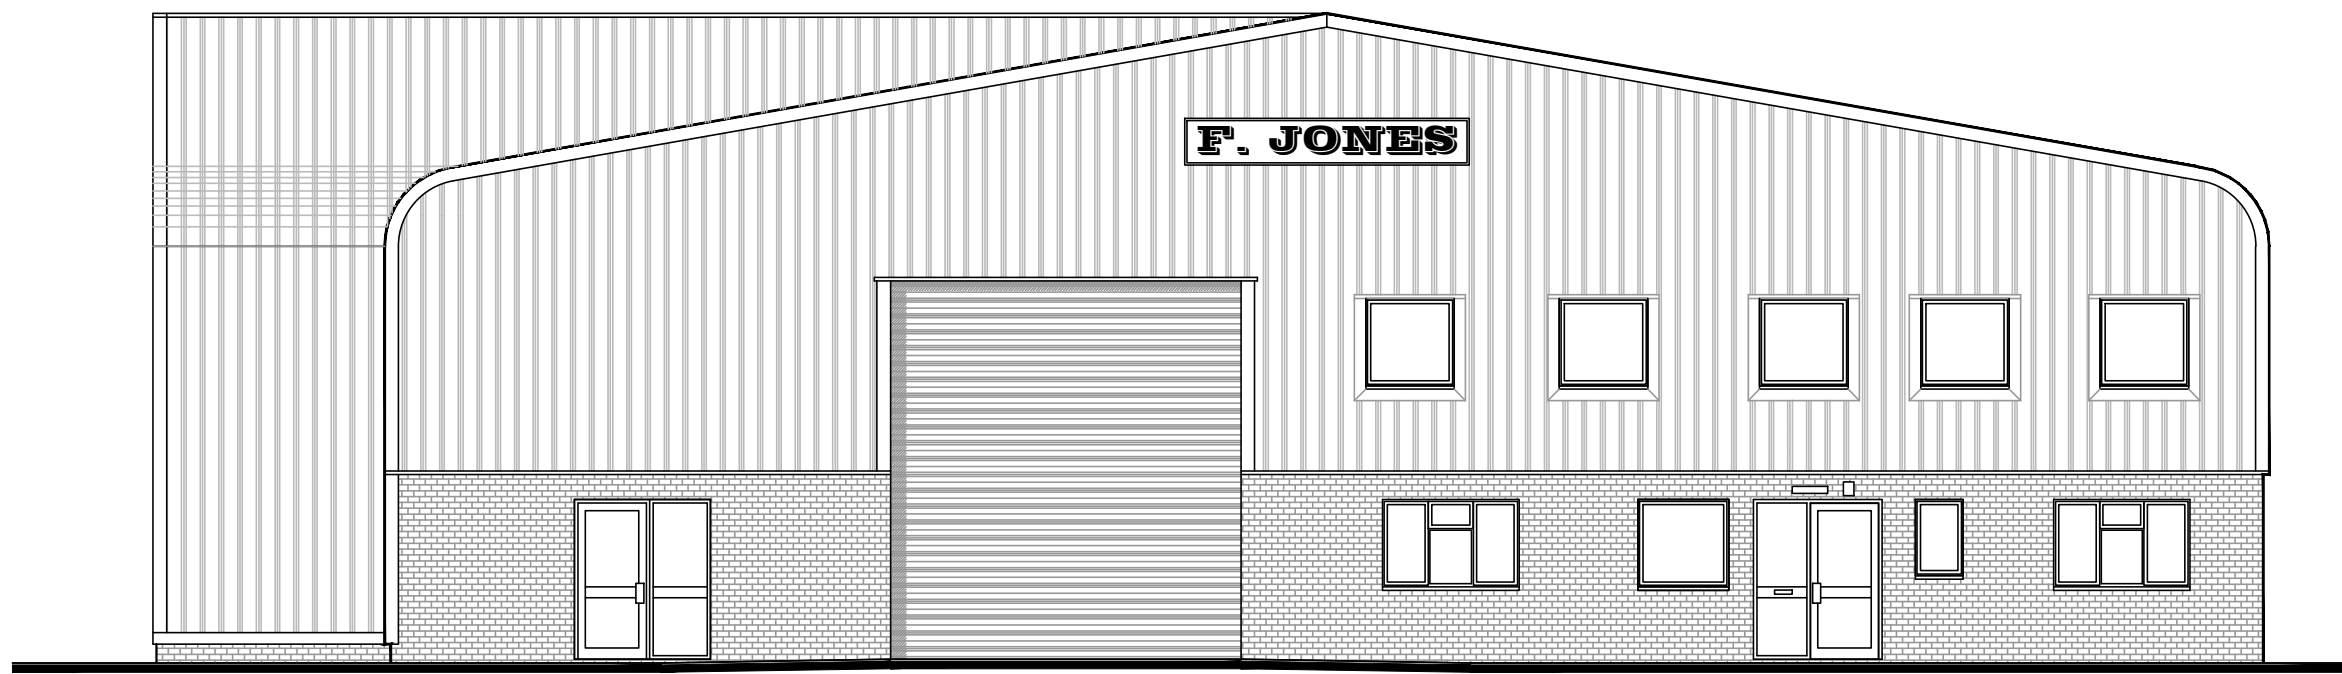

Side-2 Elevation 1:100

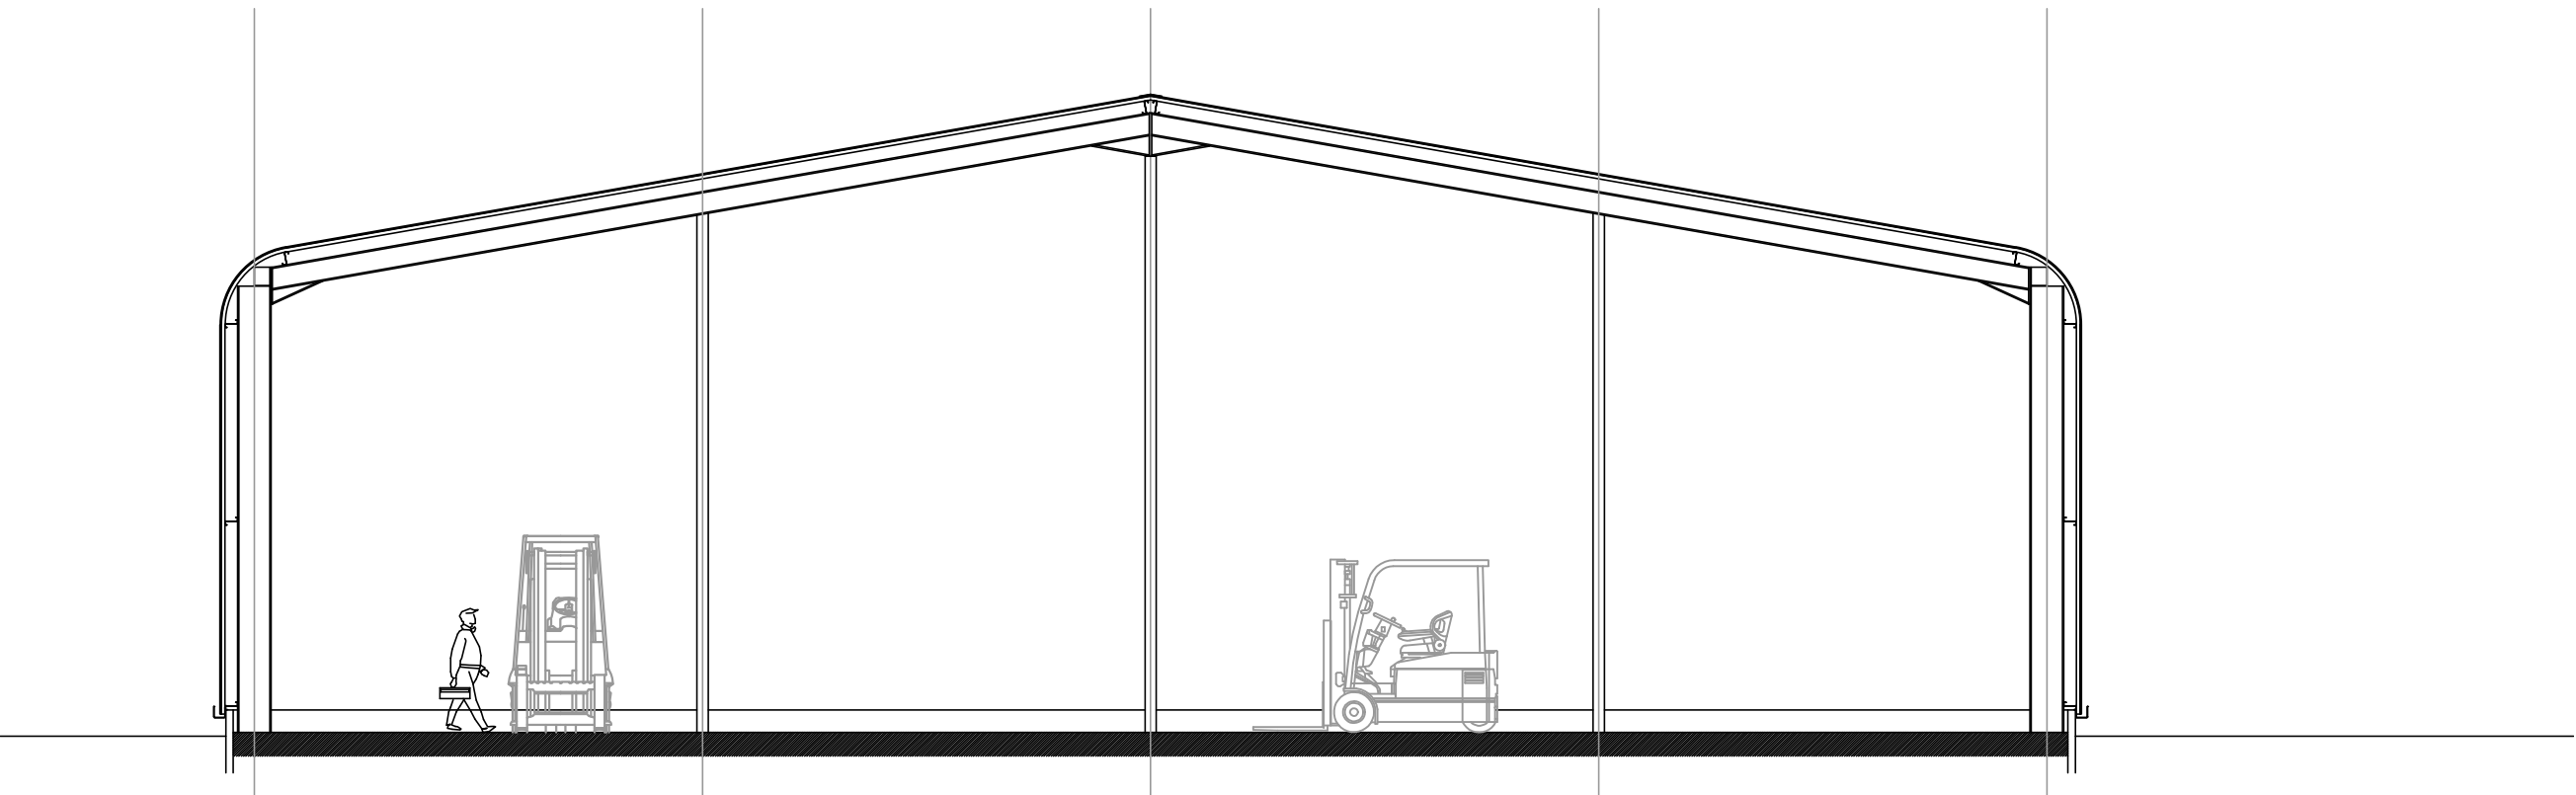

Typical 1:100

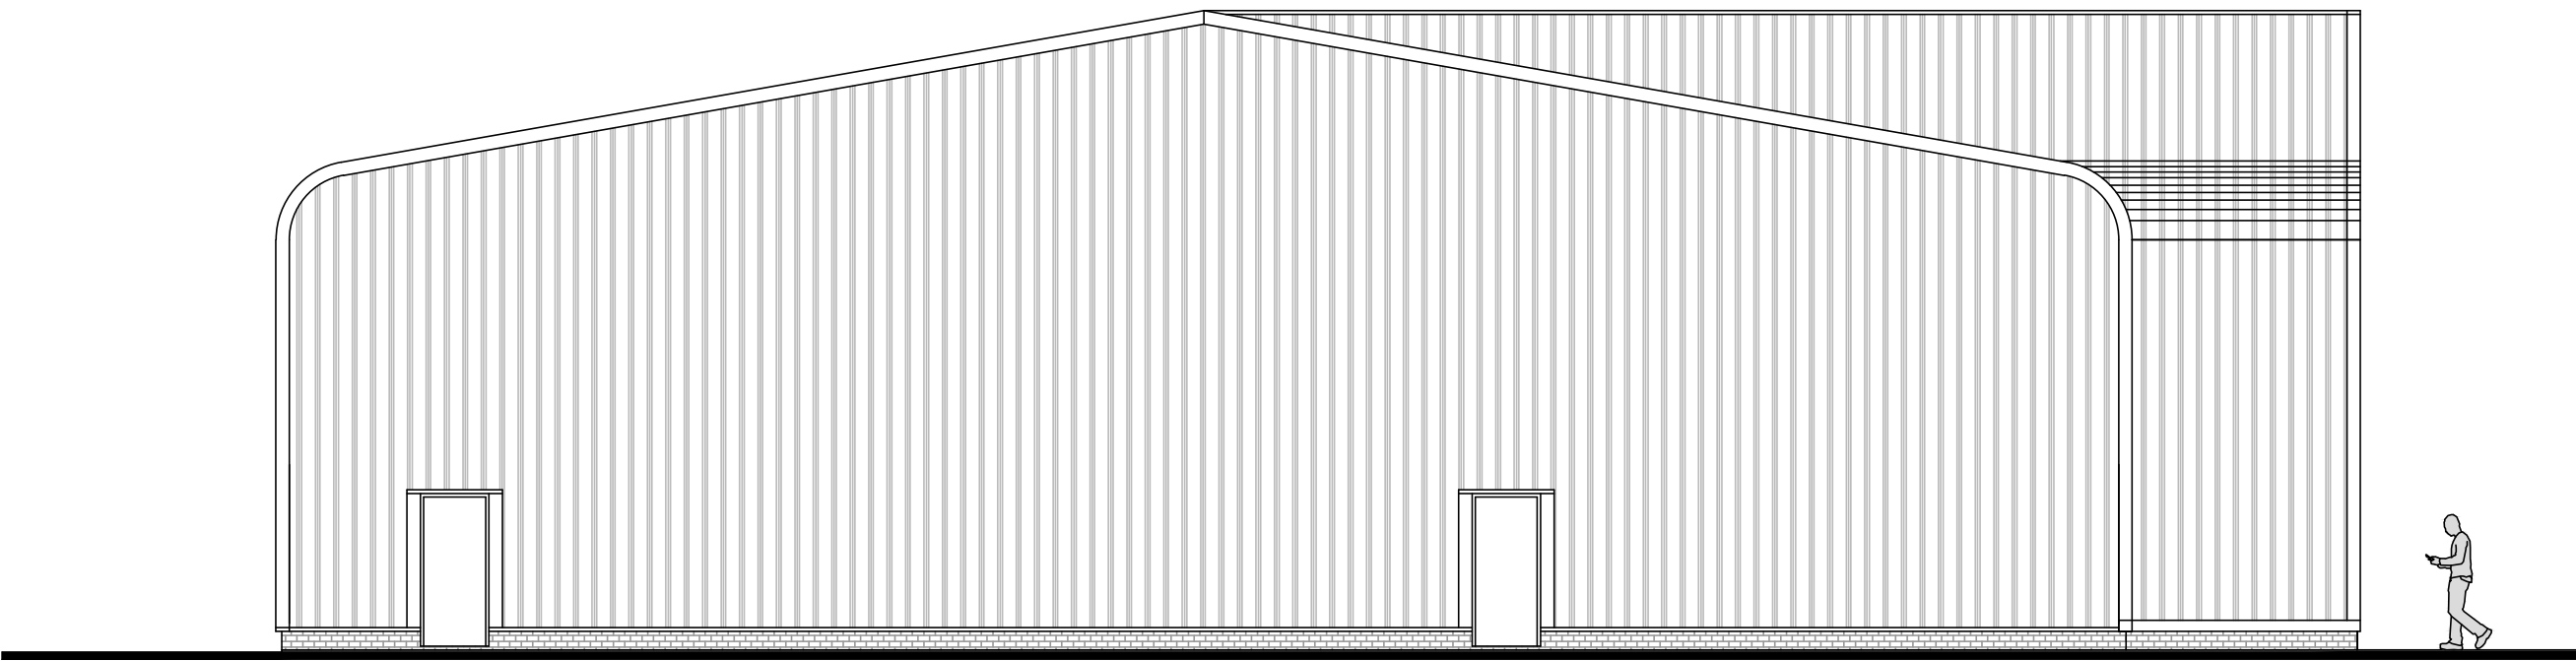

Side-01Elevation 1:100

Proposed

1:100



Project;

F Jones, 49 Abbey Road, Wrexham,
LL13 9RF

Dwg No;

FJPD04

Date;

04.02.22

HDS Architectural Services, The Foundry,
15 York Street, Wrexham,
LL13 8LW
Tel: 01978 340290
www.hdsarchitectural.co.uk

Title;

Elevations Proposed

Scale (A1);

1:100

Revision;

--