


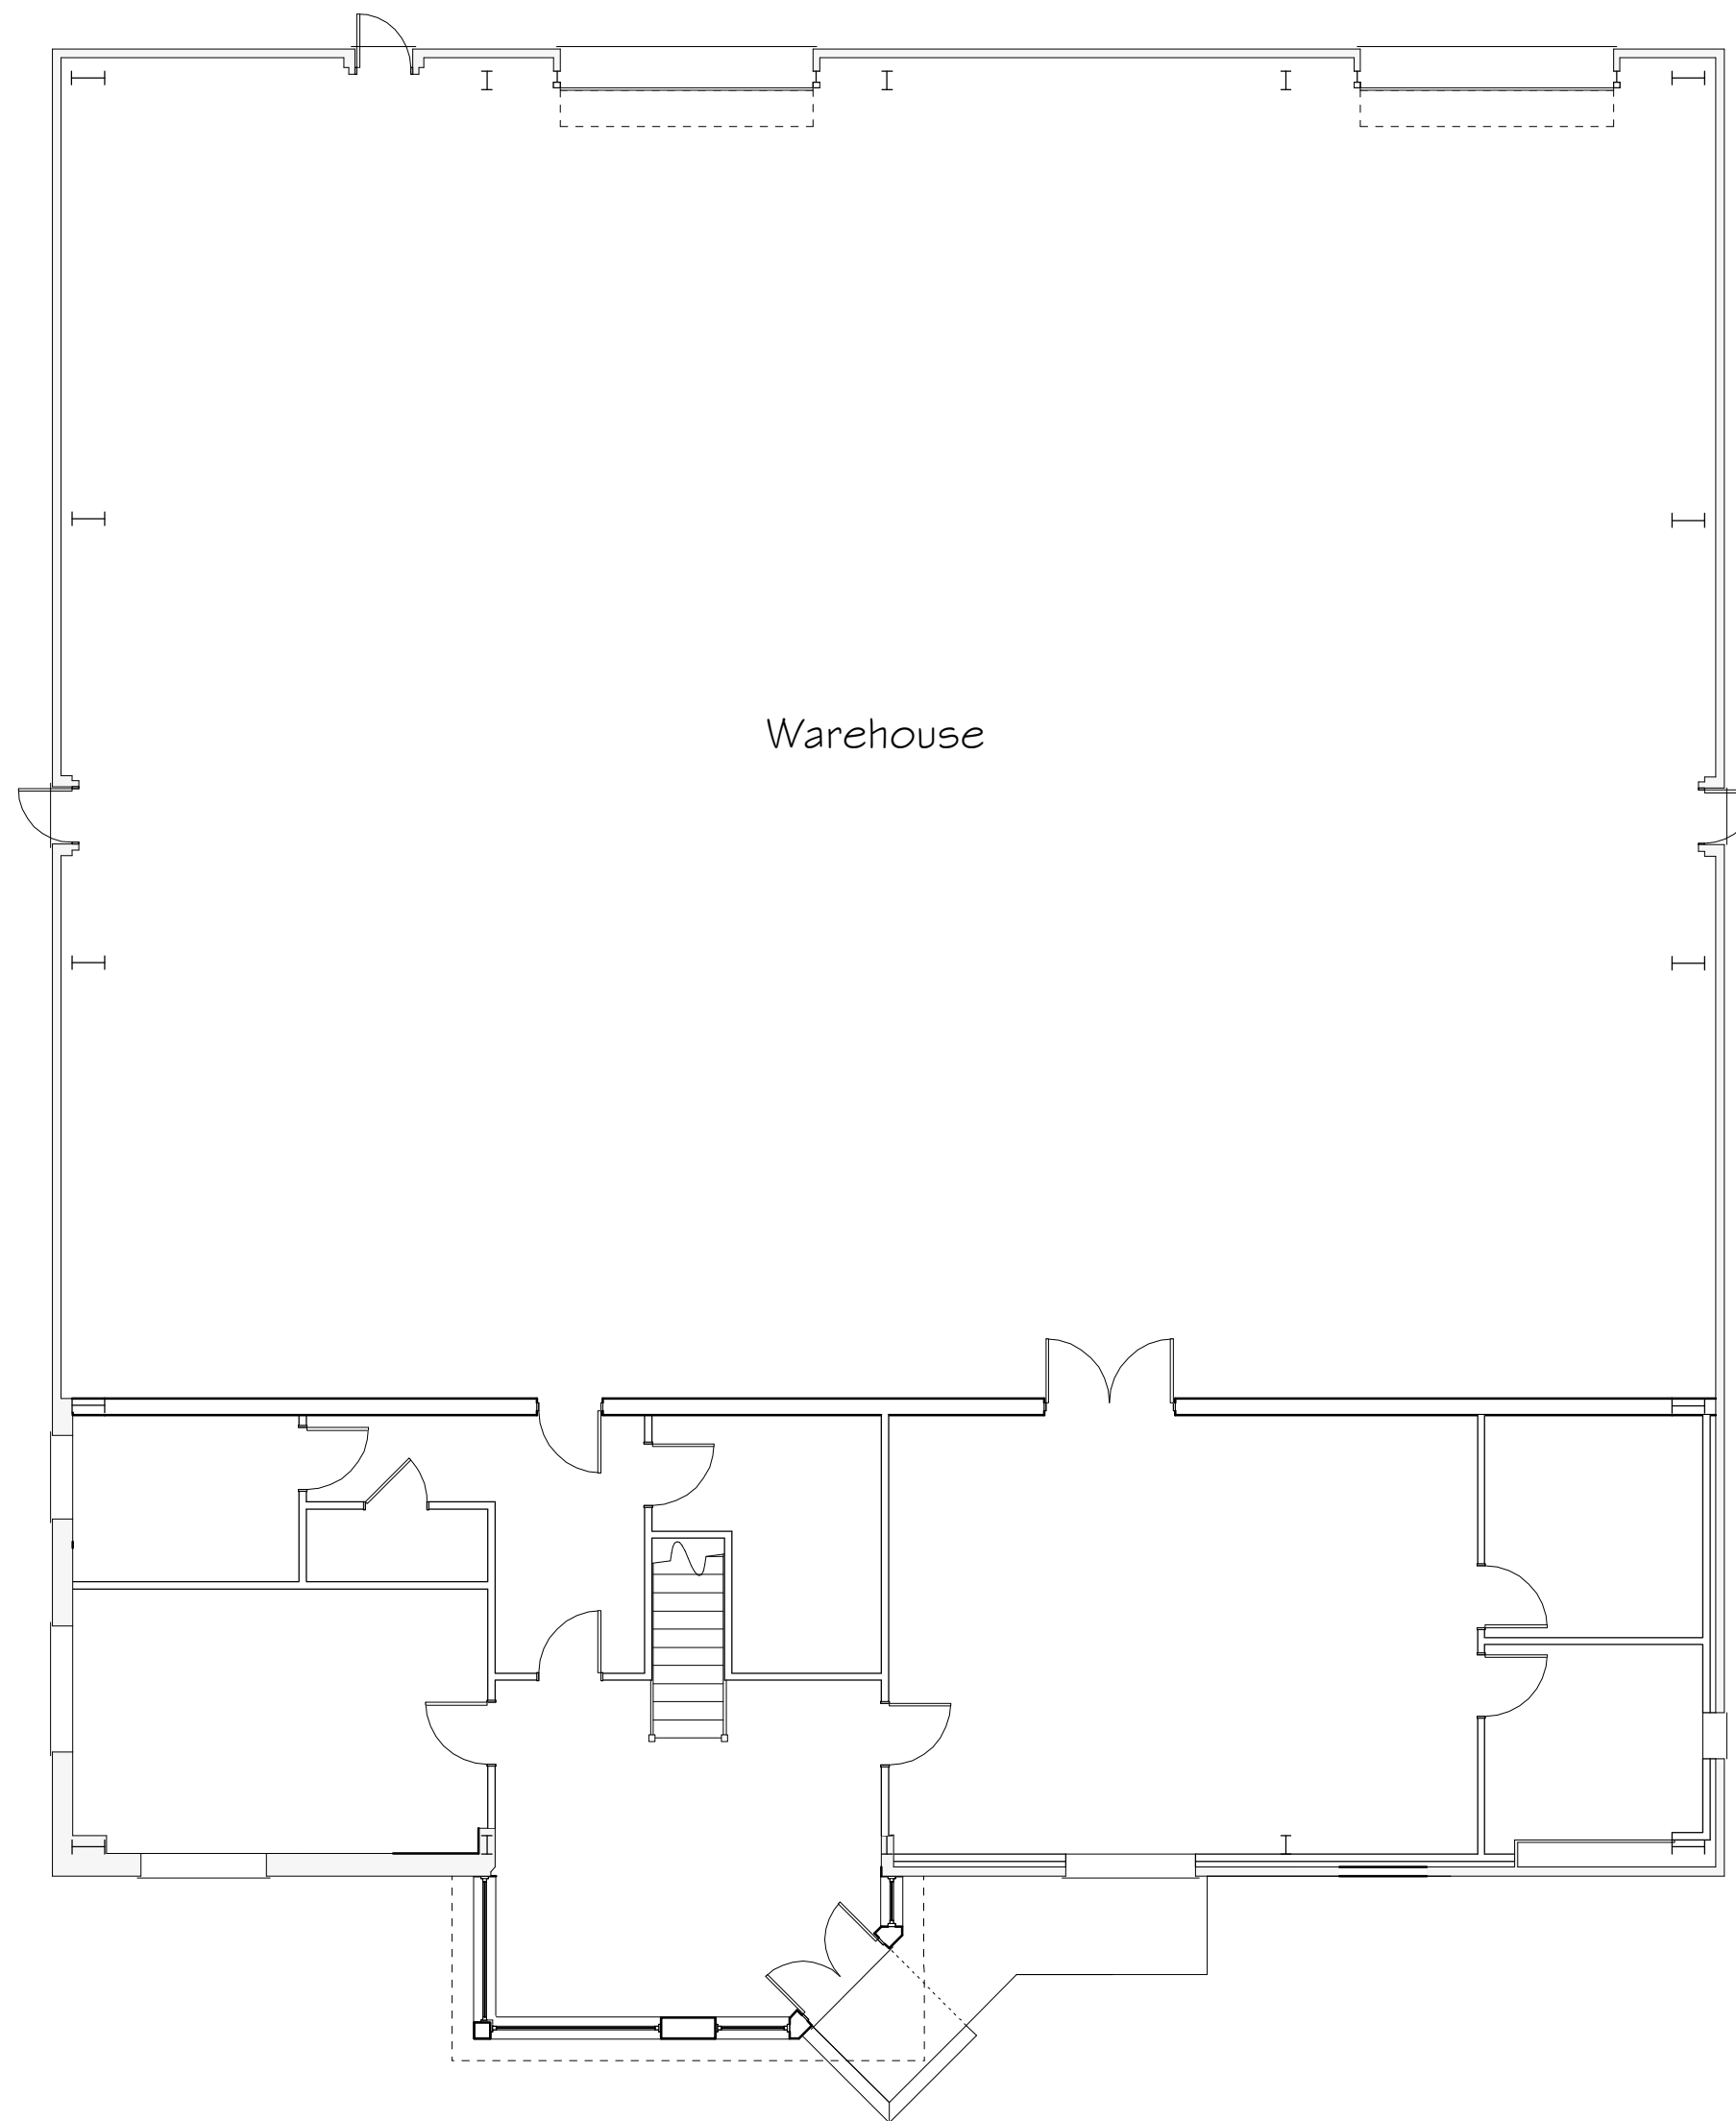

Ground Floor Plan

Rev	Date	Detail	Initial

Project: Proposed extension to facilities at Hayakawa, Davy Way, Llay Industrial Estate, Llay, Wrexham.	
Title: Proposed Floor Plans	Scale: (A2) 1:100

Drawn By: S Hatherall	Date: June 2021
Drawing No: H137/001	Sheet: 1 of 2





Redwither Business Centre,
Redwither Business Park,
Wrexham. LL13 9XR
Tel: 01978 356500
www.blueprintarchitectural.com