





Site Plan 1:500

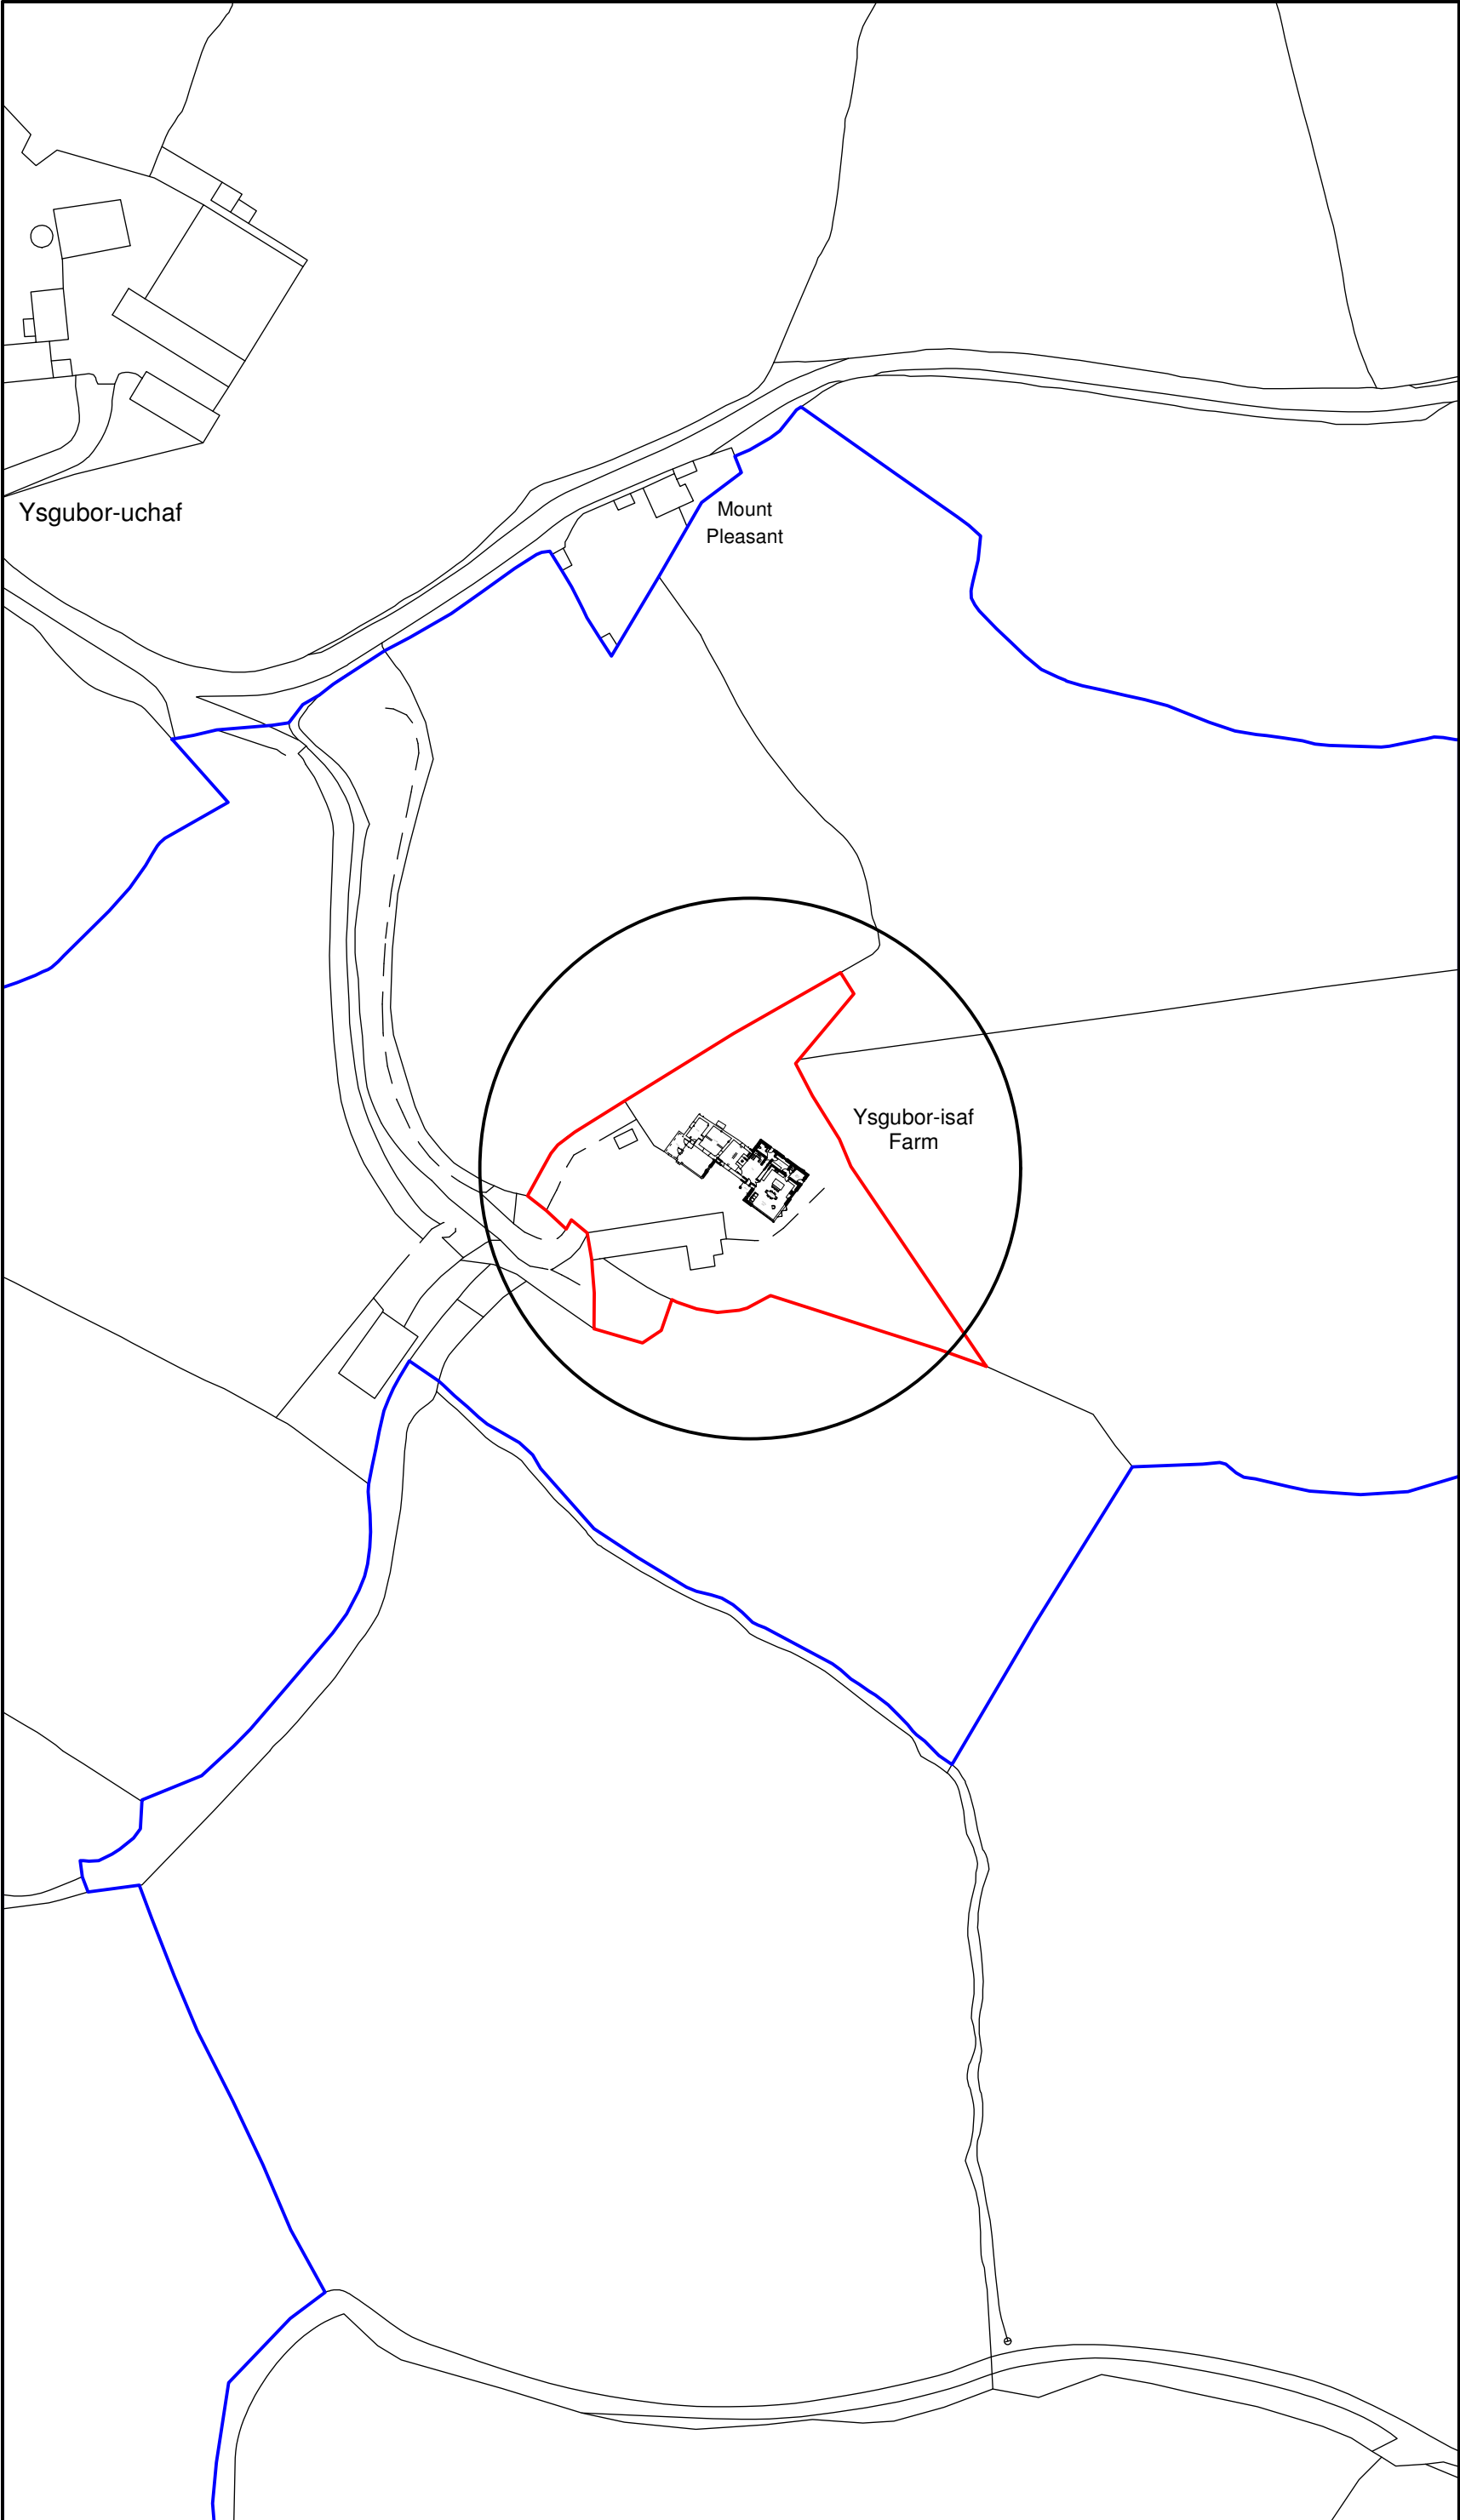

Location Plan 1:1250

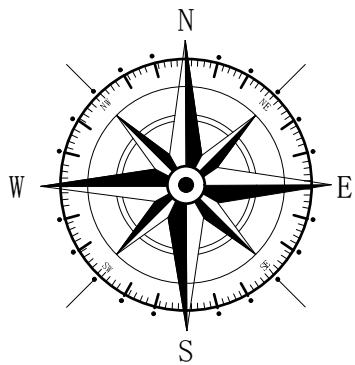

Key	
—	Application Site
—	Land Owned by Client

Rev	Date	Detail	Initial
B	09/21	Design Alterations	SIH
A	01/21	Design Alterations	E.M.J

Project:
Proposed Alterations to,
Ysgubor Isaf Farm,
Penybryn, Penycae,
LL14 1UA.

Title: Planning:Site & Location Plan	Scale: (A2) 1:500 & 1:1250
--	----------------------------------

Drawn By: E.M.Jackson	Date: Dec 2020
--------------------------	-------------------

Drawing No: C128/005	Sheet: 1 of 1
-------------------------	------------------



Office 3K4,
Redwither Business Tower,
Wrexham. LL13 9XT
Tel: 01978 356500
www.blueprintarchitectural.com
© copyright all rights reserved