



Yew Tree Cottage

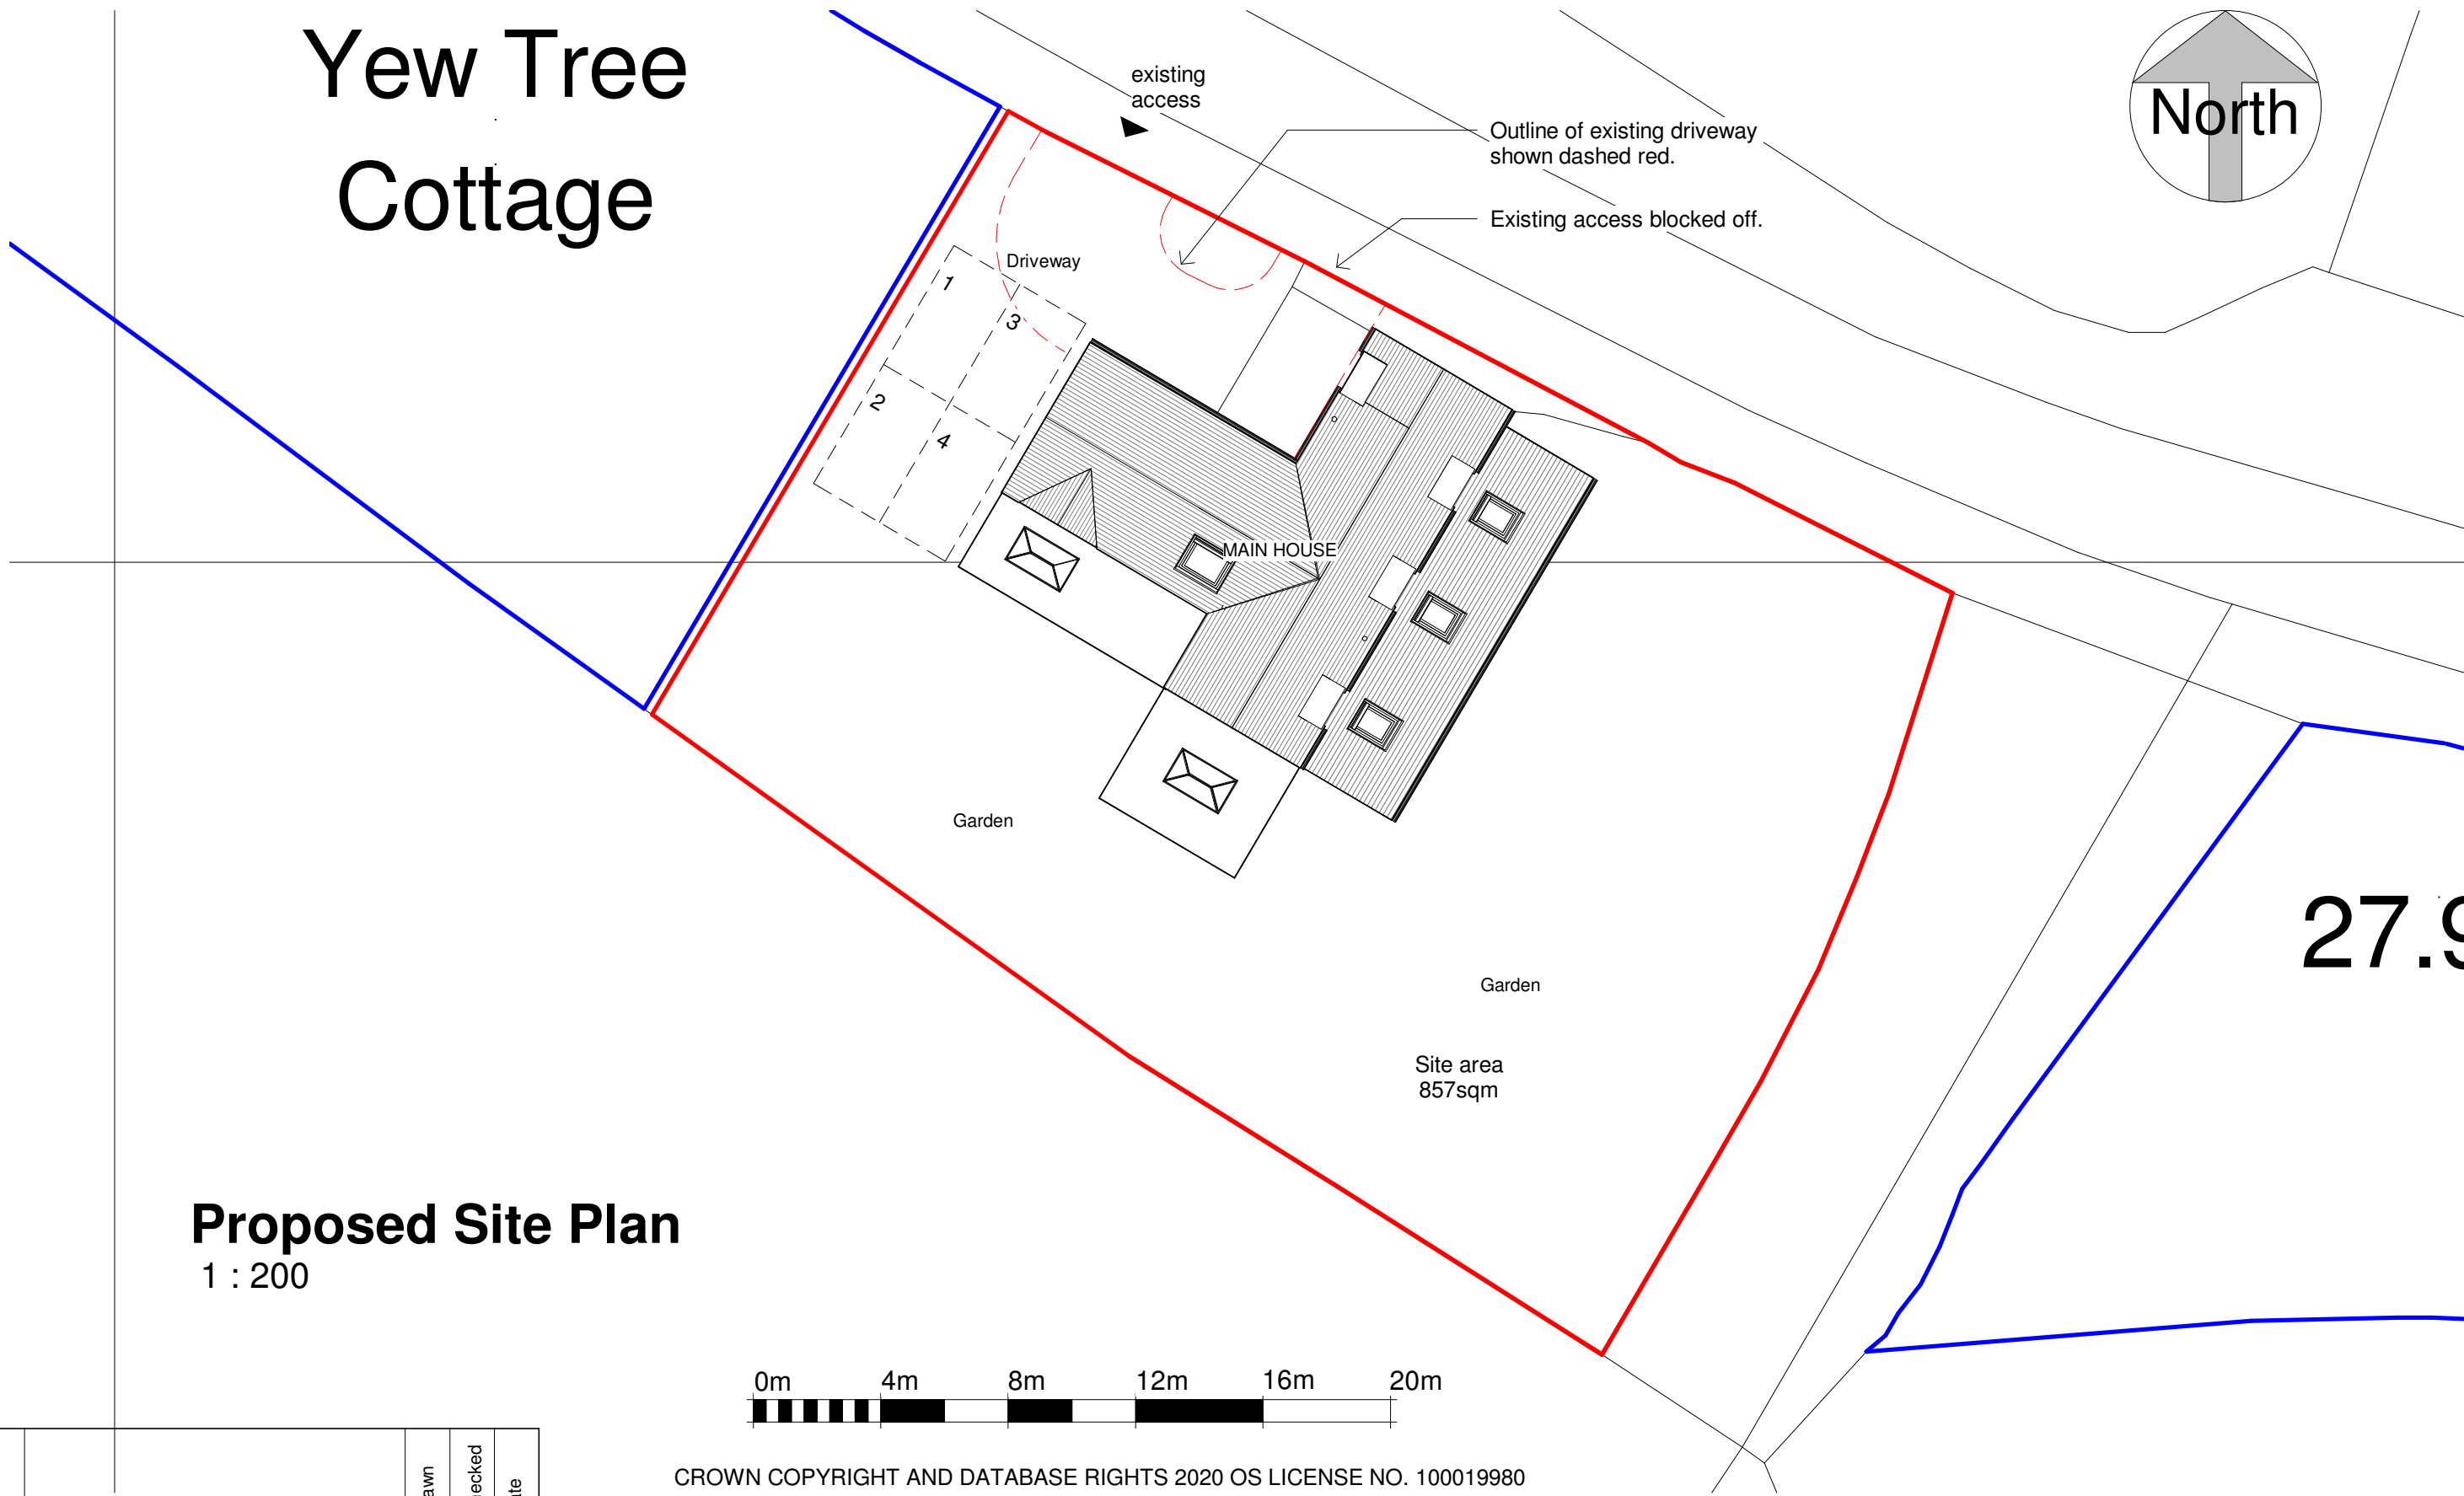

Rev.	Revision description	Drawn	Checked	Date
------	----------------------	-------	---------	------

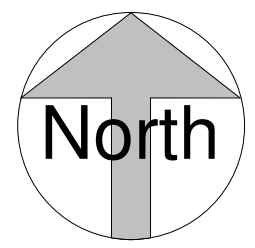

Project	Yew Tree Cottage, Sun Lane	Scale @ A3	1 : 200	Drawn By	GE	Checked By	-	Date	29.10.2020
Title	Proposed Site Plan	Drawing Number	20-24	Job No.	A101	Sheet No.	F	Rev.	