



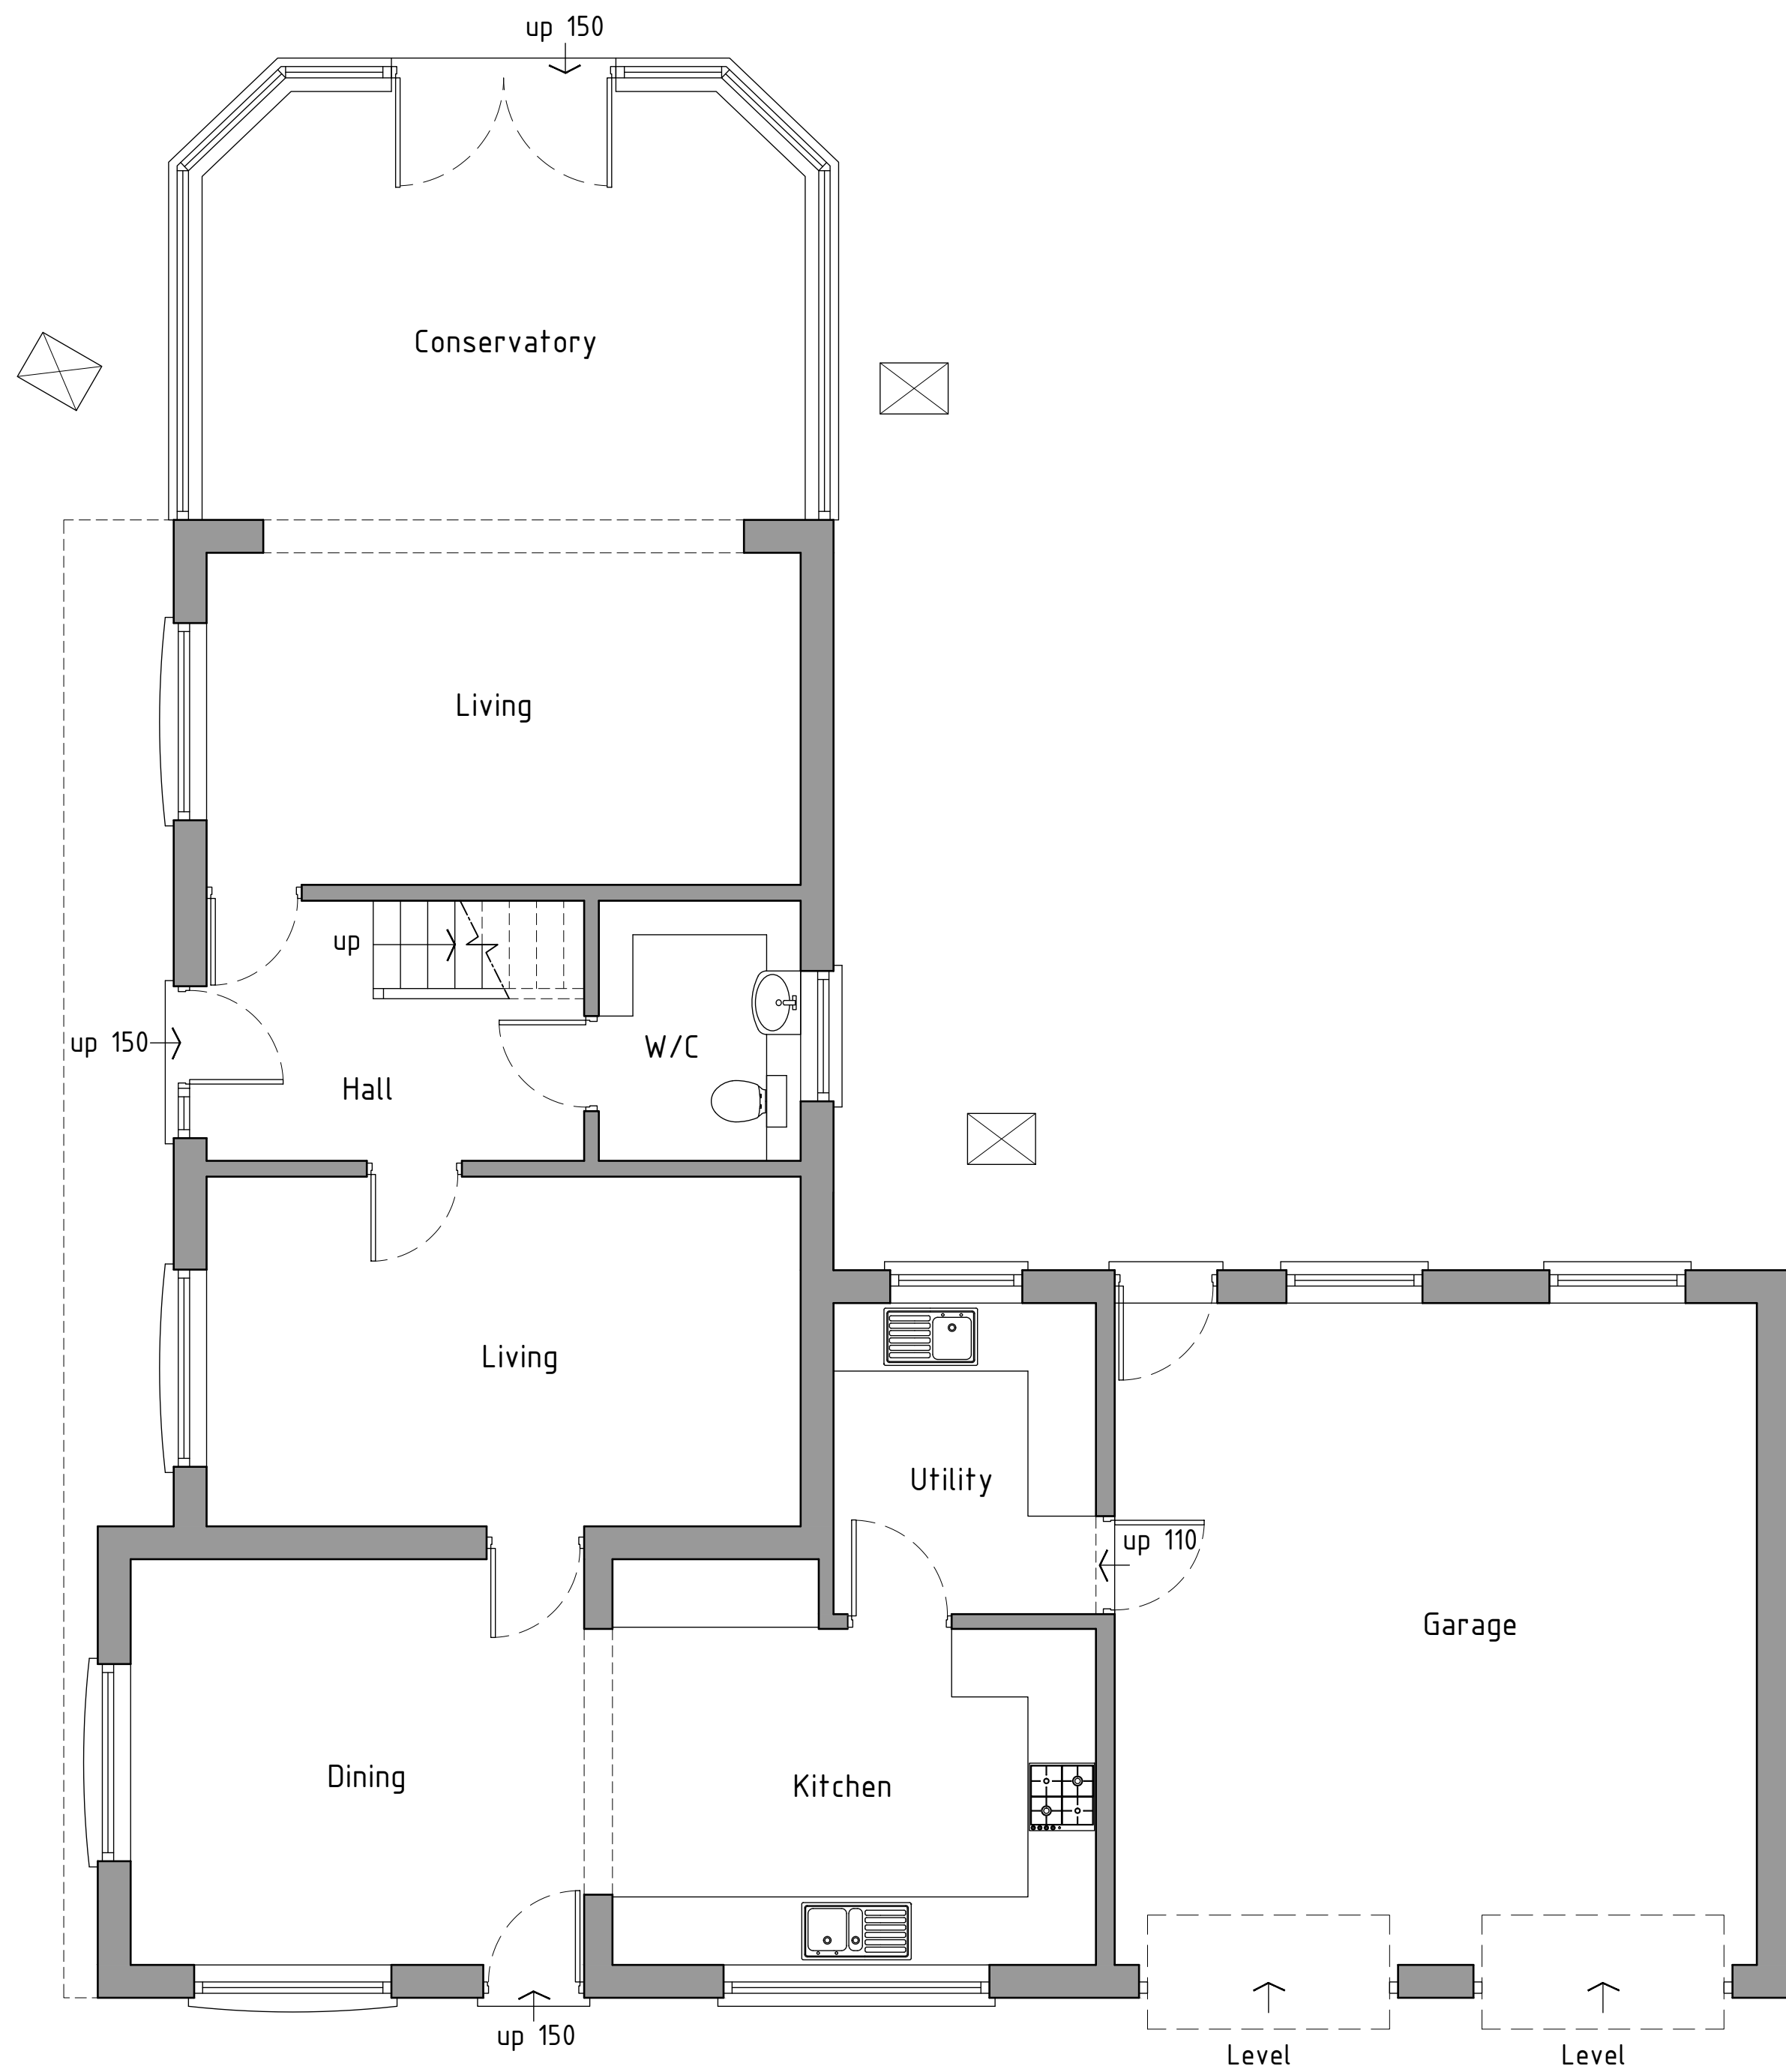

Ground floor plan 1:50

As Existing

 

HDS Architectural Services, The Foundry,
15 Yorke Street, Wrexham
LL13 8LW
Tel (01978) 345250
www.hdsarchitectural.co.uk

Project; Belfort House, Bryn-y-Gear Road, Pentre Broughton, Wrexham, LL11 6AT	
Title; As Existing floor plan	Scale (A2); 1:50
Dwg No; BH/PD/01	Date; 09.03.22
Revision;	