
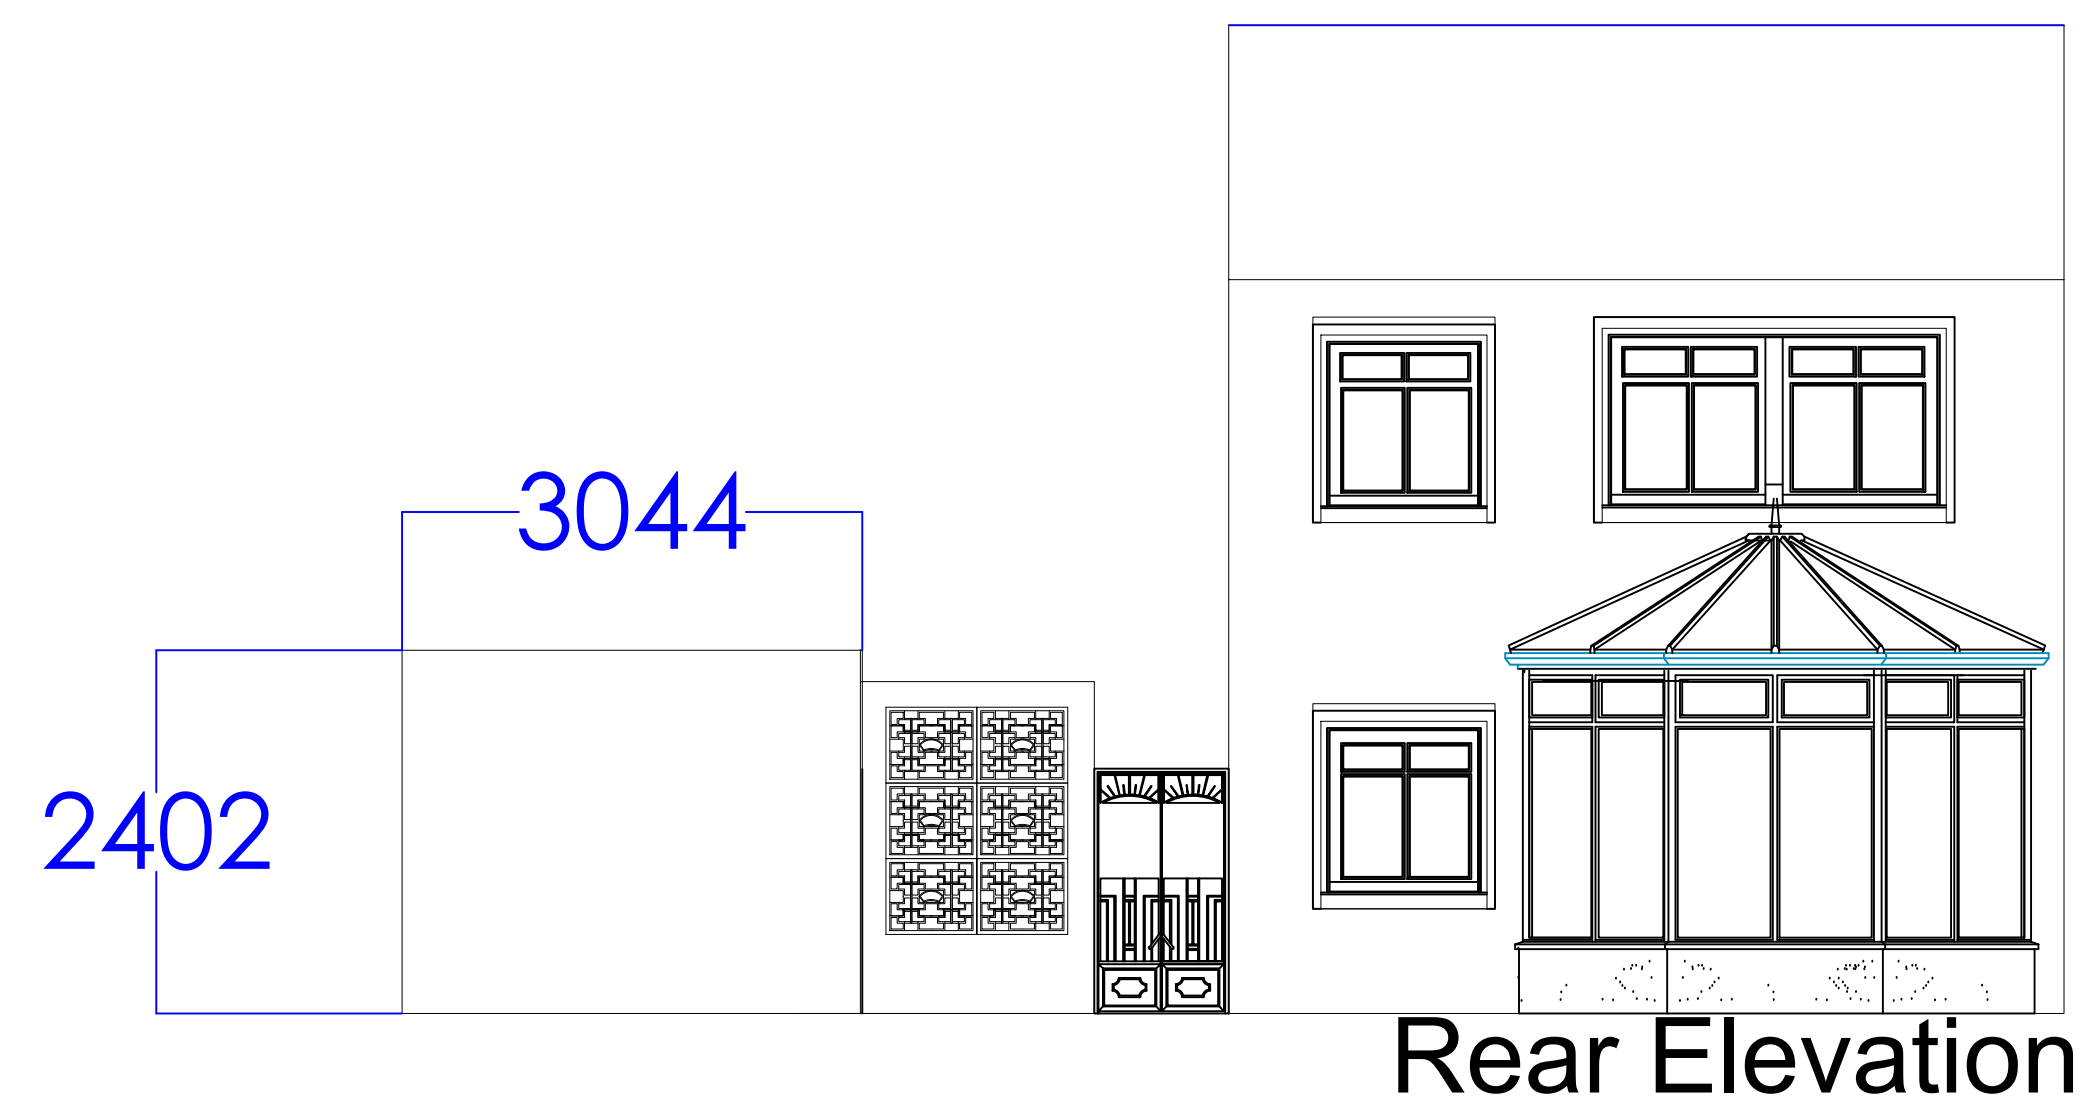
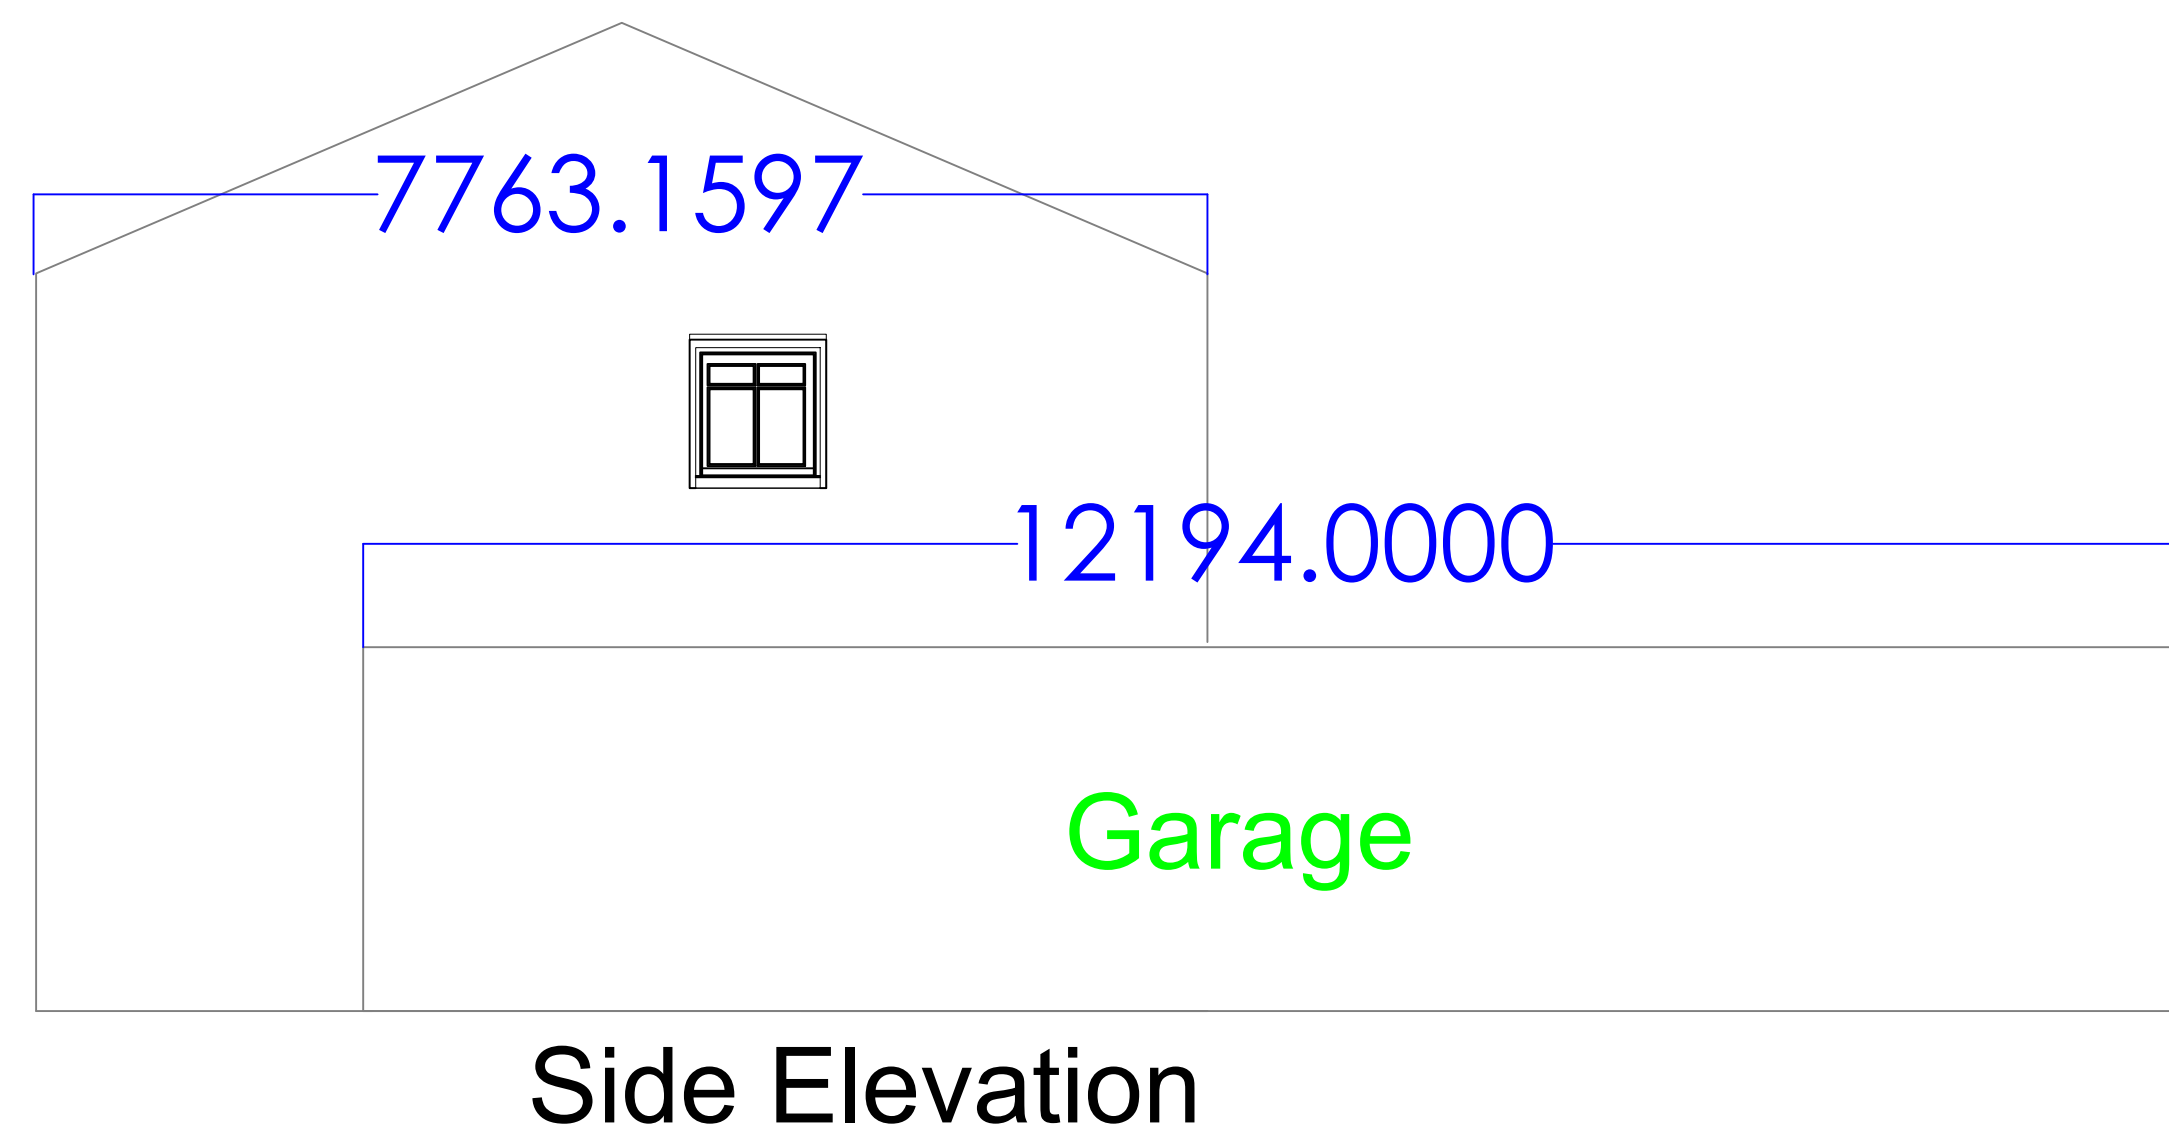


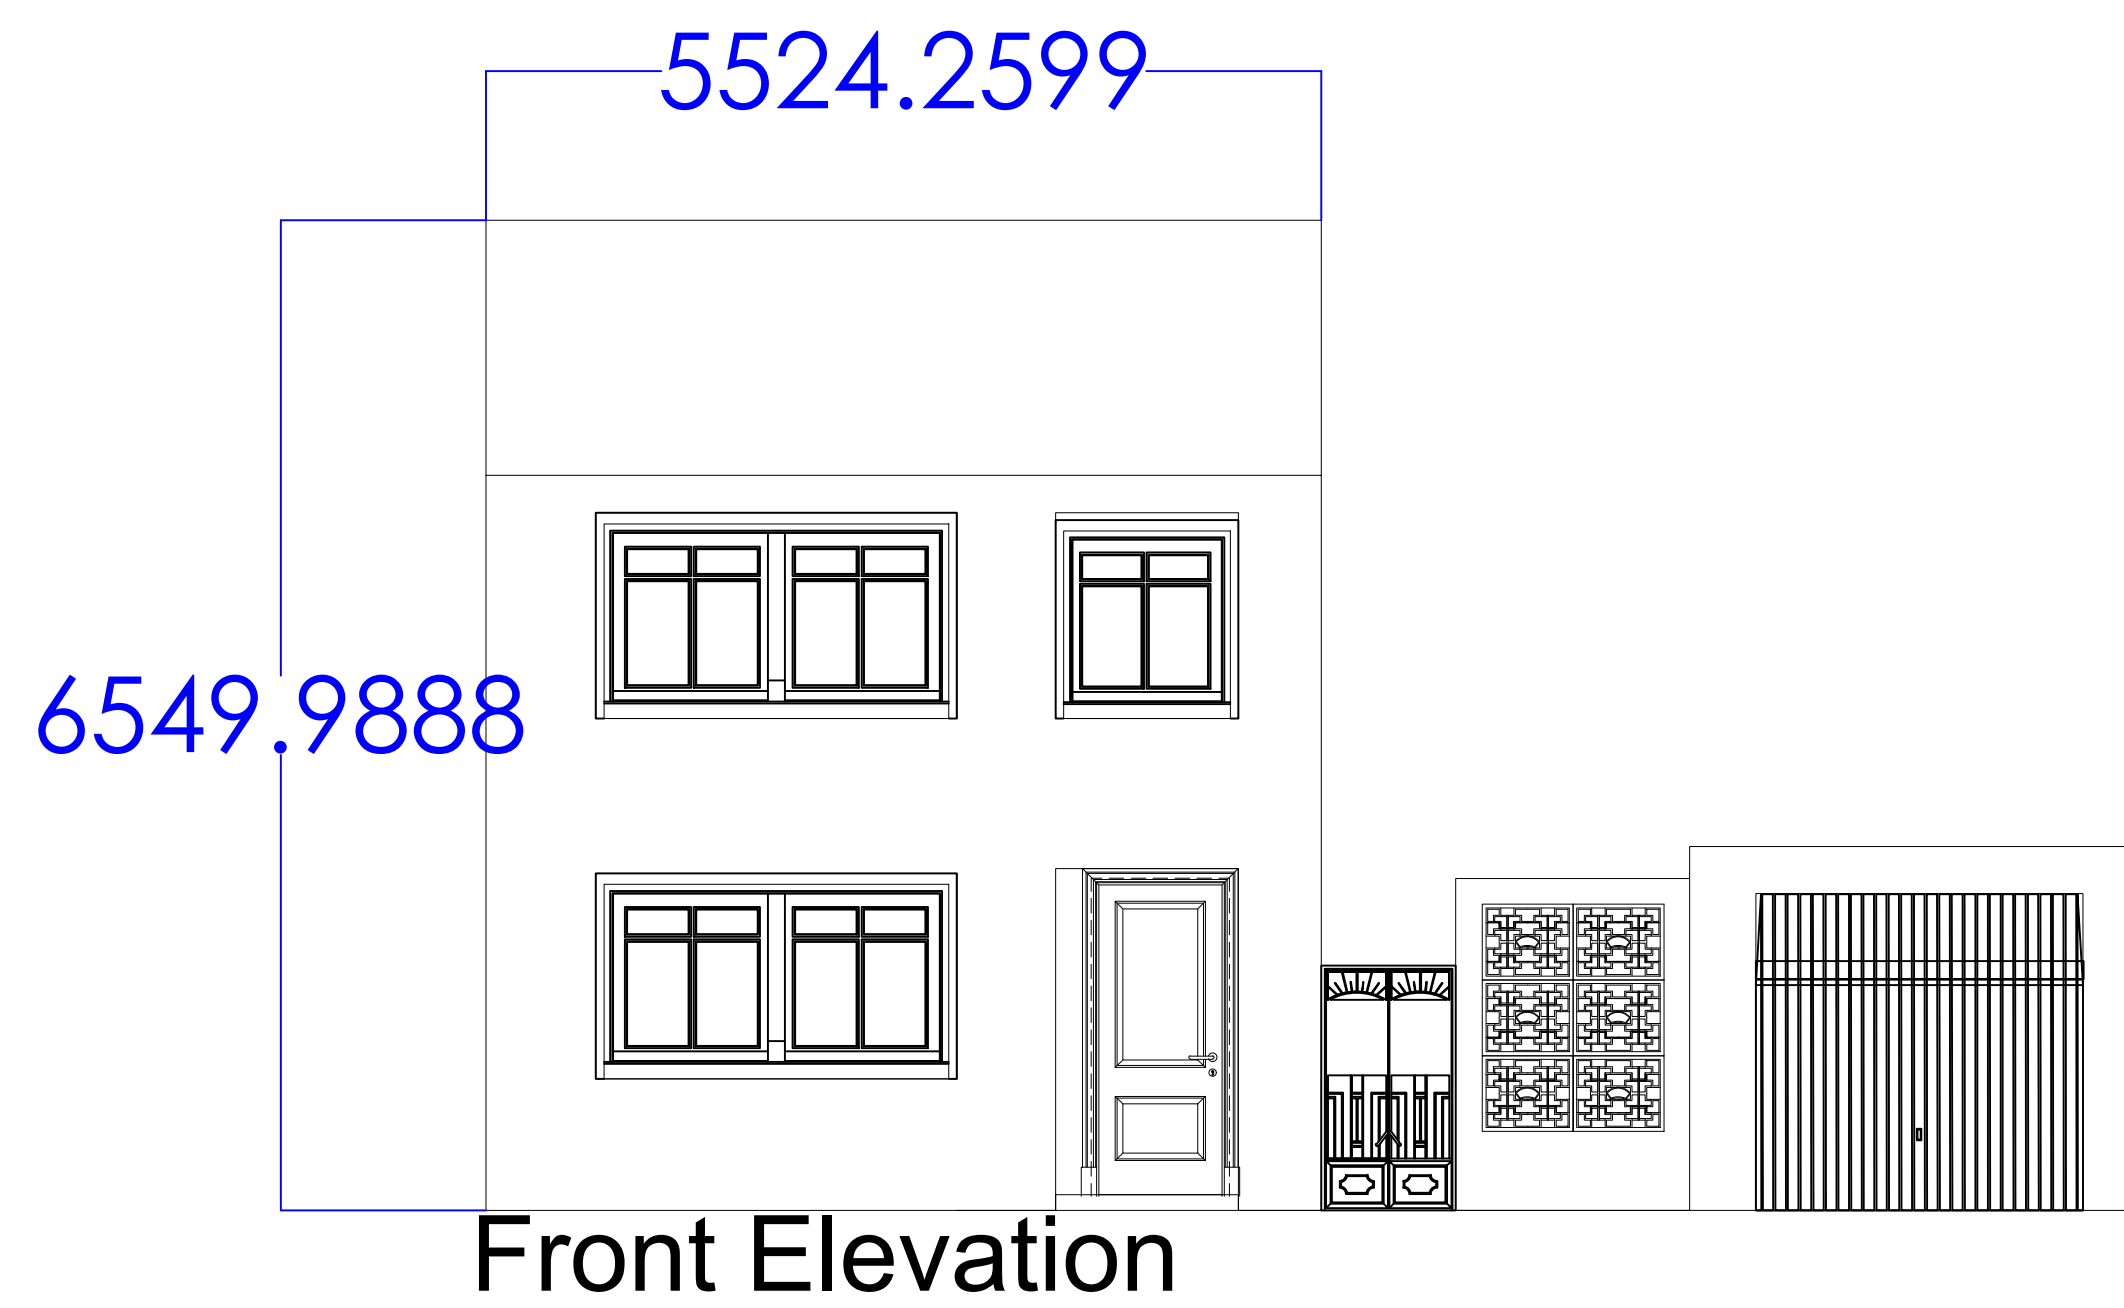

Project Title Original		
Client NA		
Drawing Title Front, Side & Rear Elevation		
Venue 2 Plas Tirion		
Job Number NA		
Job Date 15/08/2021		
Drawing number v1	Revision Option 1	
Scale 1:50	Date 15/08/2021	Drawn MT