



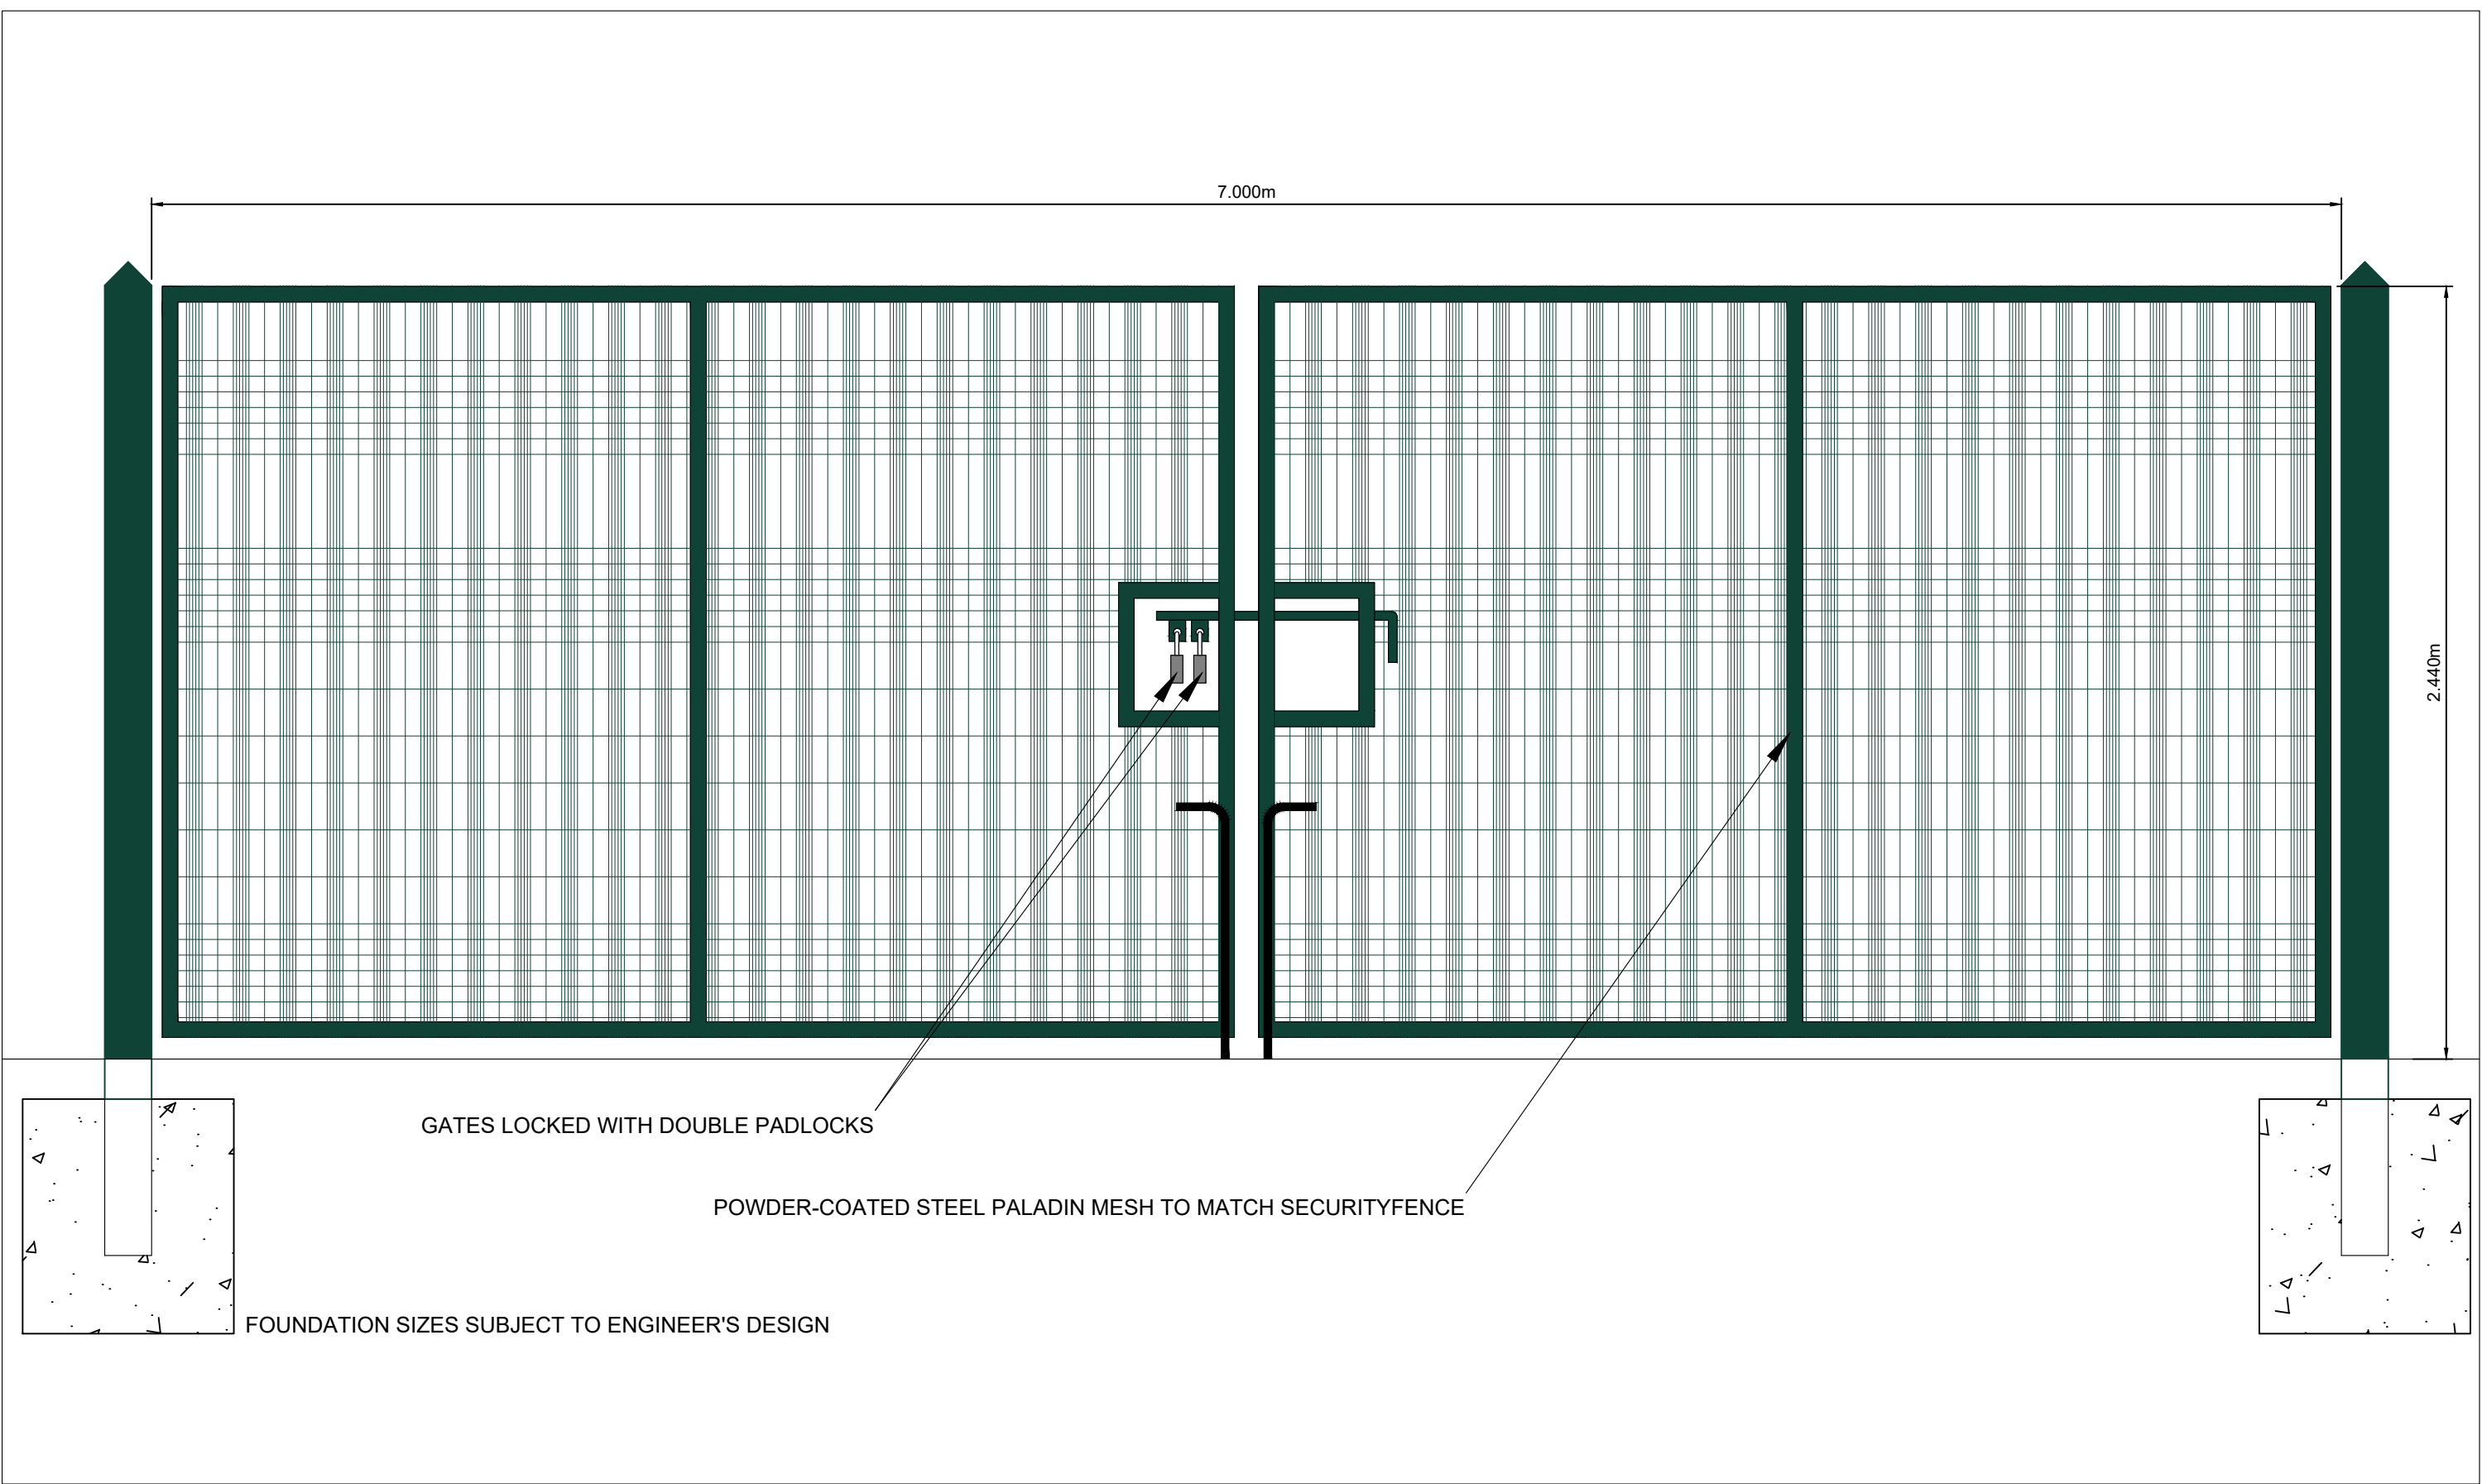

THIS INFORMATION IS CONFIDENTIAL AND THE PROPERTY OF SIRIUS. IT IS RELEASED ON CONDITION THAT NONE OF THE INFORMATION SHALL BE DISCLOSED TO ANY THIRD PARTY OR REPRODUCED IN WHOLE OR PART WITHOUT THE PRIOR CONSENT IN WRITING OF SIRIUS

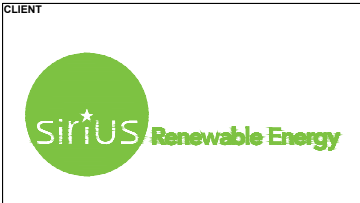

NOTES

KEY

REV	DESCRIPTION	DATE	BY

JOB TITLE			
MINERS ROAD RESERVE POWER PLANT			
DRAWING TITLE			
PROPOSED SITE ACCESS GATES FRONT ELEVATION			
DRAWN	DATE	APPROVED	DATE
S.T	5/10/2018	F.W	5/10/2018
SCALE	SHEET	DRAWING NUMBER	REVISION
1:20	A3L	SRE1065/17/15	0