

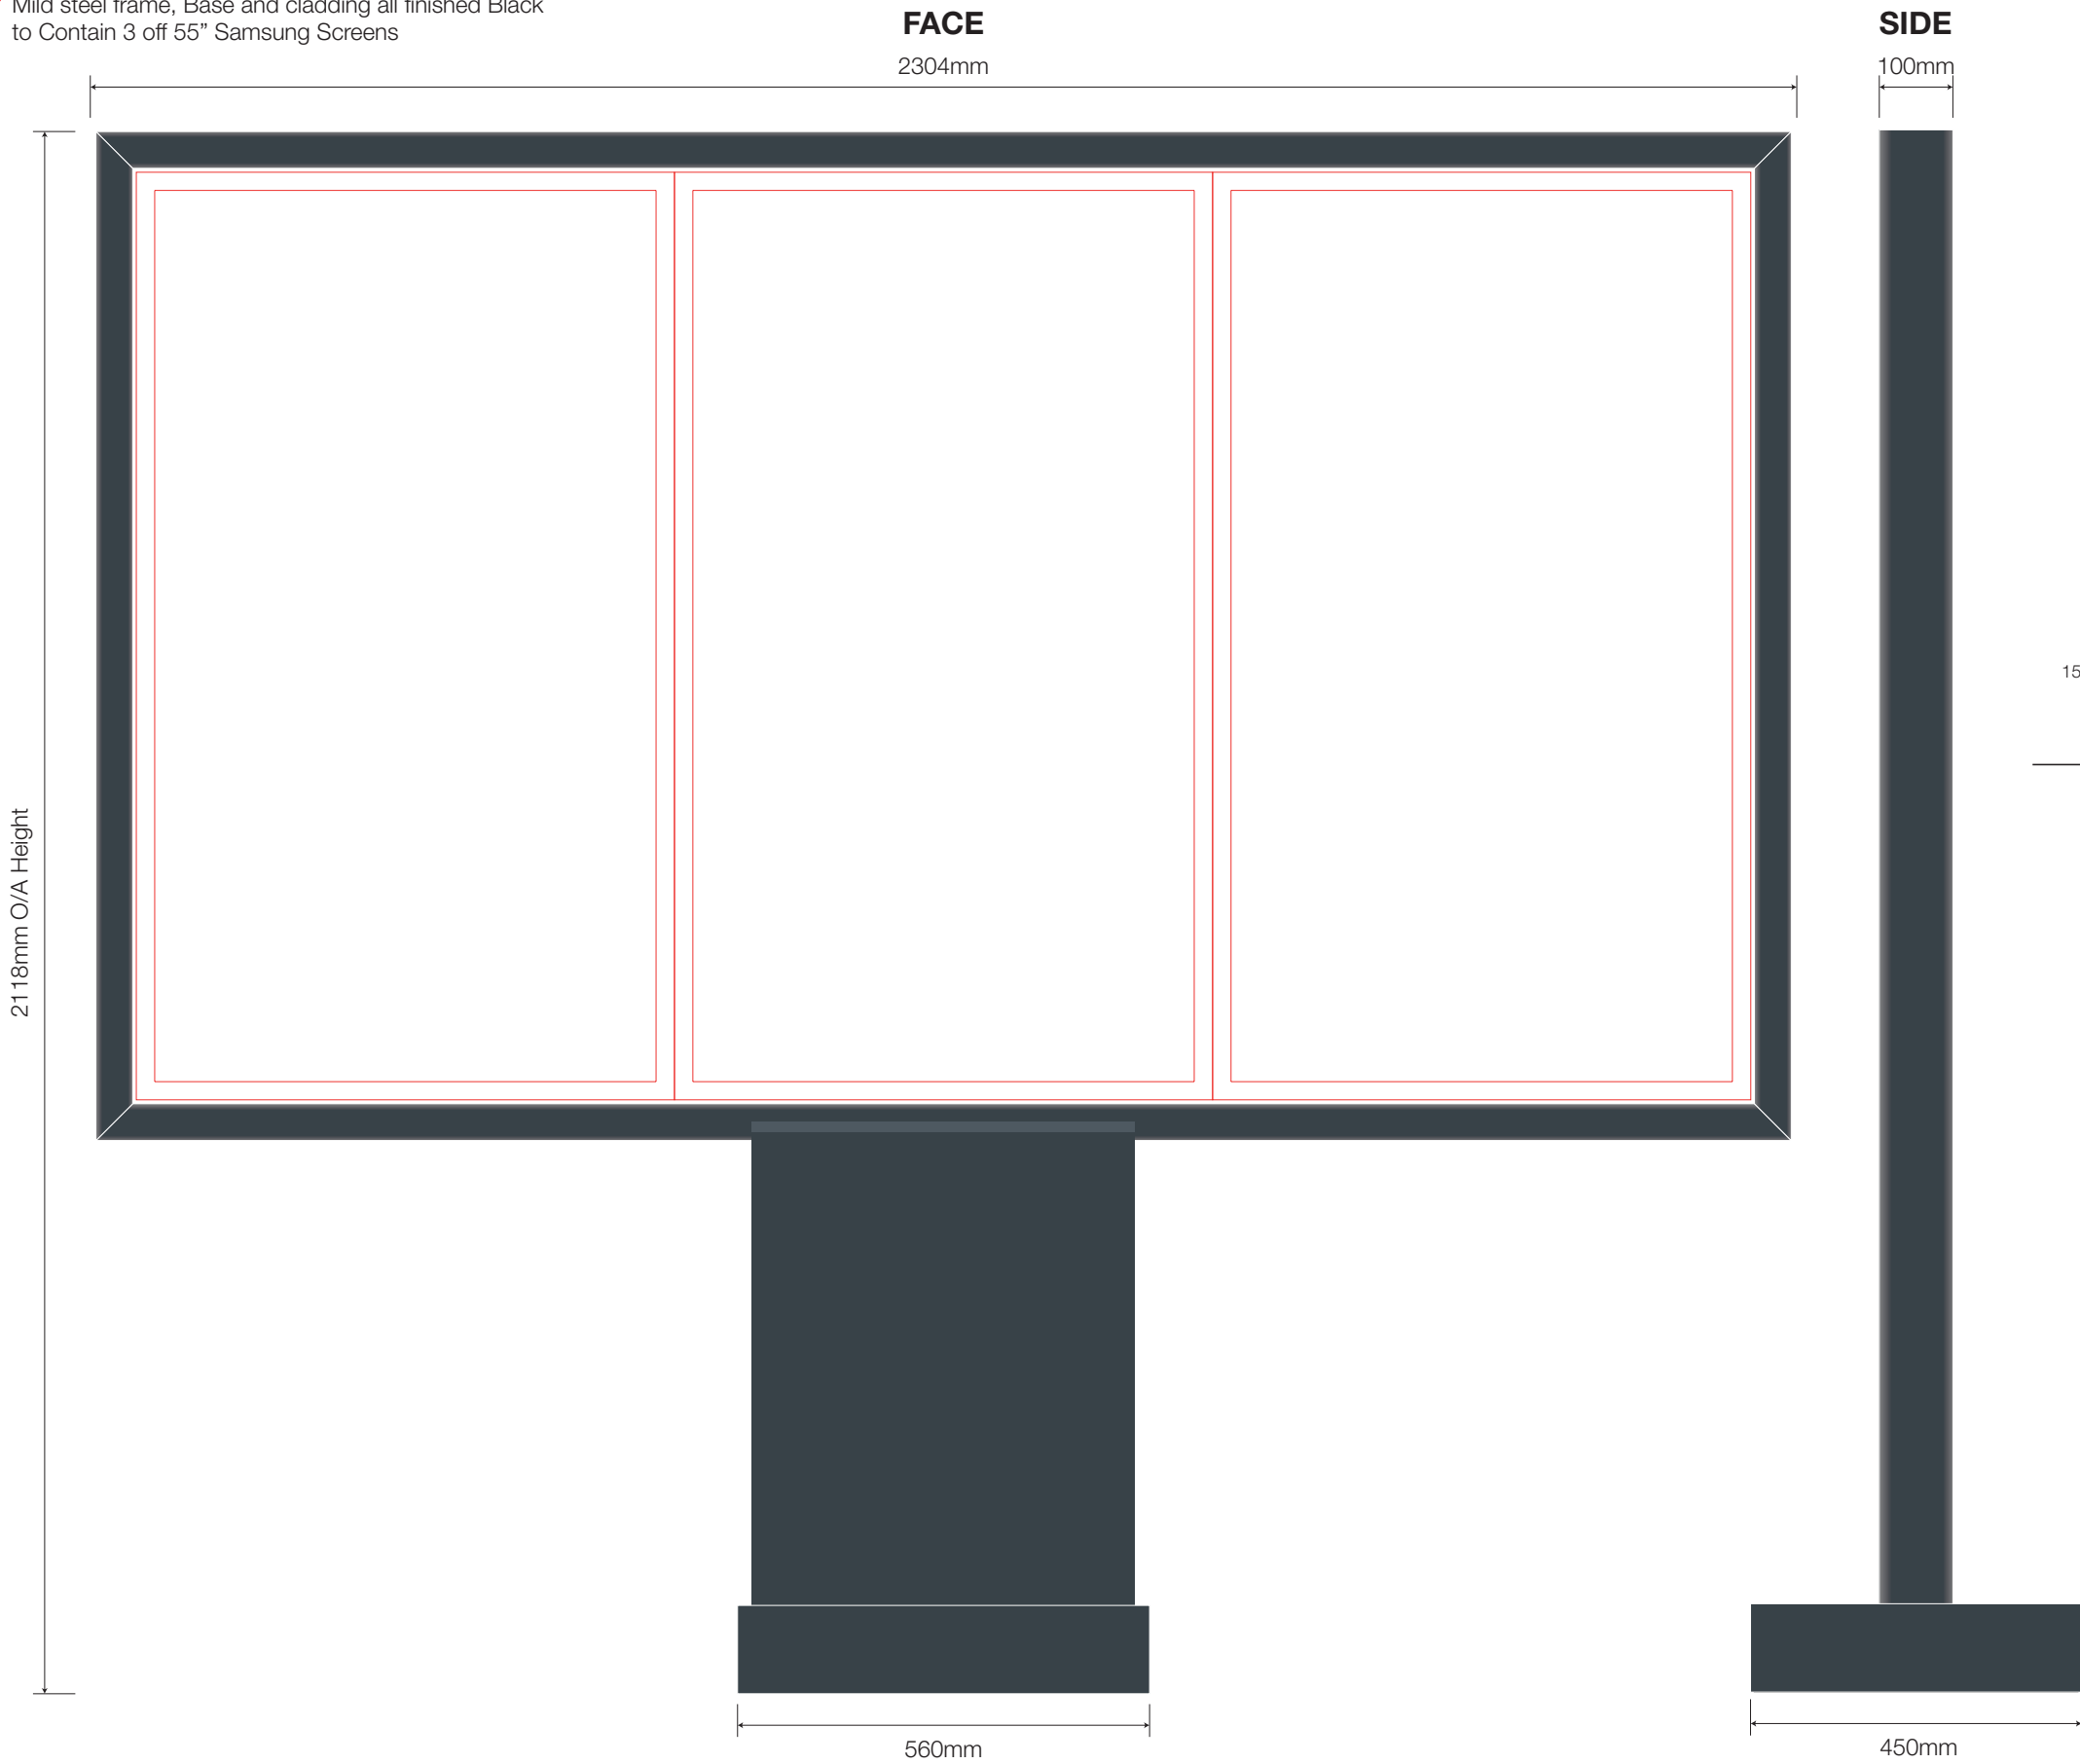


6 Samsung OH55F Triple Menu Case - 1:10
Mild steel frame, Base and cladding all finished Black
to Contain 3 off 55” Samsung Screens

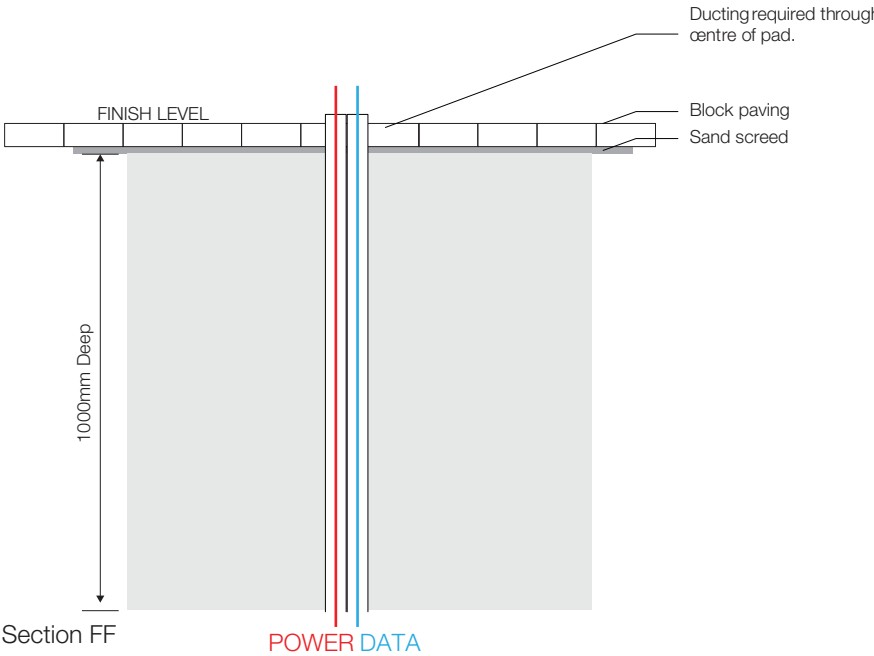

3 Screen Menu Pad details

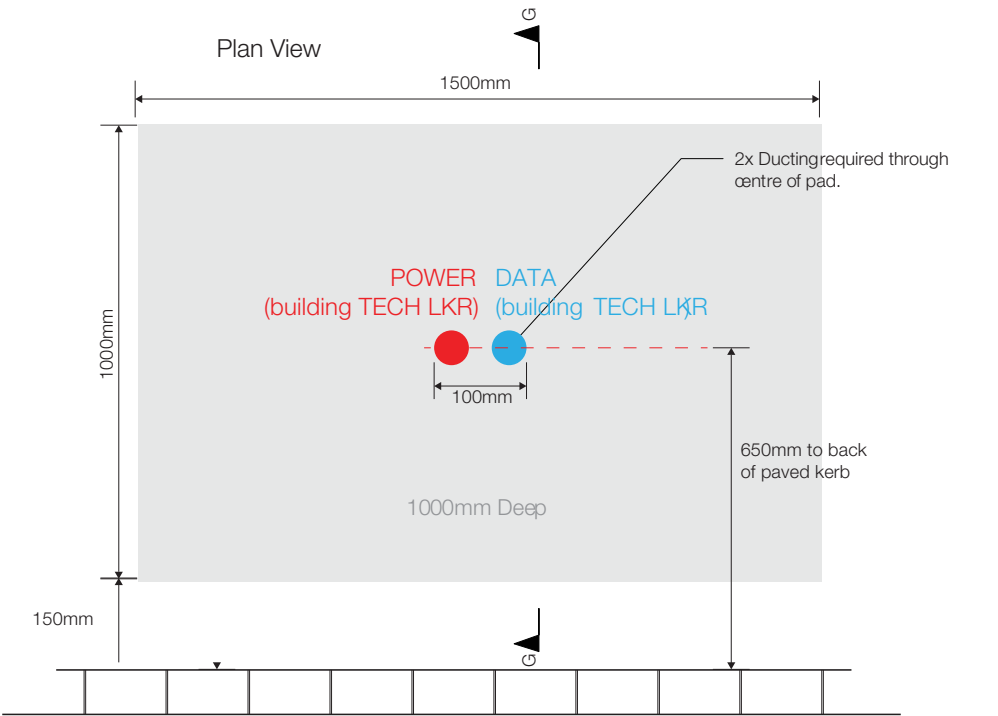

NIS SIGNS

NIS Signs (Leicester) Ltd
51 Marlow Rd, Leicester, LE3 2BQ

☎ 0116 270 6228
@ info@signs-nis.co.uk
🌐 www.signs-nis.co.uk

Client: Starbucks

Address: Holt Rd
Wrexham
LL13 8HL

Drawing no: 21-511

Job location: Jobs\

Drawn by: DB

Rev: 0




Date: 23/08/21

Revision notes: 0) Initial issue


All site dimensions to be verified prior to manufacture.
Do not scale from this drawing Copyright 2021.
This document is the property of NIS Signs
and must not be used, reproduced or disclosed
to any persons without the written consent of NIS Signs.

7 Welcome Mesh Directional - 1:20


1 Off, 1300mm High 'Welcome' directional sign.
Consisting of folded aluminium box section frame c/w Brera mesh all finished Black Grey, RAL 7021 and 5mm thick Aluminium 'Chevrons' faced with Reflective white vinyl.
Folded aluminium top tray c/w 'Welcome' letters, faced with individual 10mm black foamex finished RAL 7021 which are faced with white vinyl.

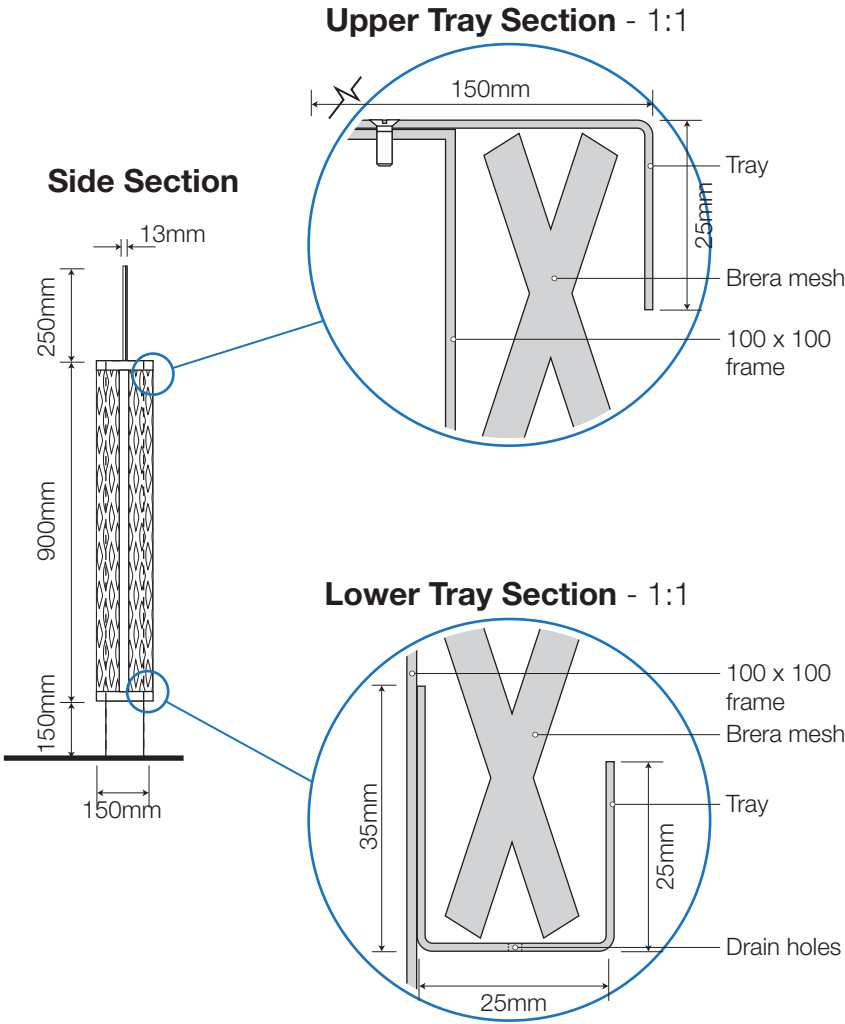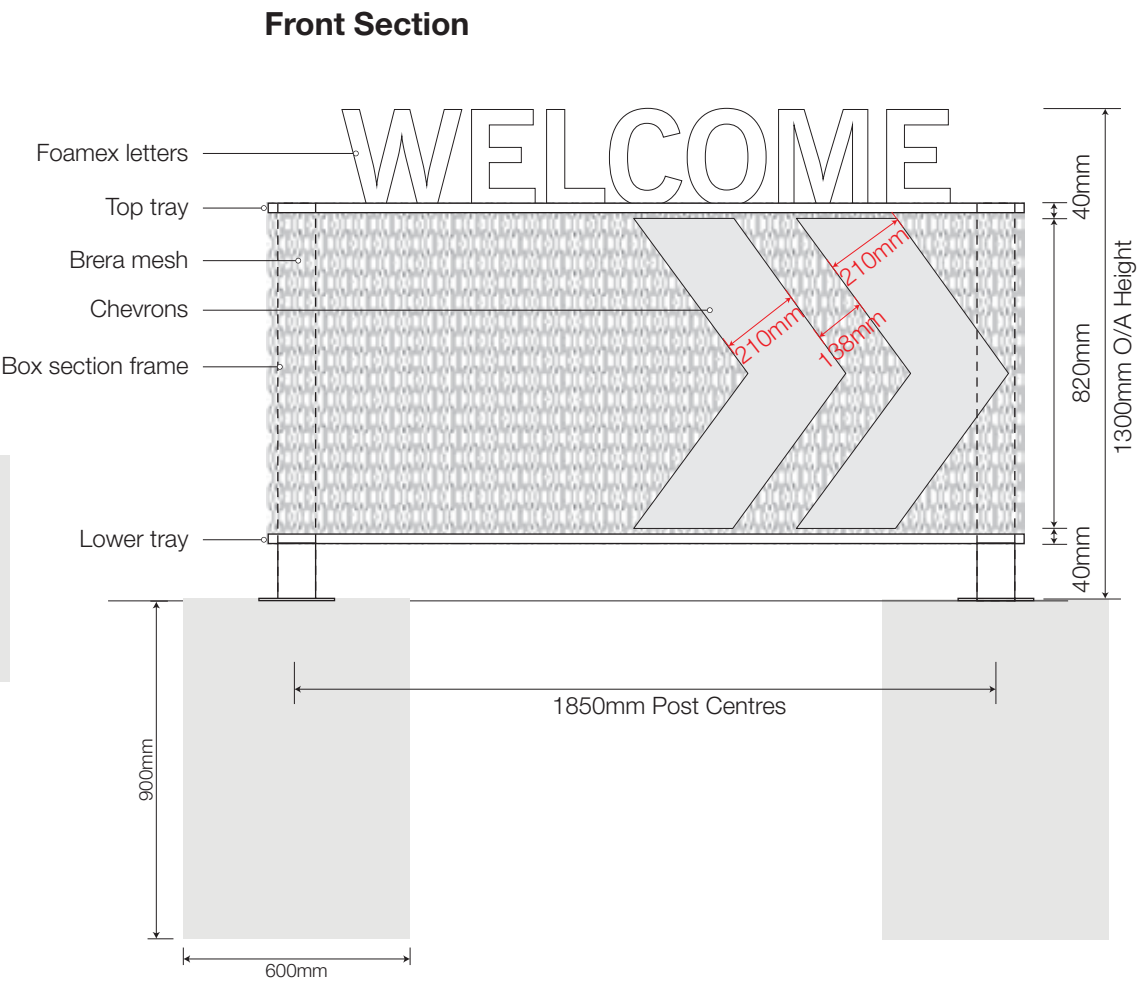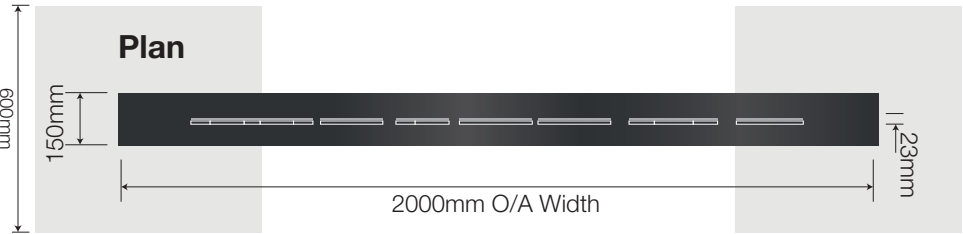


Front Elevation

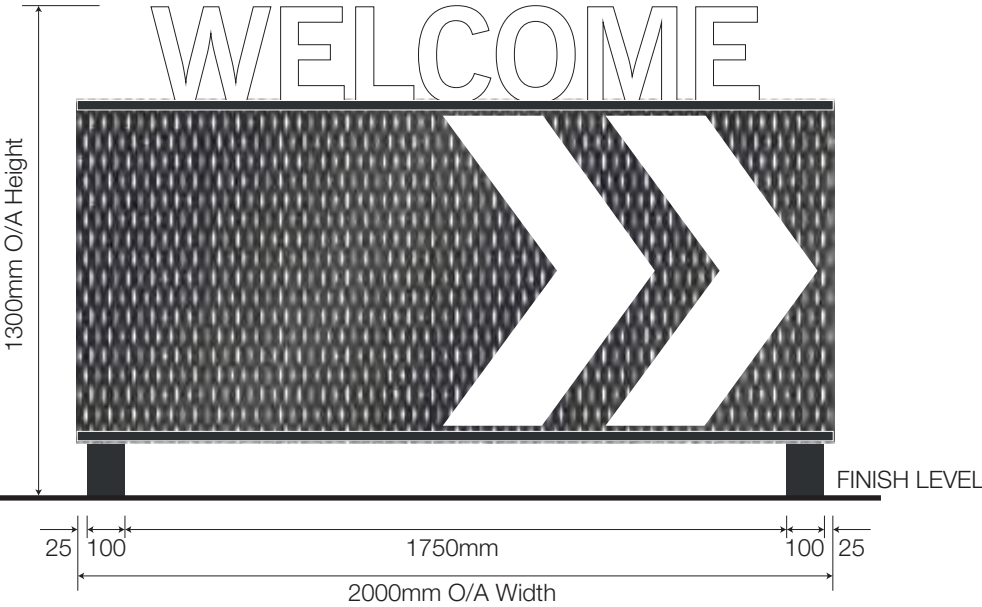

Side Elevation

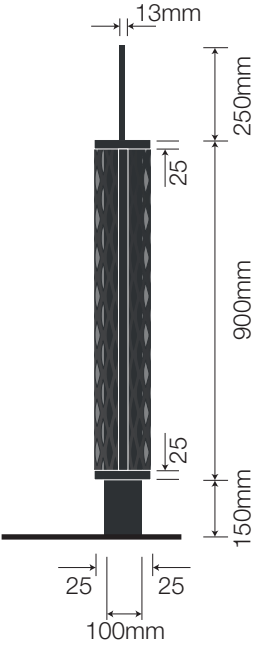

Rear Elevation

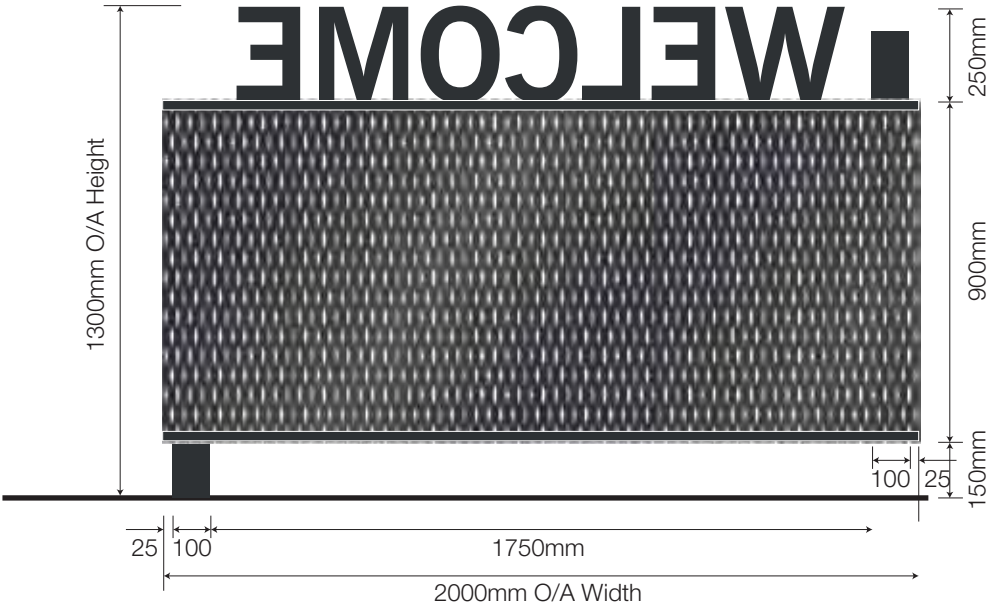

NIS SIGNS

NIS Signs (Leicester) Ltd
51 Marlow Rd, Leicester, LE3 2BQ

0116 270 6228
info@signs-nis.co.uk
www.signs-nis.co.uk

Client: Starbucks
Address: Holt Rd
Wrexham
LL13 8HL

Drawing no: 21-511

Job location: Jobs\

Drawn by: DB

Rev: 0




Date: 23/08/21

Revision notes: 0) Initial issue


All site dimensions to be verified prior to manufacture.
Do not scale from this drawing Copyright 2021.
This document is the property of NIS Signs
and must not be used, reproduced or disclosed
to any persons without the written consent of NIS Signs.

8 Thank You Mesh Directional - 1:20


1 Off, 1280mm High 'Thank You' directional sign.
Consisting of folded aluminium box section frame c/w Brera mesh all finished Black Grey, RAL 7021 and 5mm thick Aluminium 'Chevrons' faced with Reflective white vinyl.
Folded aluminium top tray c/w 'Thank You' letters, faced with individual 10mm black foamex finished RAL 7021 which are faced with white vinyl.

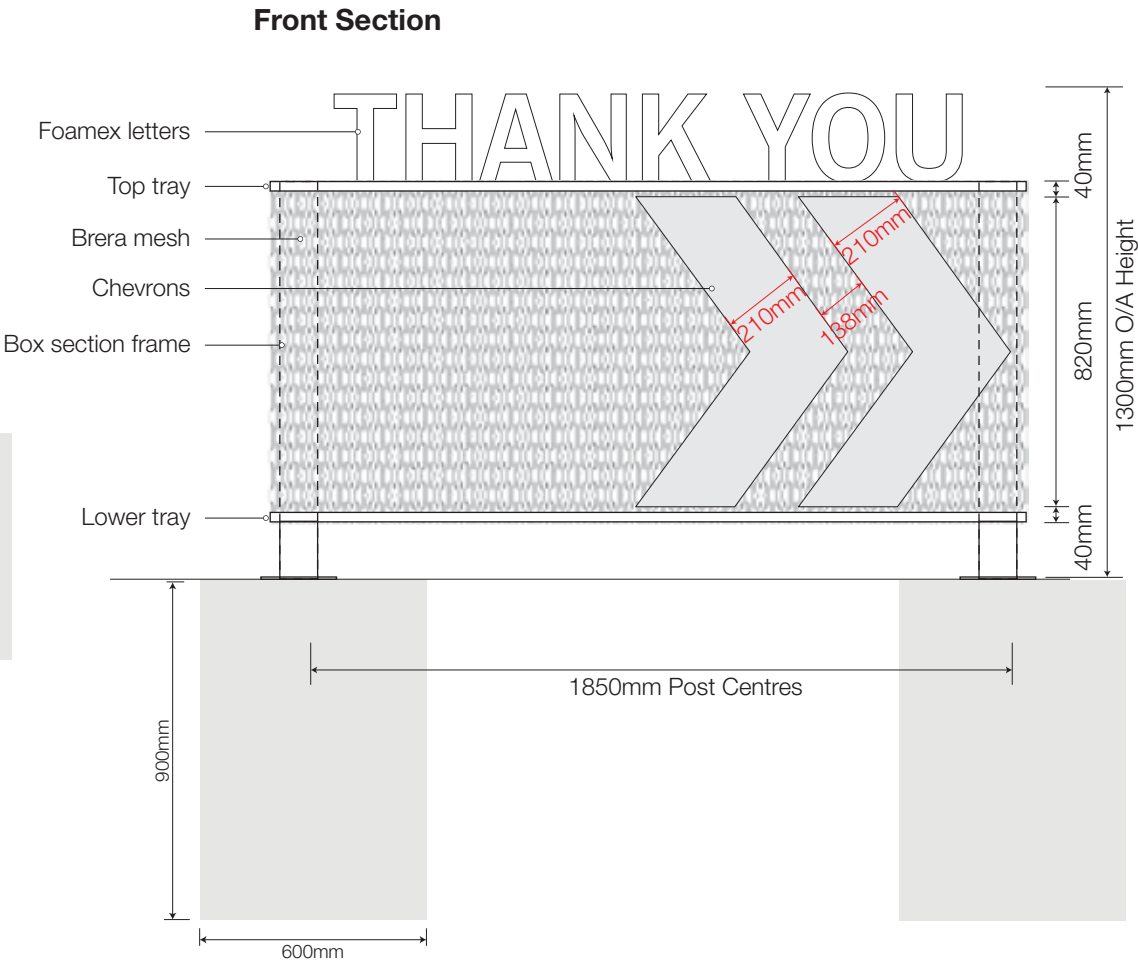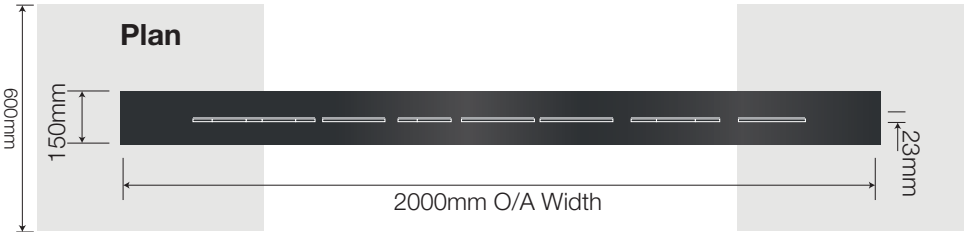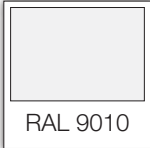


Side Section

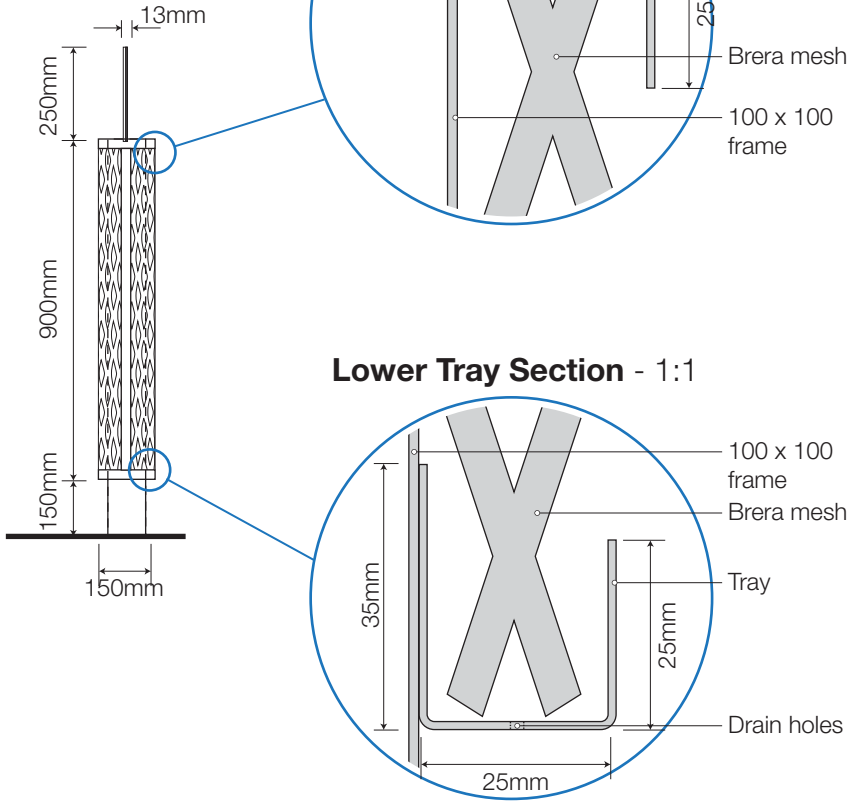


Front Elevation

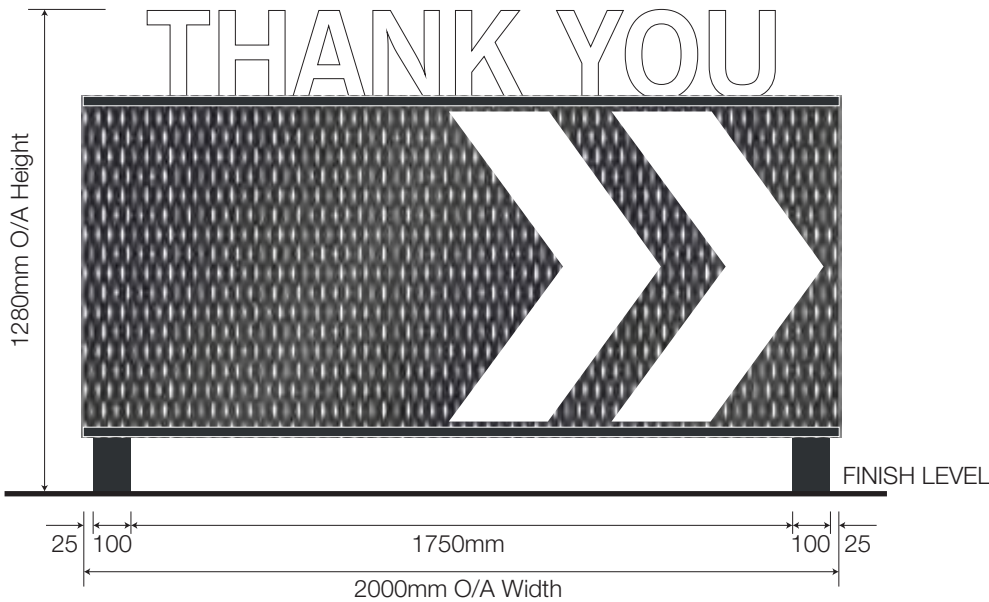

Side Elevation

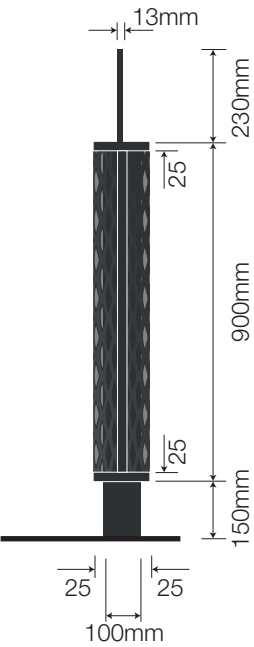

Rear Elevation

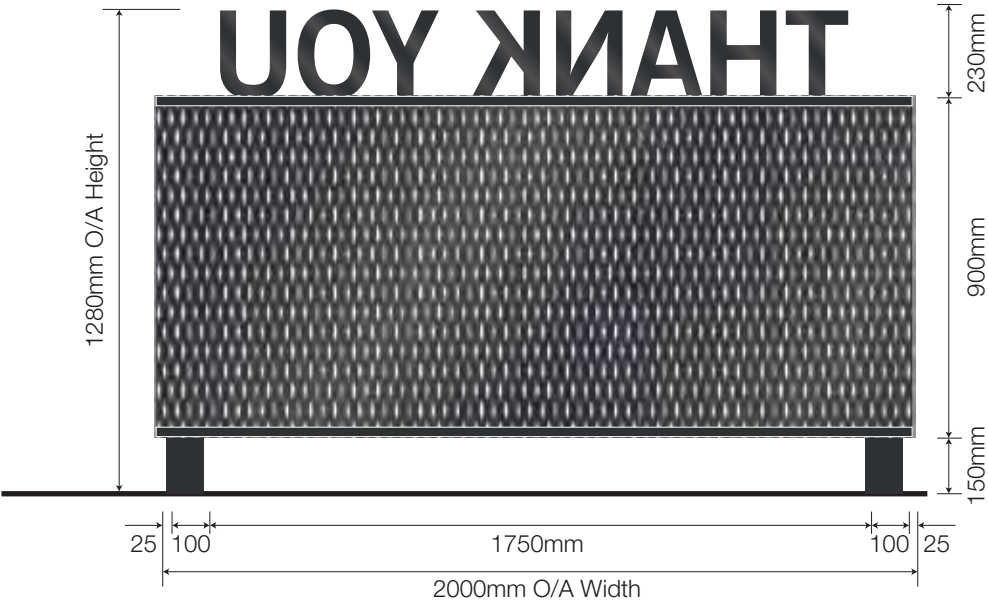

NIS SIGNS

NIS Signs (Leicester) Ltd
51 Marlow Rd, Leicester, LE3 2BQ

0116 270 6228
info@signs-nis.co.uk
www.signs-nis.co.uk

Client: Starbucks
Address: Holt Rd
Wrexham
LL13 8HL

Drawing no: 21-511

Job location: Jobs\

Drawn by: DB


Rev: 0

Date: 23/08/21


Revision notes: 0) Initial issue

All site dimensions to be verified prior to manufacture.
Do not scale from this drawing Copyright 2021.
This document is the property of NIS Signs
and must not be used, reproduced or disclosed
to any persons without the written consent of NIS Signs.


9 No Entry/Thank You Directional Sign - 1:10

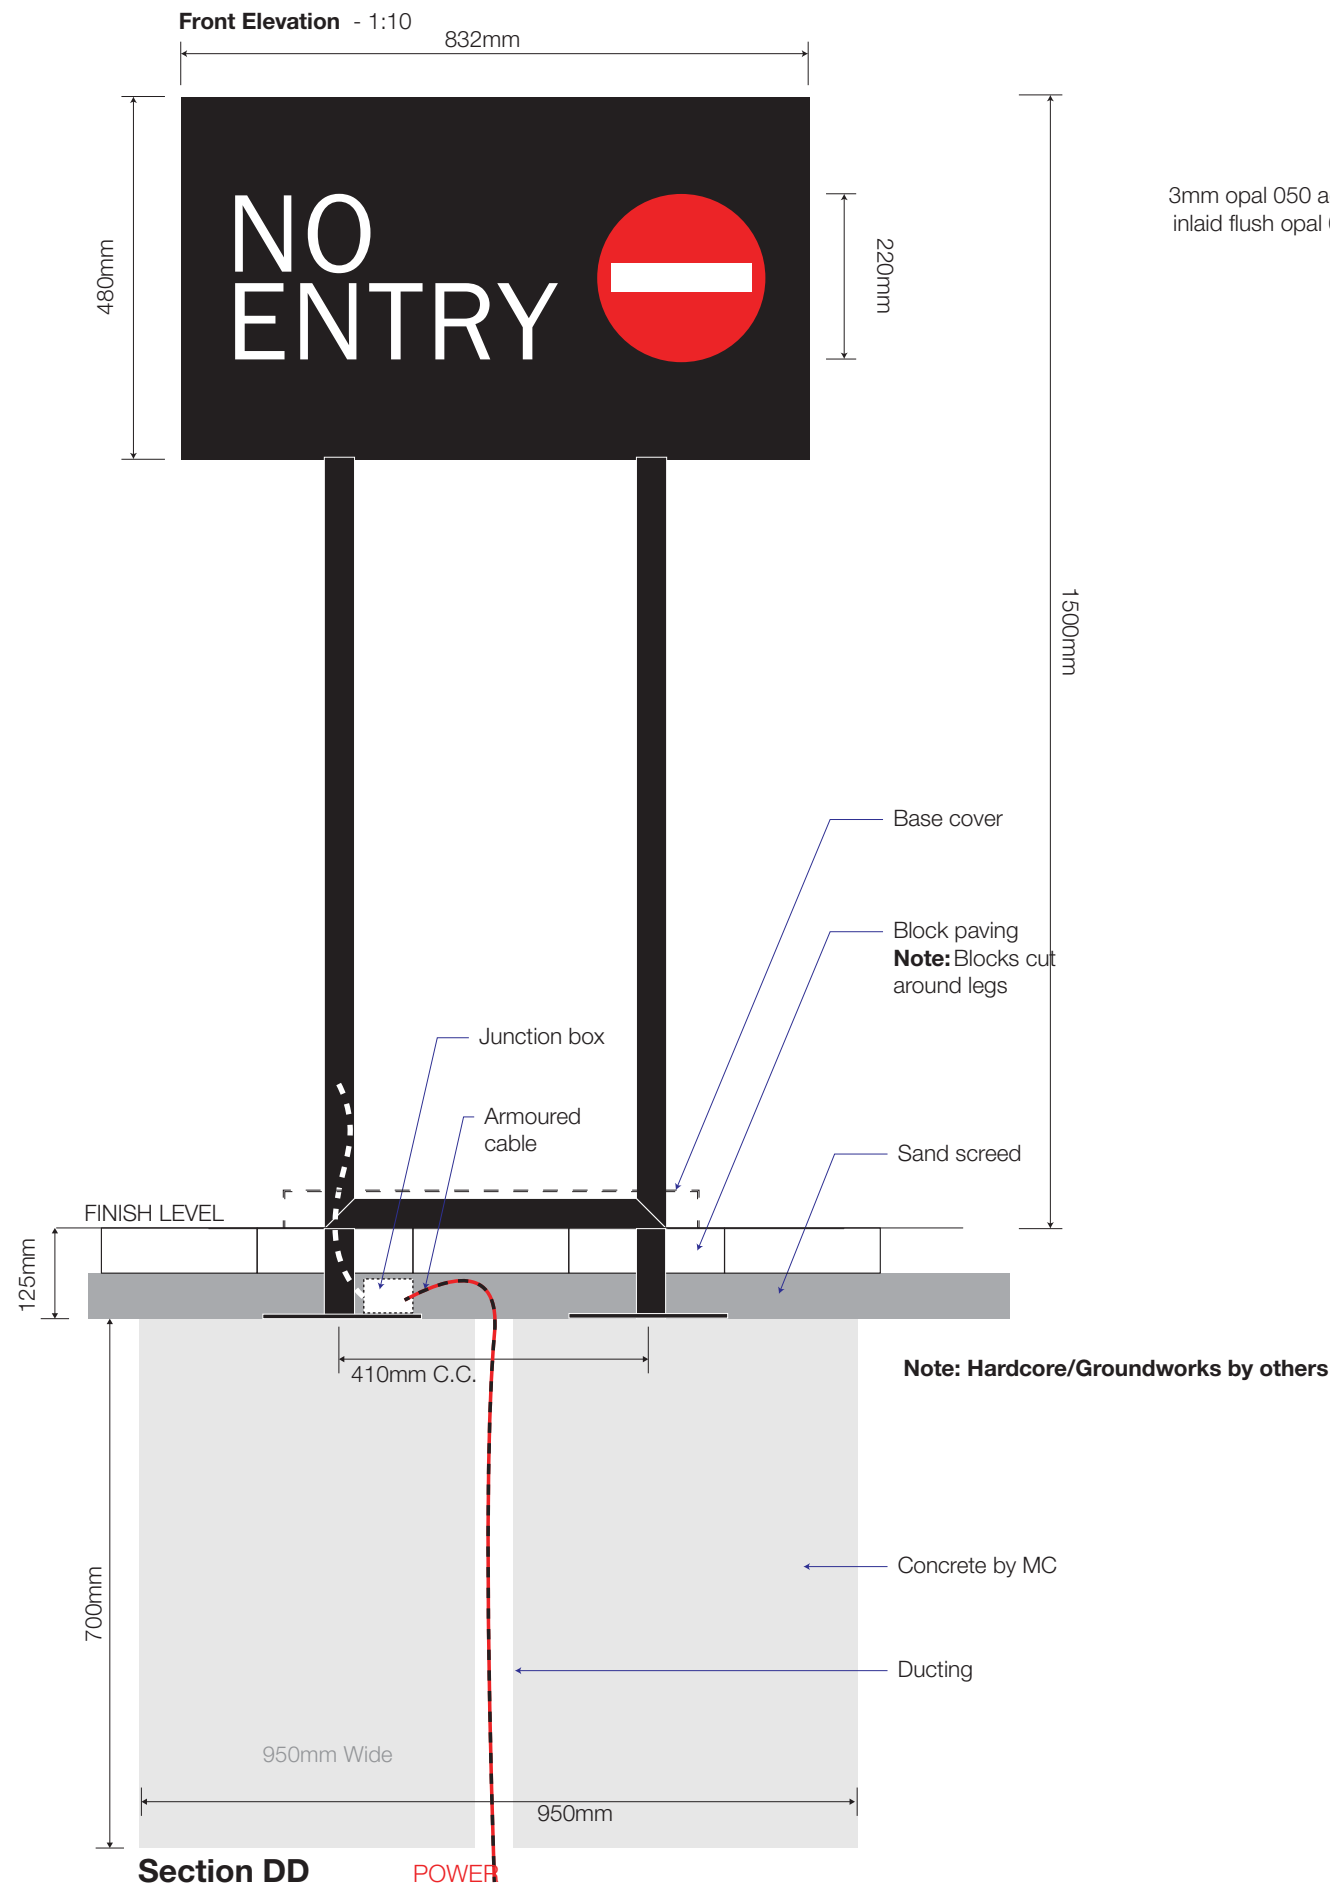

Typical Section - 1:10

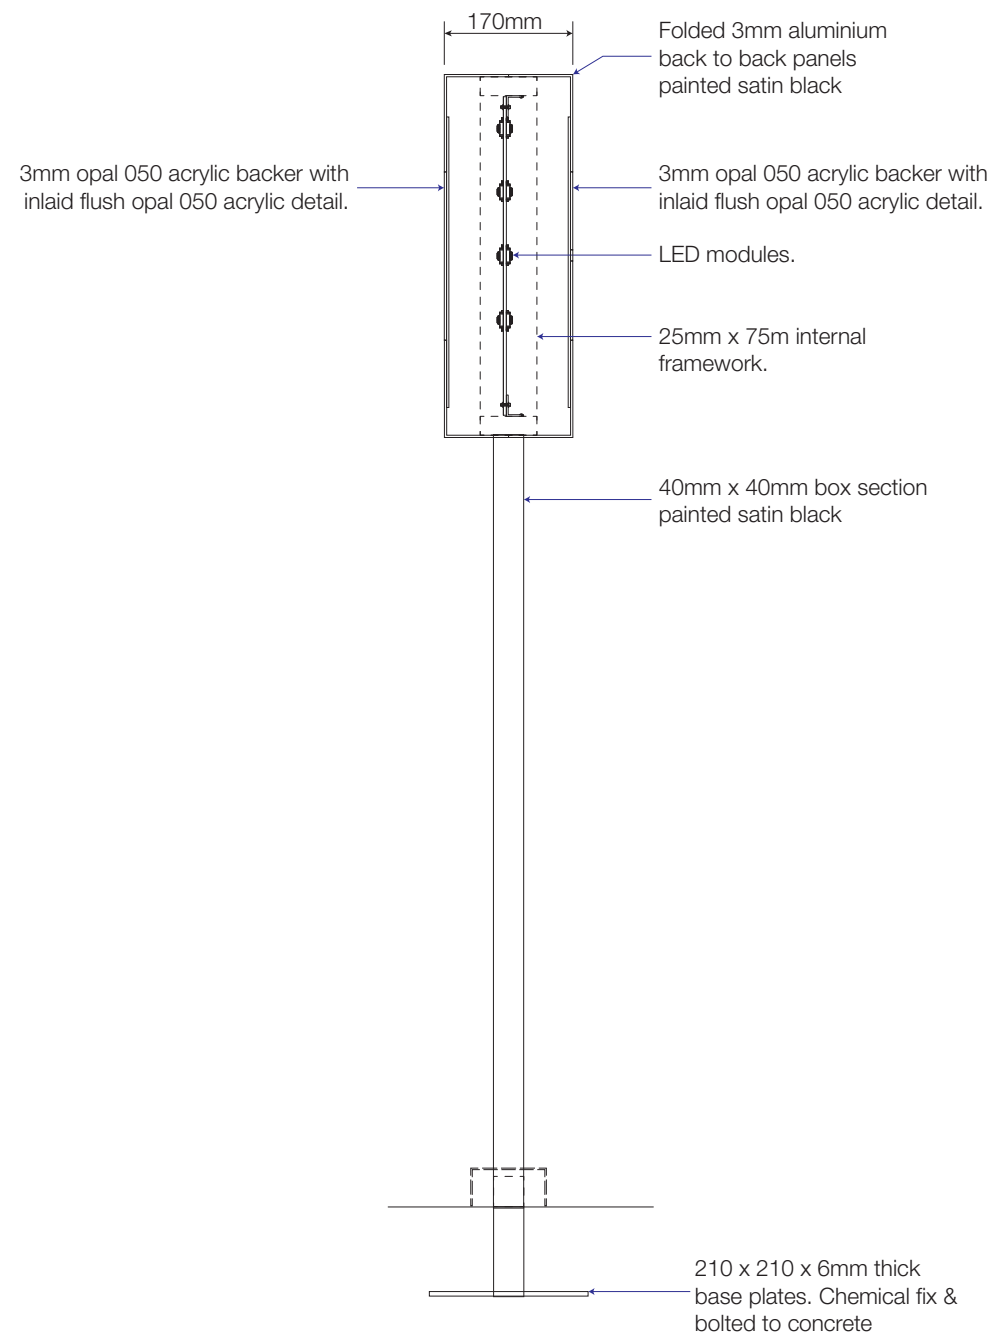

Rear Elevation - 1:10

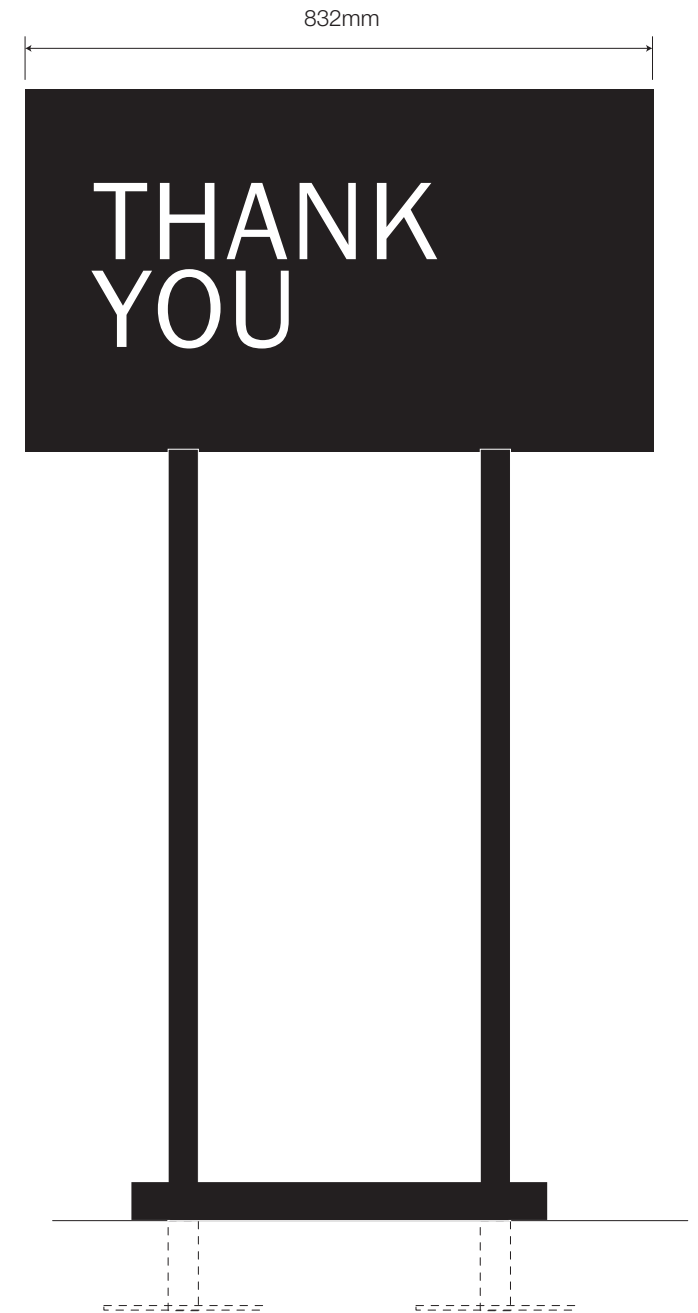

All Final Surface finishing to be completed by Main contractor / Ground worker. Including any cutting in around signs at juncture points and adaptation of position if requested by Starbucks/Franchisee during inspection

NIS SIGNS

NIS Signs (Leicester) Ltd
51 Marlow Rd, Leicester, LE3 2BQ

☎ 0116 270 6228
✉ info@signs-nis.co.uk
🌐 www.signs-nis.co.uk

Client: Starbucks

Address: Holt Rd
Wrexham
LL13 8HL

Drawing no: 21-511

Job location: Jobs\

Drawn by: DB


Rev: 0

Date: 23/08/21


Revision notes: 0) Initial issue

All site dimensions to be verified prior to manufacture.
Do not scale from this drawing Copyright 2021.
This document is the property of NIS Signs
and must not be used, reproduced or disclosed
to any persons without the written consent of NIS Signs.

10 Evo 1 305mm Wordmark - Wall Mounted - 1:20

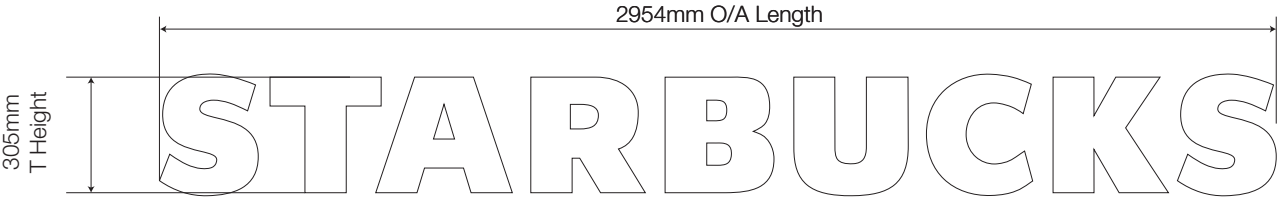

Typical Section - 1:2

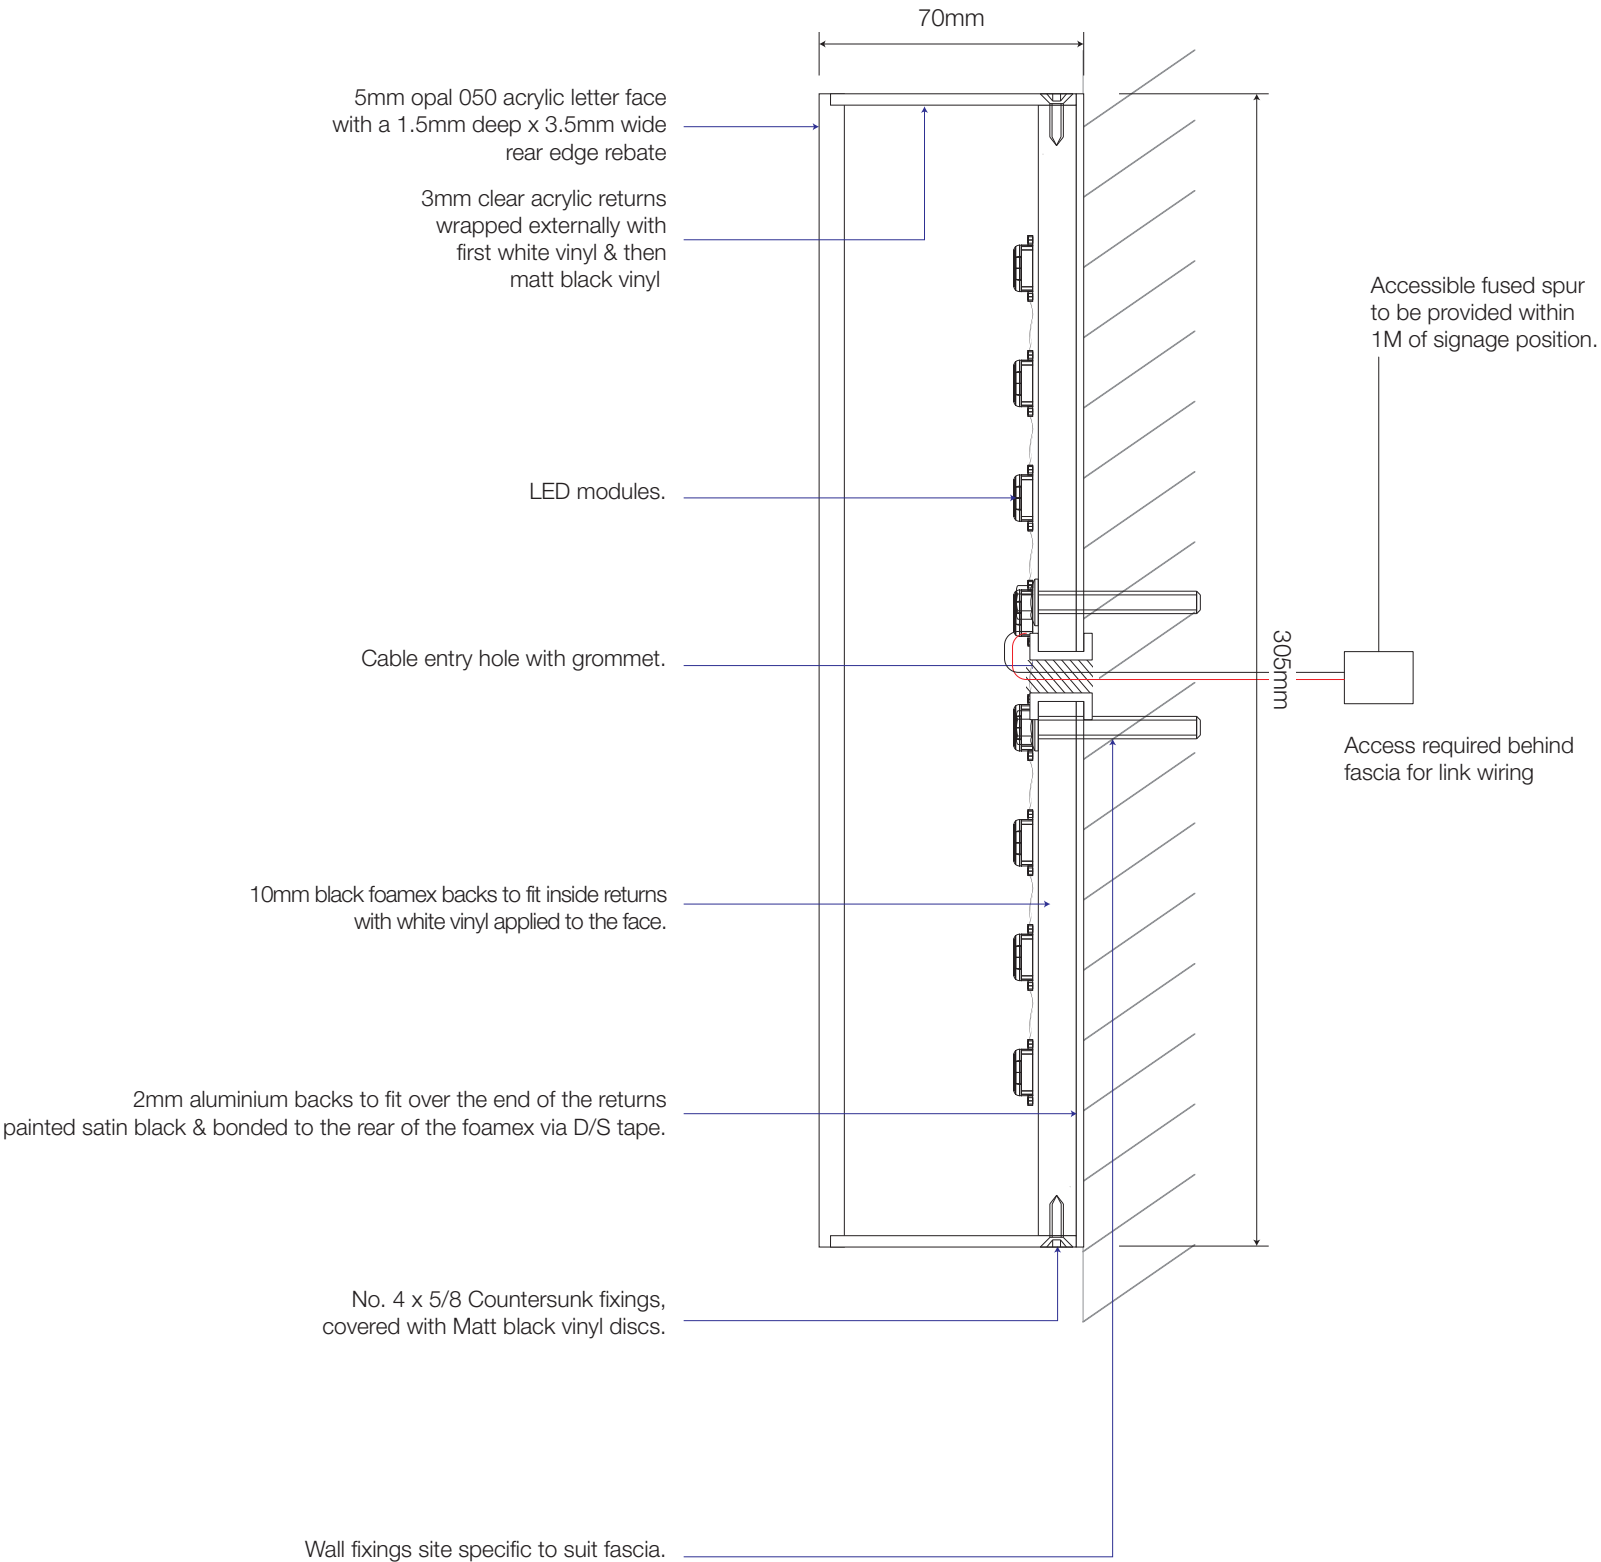

NIS SIGNS

NIS Signs (Leicester) Ltd
51 Marlow Rd, Leicester, LE3 2BQ

☎ 0116 270 6228
@ info@signs-nis.co.uk
🌐 www.signs-nis.co.uk

Client: Starbucks

Address: Holt Rd
Wrexham
LL13 8HL

Drawing no: 21-511

Job location: Jobs\

Drawn by: DB


Rev: 0

Date: 23/08/21

Revision notes: 0) Initial issue

All site dimensions to be verified prior to manufacture.
Do not scale from this drawing Copyright 2021.
This document is the property of NIS Signs
and must not be used, reproduced or disclosed
to any persons without the written consent of NIS Signs.

11 Evo 1 255mm Wordmark - Wall Mounted - 1:10

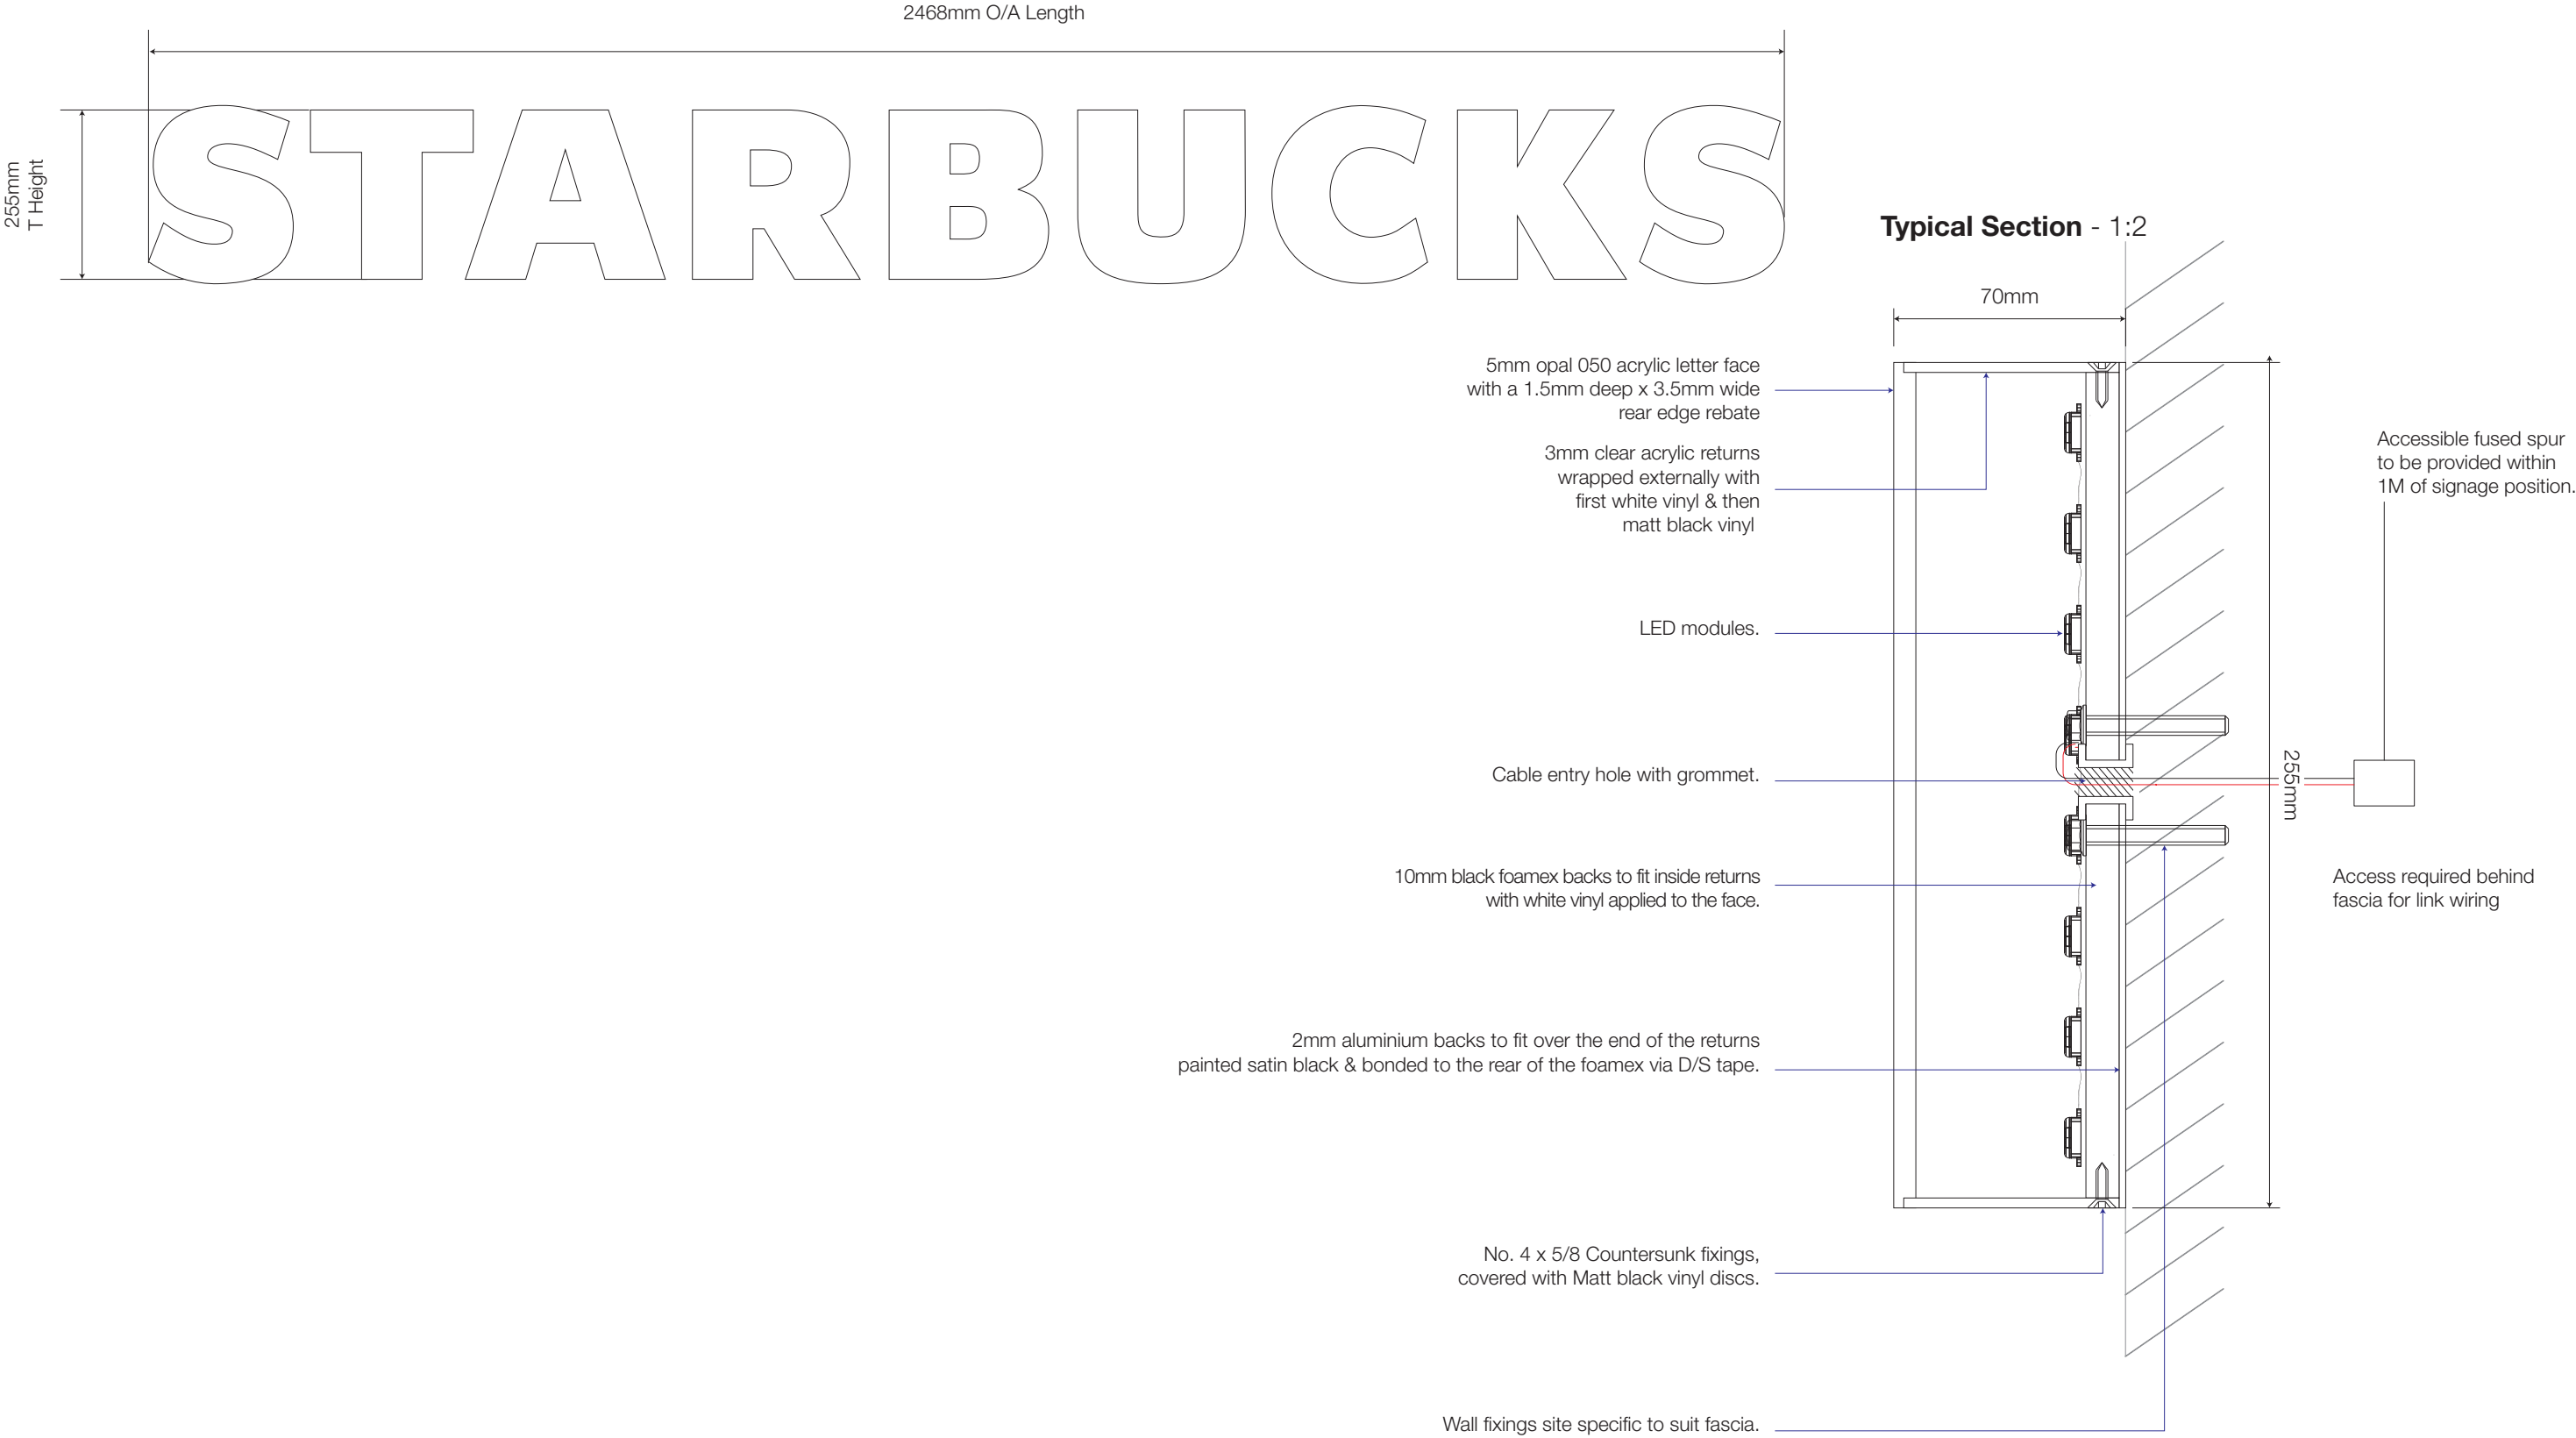

NIS SIGNS

NIS Signs (Leicester) Ltd
51 Marlow Rd, Leicester, LE3 2BQ

0116 270 6228
info@signs-nis.co.uk
www.signs-nis.co.uk

Client: Starbucks

Address: Holt Rd
Wrexham
LL13 8HL

Drawing no: 21-511

Job location: Jobs\

Drawn by: DB

Rev: 0

Date: 23/08/21


Revision notes: 0) Initial issue

All site dimensions to be verified prior to manufacture.
Do not scale from this drawing Copyright 2021.
This document is the property of NIS Signs
and must not be used, reproduced or disclosed
to any persons without the written consent of NIS Signs.

12 14 2 Off 1500mm External Single Sided Roundel - 1:10



Typical Section - 1:5

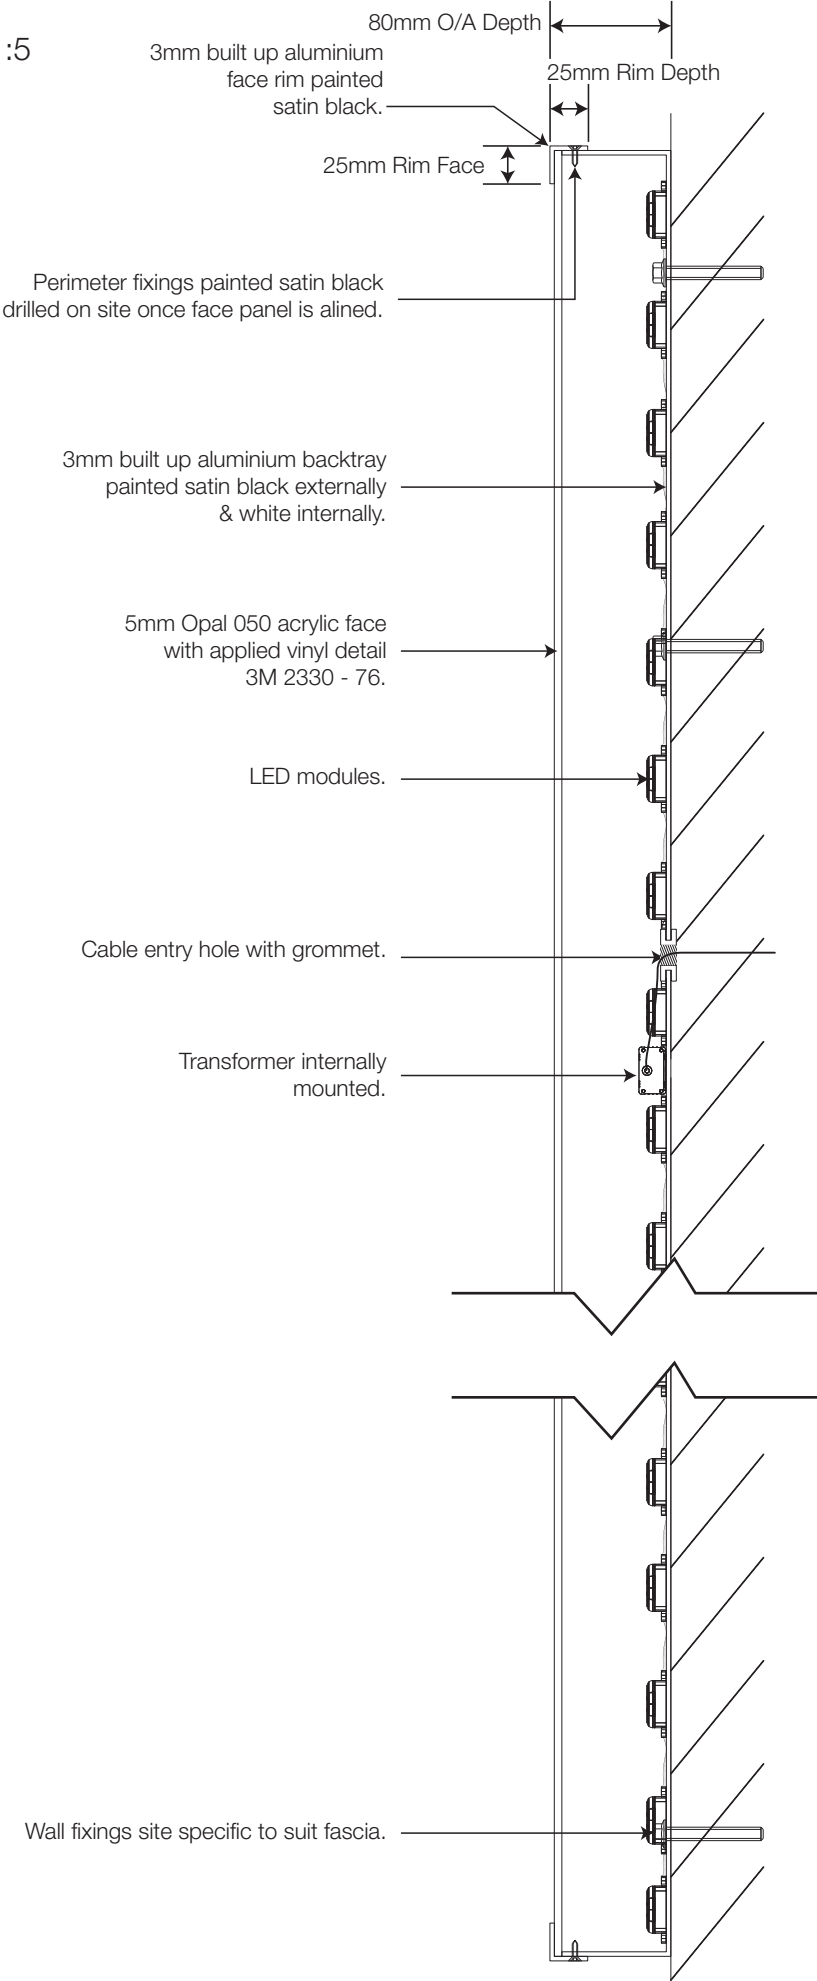

NIS SIGNS

NIS Signs (Leicester) Ltd
51 Marlow Rd, Leicester, LE3 2BQ

0116 270 6228
info@signs-nis.co.uk
www.signs-nis.co.uk

Client: Starbucks
Address: Holt Rd
Wrexham
LL13 8HL

Drawing no: 21-511

Job location: Jobs\

Drawn by: DB

Rev: 0

Date: 23/08/21



Revision notes: 0) Initial issue

All site dimensions to be verified prior to manufacture.
Do not scale from this drawing Copyright 2021.
This document is the property of NIS Signs
and must not be used, reproduced or disclosed
to any persons without the written consent of NIS Signs.

13 15

Built up Acrylic Drive Thru Text - 1: 10

5mm 050 opal face, 3mm clear returns.
10mm foamex with white face & black returns bonded to 3mm powder coated aluminium backs.
Letter returns finished white then black externally using block out vinyl.
LEDs mounted within letter can to provide even illumination throughout full face.
Letters mounted onto bulkhead.

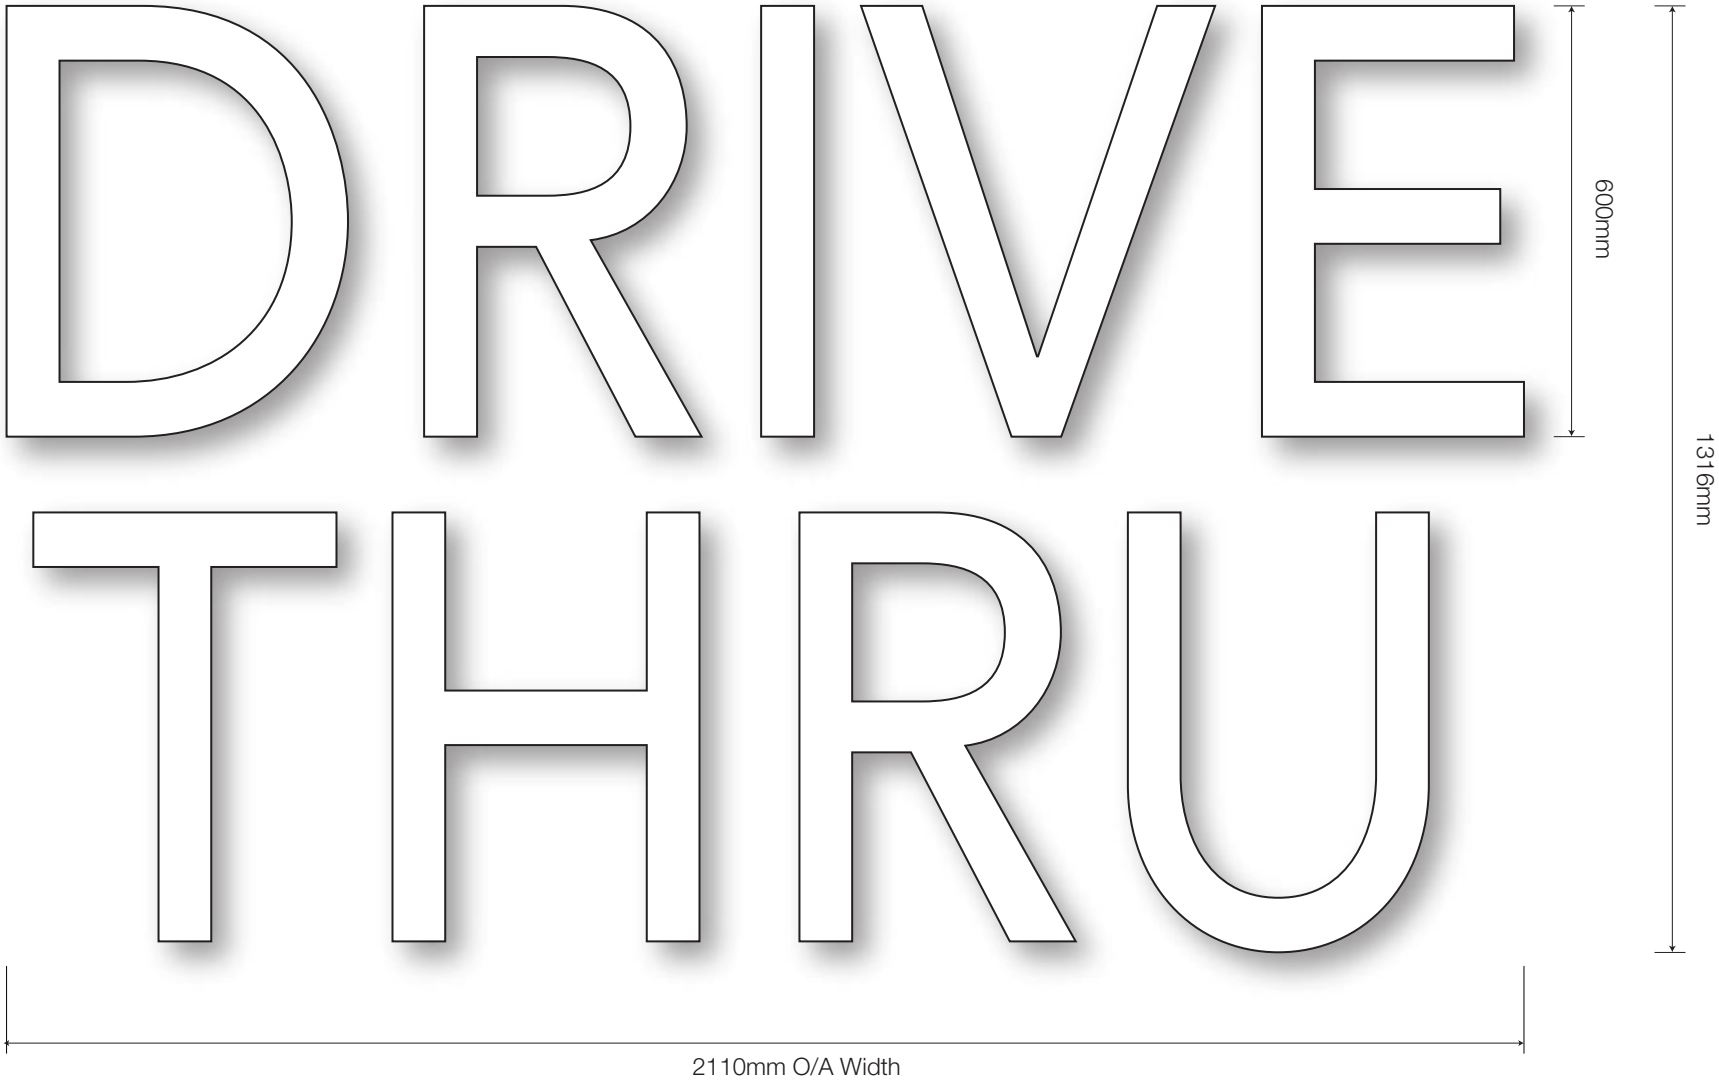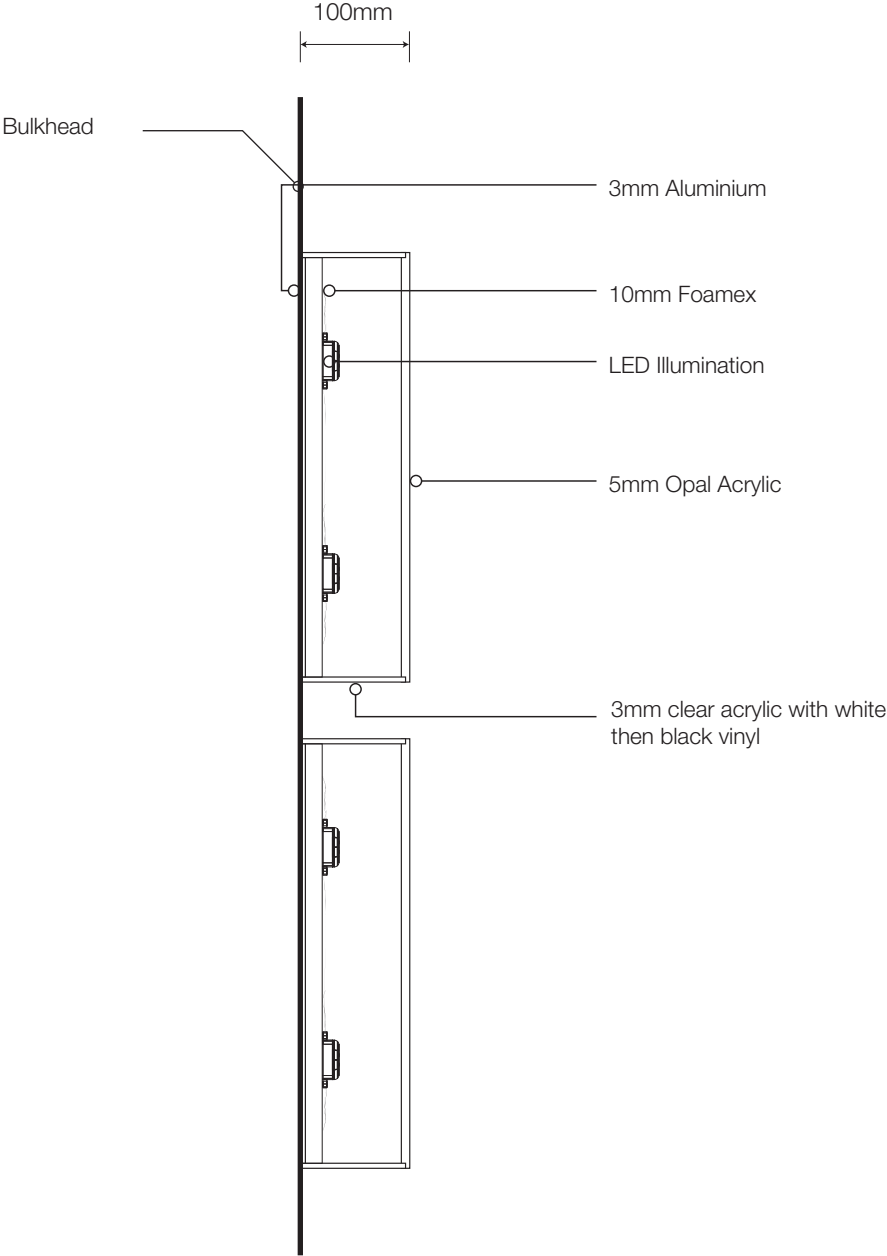

NIS SIGNS

NIS Signs (Leicester) Ltd
51 Marlow Rd, Leicester, LE3 2BQ

☎ 0116 270 6228
@ info@signs-nis.co.uk
🌐 www.signs-nis.co.uk

Client: Starbucks
Address: Holt Rd
Wrexham
LL13 8HL

Drawing no: 21-511

Job location: Jobs\

Drawn by: DB

Rev: 0

Date: 23/08/21


Revision notes: 0) Initial issue

All site dimensions to be verified prior to manufacture.
Do not scale from this drawing Copyright 2021.
This document is the property of NIS Signs
and must not be used, reproduced or disclosed
to any persons without the written consent of NIS Signs.

16 Frosted Vinyl to Drive Thru window- 1:5



17 **Manifestation Dots** - 1:1
FROSTED VINYL - IP M5804
Install One set at 1500mm high from floor level, second set at 950mm from floor level.
60M Total

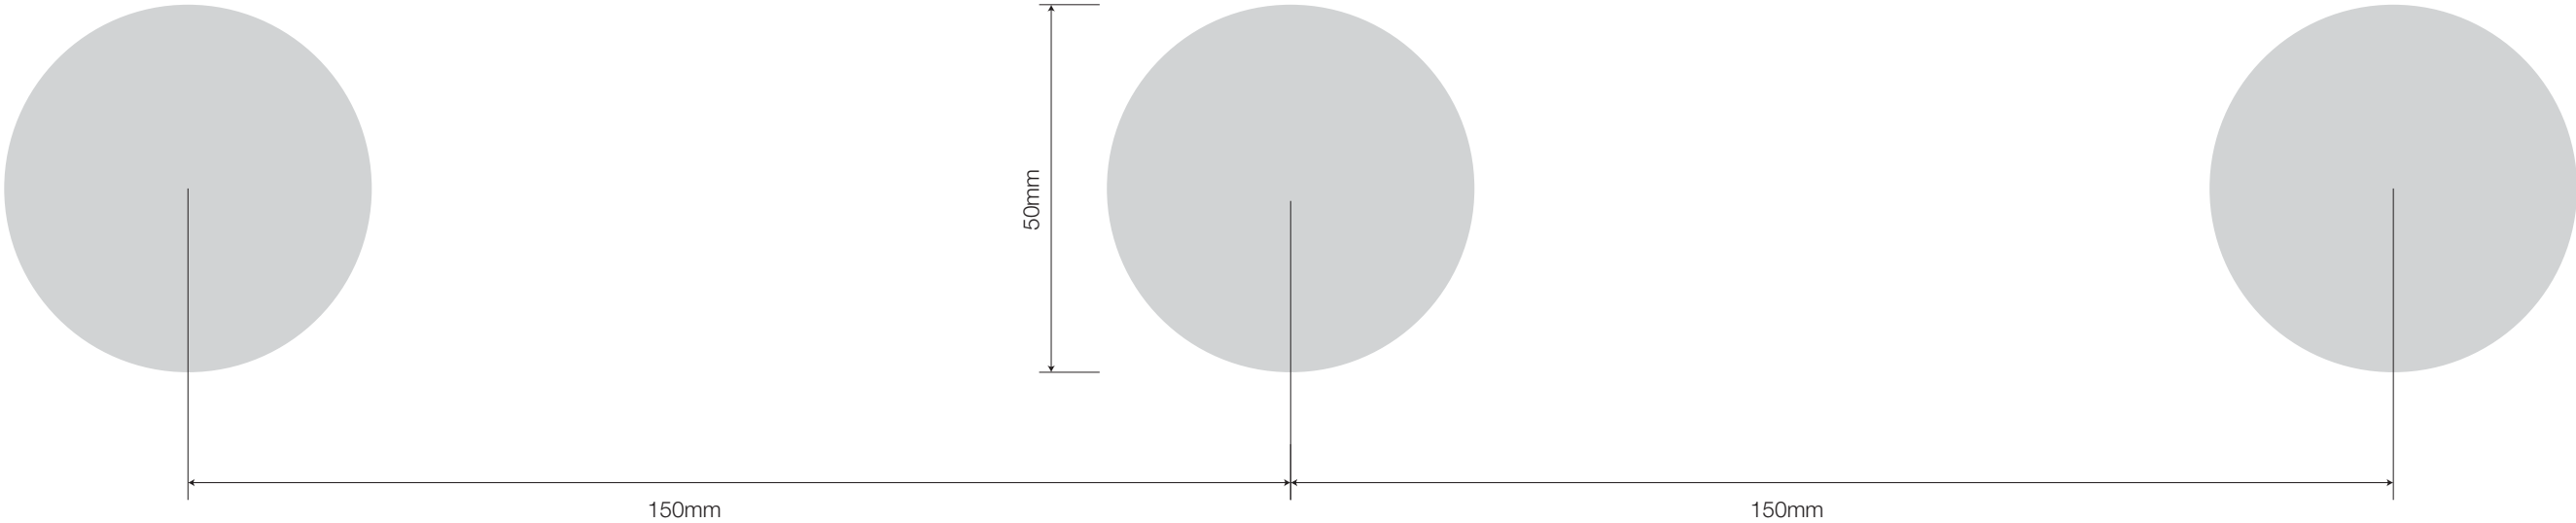

NIS SIGNS

NIS Signs (Leicester) Ltd
51 Marlow Rd, Leicester, LE3 2BQ

☎ 0116 270 6228
@ info@signs-nis.co.uk
🌐 www.signs-nis.co.uk

Client: Starbucks

Address: Holt Rd
Wrexham
LL13 8HL

Drawing no: 21-511

Job location: Jobs\

Drawn by: DB


Rev: 0

Date: 23/08/21

Revision notes: 0) Initial issue

All site dimensions to be verified prior to manufacture.
Do not scale from this drawing Copyright 2021.
This document is the property of NIS Signs
and must not be used, reproduced or disclosed
to any persons without the written consent of NIS Signs.

RAL 9021

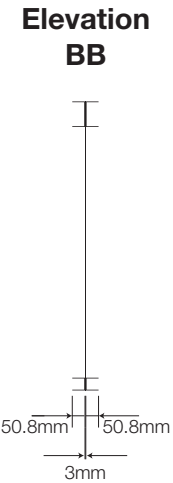

Technical drawing of a square aluminium panel with a central cross-shaped cutout. The panel is 100mm wide and 100mm high. The central cutout has a width of 3mm and a height of 50.8mm. The panel is finished with Ral 9021.

4000mm x 1150mm x 3mm cnc cut perforated
aluminium panel finished Ral 9021