

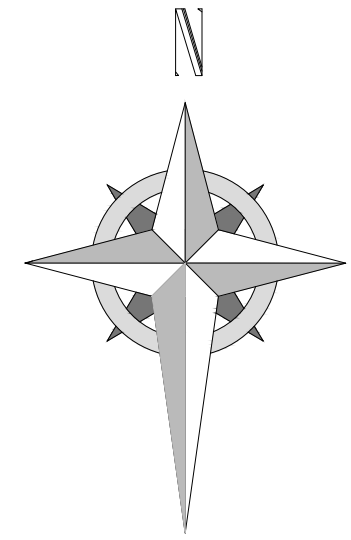


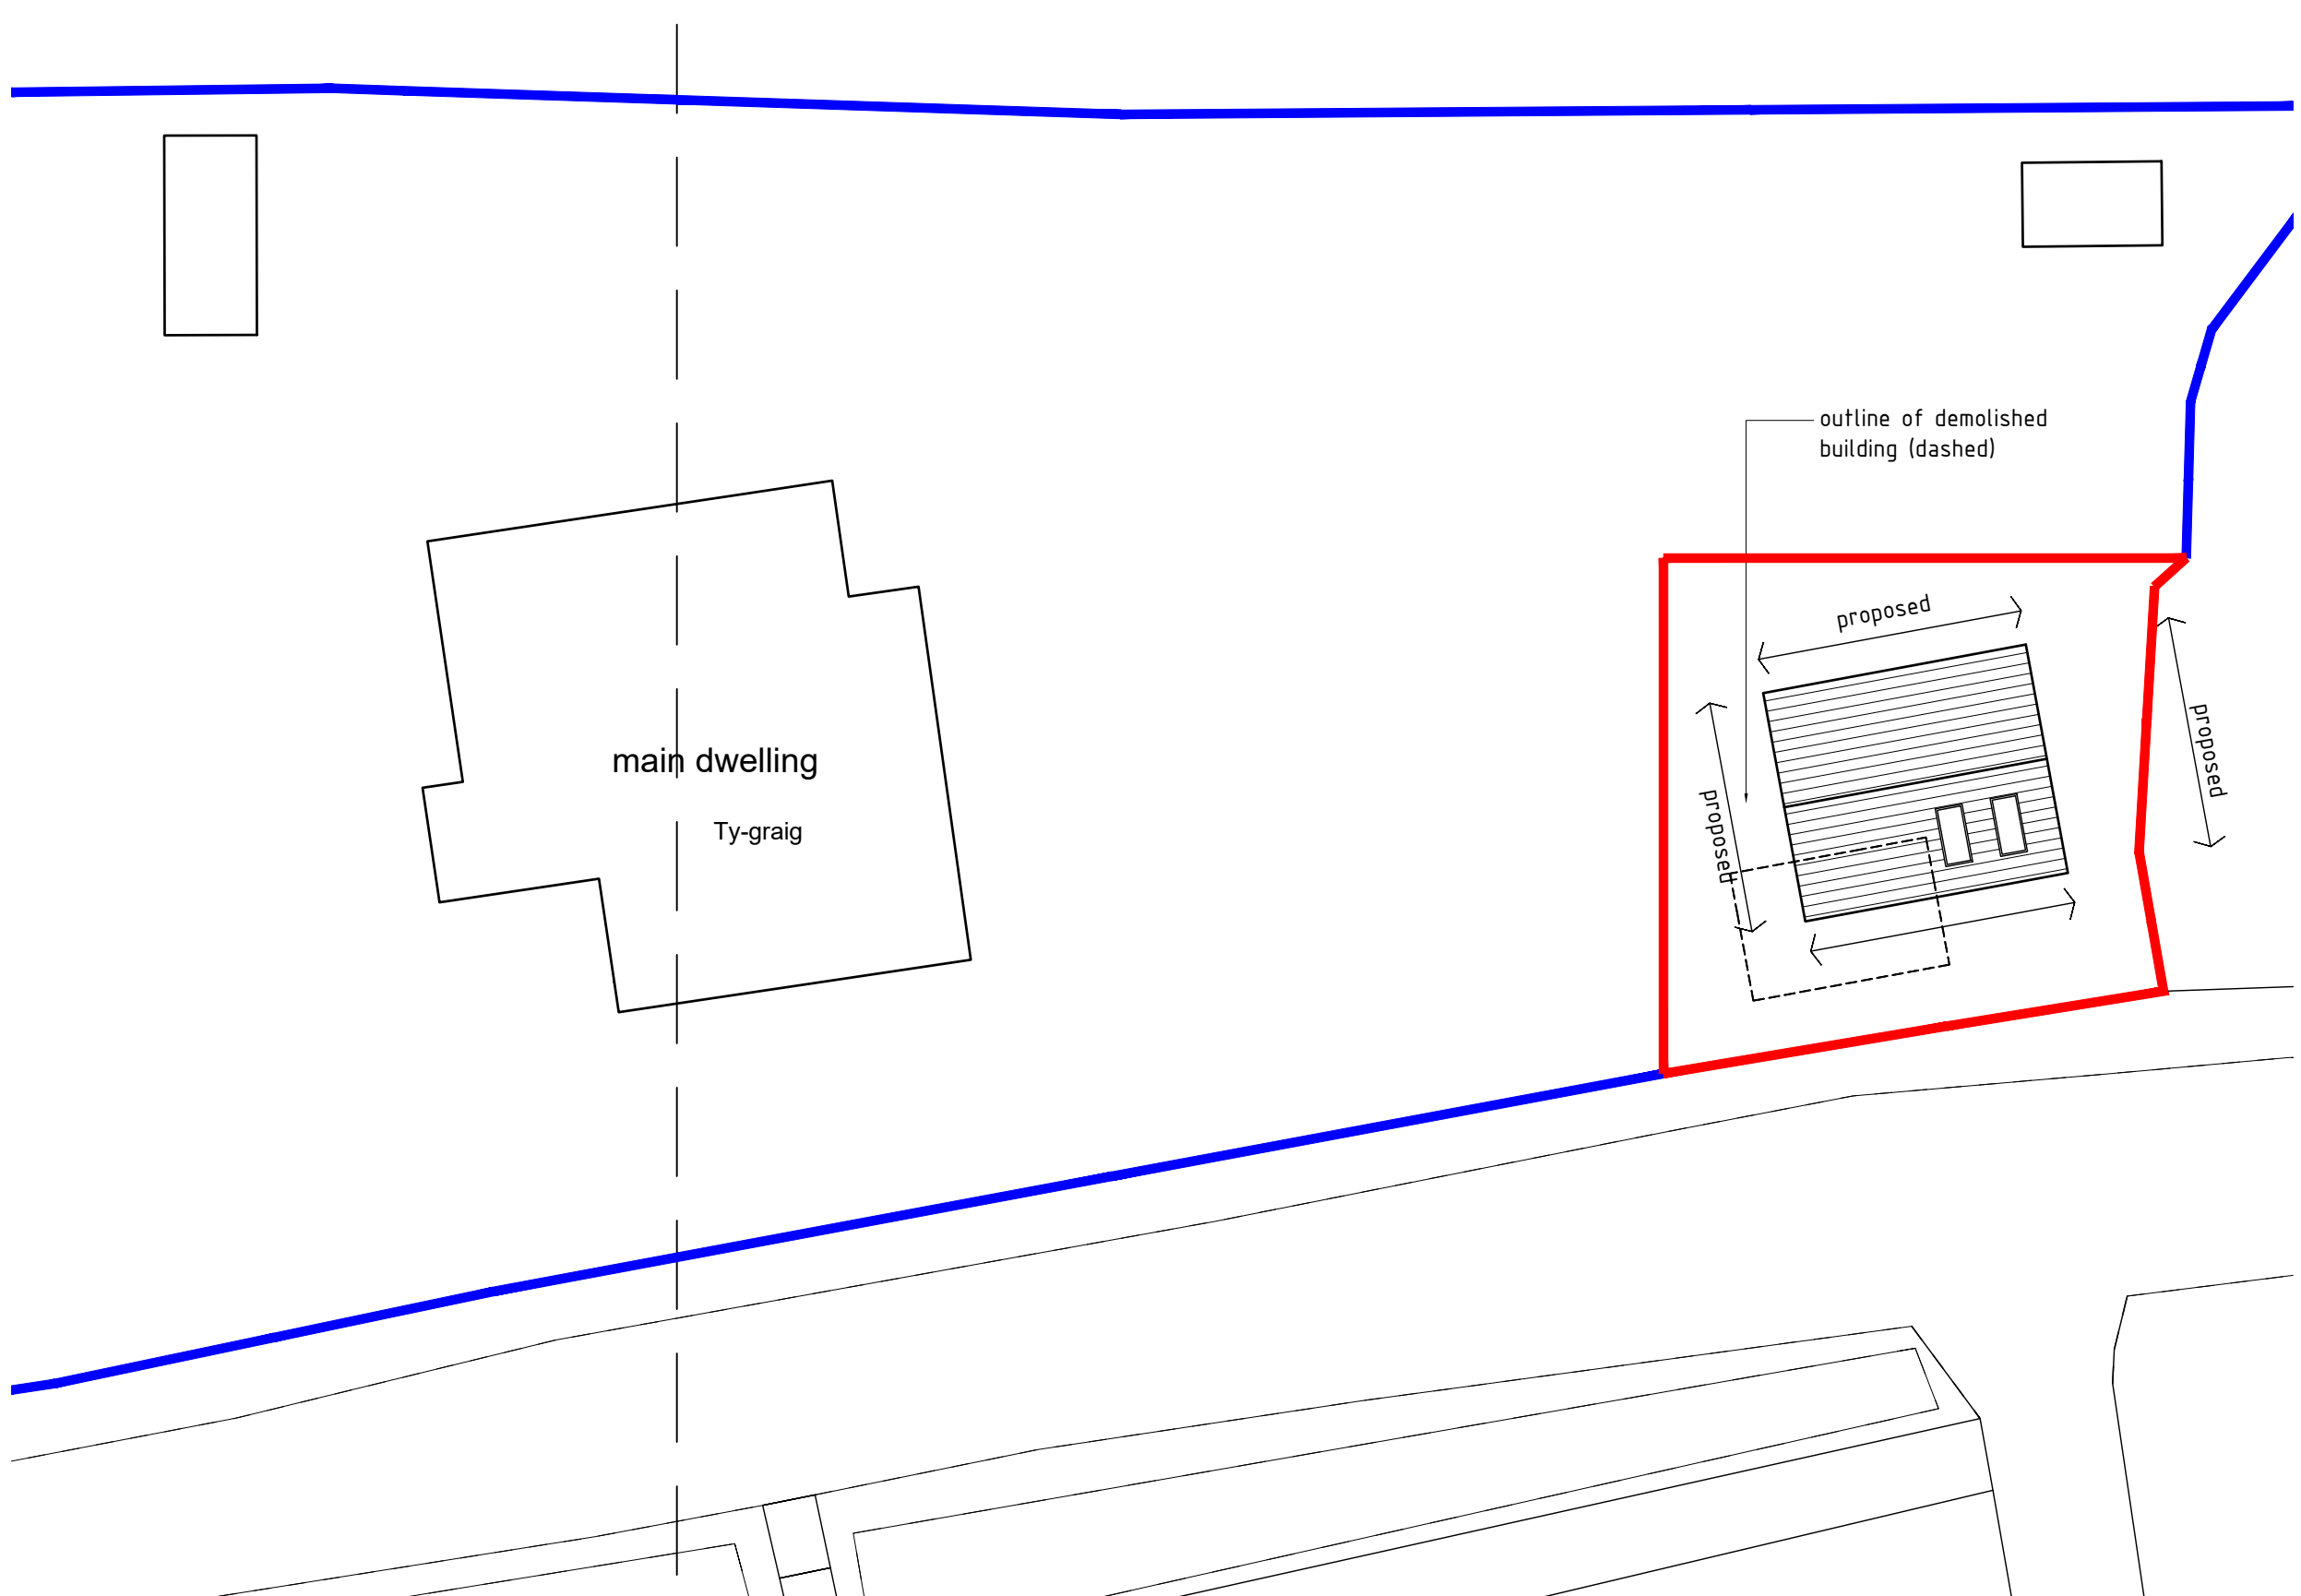

Proposed Site plan 1:200

 


HDS Architectural Services, The Foundry,
15 Yorke Street, Wrexham
LL13 8LW
Tel (01978) 345250
www.hdsarchitectural.co.uk

Project; Ty Graig, Station Road, Bangor On Dee, Wrexham, LL13 0AB	
Title; Proposed Site plan	Scale (A3); 1:200
Dwg No; TC-02/PD/03	Date; 21.03.22
Revision;	