




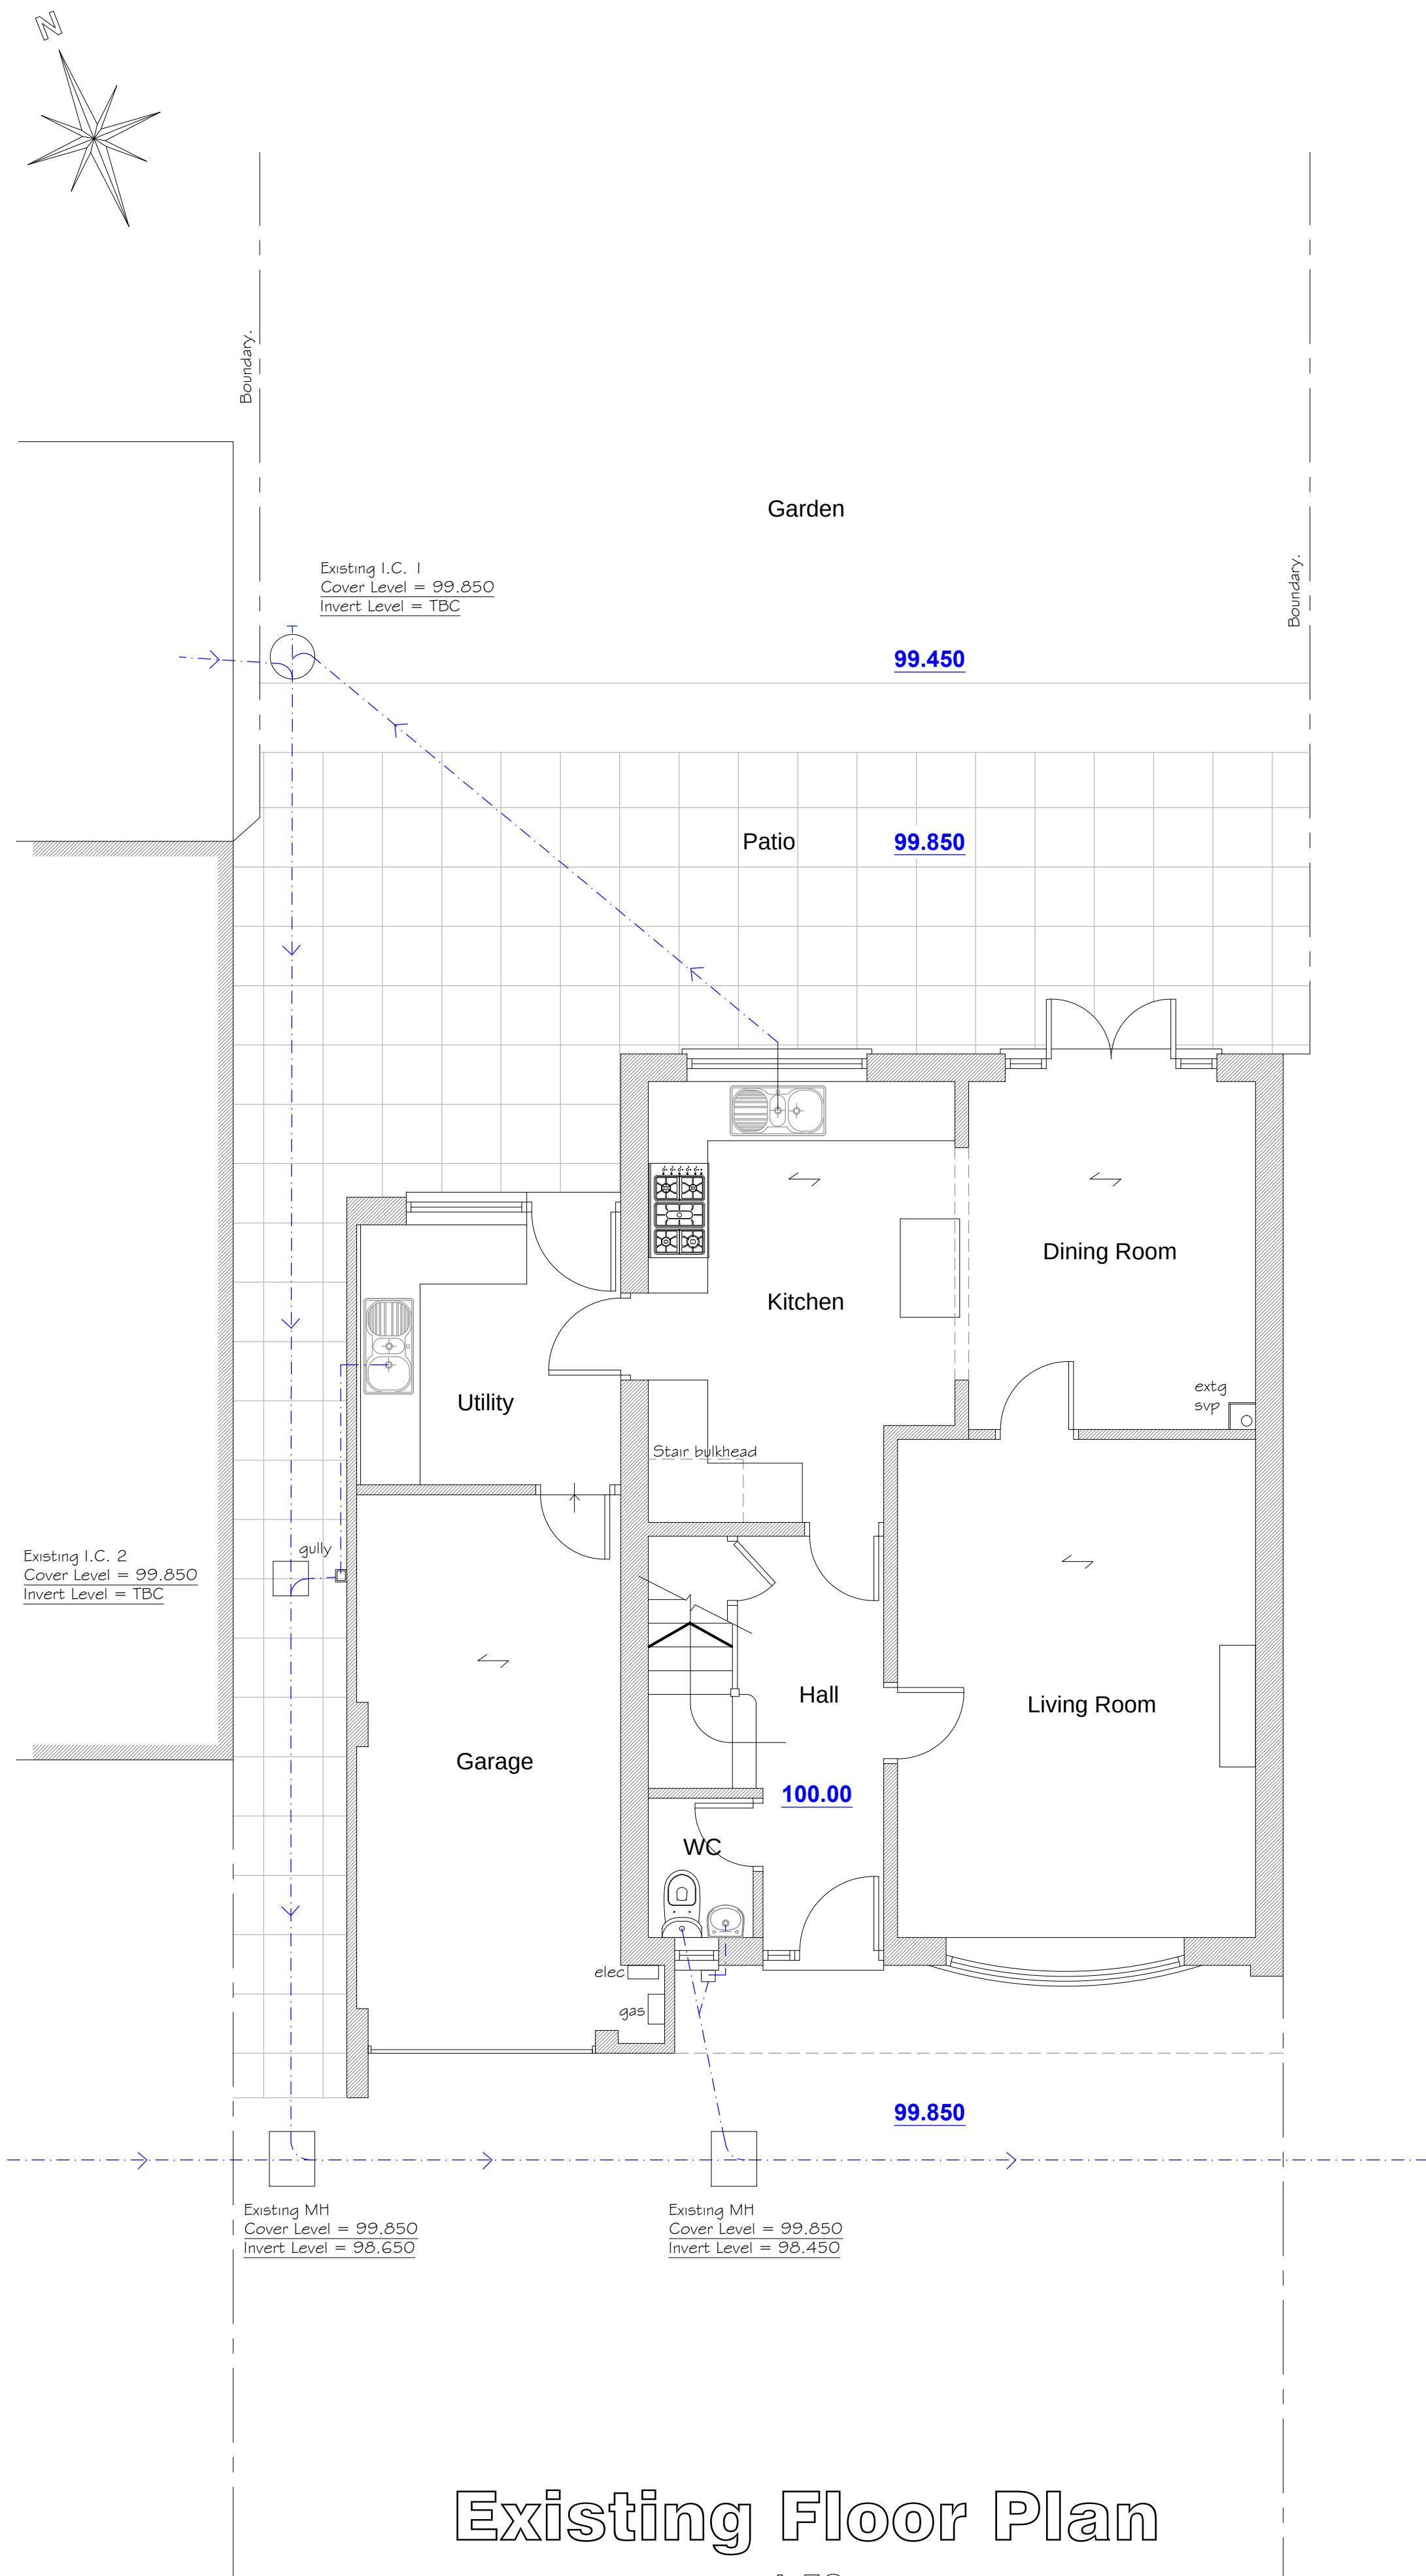

Existing Floor Plan
1:50

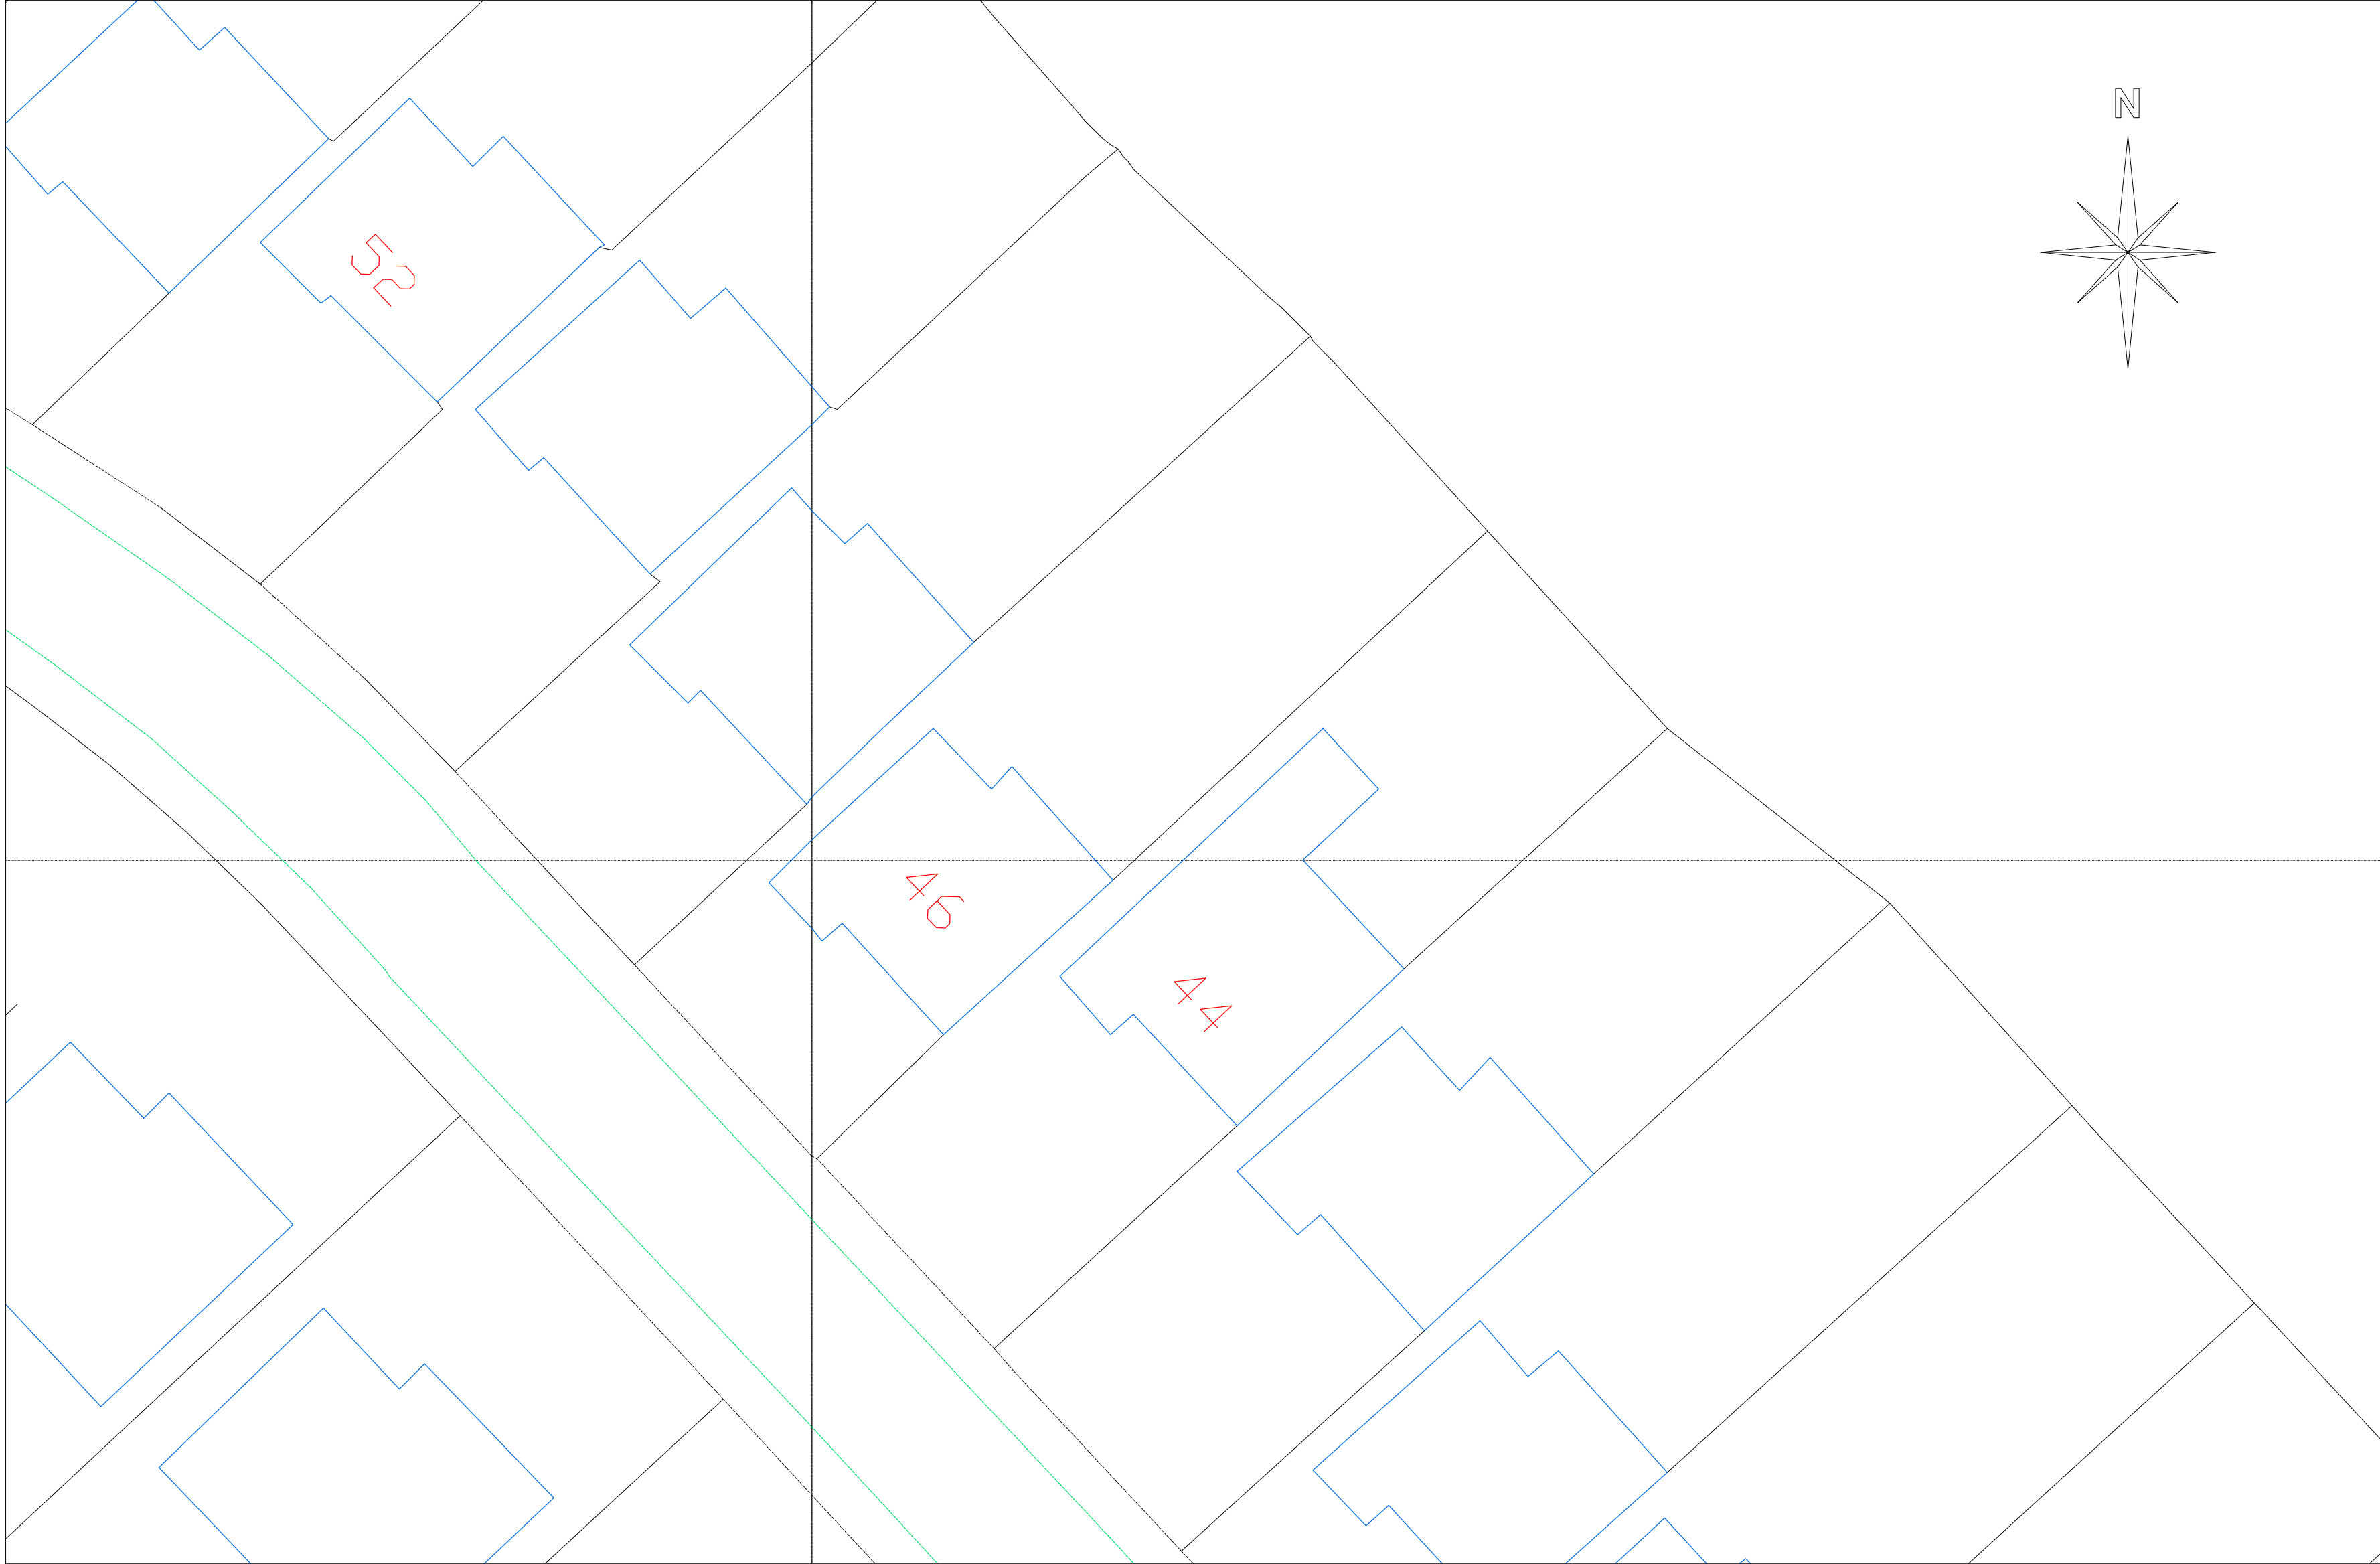

Existing Site Plan
Scale 1:200

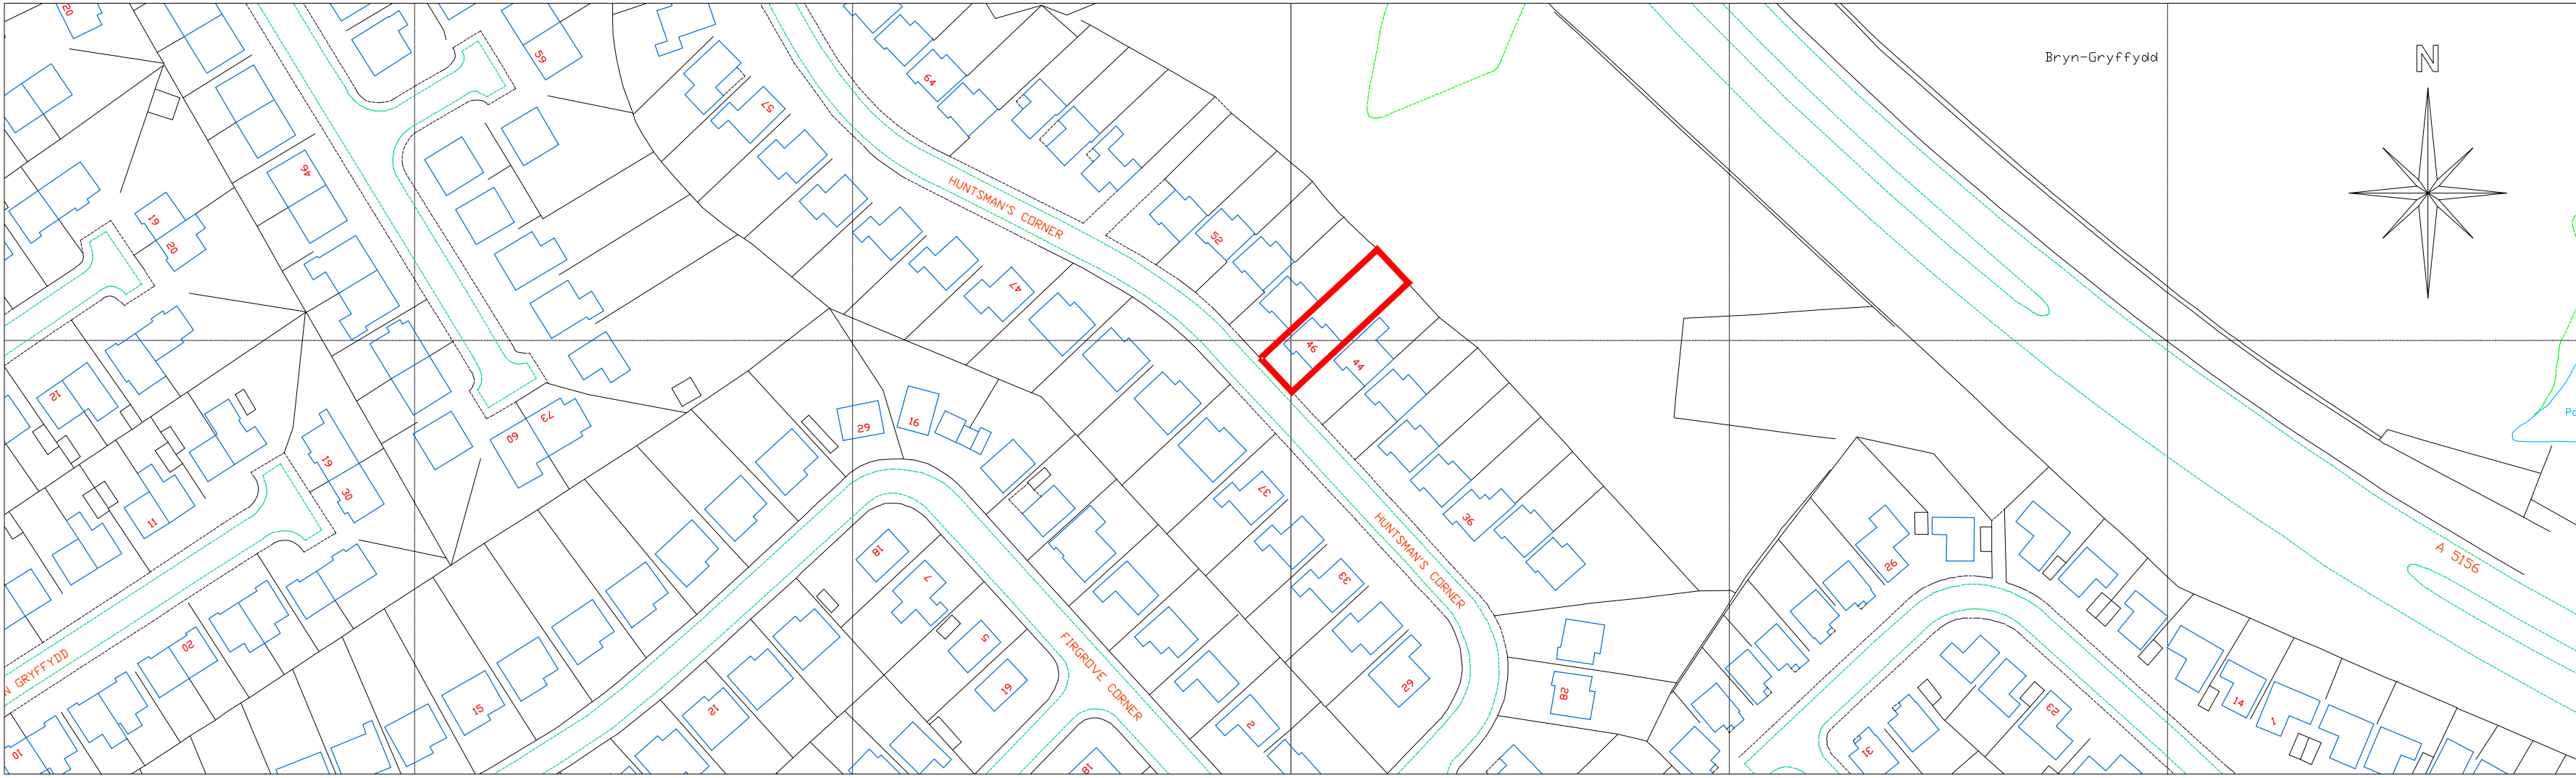

Location Plan
Scale 1:1250

 CULLIS-ARCHITECTURAL-DESIGN 25 Sunningdale Close Wrexham North Wales LL13 9QU T 01978 264376 M 07791 480768 E ajones540@btinternet.com		Client	Ms. L. Hughes.		
		Drawing Title	Existing Drawings.		
		Job Title	Proposed Extension to 46 Huntsman's Corner, Wrexham.		
		Date	Scale	Rev	Drawn by
		July 2021	1:50, 1:200 & 1:1250 at A1		PD221/01