



SF19 - 1.8m Gate Detail


REVISIONS

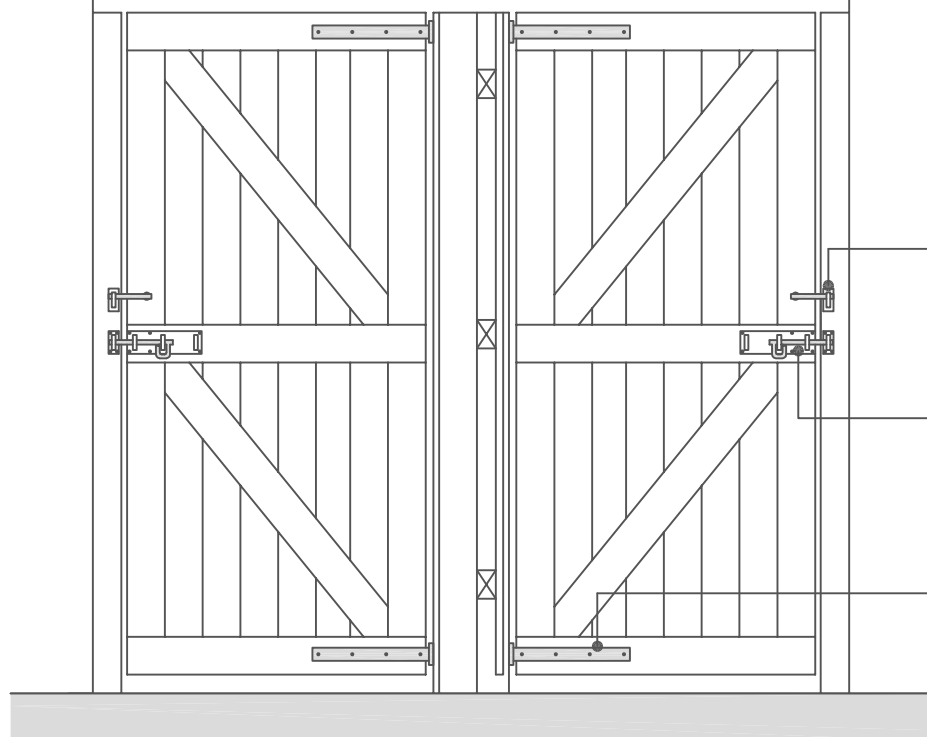

Rear Elevation

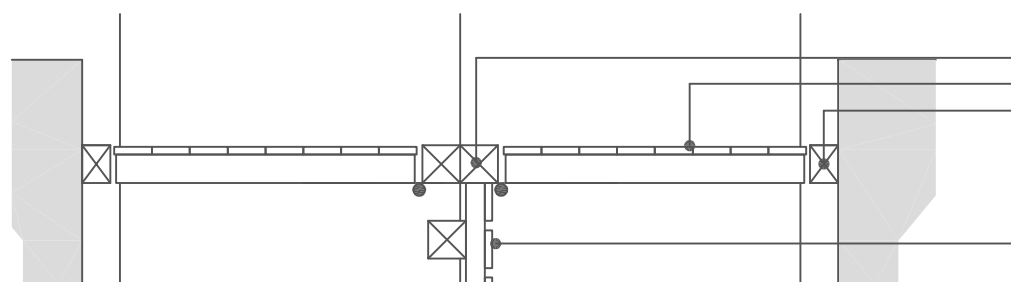

Plan

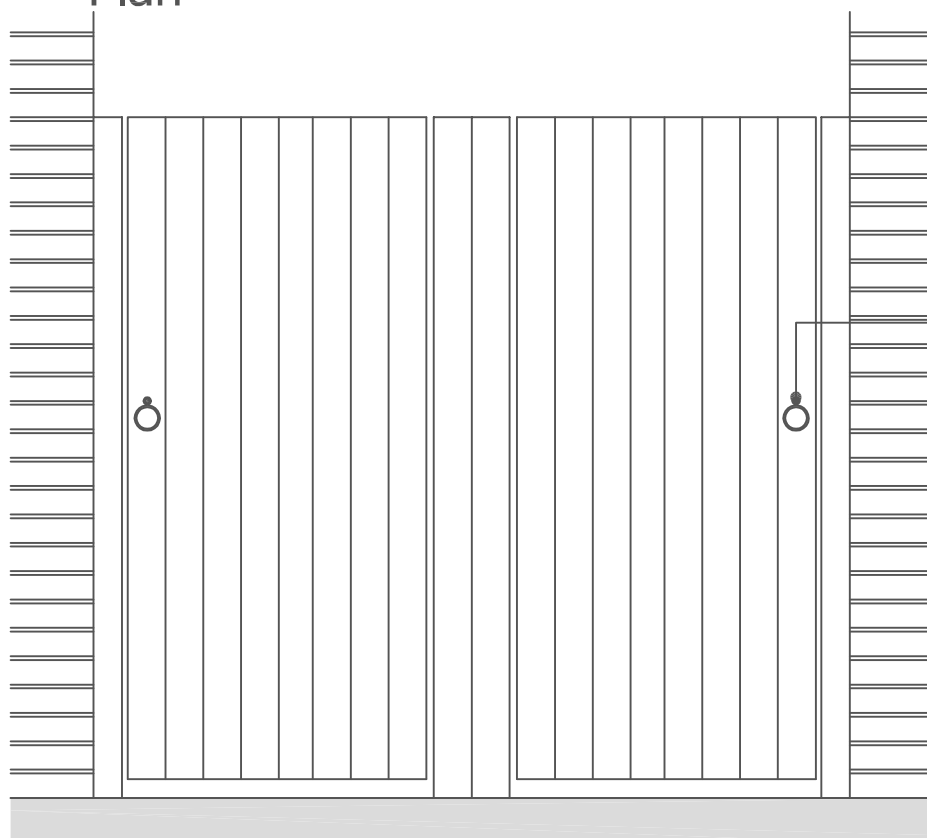

Front Elevation

Taylor Wimpey

Title:
Regional Standard Details

1.8m High Personnel Gate

Dwg No: SF 19 .

Scale: 1 : 20 @ A4 Date: 23/10/12

Dwn By: TWNW Chk By:

Taylor Wimpey North West
Taylor Woodrow House, The Bascos, Worthington Road,
Bilthoven, Wageningen, Overijssel 6813 GJ
Tel 01825 849 500 Fax 01825 849 501
www.taylorwimpey.com