


EXISTING NORTH ELEVATION

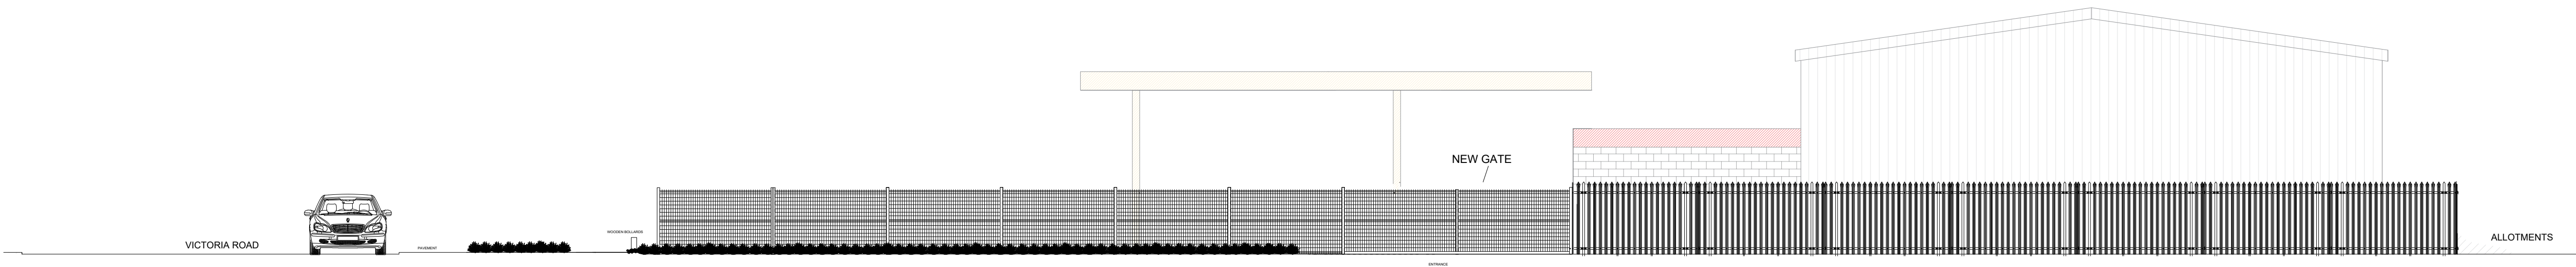

PROPOSED NORTH ELEVATION

Client SPEEDY	Rev	Description	Date	By	Chkd
Project Title SPEEDY RUTHIN RD WREXHAM	BWP CONSTRUCTION AND PROPERTY CONSULTANTS BWP CONSULTANTS 6 HEWITT STREET MANCHESTER M15 4GB T +44 (0) 161 236 8133 www.bwpconsultants.co.uk				
Scale 1:100 @A3	Description NORTH ELEVATIONS REVISION 1				
Date OCT	Job SP146				
By JW	Checked PJ	DO NOT SCALE THIS DRAWING. CHECK ALL DIMENSIONS ON SITE			
		Dwg 01	Rev		