




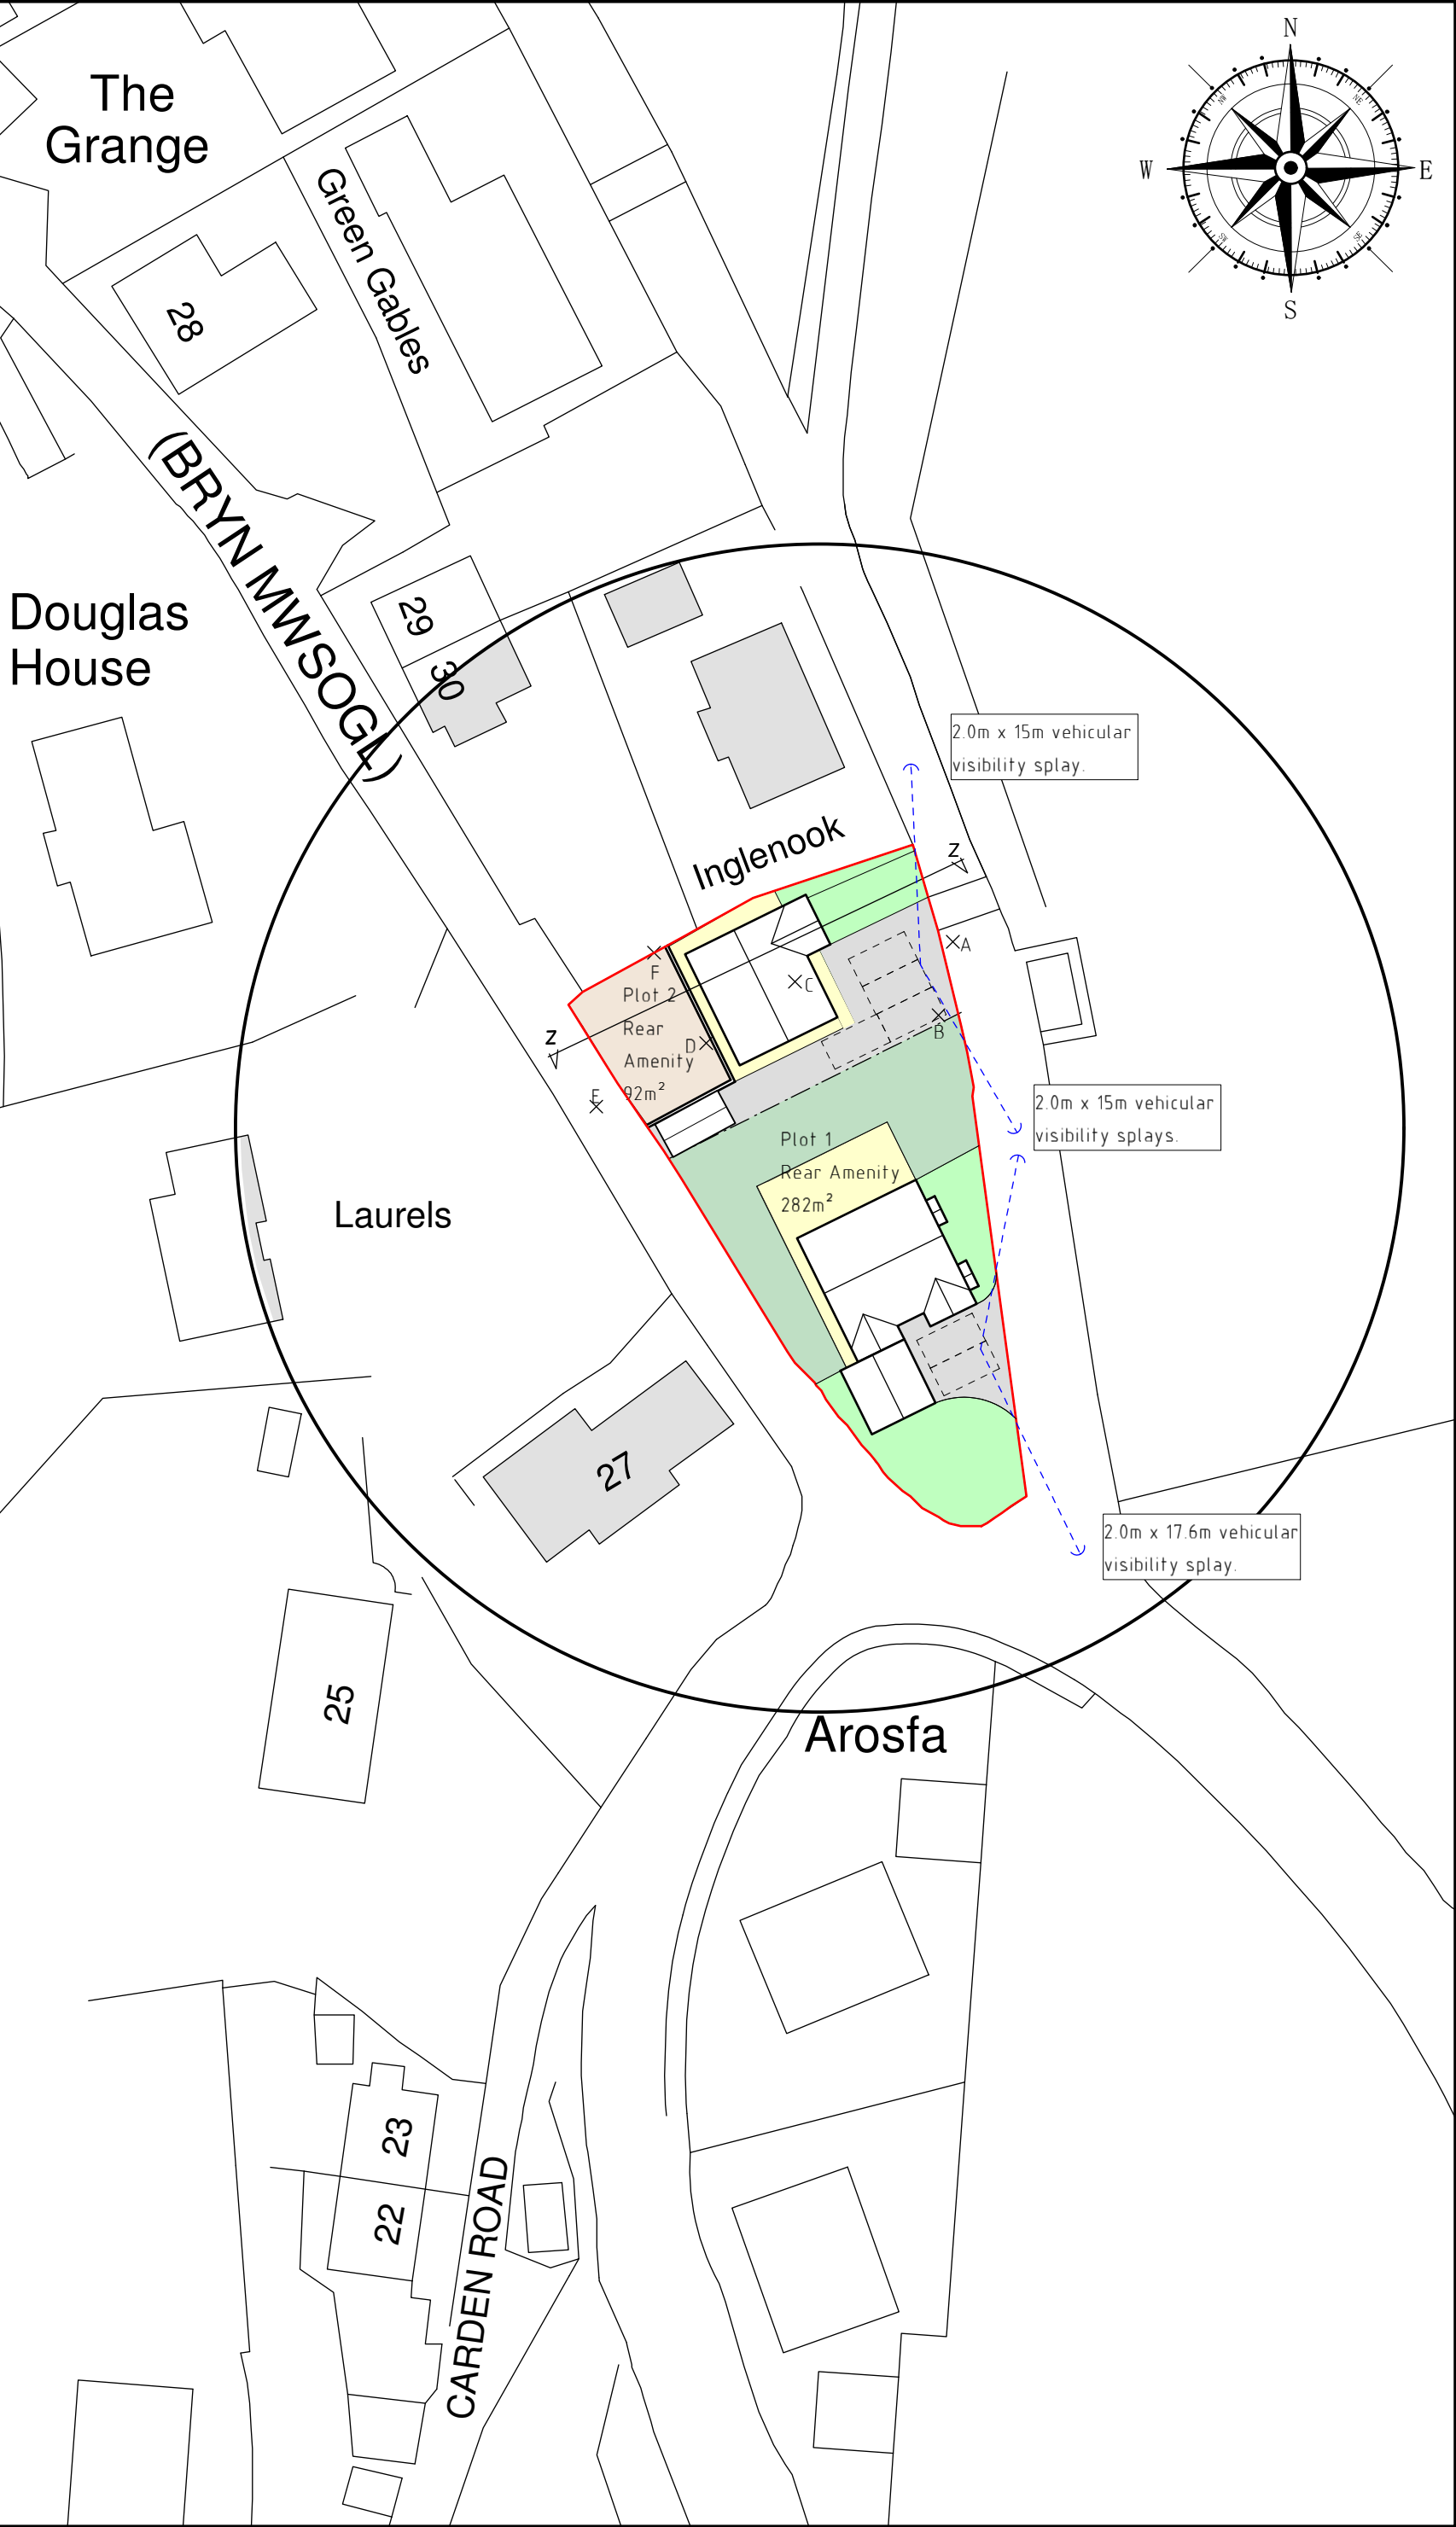

Site Plan 1:500

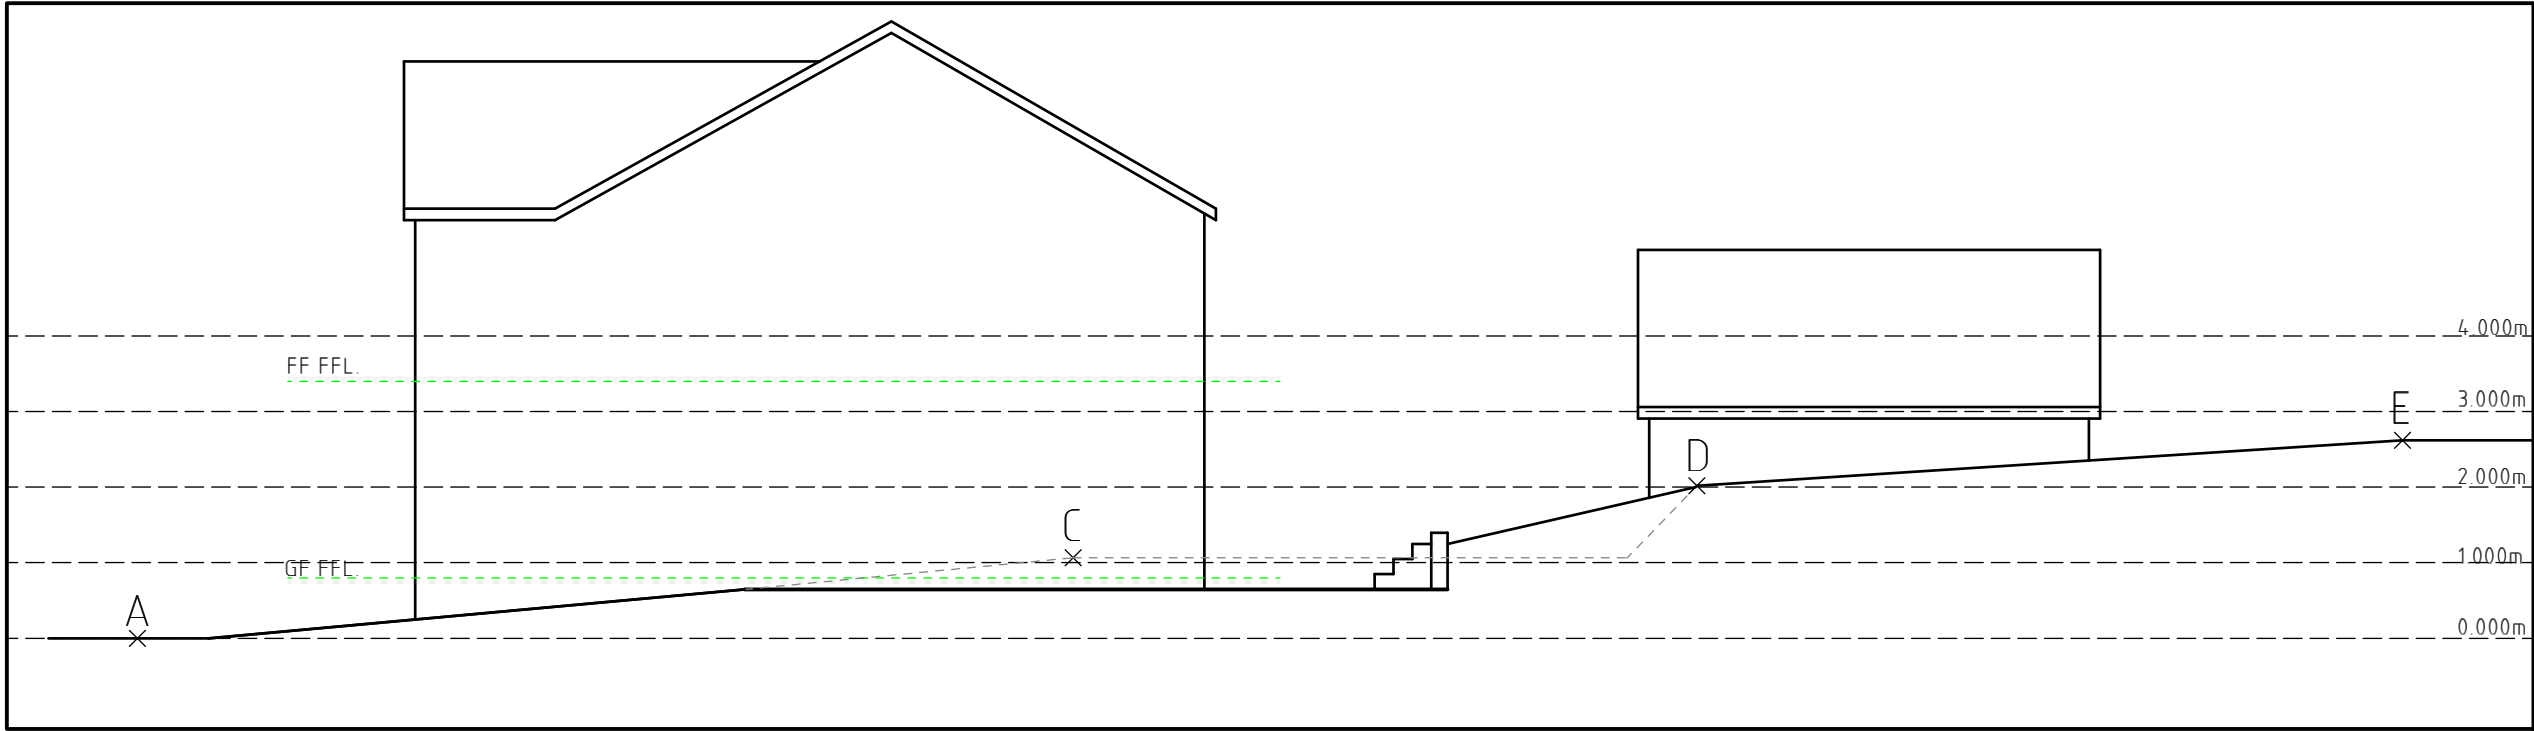

Section Z-Z 1:100

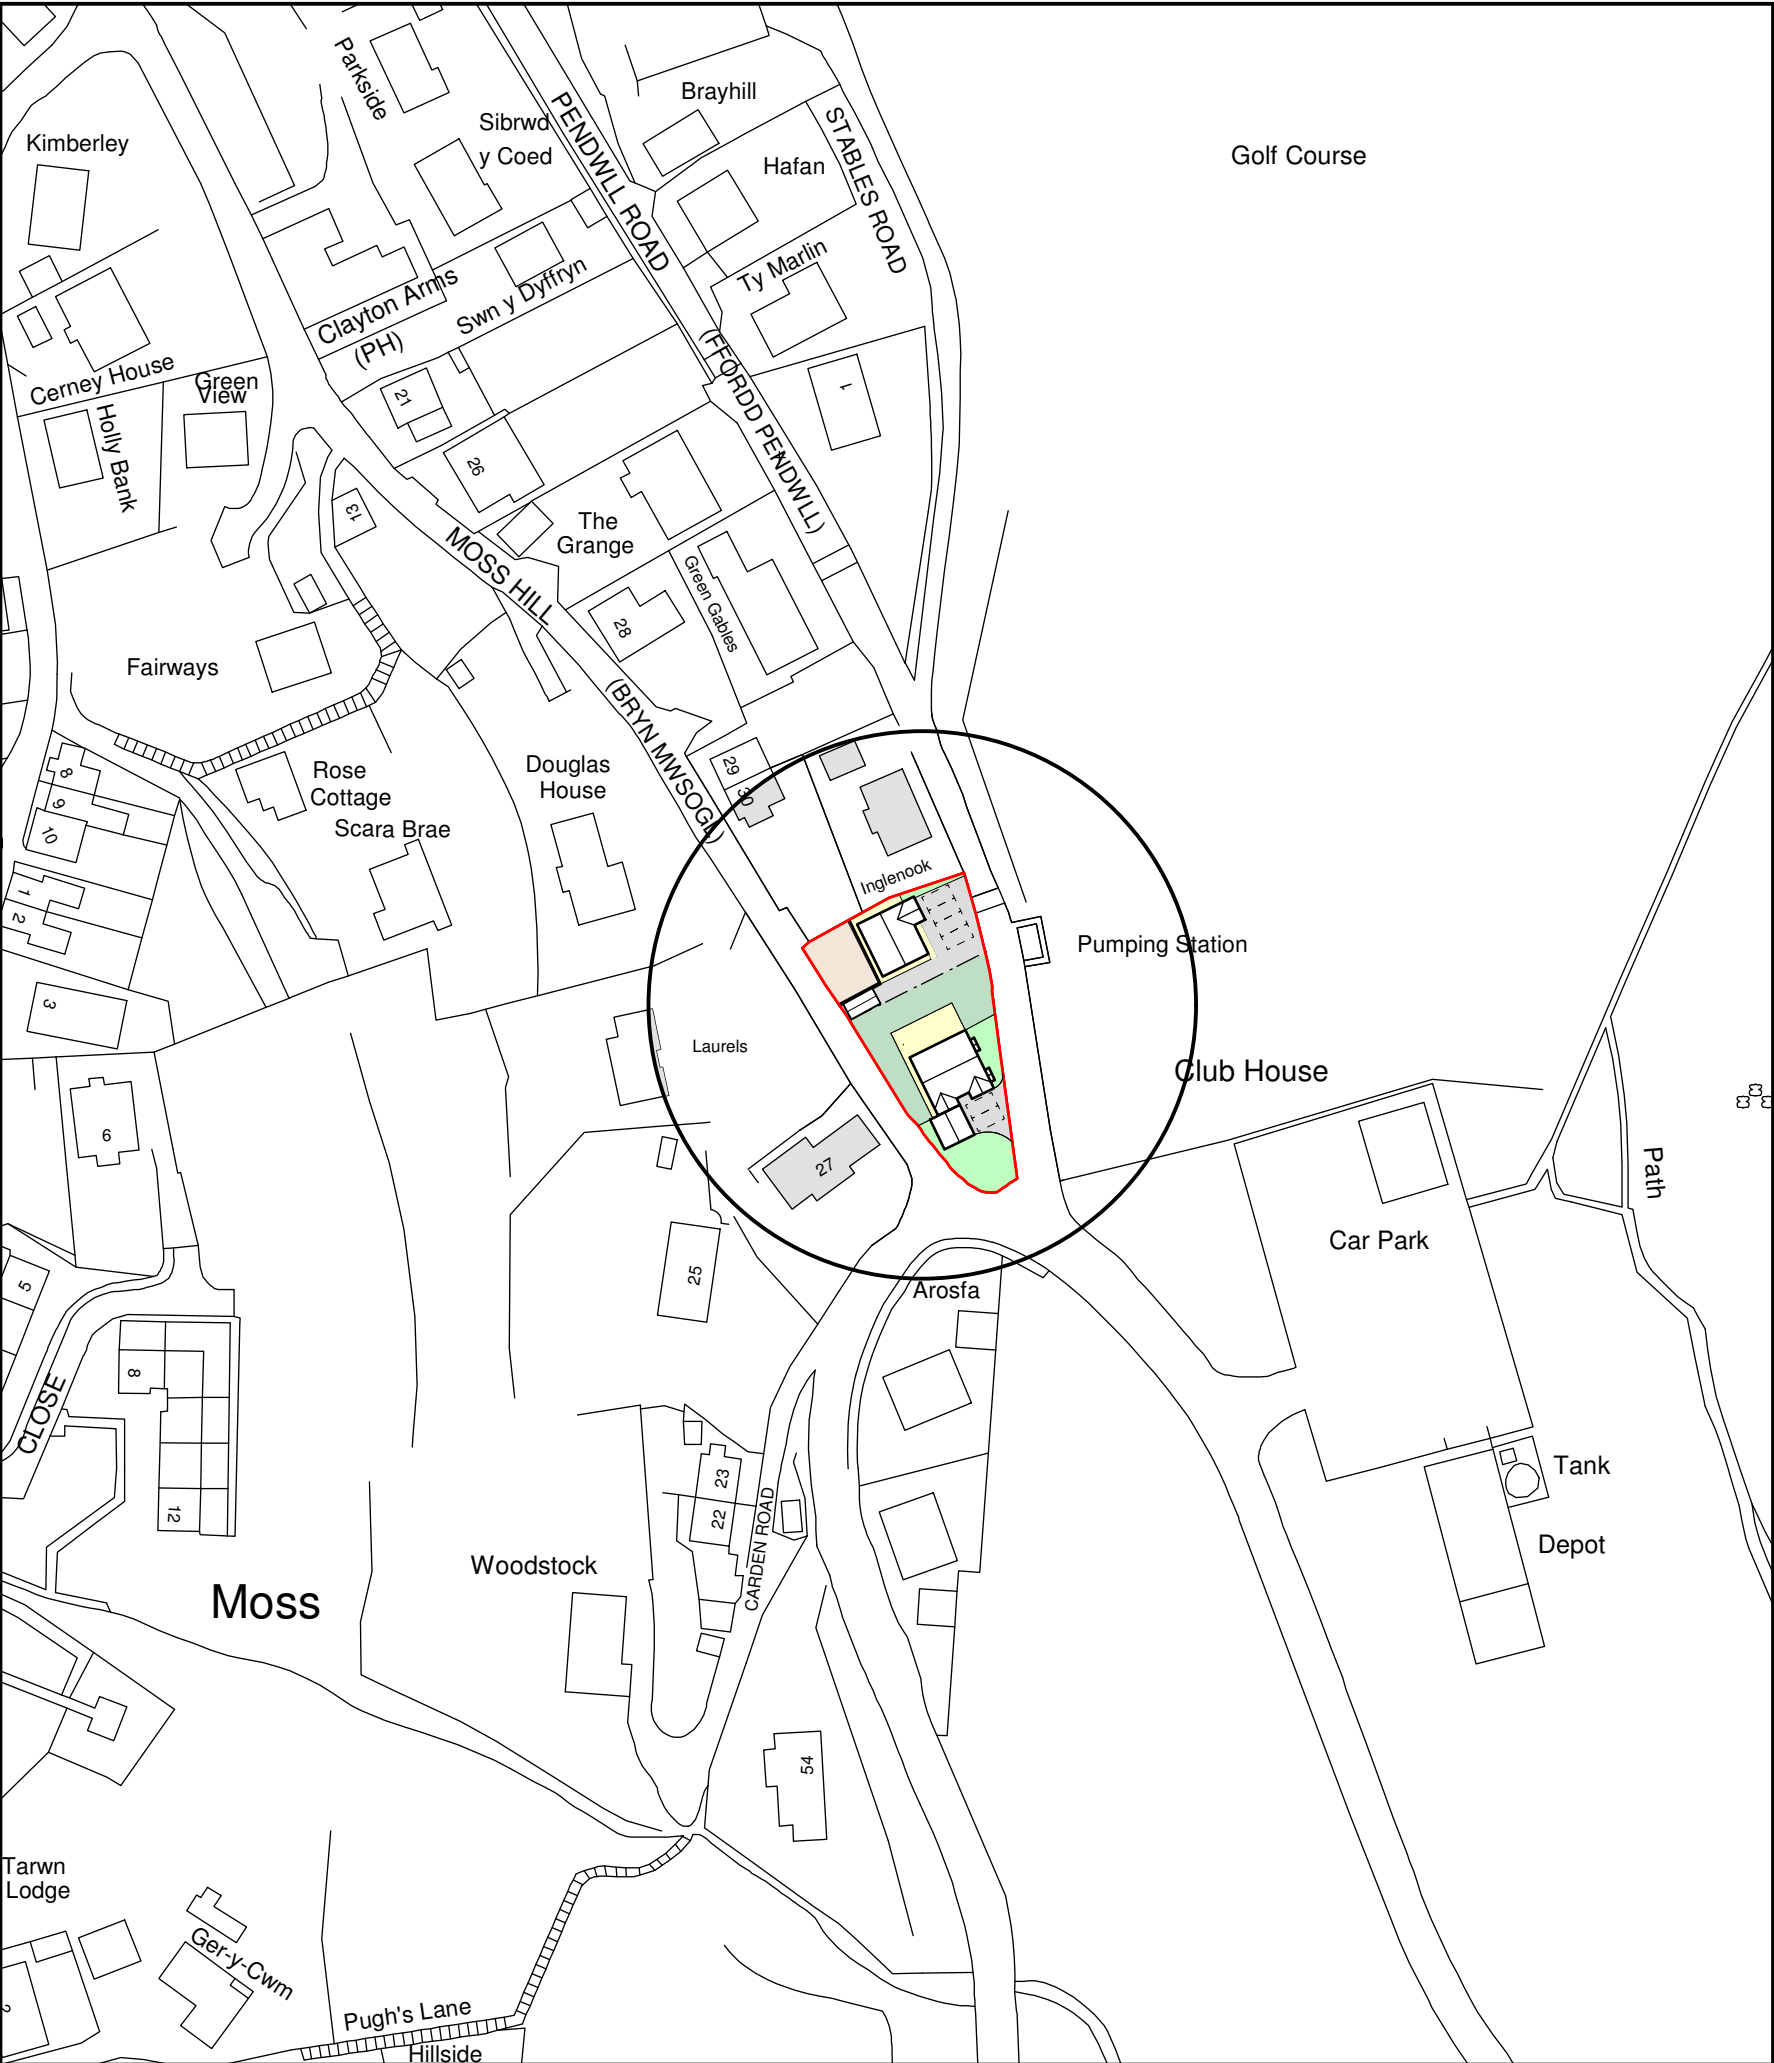

Location Plan 1:1250

Key

	Surrounding Buildings
	Application Site

Building Parameter	Minimum (mm)	Maximum (mm)
Depth	9695	10695
Width	9250	10250
Height	7725	7910

Rev	Date	Detail	Initial
C	09/21	Visibility Splays indicated	D.J.E.
B	04/21	Layout amends	SIH
A	04/21	Layout amends	SIH

Project:
Proposed Alterations to,
33 Moss Hill, Moss,
Pentre Broughton,
Wrexham, LL11 6ES.

Title: Planning :Site # Location Plan	Scale: (A2) 1:100, 1:500, 1:250
---	---------------------------------------

Drawn By: D.J.Edwards	Date: April 2021
--------------------------	---------------------

Drawing No: J162/002	Sheet: 1 of 1
-------------------------	------------------

blueprint
architectural services

LABC partner

Office 3K4,
Redwither Business Tower,
Wrexham. LL13 9XT
Tel: 01978 356500
www.blueprintarchitectural.com
© copyright all rights reserved