
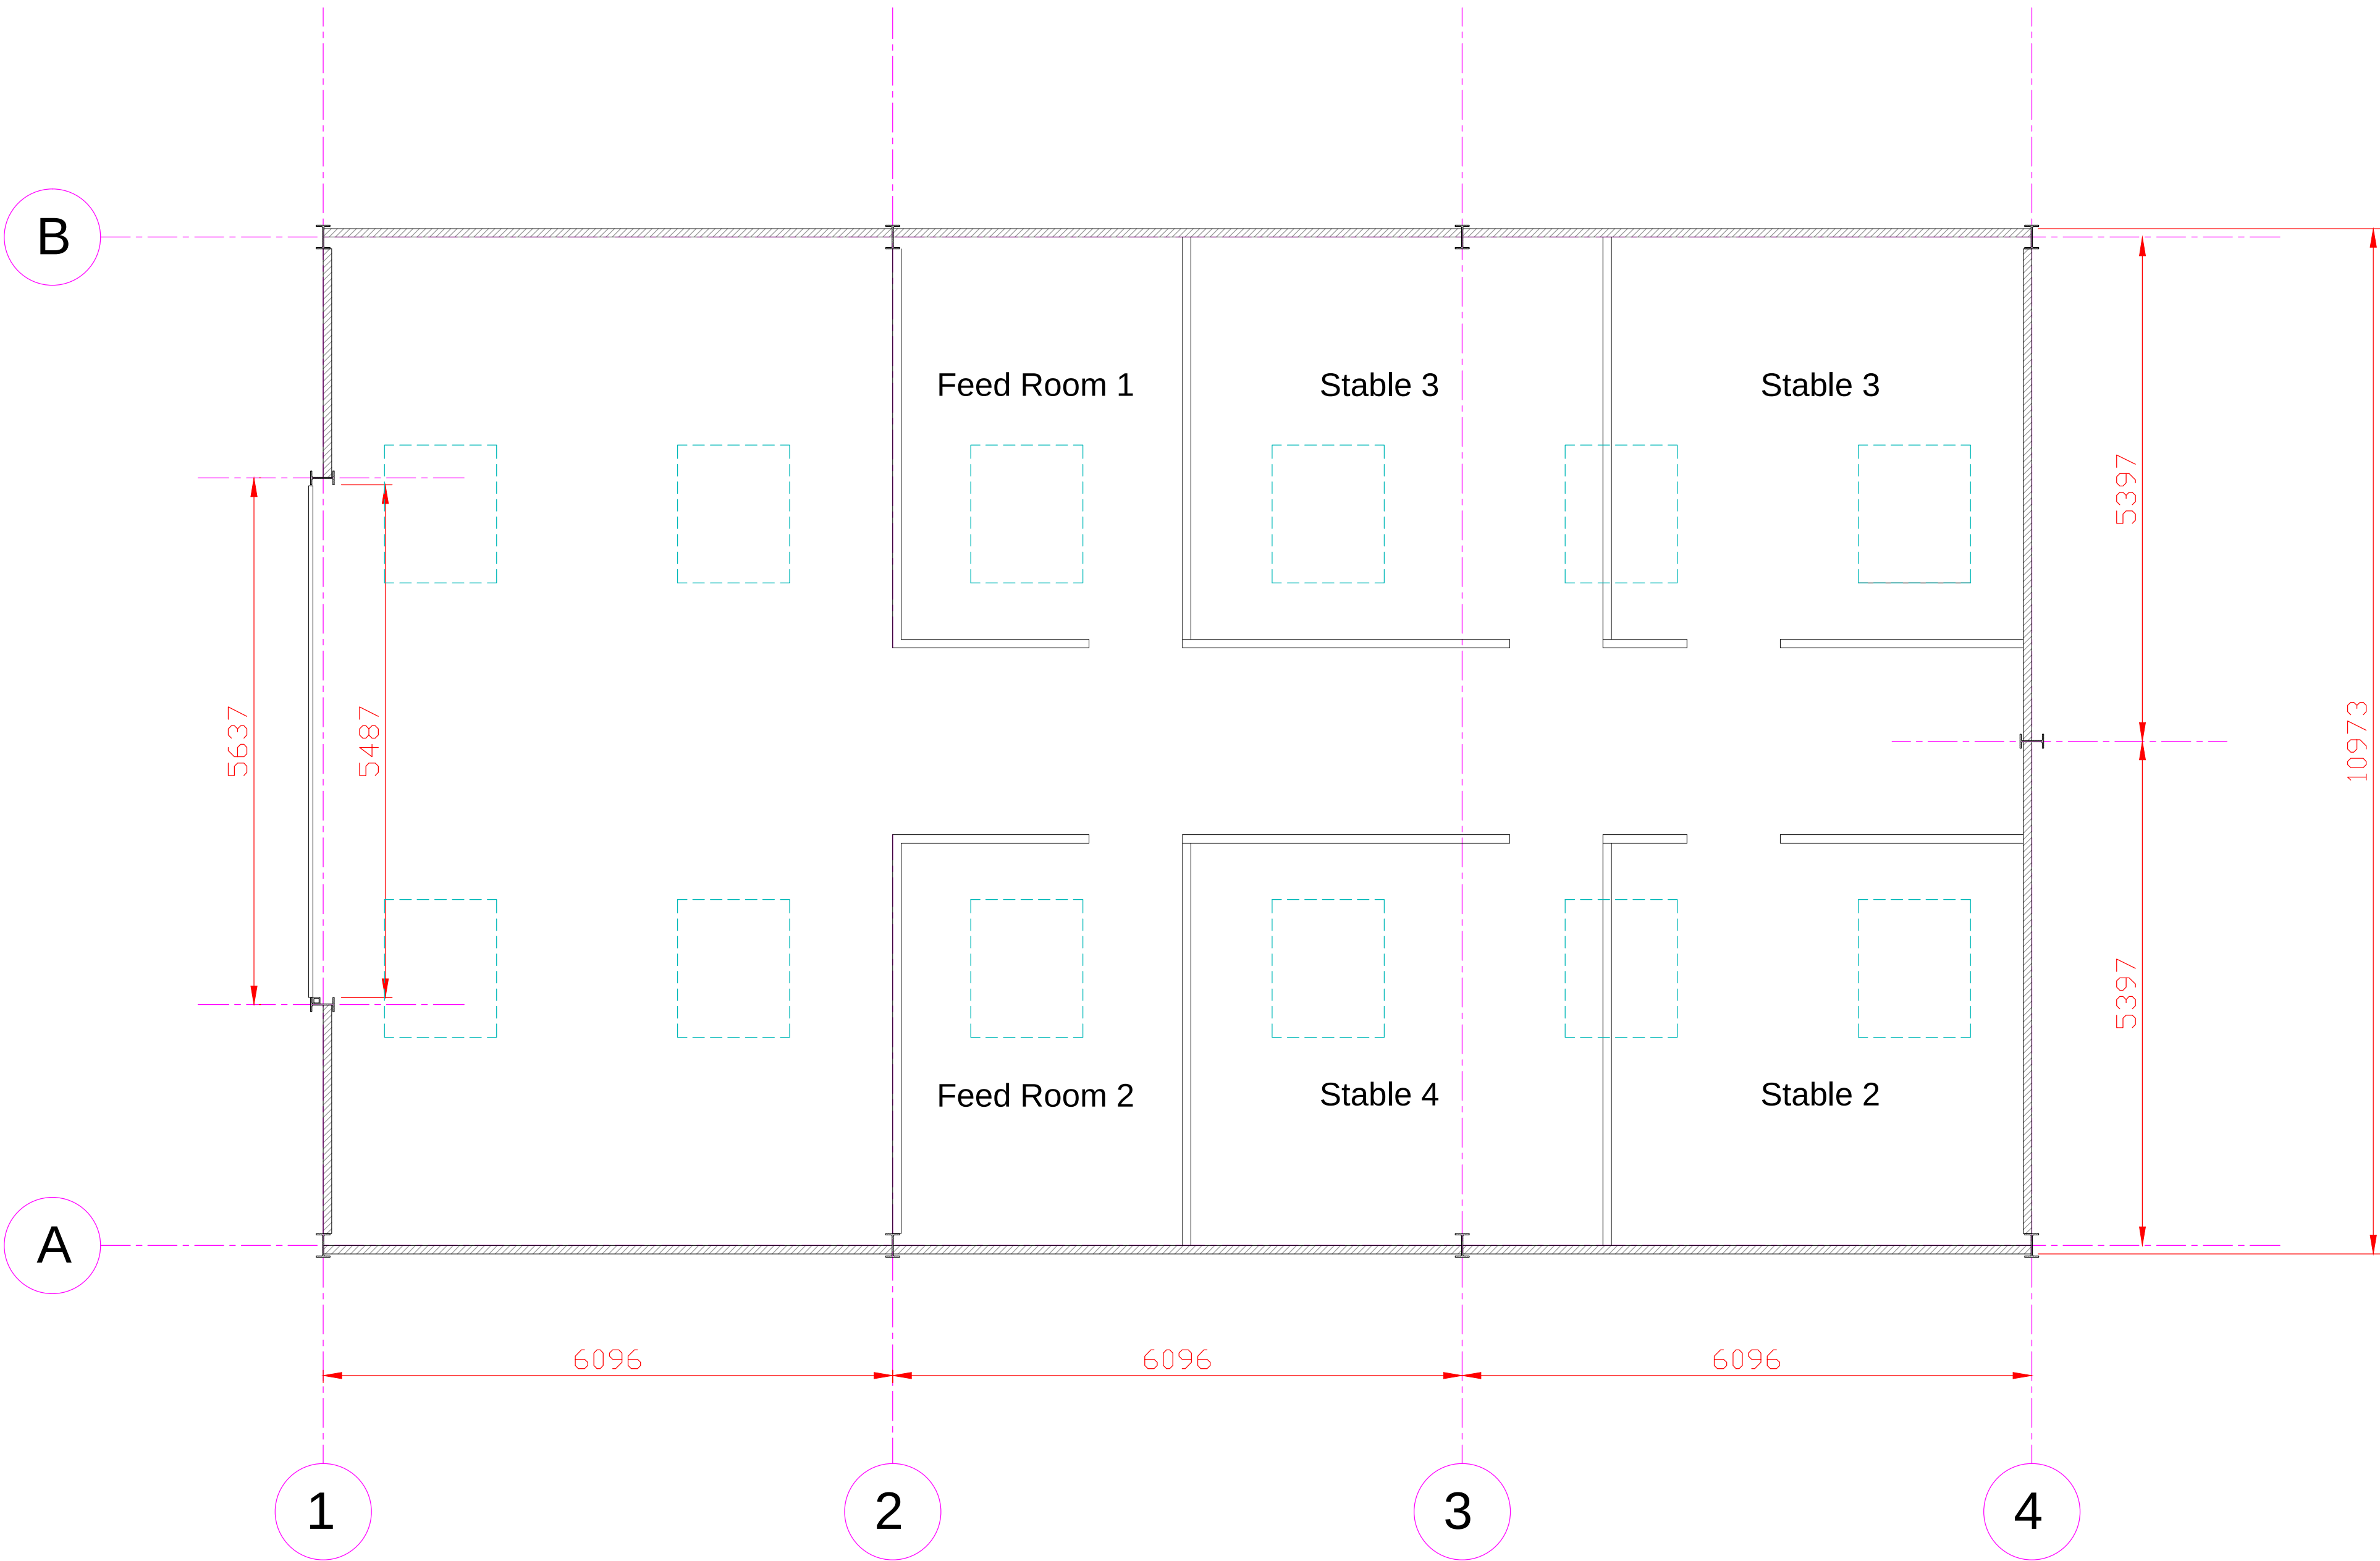


BRYER STABLES, TREVOR

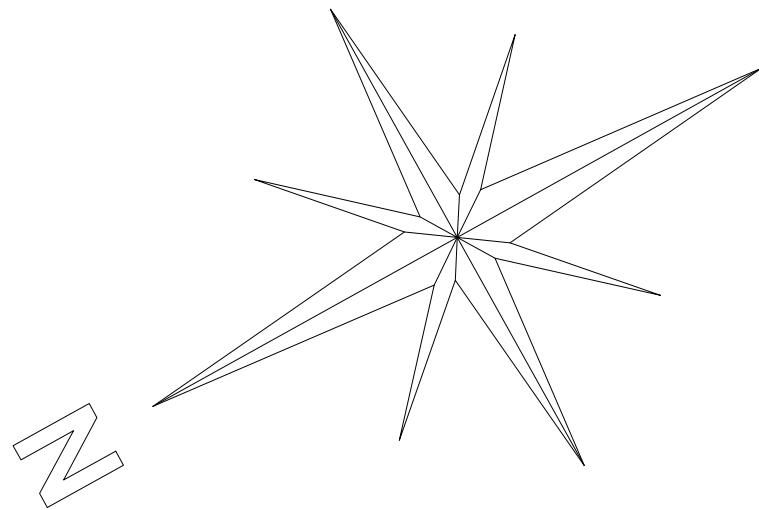

Proposed Floor Plan
Scale 1:50