




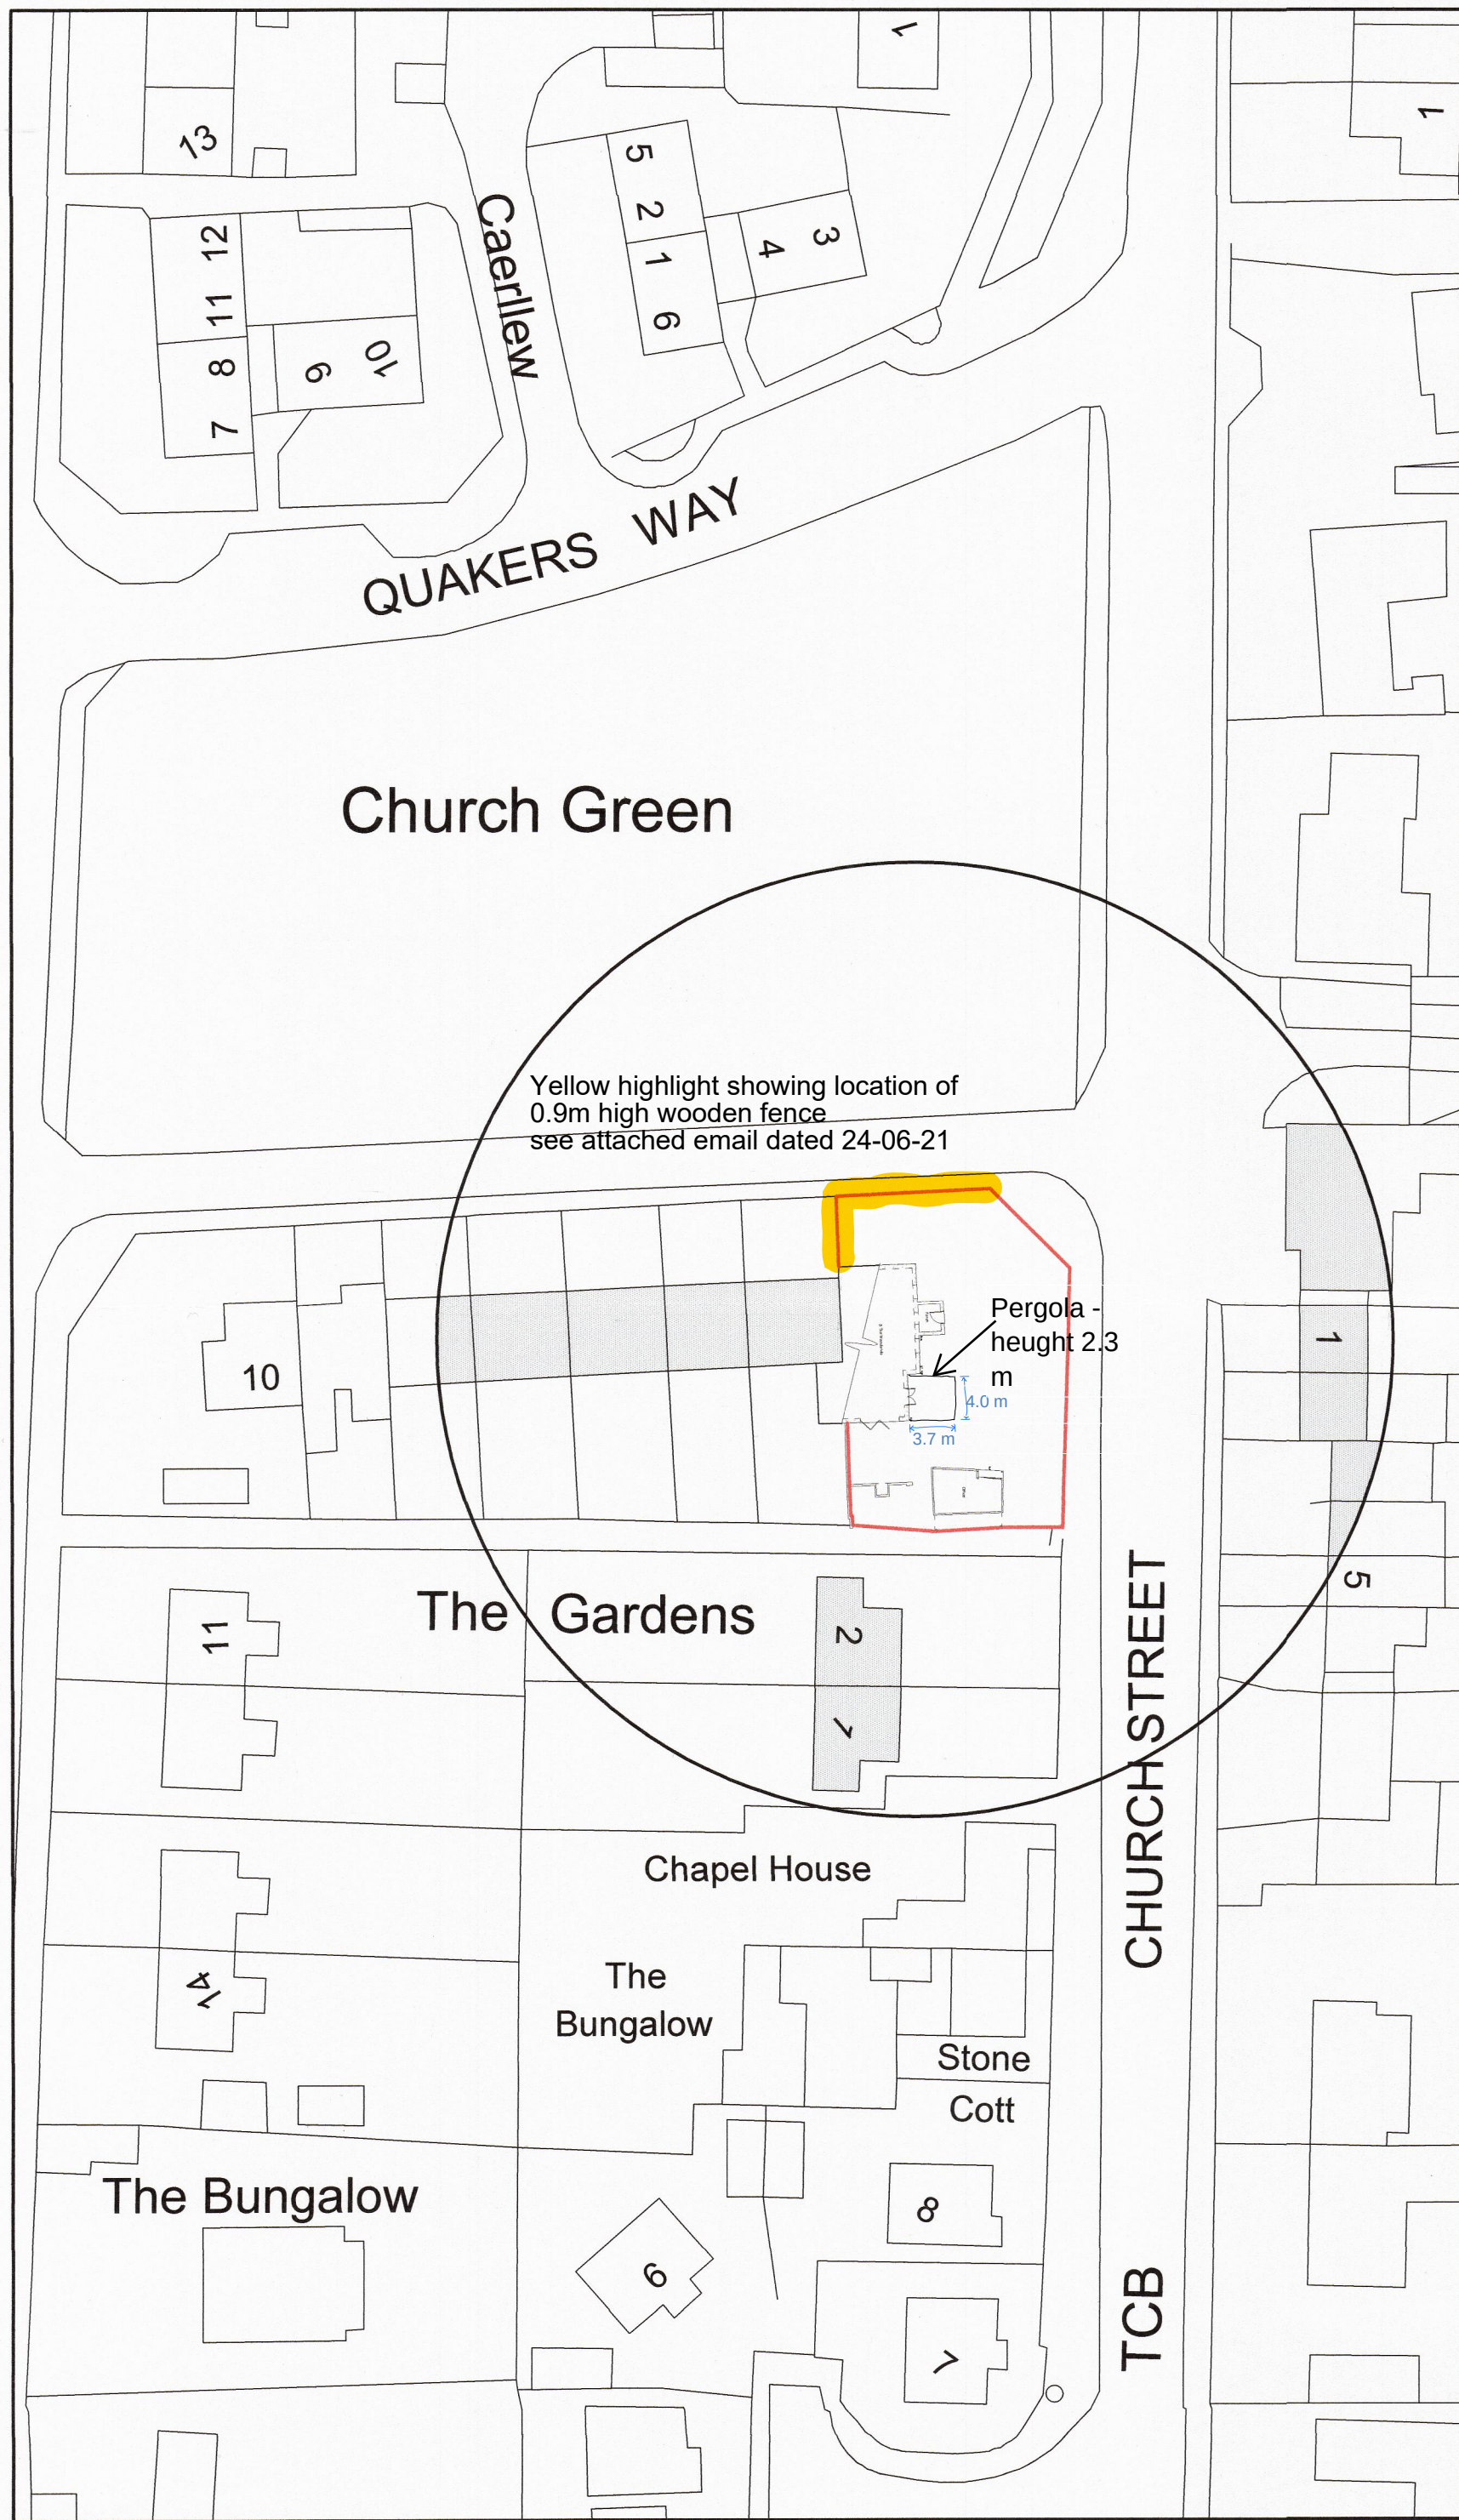

Site Plan 1:500

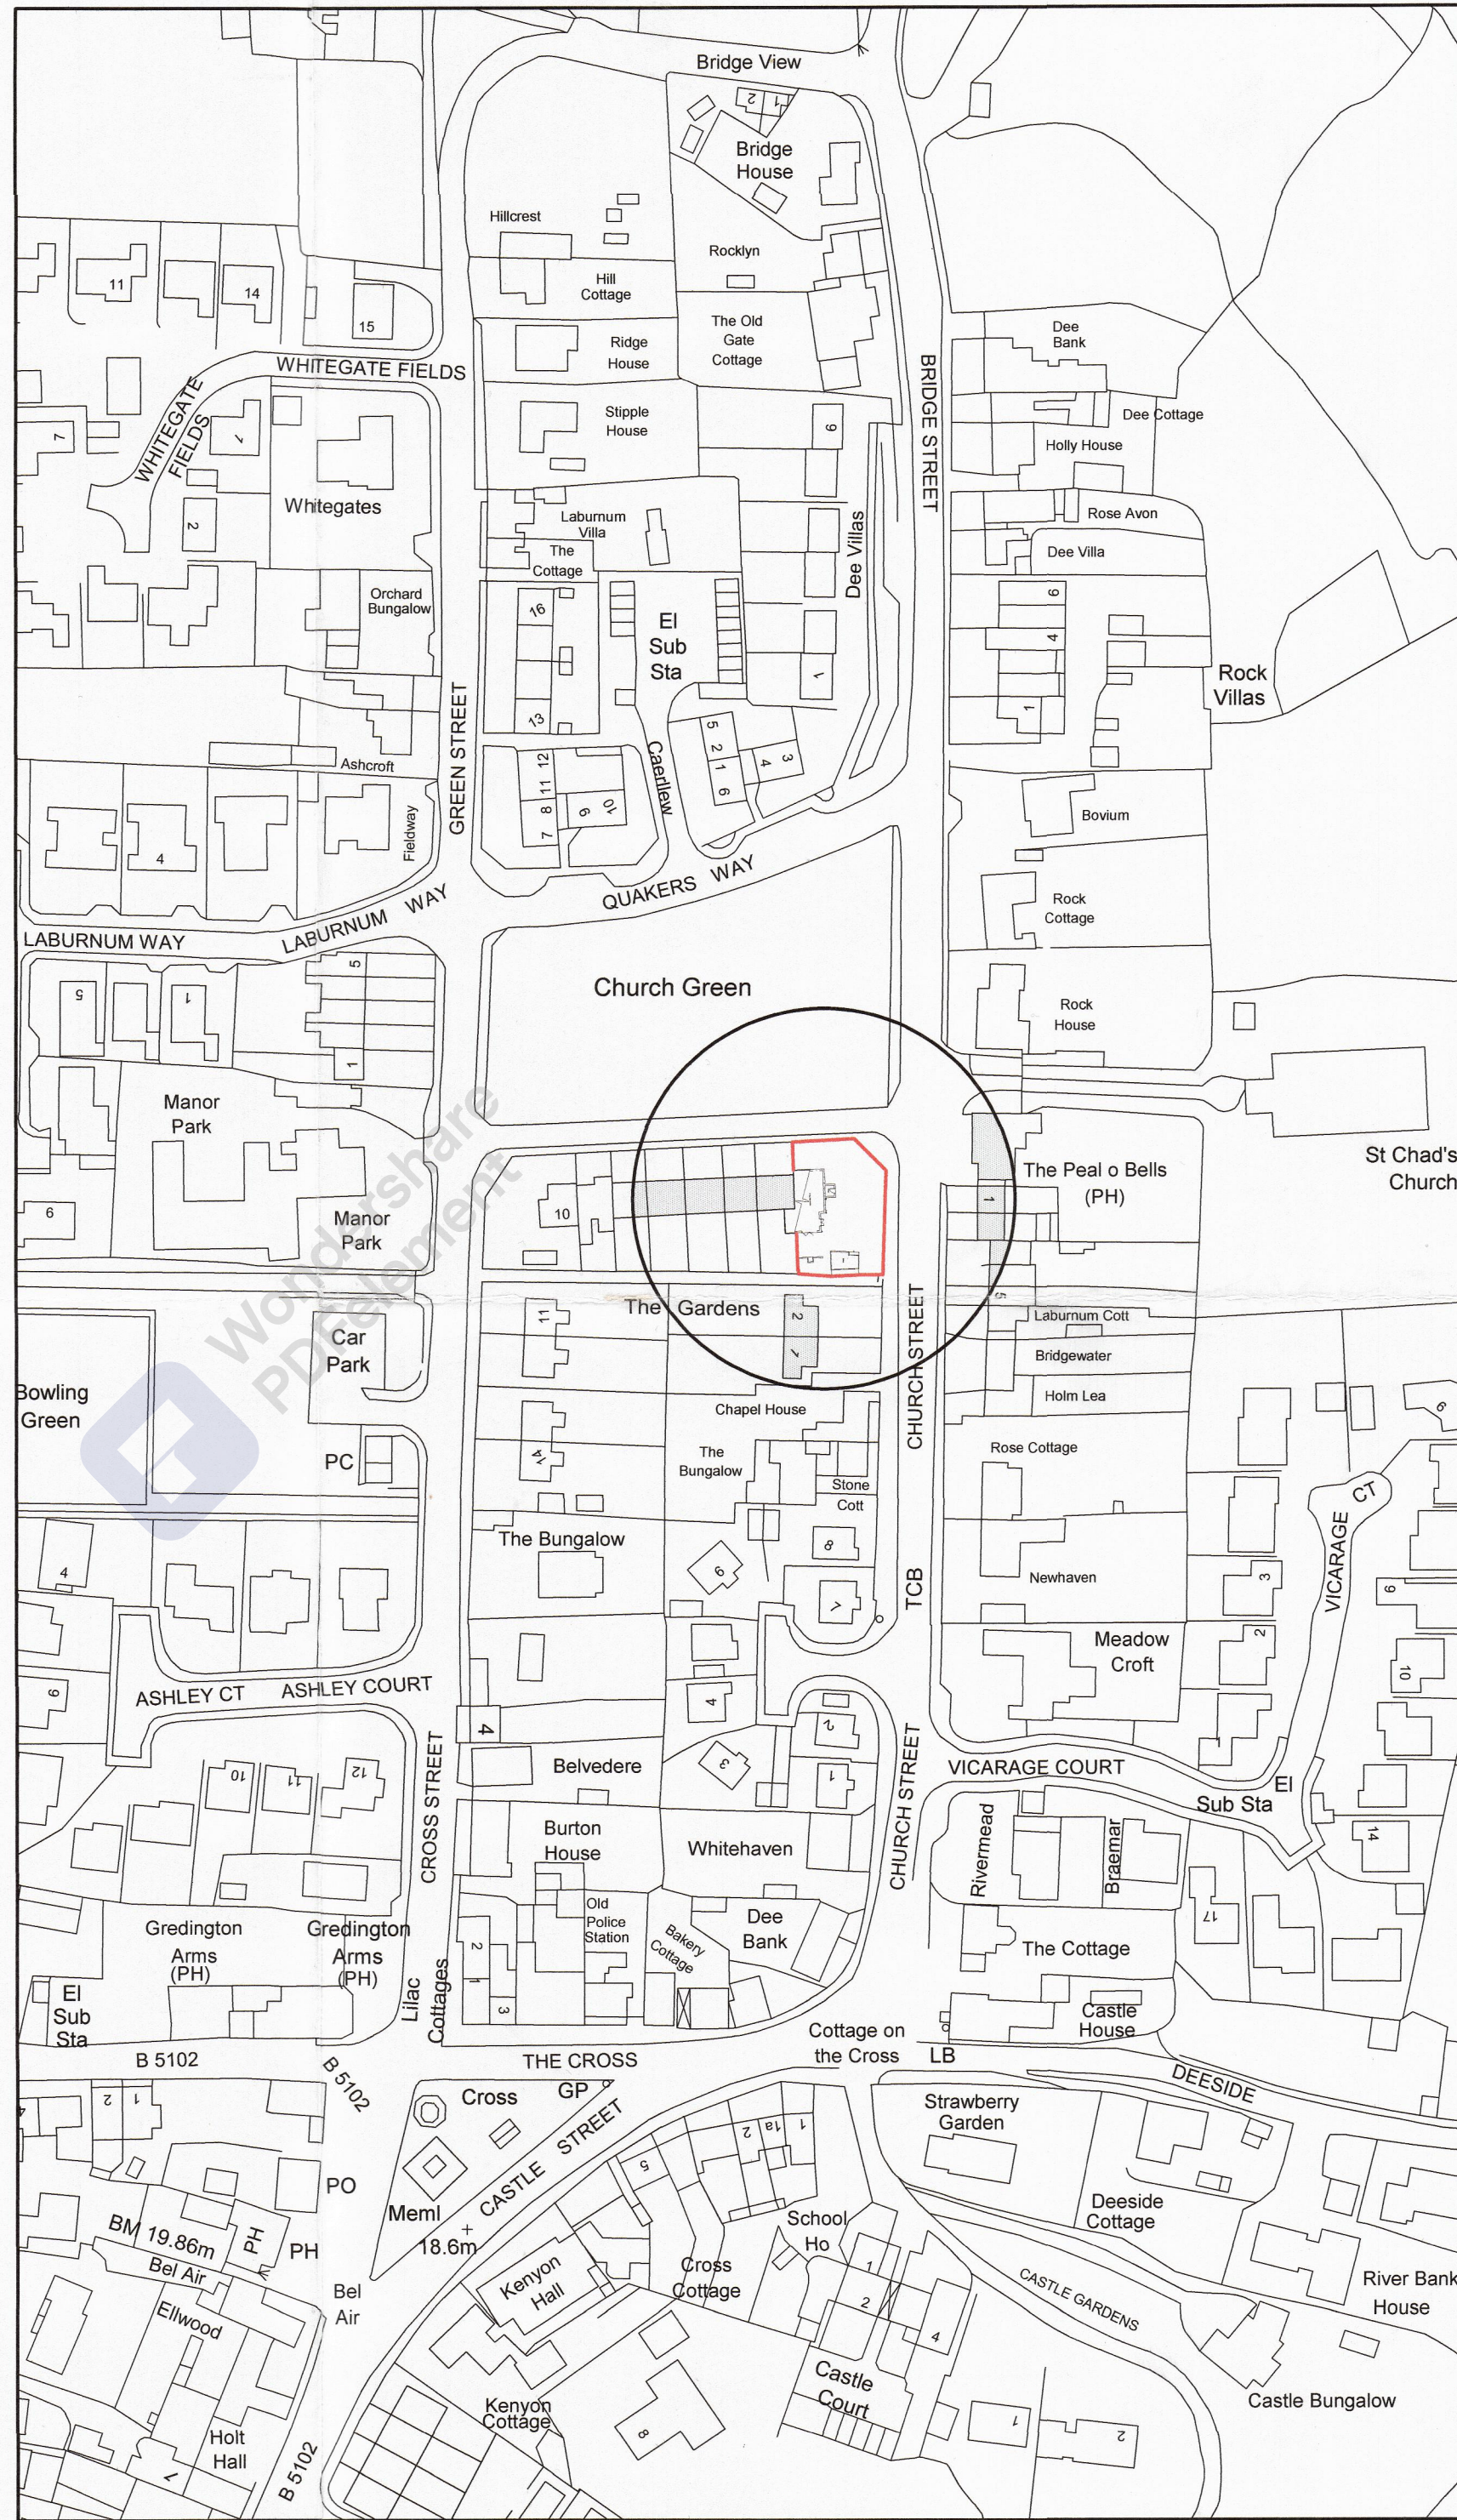

Location Plan 1:1250

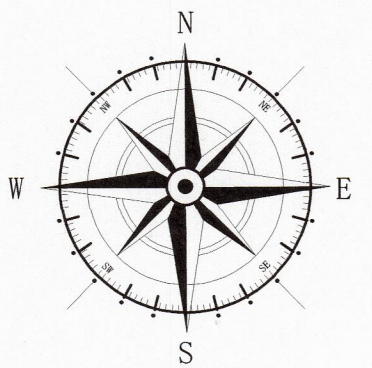

Key	
	Surrounding Buildings
	Application Site

Rev	Date	Detail	Initial

Project:
Application in Retrospect at,
3 The Gardens,
Holt, Wrexham,
LL13 9JN.

Title: Planning:Site & Location Plan	Scale: (A2) 1:500 & 1:1250
--	----------------------------------

Drawn By: E.M.Jackson	Date: Nov 2020
--------------------------	-------------------

Drawing No: G081/003	Sheet: 1 of 1
-------------------------	------------------

blueprint
architectural services

LABC partner

Office 3K4,
Redwither Business Tower,
Wrexham. LL13 9XT
Tel: 01978 356500
www.blueprintarchitectural.com
© copyright all rights reserved