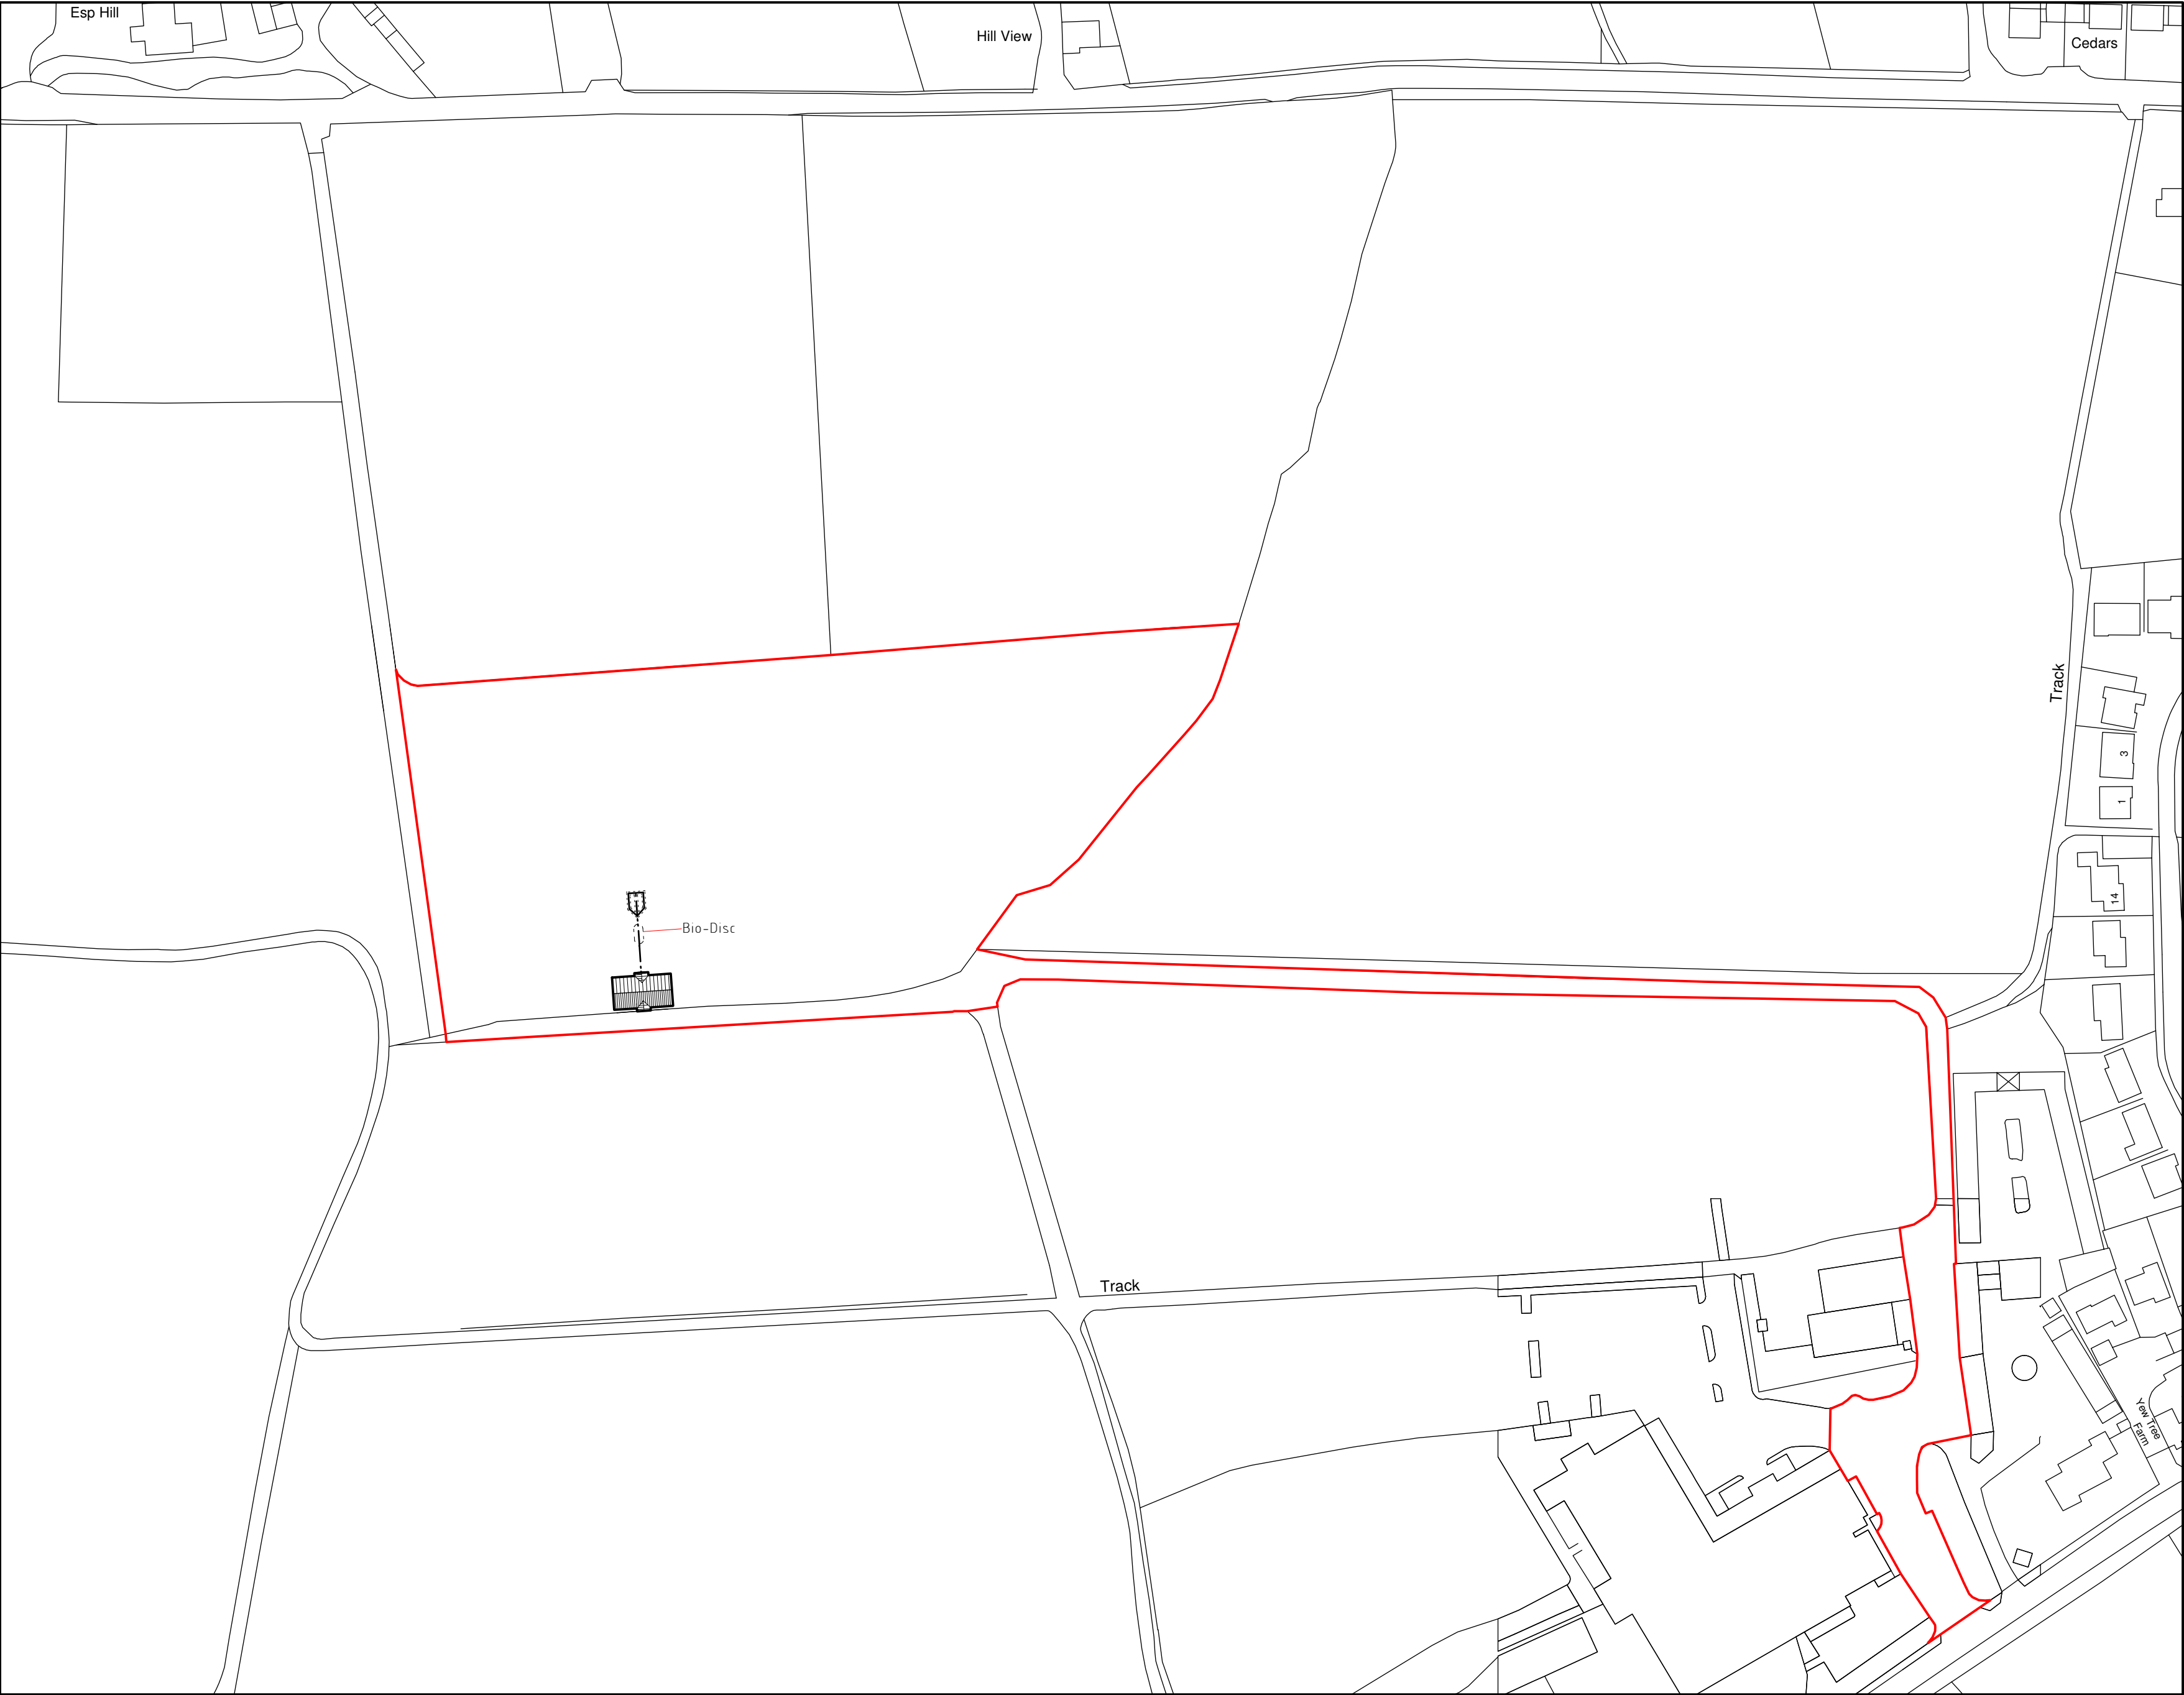


Rev	Date	Detail	Initial

Project:
Replacement Pick your Own
Facility at Bellis Brothers
Garden Centre,
Wrexham Road, Holt, Wrexham

Title: E.M.Jackson	Scale: (A2) 1 : 1250
-----------------------	-------------------------

Drawn By: Indicative Drainage Plan	Date: Nov 2021
--	----------------------

Drawing No: B149/005	Sheet: 1 of 1
-------------------------	------------------

blueprint
architectural services



Office 3K4,
Redwither Business Tower,
Wrexham. LL13 9XT
Tel: 01978 356500
www.blueprintarchitectural.com
© copyright all rights reserved

Location Plan 1:1250