

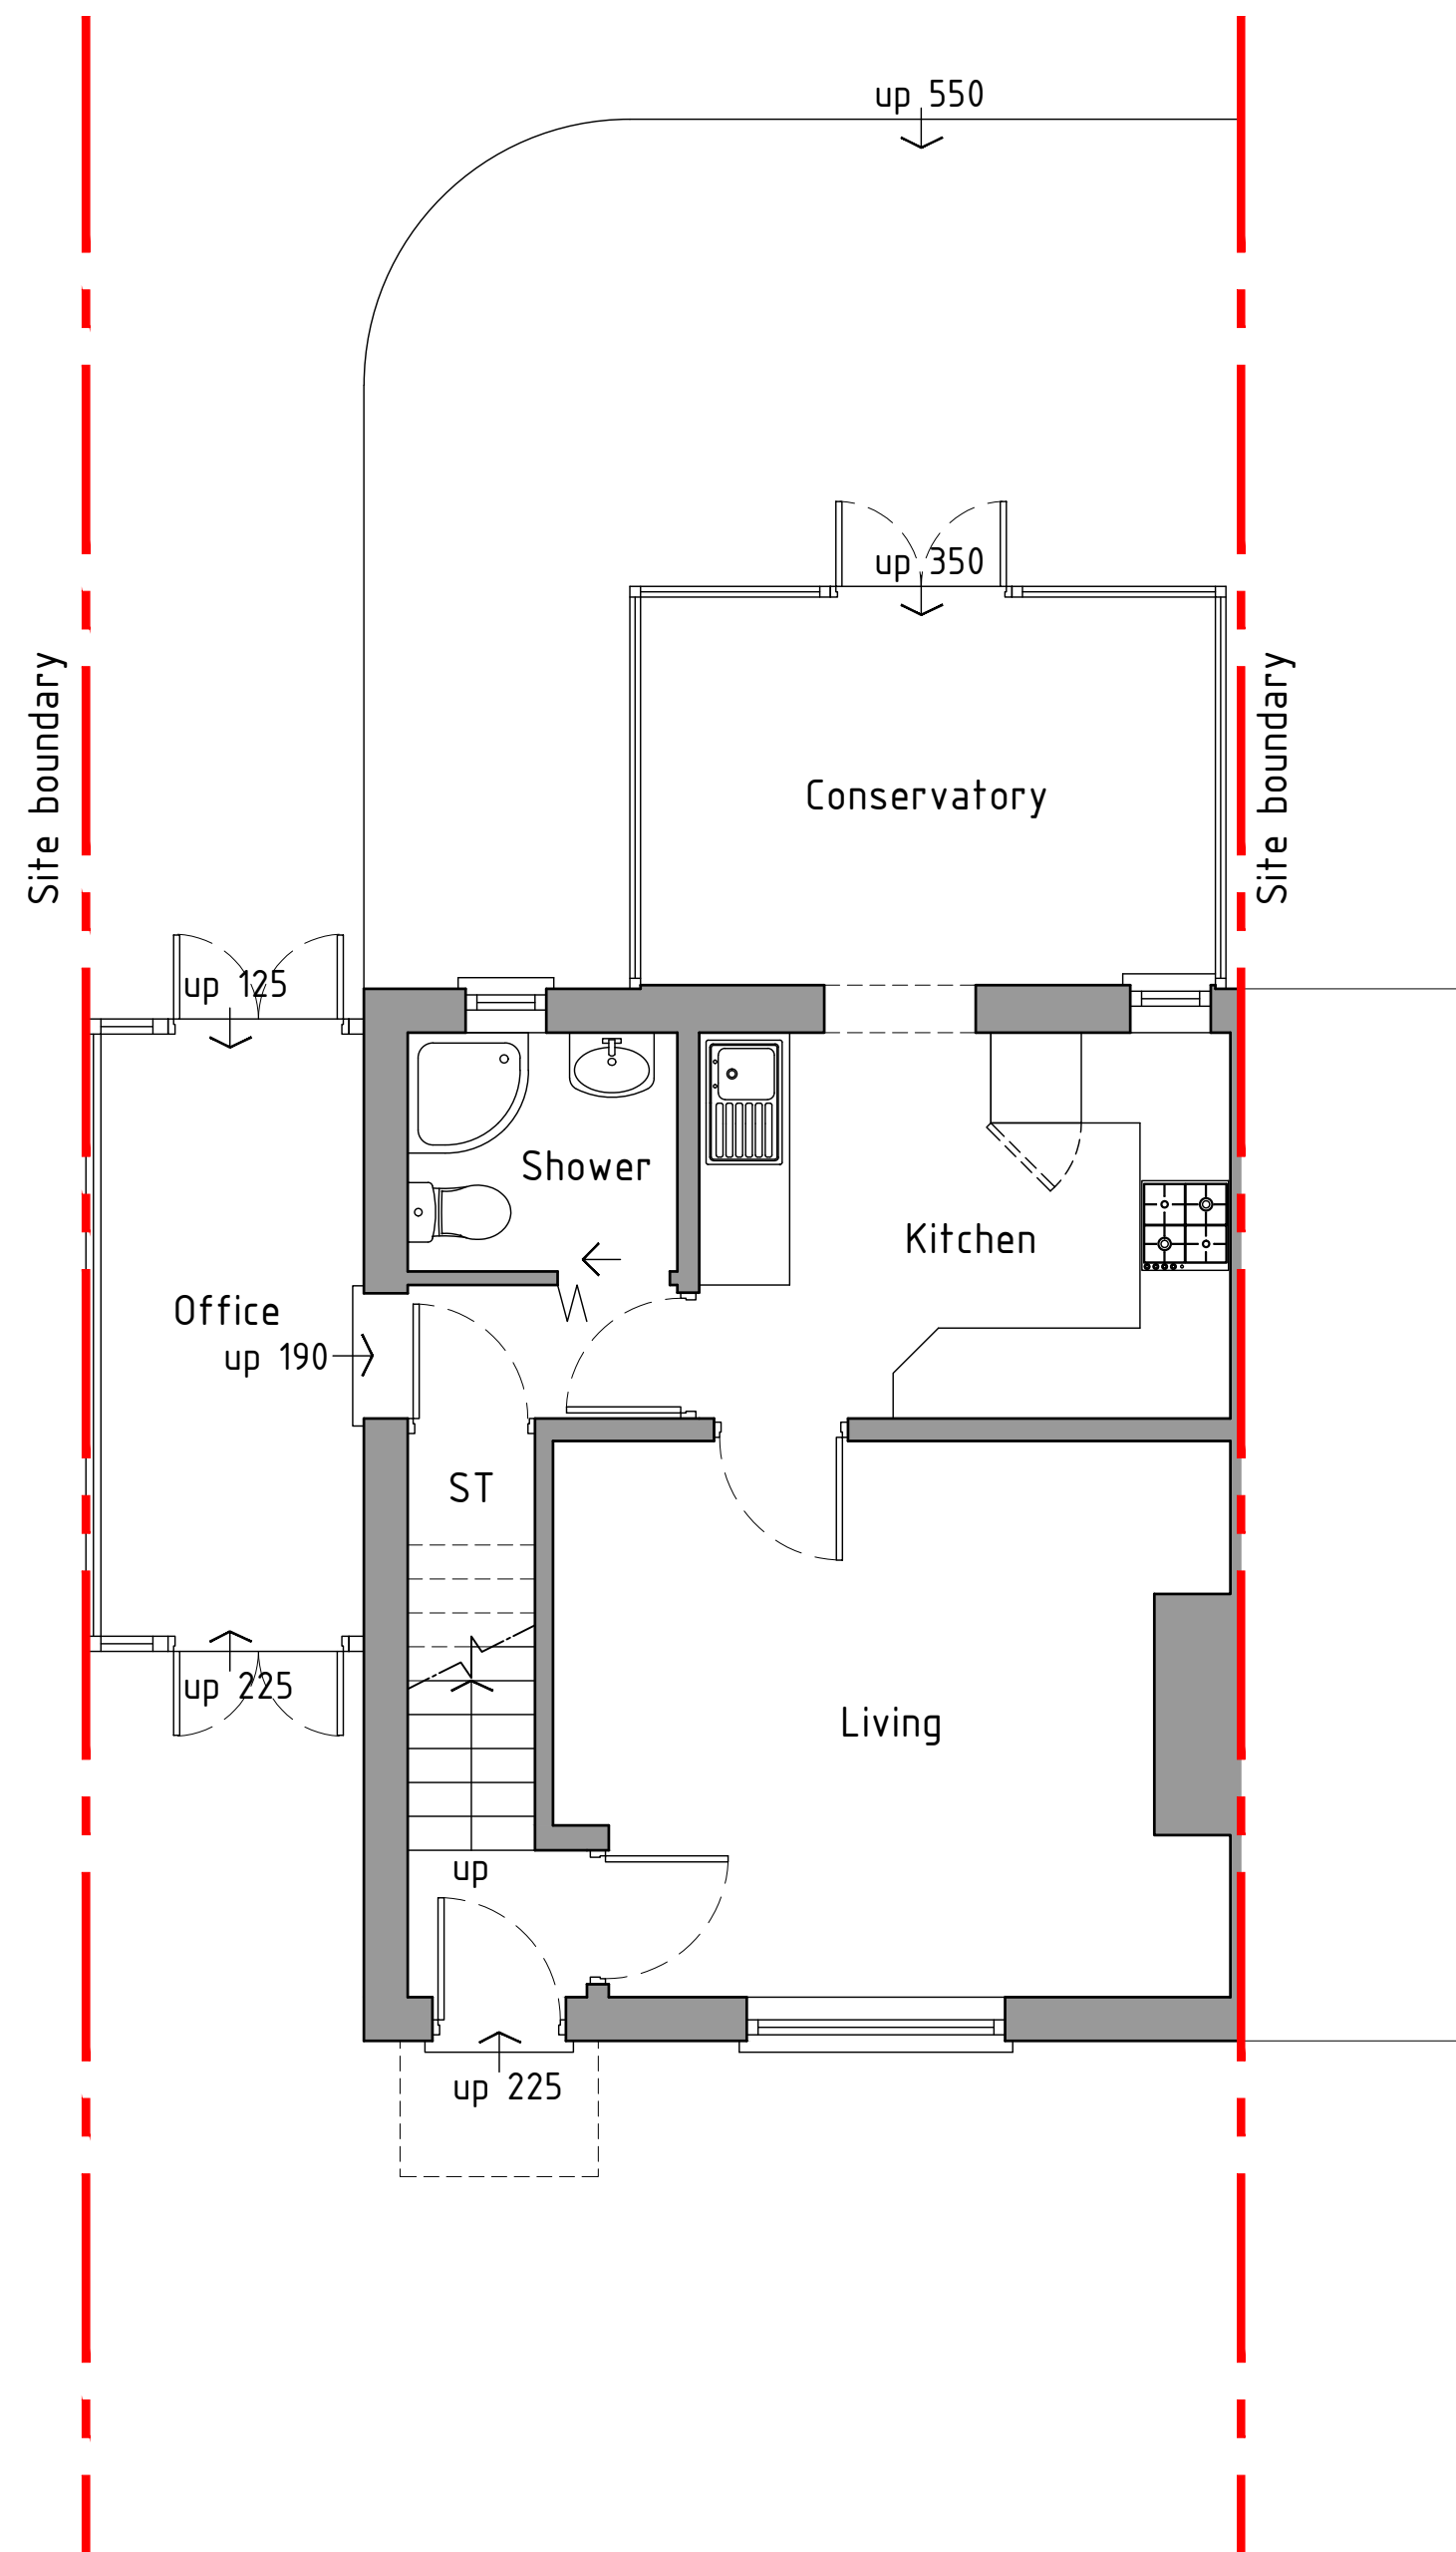


 

Ground floor plan 1:50

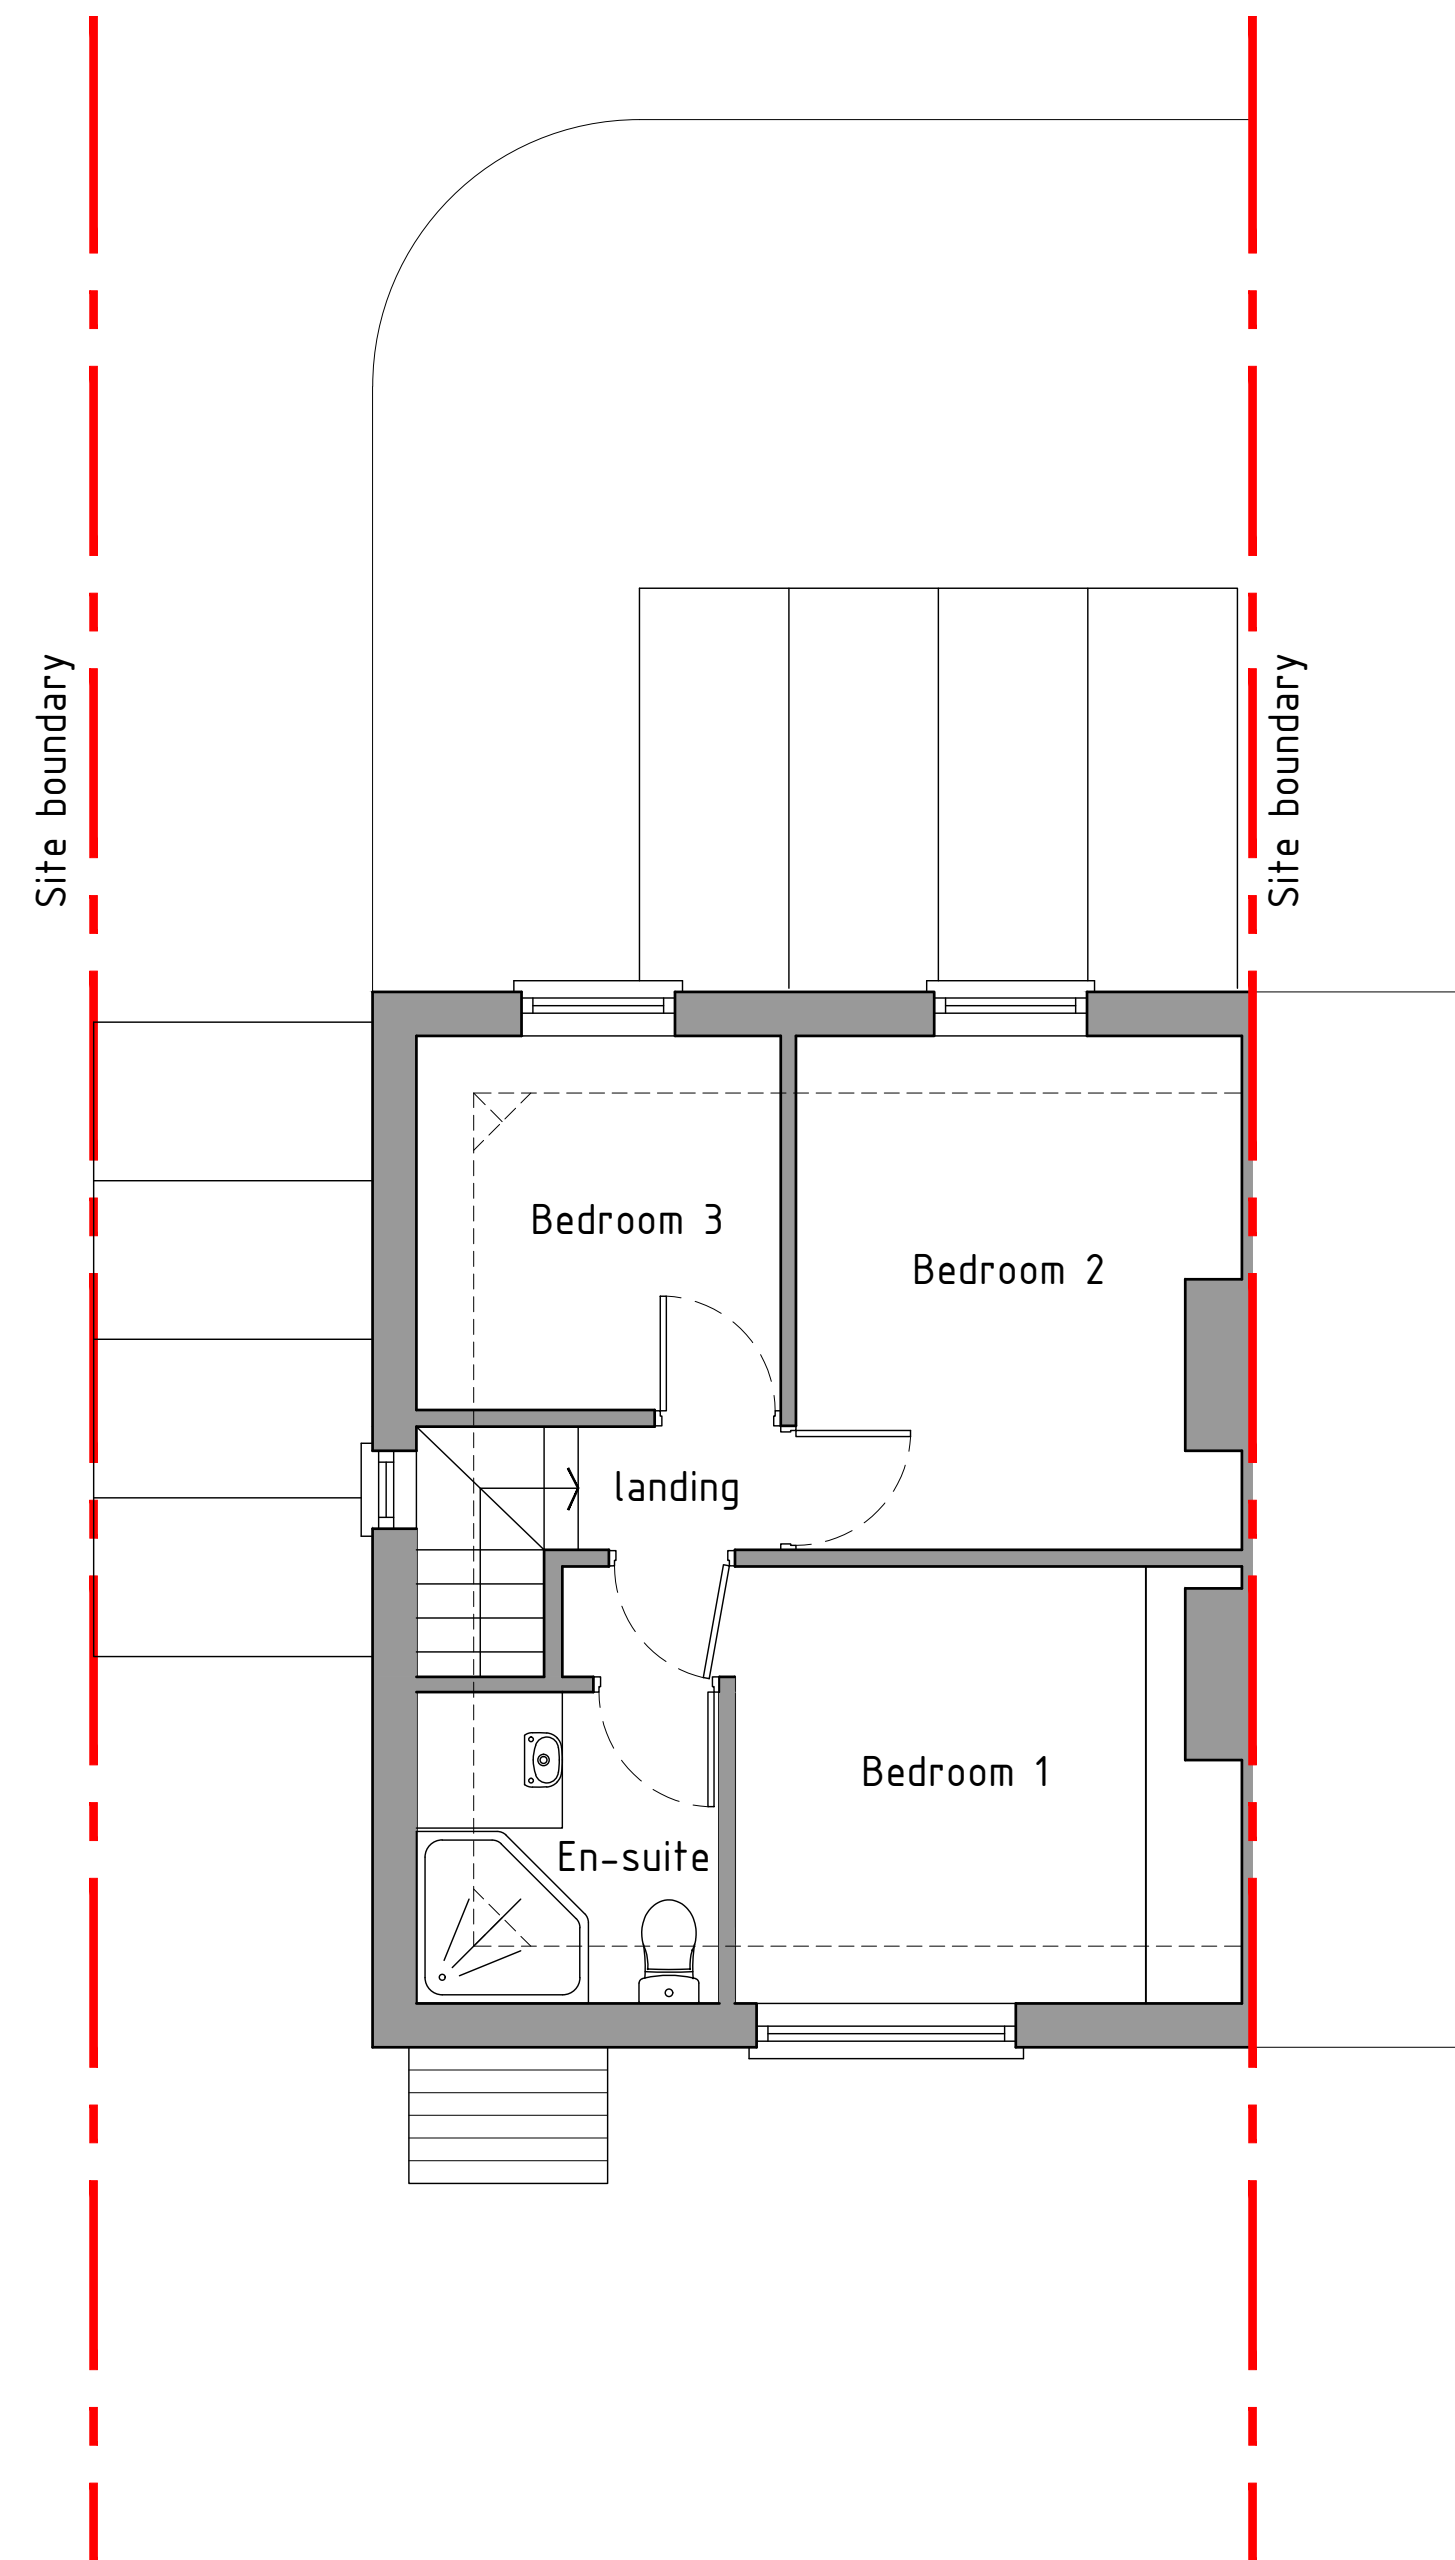

First floor plan 1:50

As Existing



HDS Architectural Services, The Foundry,
15 Yorke Street, Wrexham
LL13 8LW
Tel (01978) 345250
www.hdsarchitectural.co.uk

Project; 14 The Ridgeway, Marchwell, Wrexham, LL13 0SB	
Title; As Existing floor plans	Scale (A2); 1:50
Dwg No; RW/PI/01	Date; 18.08.21
Revision;	