


KEY / NOTES

- feature above
-  existing walls
-  proposed walls

fp: fire place
RL: roof light

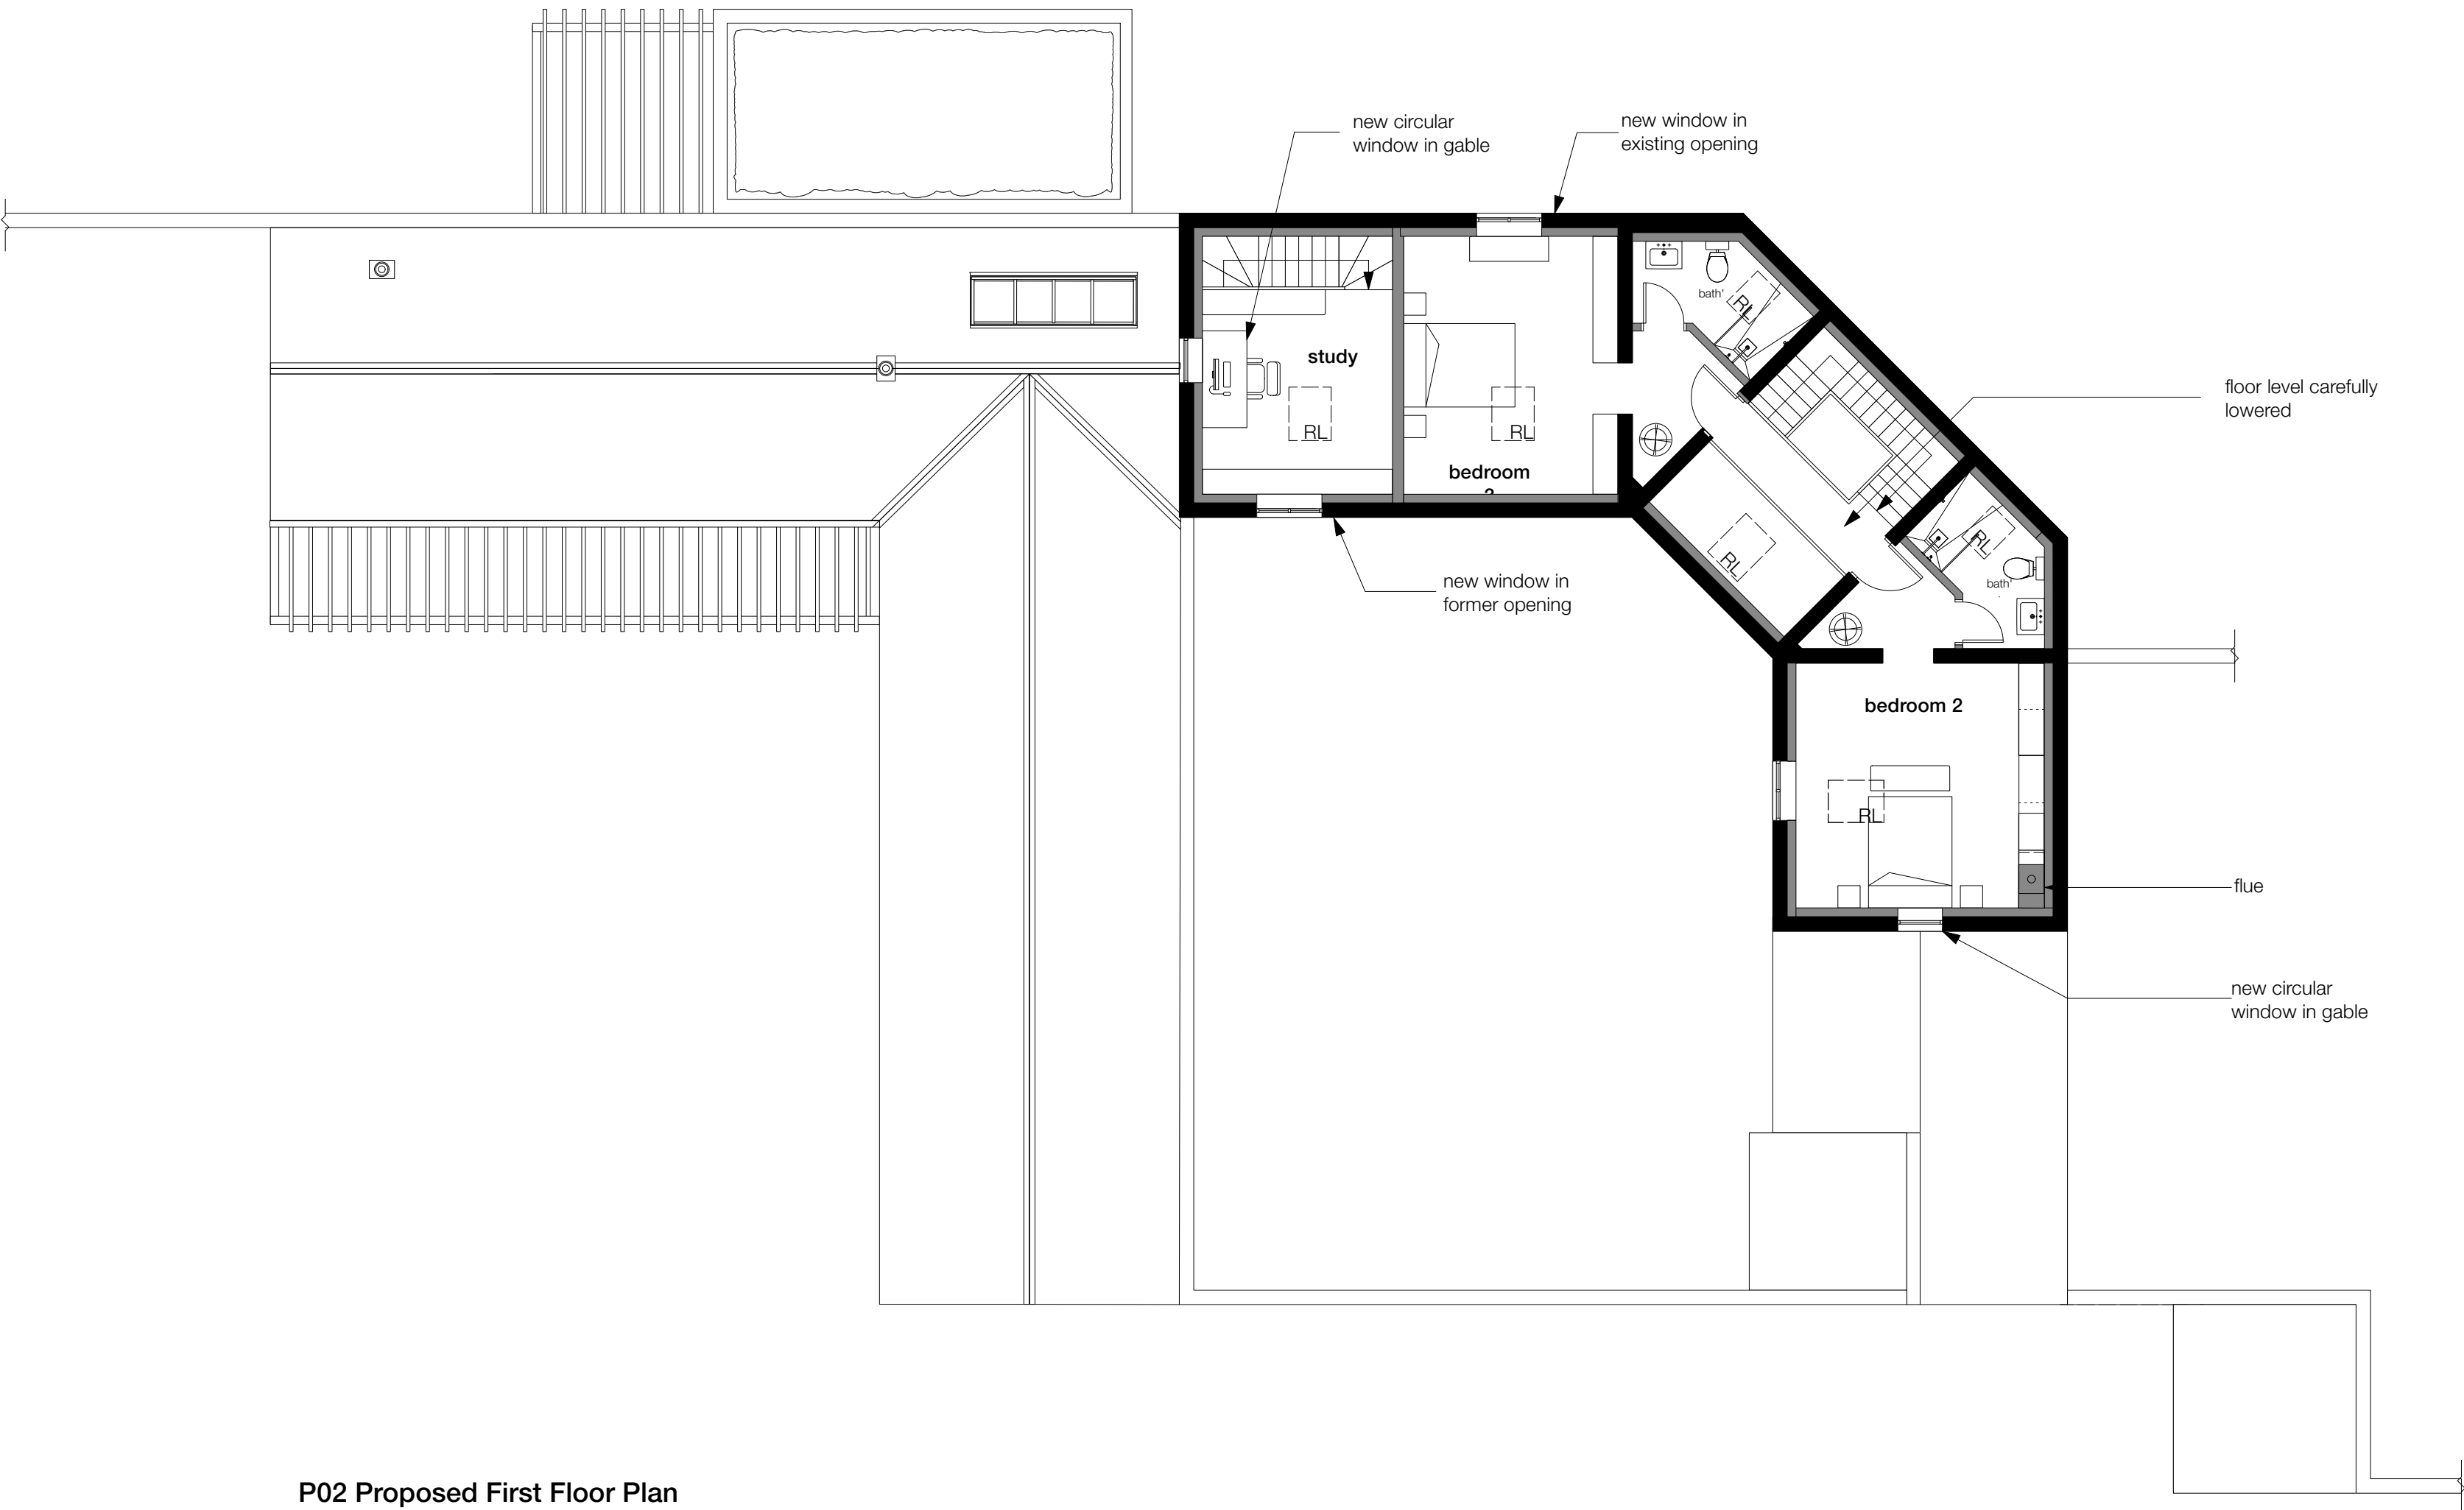

REV	DESCRIPTION	DATE
-----	-------------	------

RAISE
ARCHITECTS

PROJECT
Proposed conversion and single-storey extension of stable block and proposed double garage/carport at Cedar Hall, The Green, Gresford, LL12 8RG

DRAWING
Proposed First Floor Plan

SCALE	DATE	DRAWN BY	CHECKED BY
1:100 @ A2	May 2021	MD	LM
DRG N°	REV		
525-PL-09	-		

