


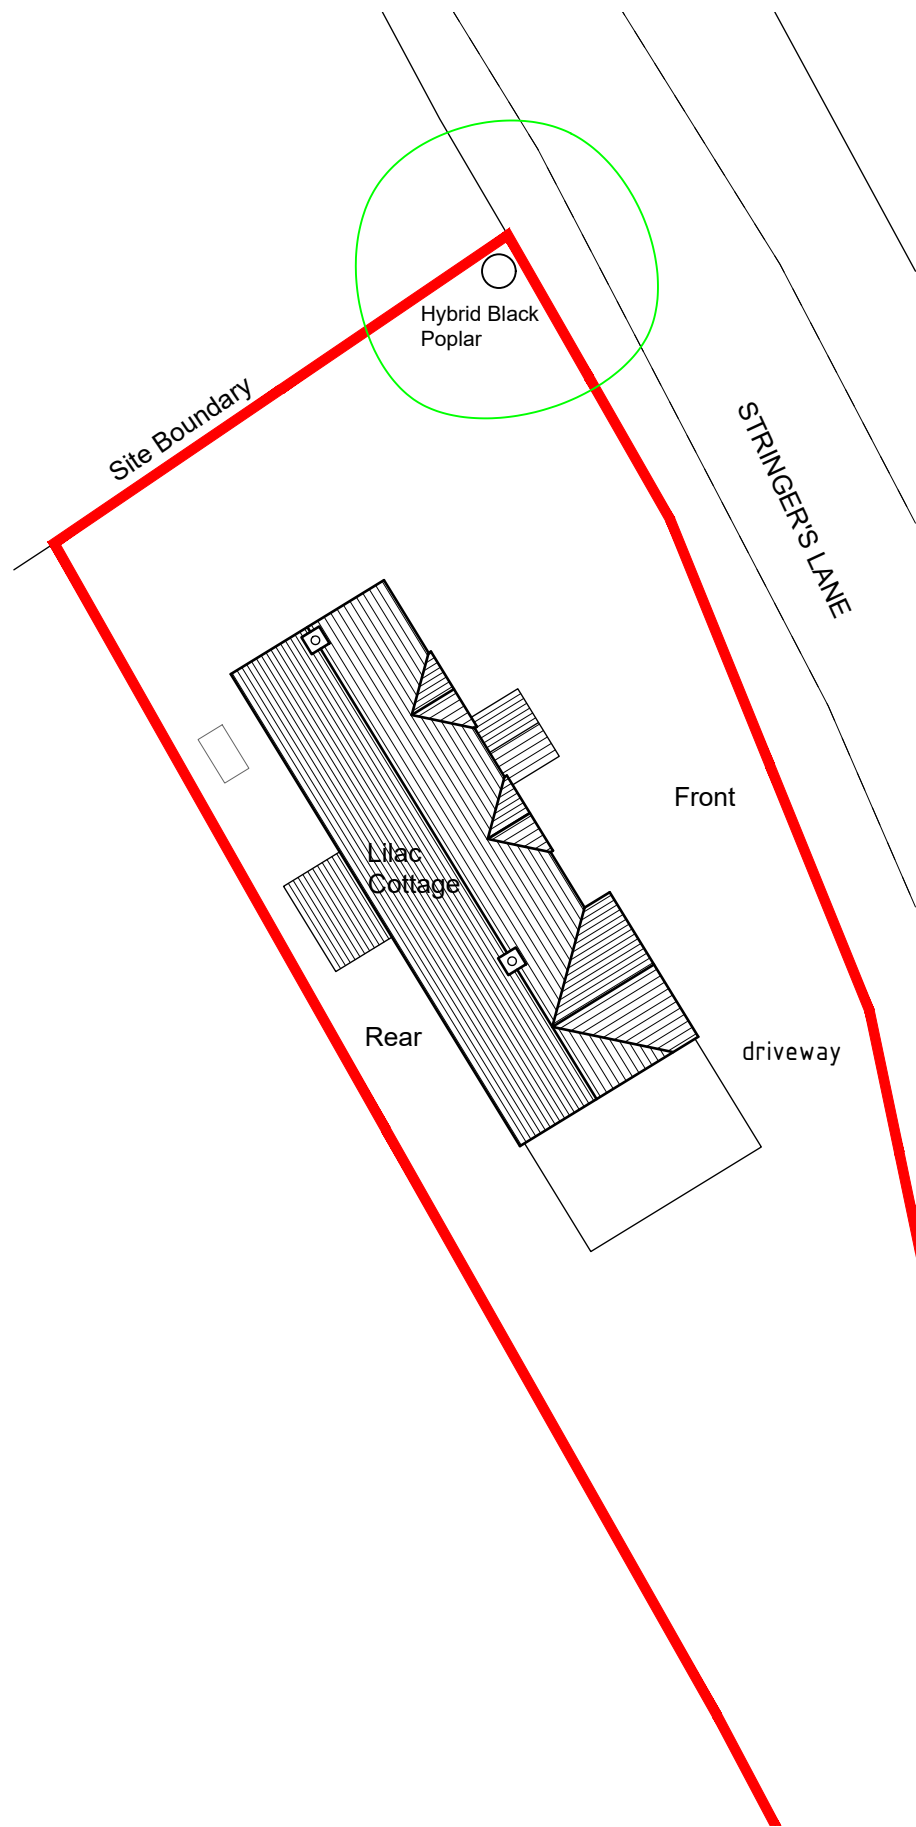


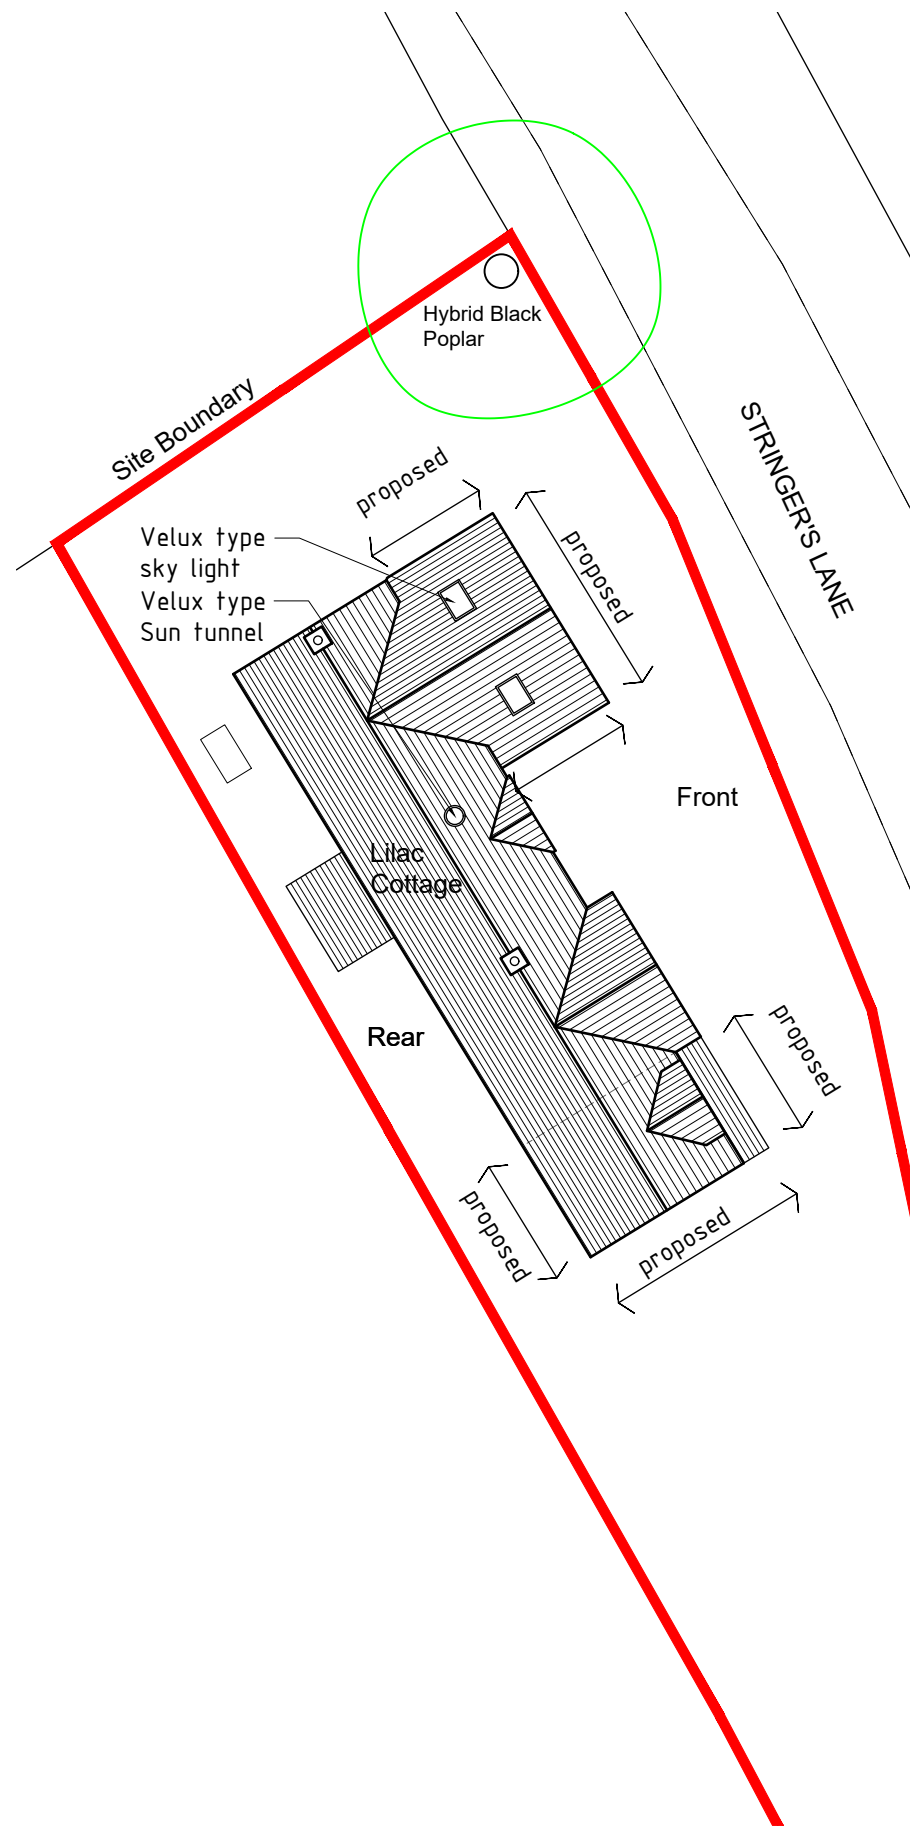



Existing Site plan 1:200

 

Proposed Site plan 1:200

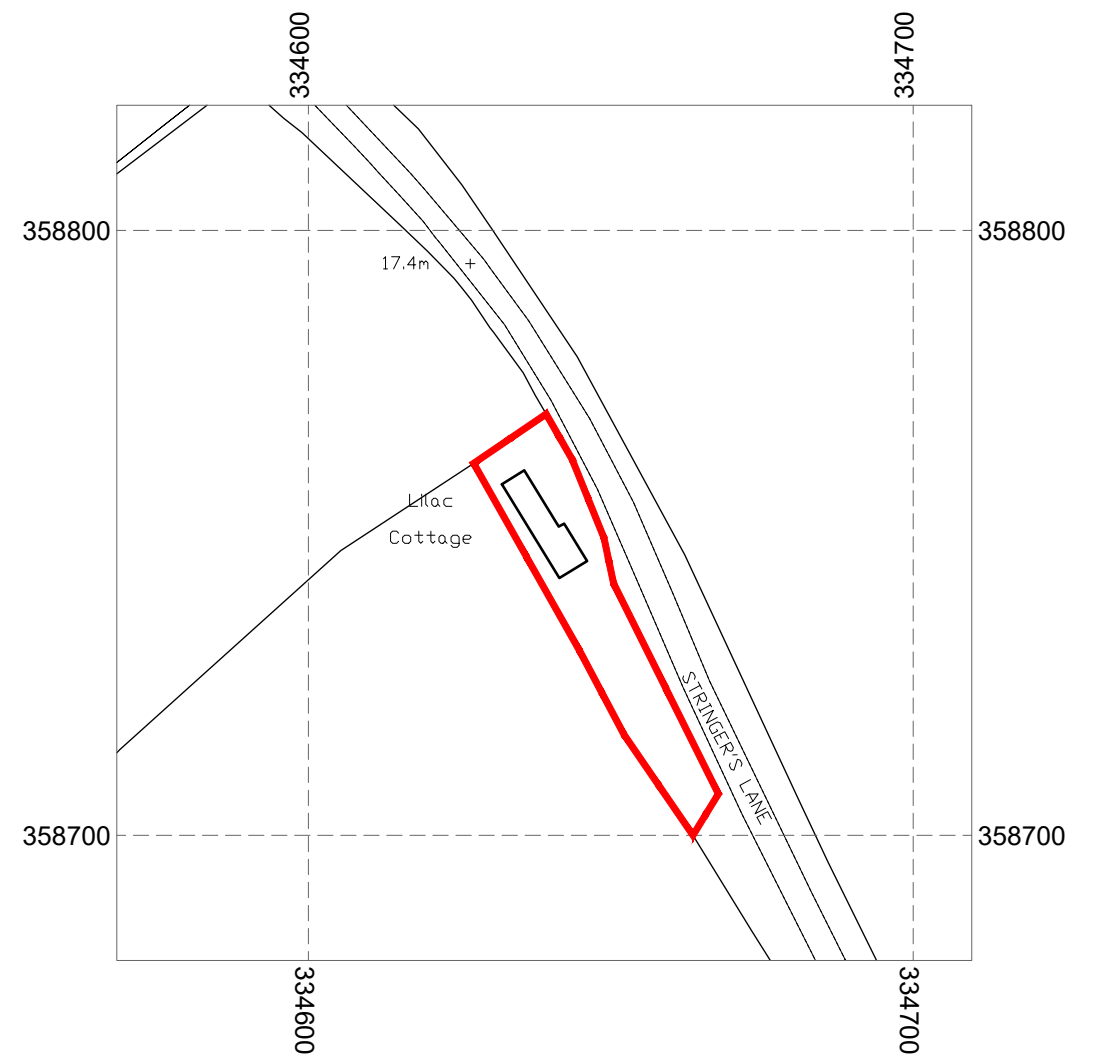

Site location plan 1:1250

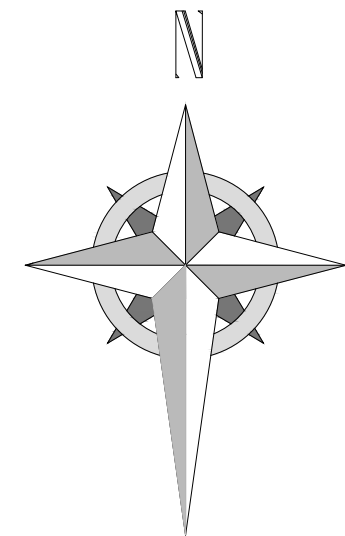 

HDS ARCHITECTURAL SERVICES

HDS Architectural Services, The Foundry,
15 Yorke Street, Wrexham
LL13 8LW
Tel (01978) 345250
www.hdsarchitectural.co.uk

Project; Lilac Cottage, Stringers lane, Rossett , Wrexham, LL12 0AP	
Title; Site location plan	Scale (A3); 1:200/1250
Dwg No; LC/PD/07	Date; 28.10.21
Revision; Rev-A Extension reduced, dormer removed 02.12.21 Rev-B Porch removed 24.01.22 Rev-C Tree added 08.02.22	