


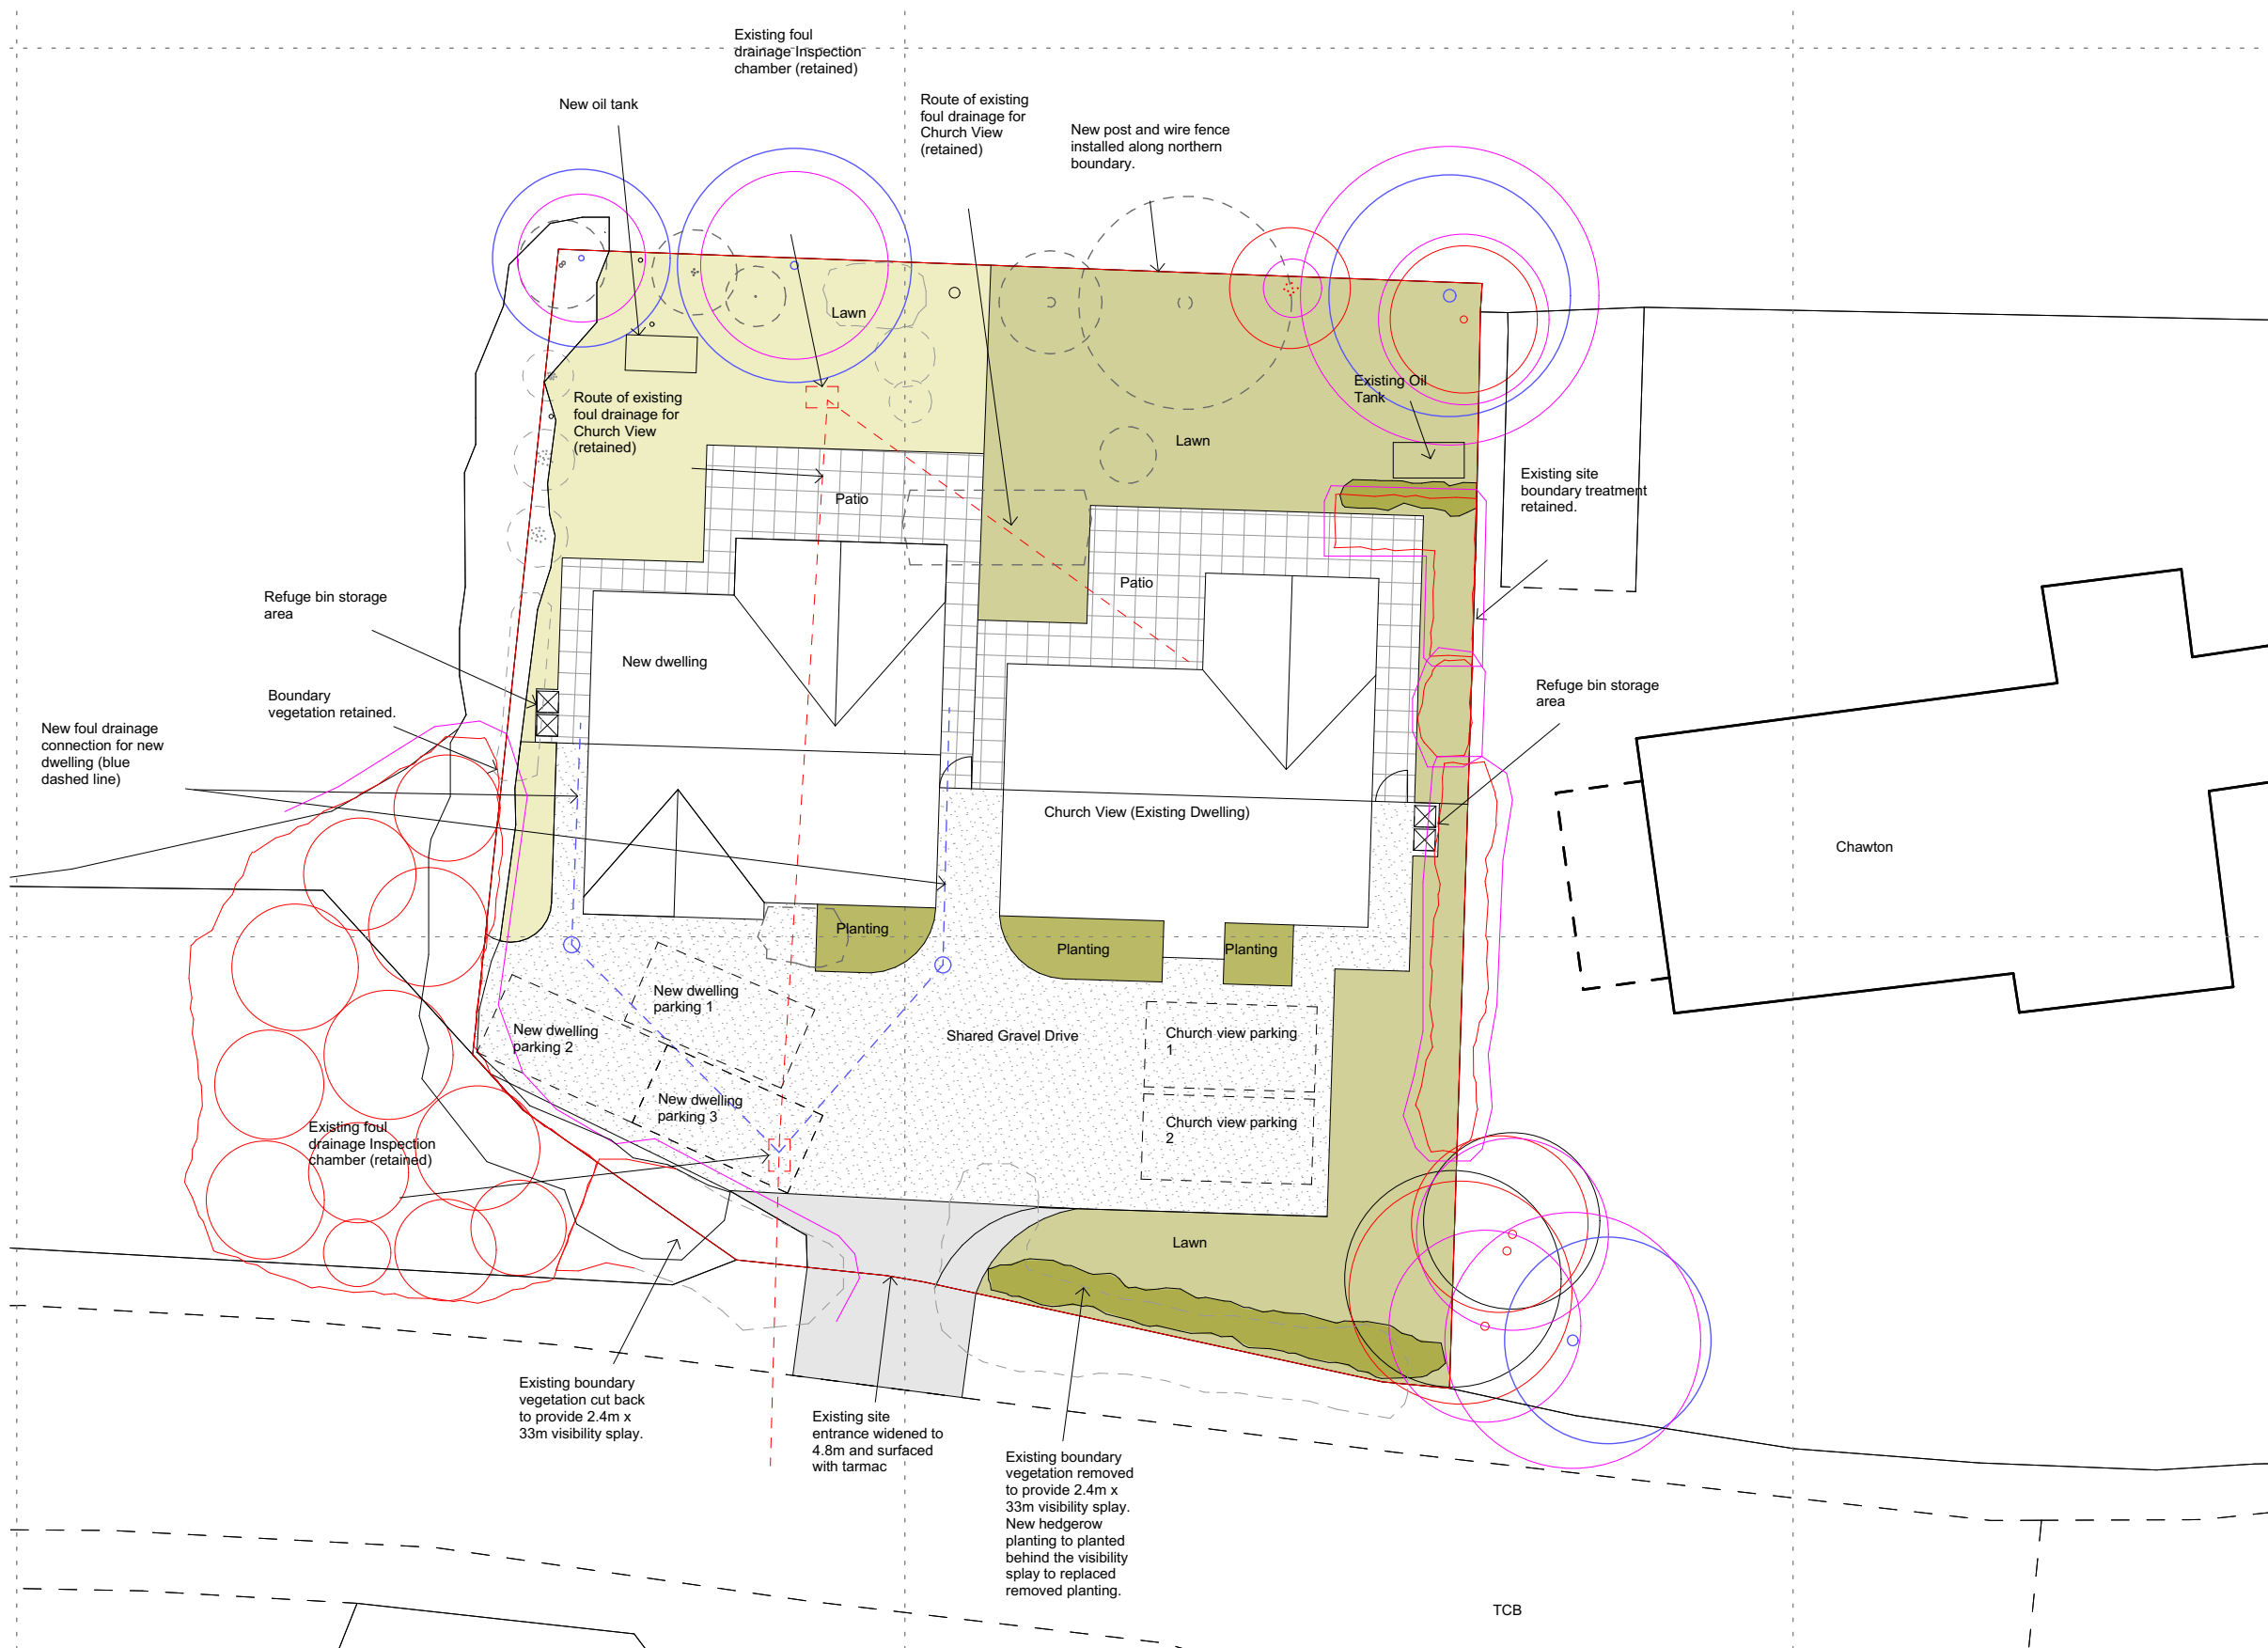

Rev A	02.09.21	G7 to the west of the vehicular access to be cut back to provide 2.4m x 33m visibility splay. H1 to be removed to provide 2.4m x 33m visibility splay to the east of the vehicular access. Vehicular access widened to 4.8m.	AT
-------	----------	--	----

Purpose of Issue PLANNING	status	Scales @ A3 1:200	Project No. CHR01	Originator Adam Turnell	Project Residential Development Church View School Lane	Client Dan & Steve	Layout Title Proposed Site Plan with Tree Overlay	Drawing Number							
								project	originator	volume	level	type	role	number	rev
								CHR0- 1	AT	-	-	-	<A>	CHR01 PL-011A	A