

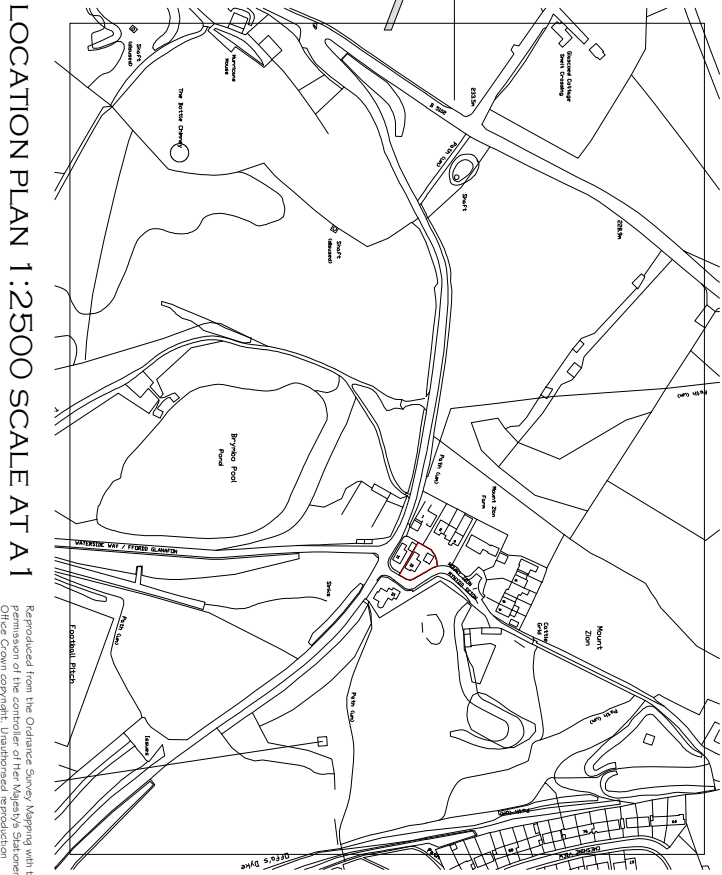
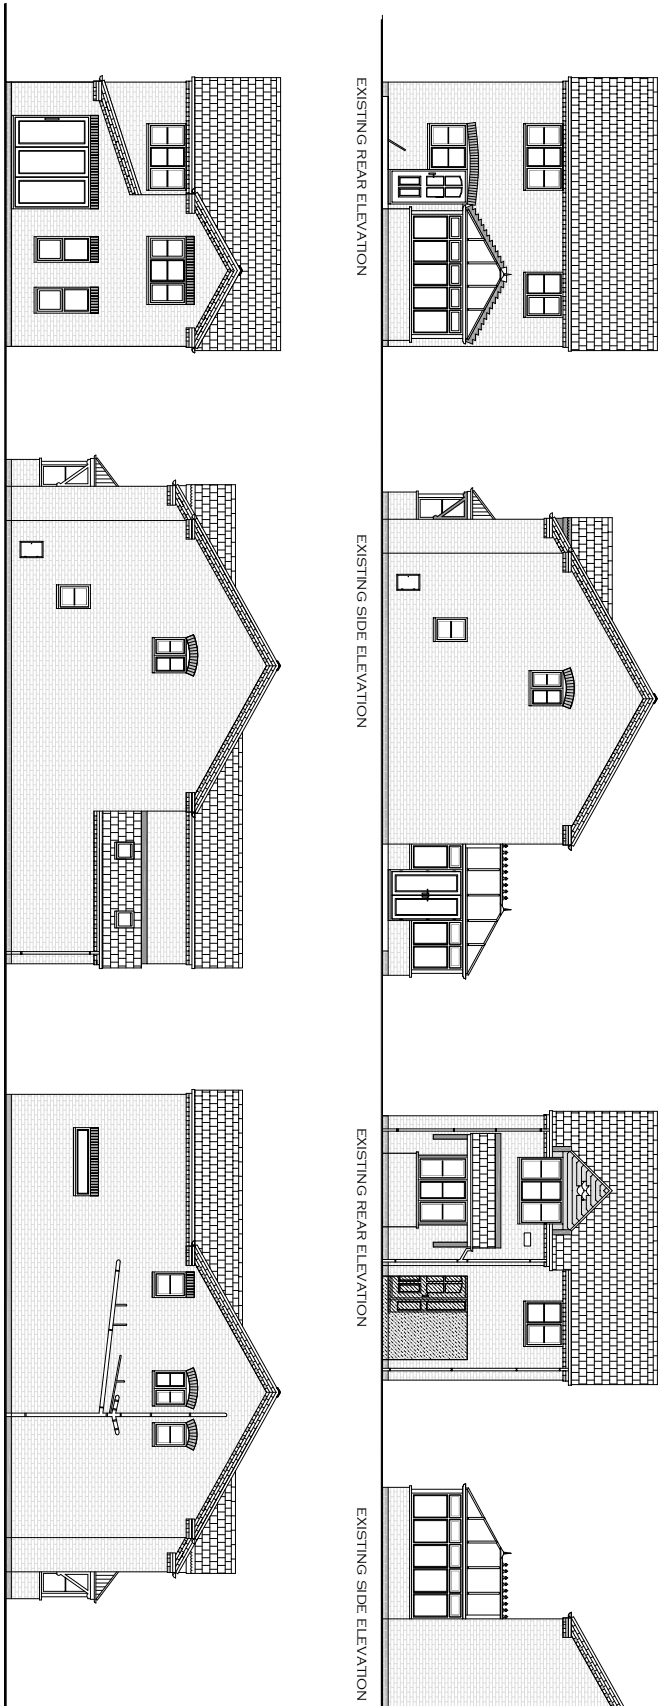
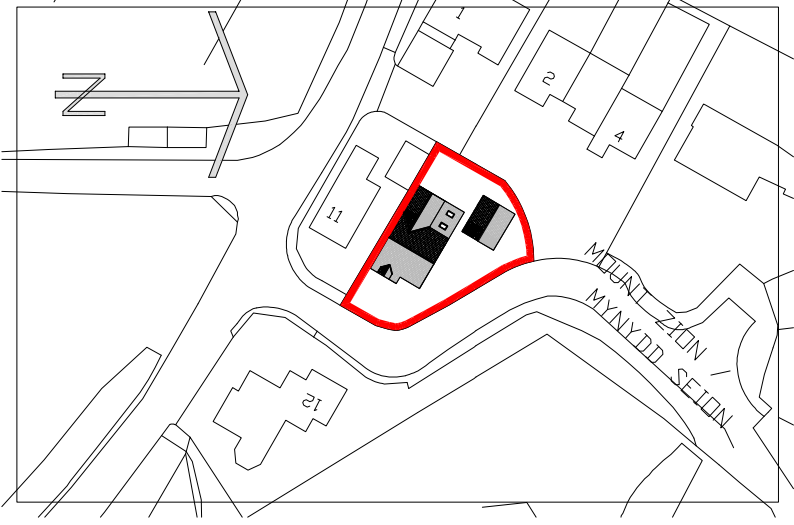


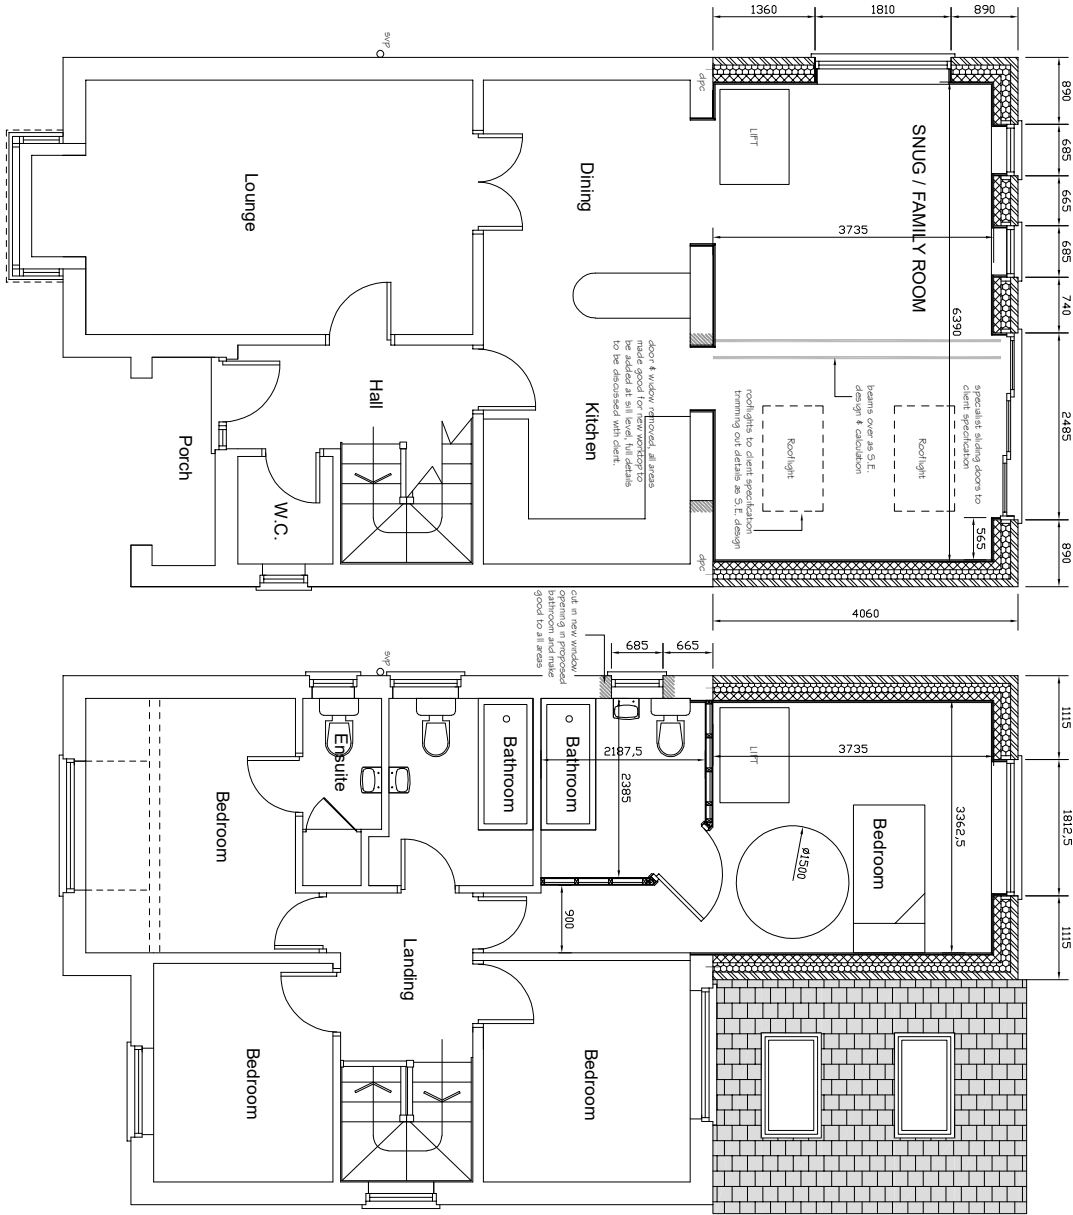

LOCATION PLAN 1:2500 SCALE AT A1

PROPOSED FINISHES:-
PITCH ROOF FINISH TO BE PLAIN TILES COLOUR TO MATCH EXISTING.
FACING BRICKWORK WITH DETAILS AT EAVES & VERGE ALL TO MATCH EXISTING.
WINDOWS AND DOORS IN UPVC TO MATCH EXISTING
ALL RAINWATER GOODS IN ALUMINIUM SEAMLESS TO MATCH EXISTING

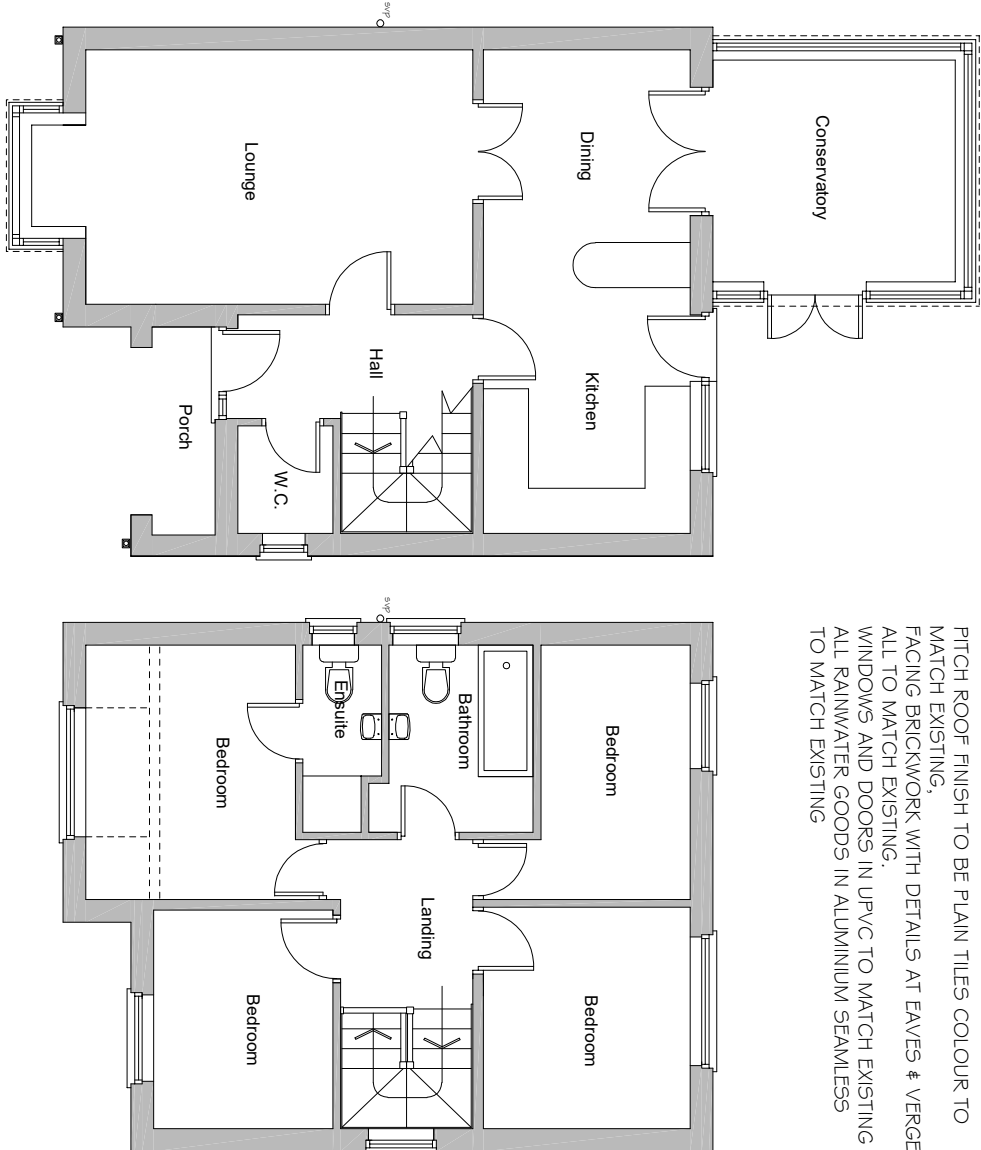

LOCATION PLAN 1:500 SCALE AT A1

WREXHAM COUNTY BOROUGH COUNCIL JILLIE M FRANKS PLANNING MANAGER RUTHEN ROAD WREXHAM, LL13 7TU FRODO RHUTUN, WREXHAM LL13 7TU			
Project Ref: WREXHAM, LL11 SNB			
D.F.G. TO 10 MOUNT ZION, BRYNBO.			
Detail: EXISTING & PROPOSED FLOOR PLANS & ELEVATIONS			
Drawn / Checked:	Date:	Autocad File Ref:	
P.M.W.	NOVEMBER 2021		
Scale:	Project No:	Dwg No:	Rev:
1:50 1:100	PD 2021/25		