


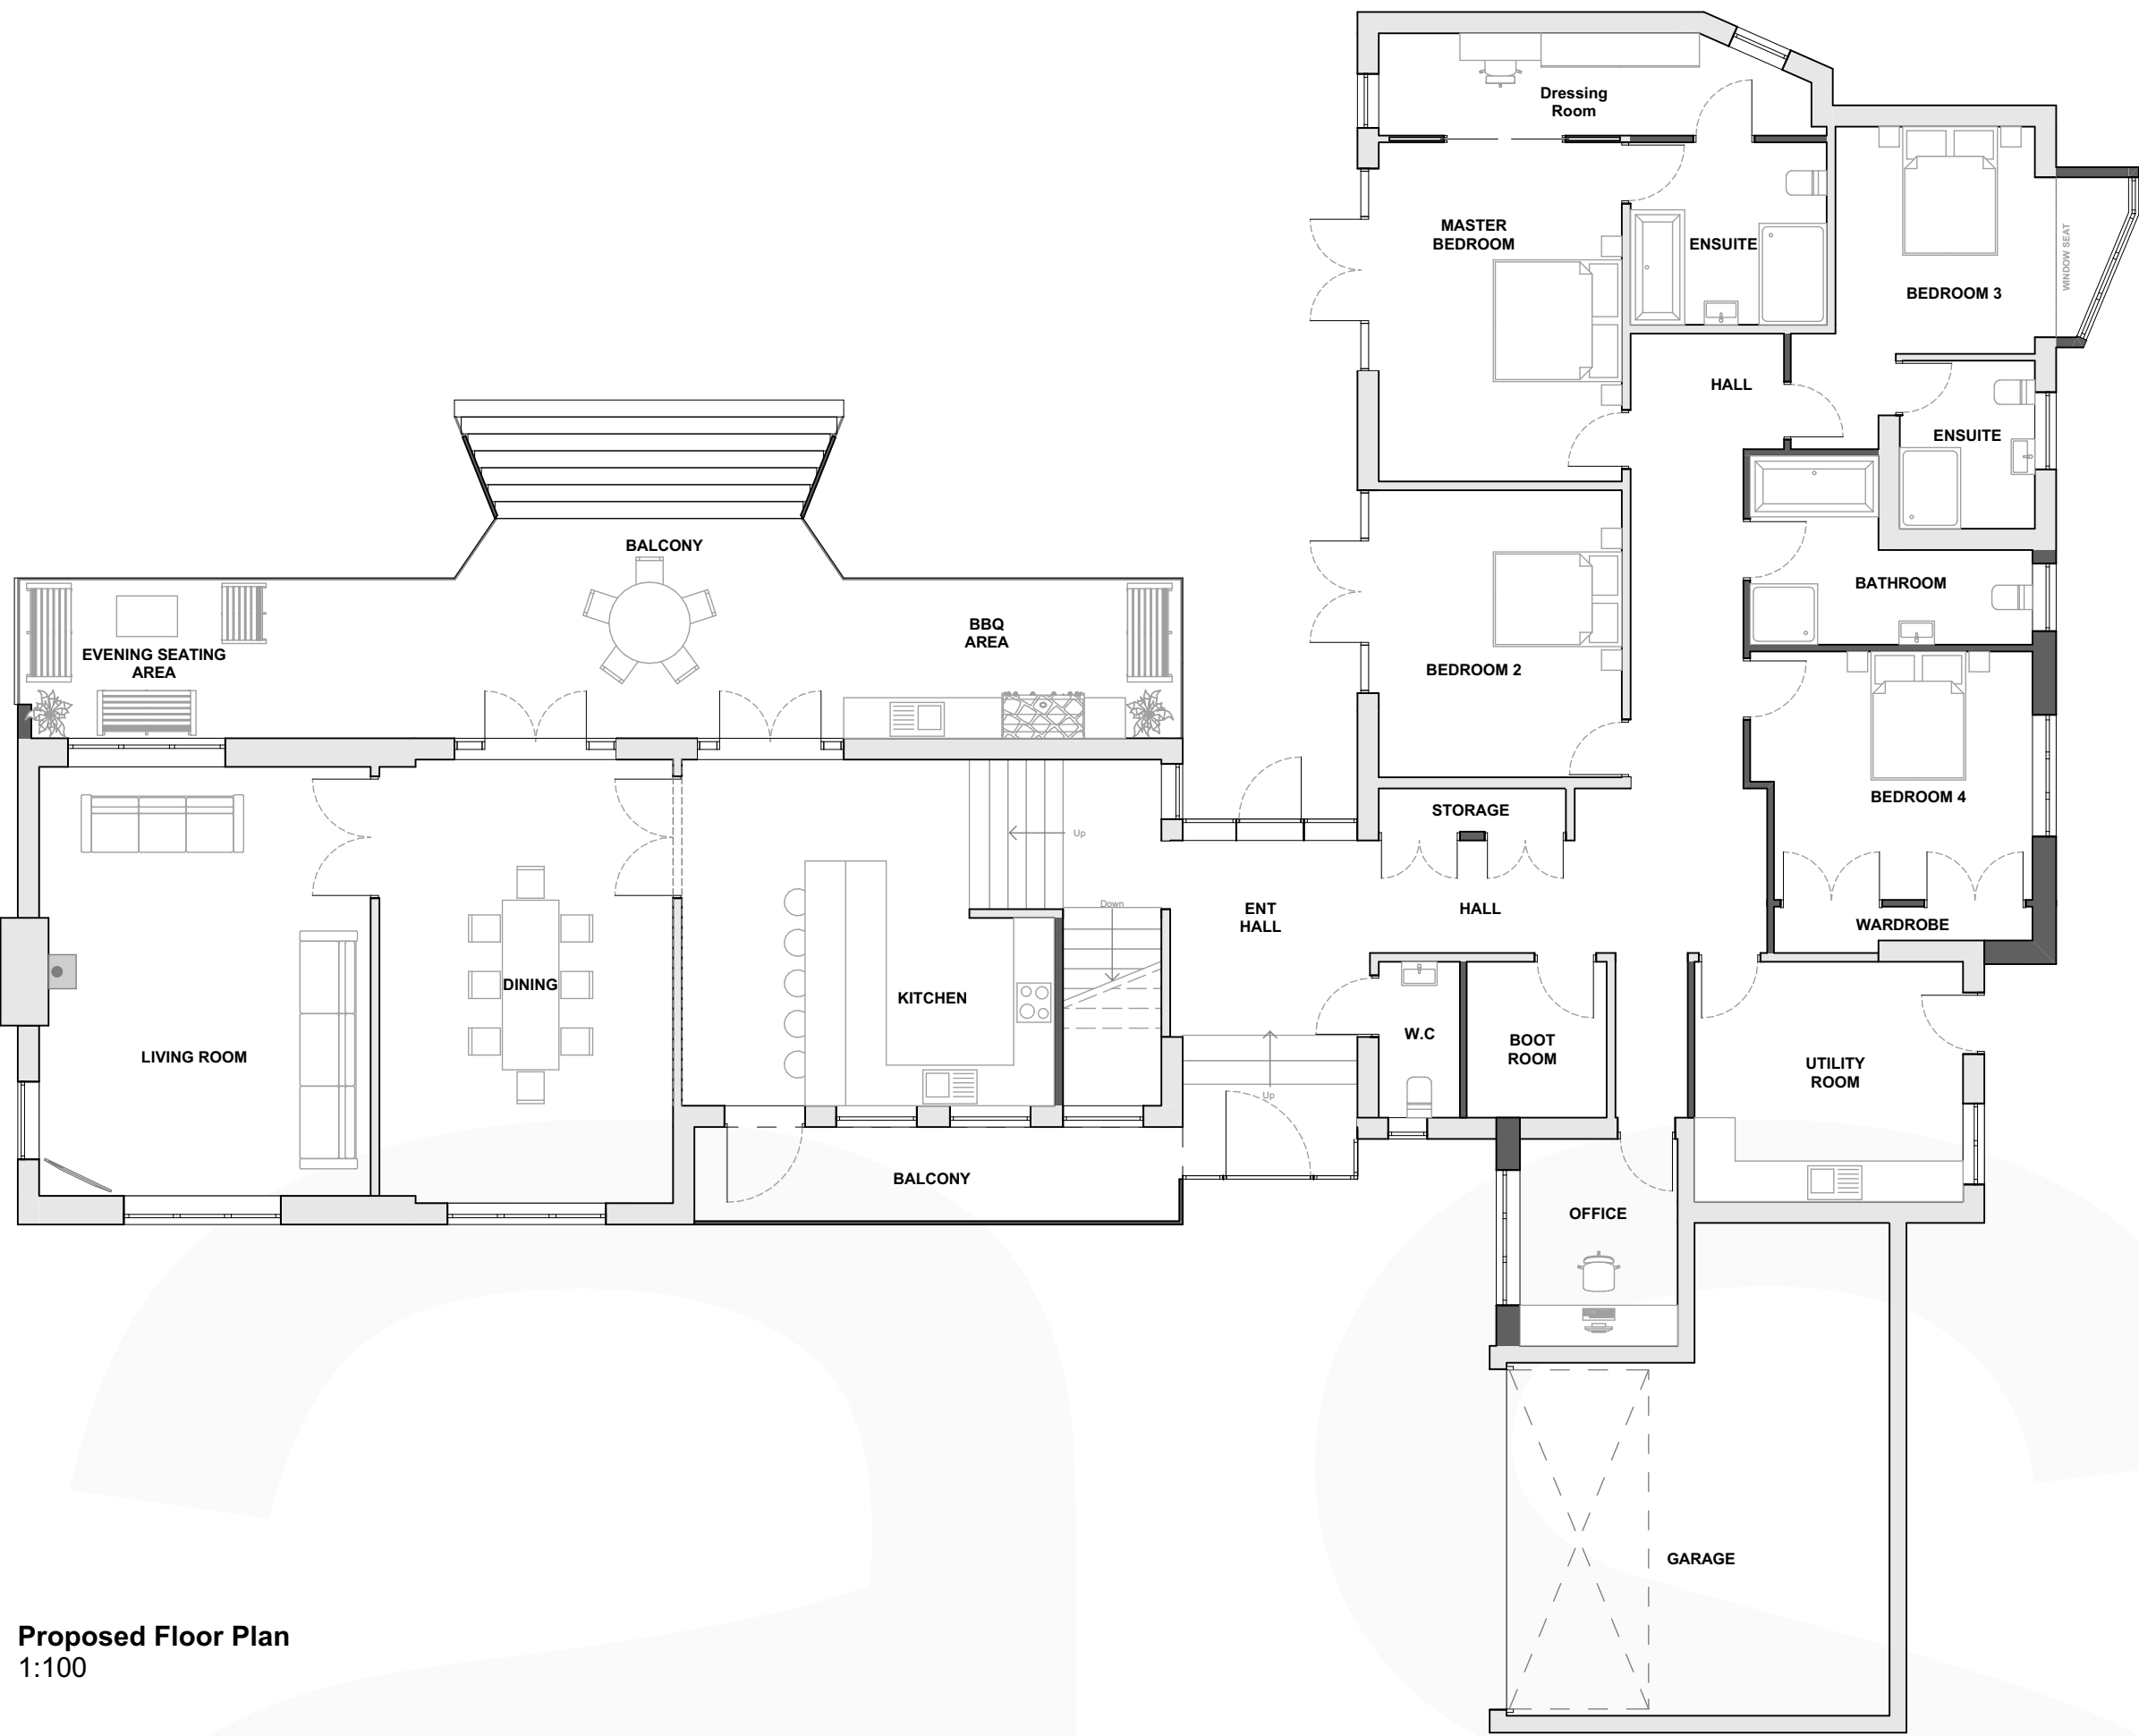

Proposed Floor Plan
1:100



Proposed Floor Plan
1:100

Rev No.	Date.	Rev.		By.	Chk.

PLANNING

Scale.	1:100 @ A1	Date.	06/12/2021	Drawn by.	JW	Chk.	JS
--------	------------	-------	------------	-----------	----	------	----

base. ARCHITECTS					
Project Title. Pine Ridge					
Client. Mr P Roberts					
Drawing Title. Proposed Floor Plans					
Project No. BA3010		Drawing No. PL-003		Revision.	