


KEY / NOTES

--- feature above

existing walls

fp: fire place

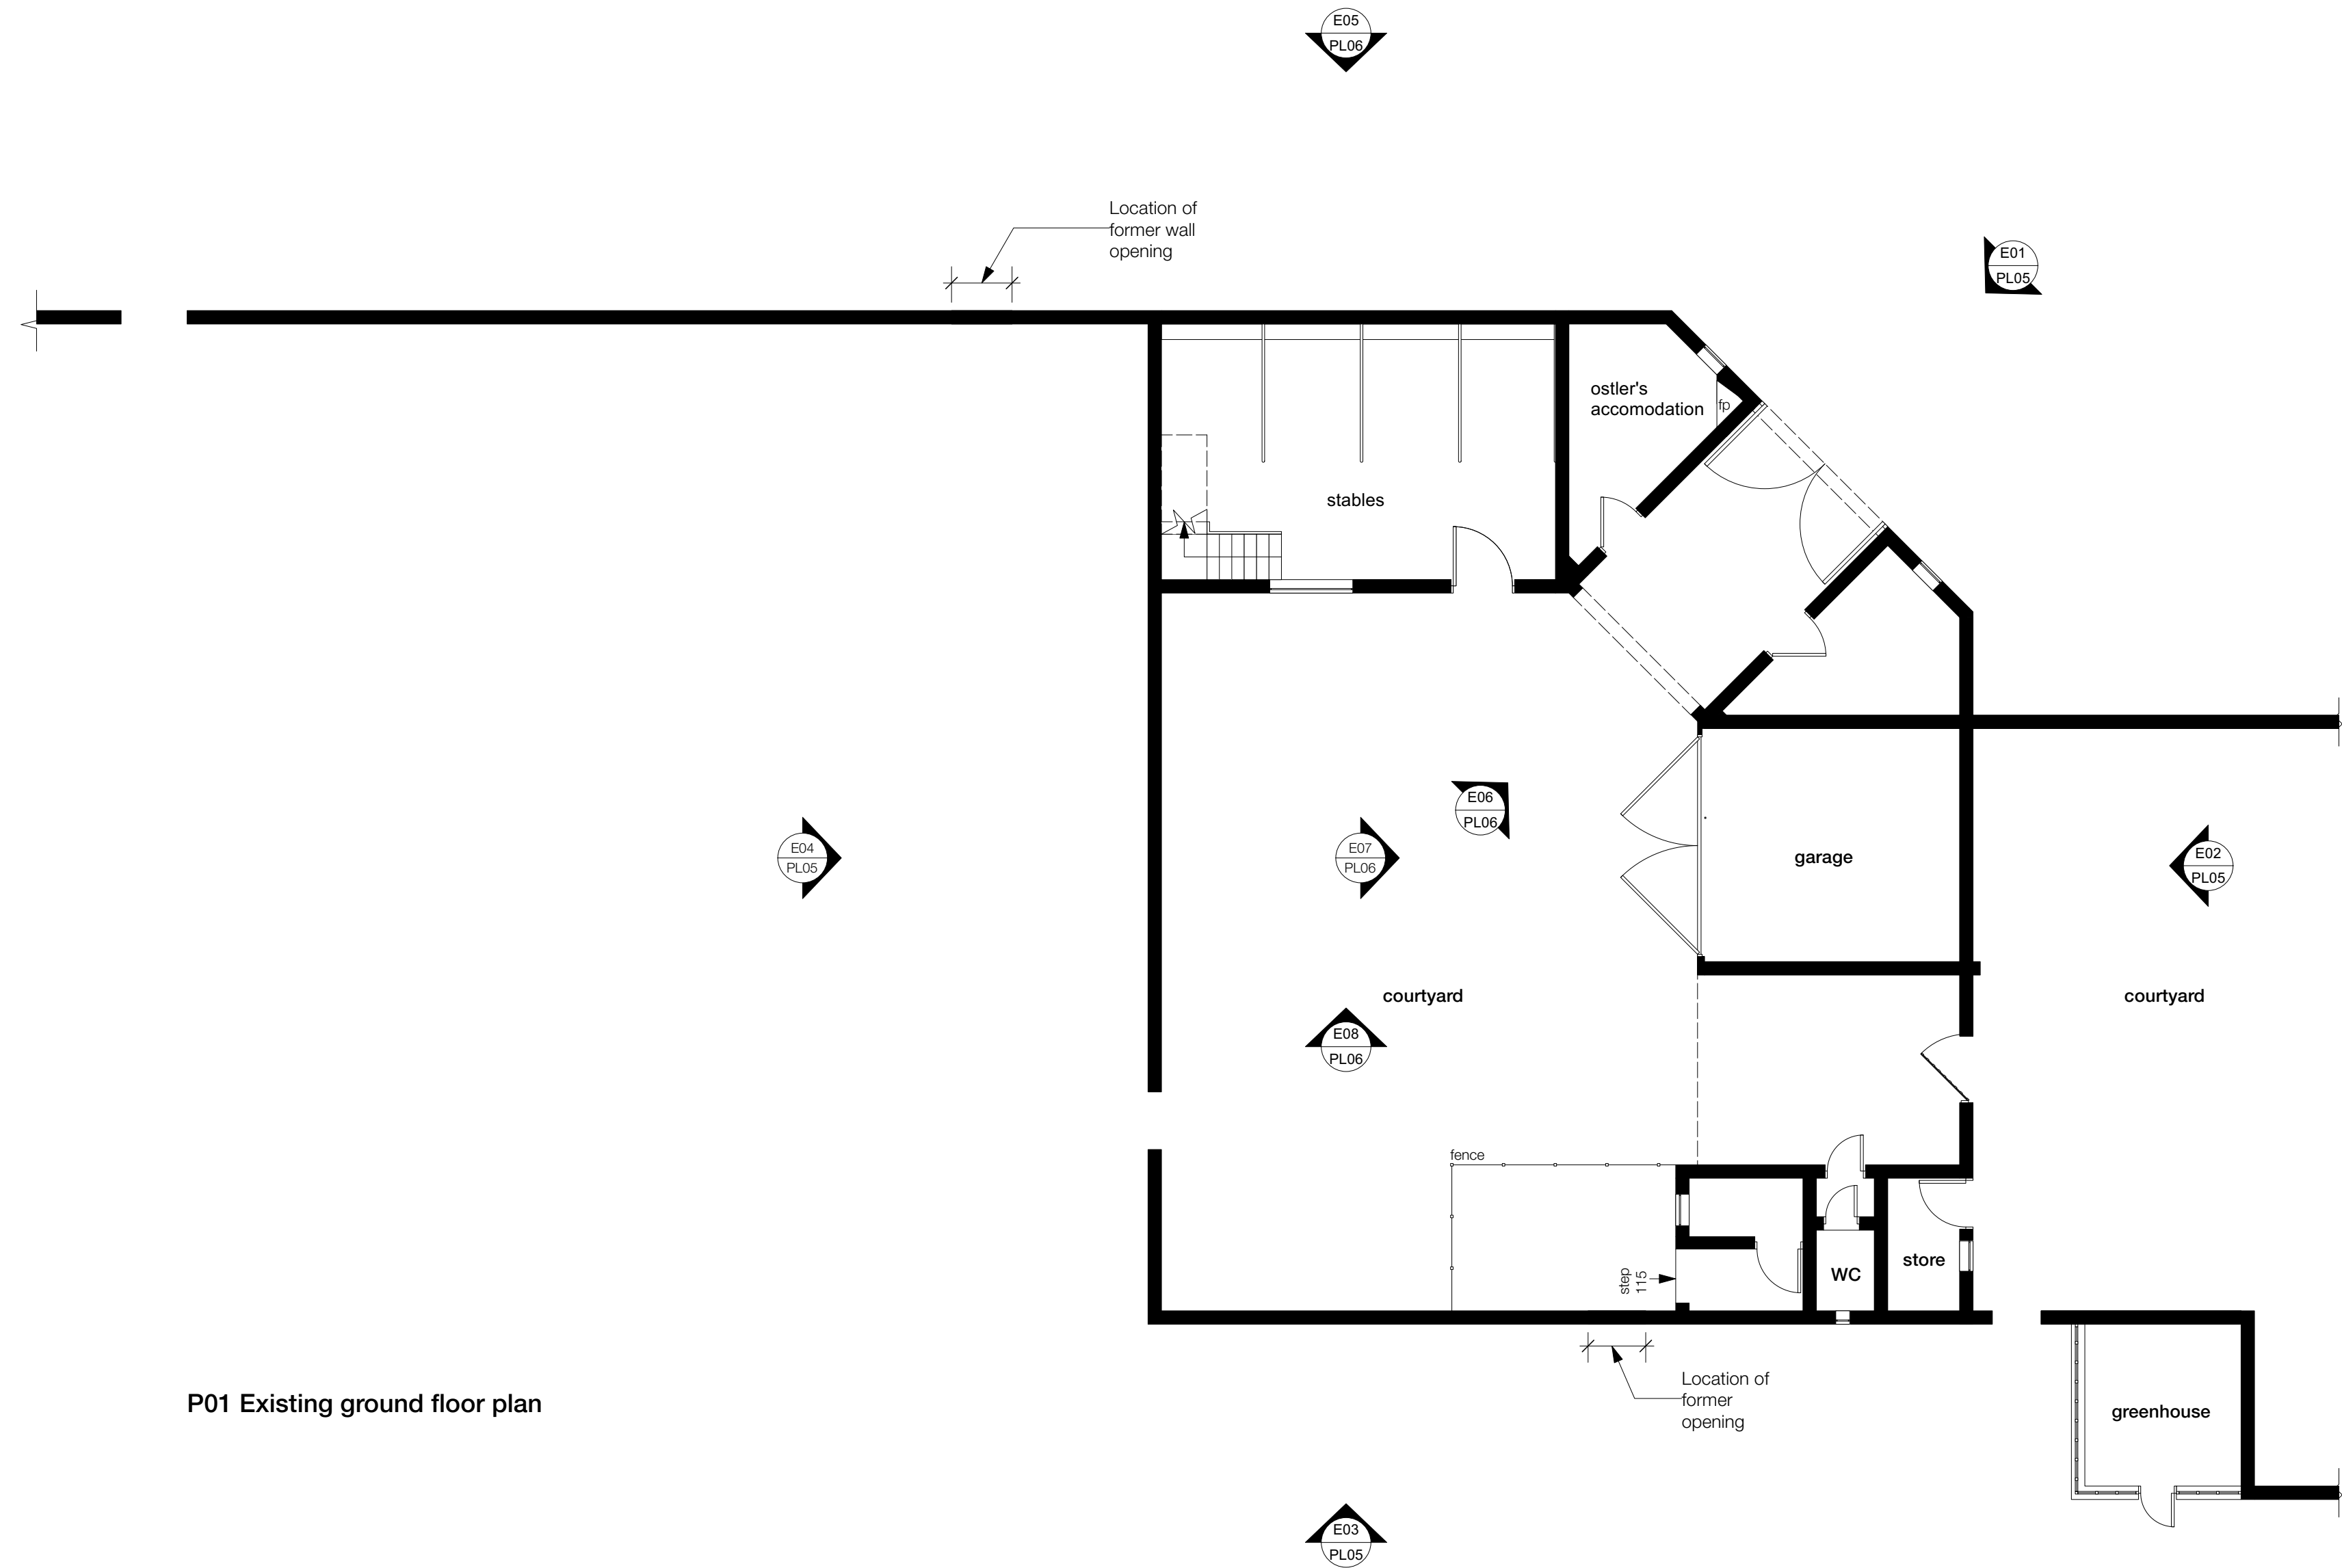

REV	DESCRIPTION	DATE
-----	-------------	------

RAISE

ARCHITECTS

PROJECT

Proposed conversion and single-storey extension of stable block and proposed double garage/carport at Cedar Hall, The Green, Gresford, LL12 8RG

DRAWING

Existing Ground Floor Plan

SCALE	DATE	DRAWN BY	CHECKED BY
1:100 @ A2	May 2021	MD	LM
DRG N°			REV
525-PL-03			-

