



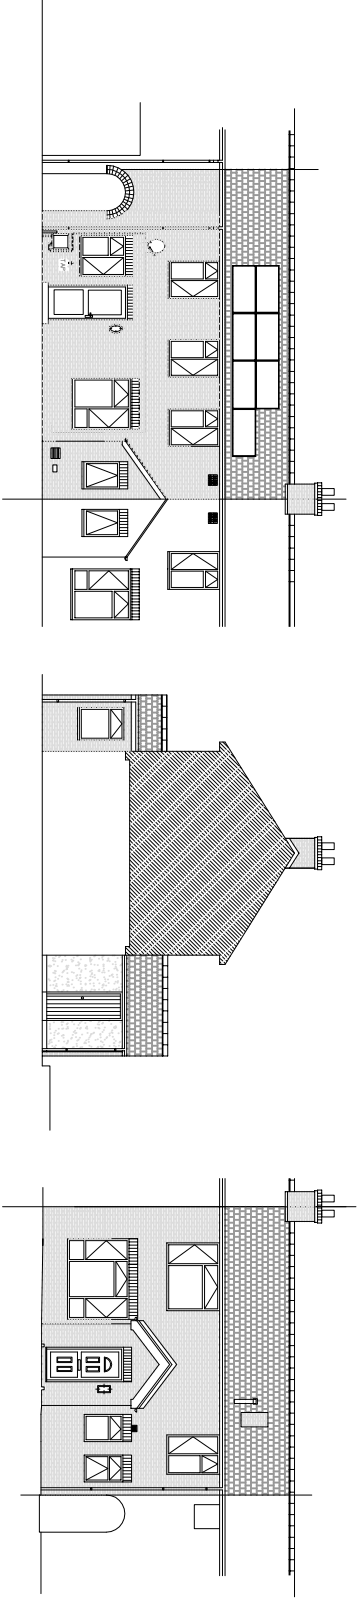


Existing Rear Elevation.
scale 1:100

Existing Side Elevation.
scale 1:100


Existing Front Elevation.
scale 1:100

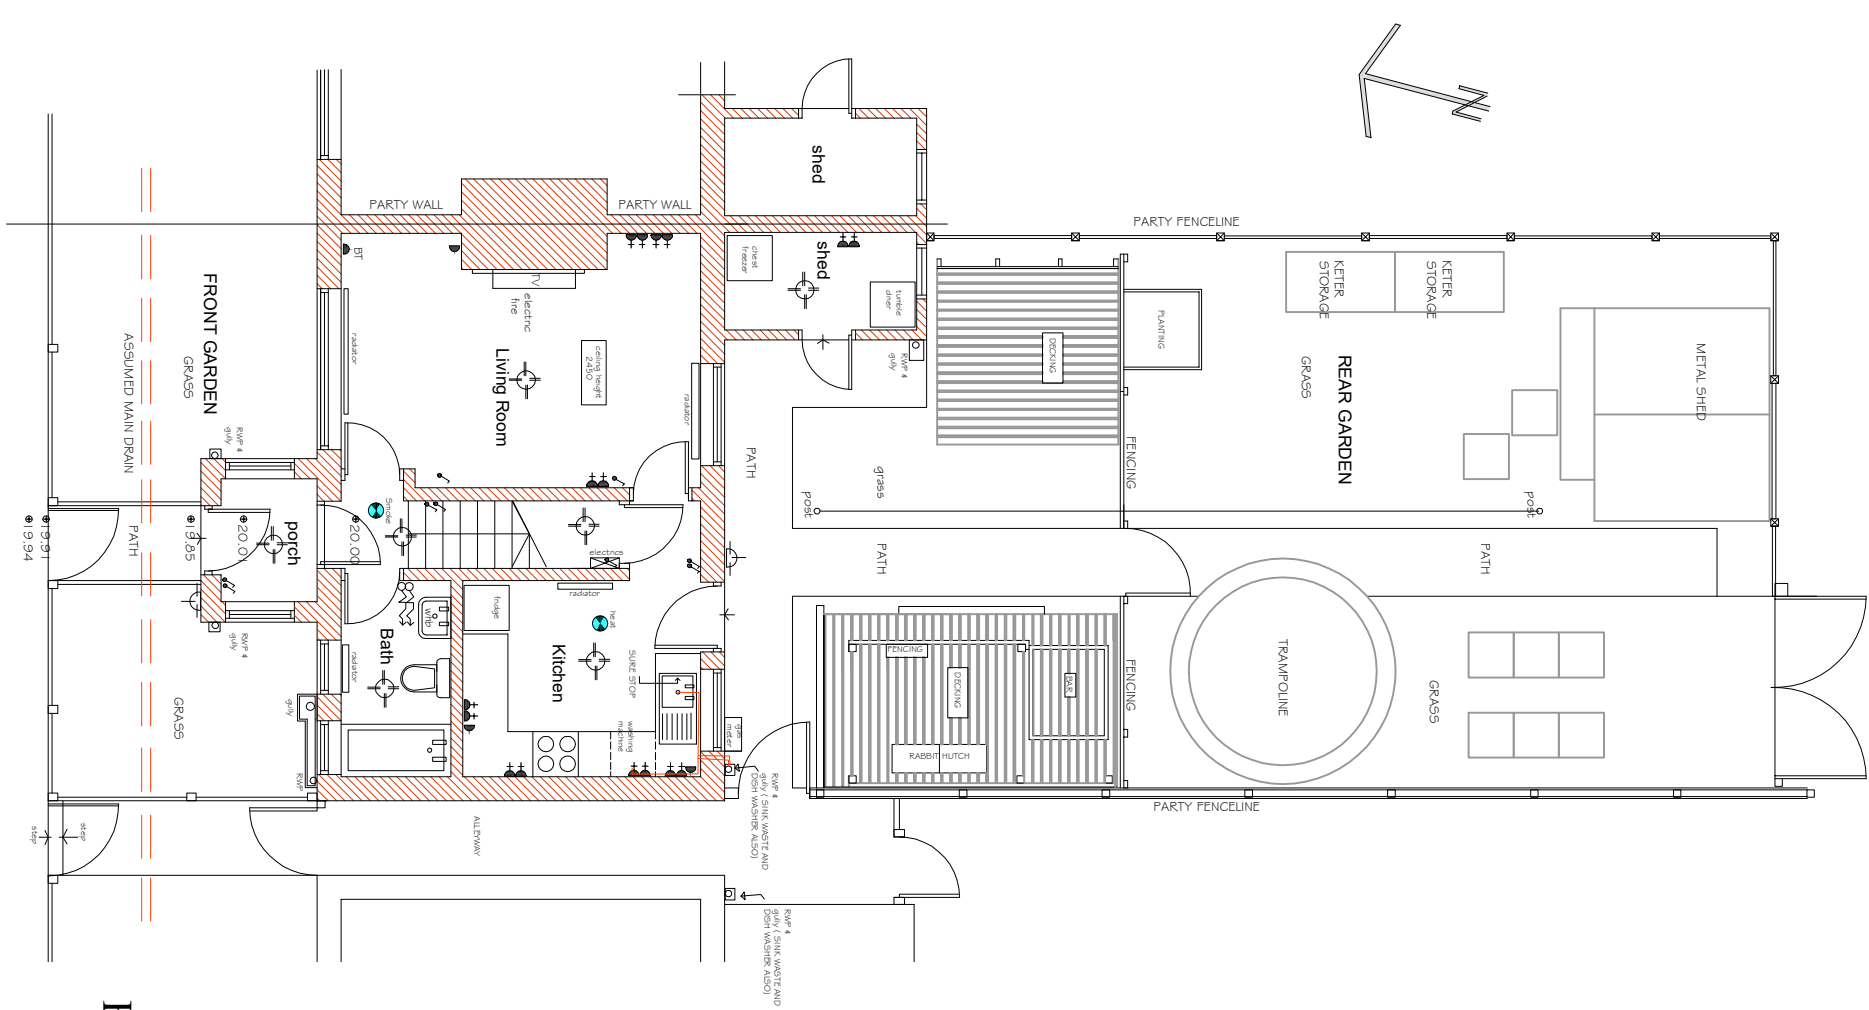

EXISTING GROUND FLOOR PLAN SCALE 1:50

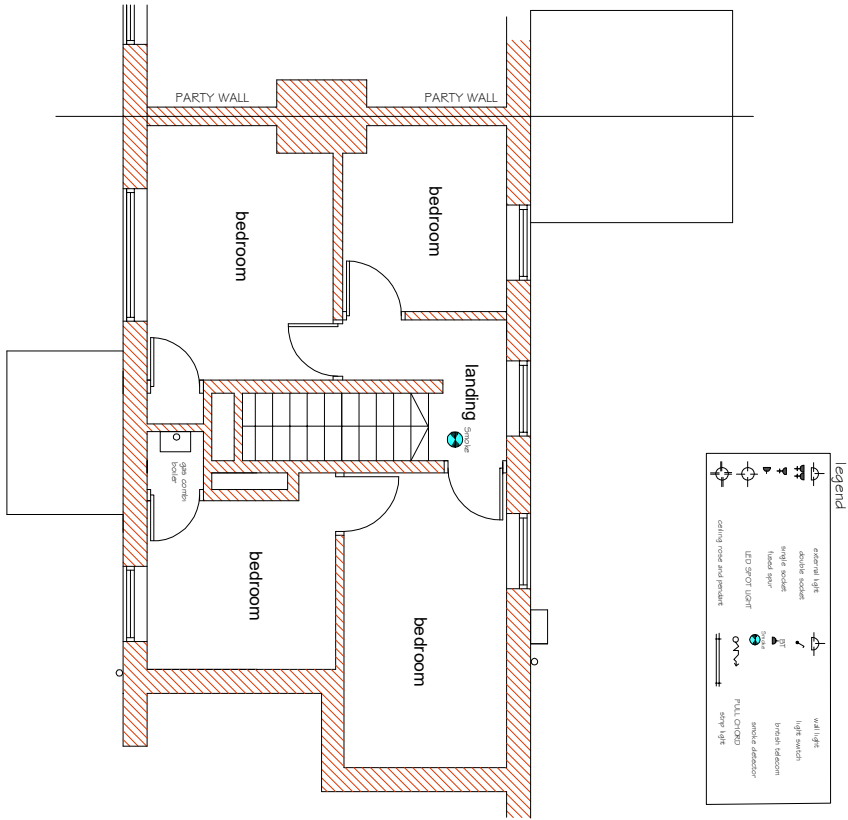

EXISTING FIRST FLOOR PLAN SCALE 1:50

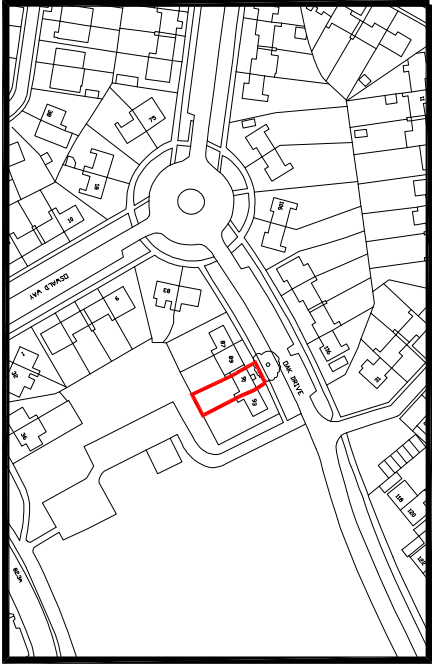

EXISTING LOCATION PLAN SCALE 1:1250



EXISTING SITE PLAN SCALE 1:200

Reproduced from the Ordnance Survey Mapping with the permission of the controller of Her Majesty's Stationery Office Crown copyright. Unauthorised reproduction infringes Crown copyright and may lead to prosecution or civil proceedings. Wrexham County Borough Council Licence No. UN0921/L.

WREXHAM COUNTY BOROUGH COUNCIL
STATION 1, STATION
HEAD OF HOUSING AND ECONOMIC,
WREXHAM, CHESHIRE, WREXHAM ROAD
WREXHAM, CHESHIRE, WREXHAM ROAD

Drawn / Checked	Date	AutoCAD File Ref
P.H.	FEBRUARY 2021	Project No
Scale	1:1250 1:200	PD 2020/10
Project	EXISTING DRAWINGS	Page No
Detail	LL12 INL	Rev