


Construction (Design & Management) Regulations 2015

Design risk assessments are carried out throughout the design stage of this project in accordance with company procedures and manuals. Where reasonably possible all areas of risk applicable to design and use of the construction have been identified and then eliminated, mitigated or recorded as a residual risk.

Note that general risks of which a competent designer or contractor should be aware are not included. This drawing is to be read in conjunction with the Pre Construction Information and all related documents prepared in accordance with the current Construction (Design and Management) Regulations 2015 and all applicable Health and Safety legislation as currently amended.

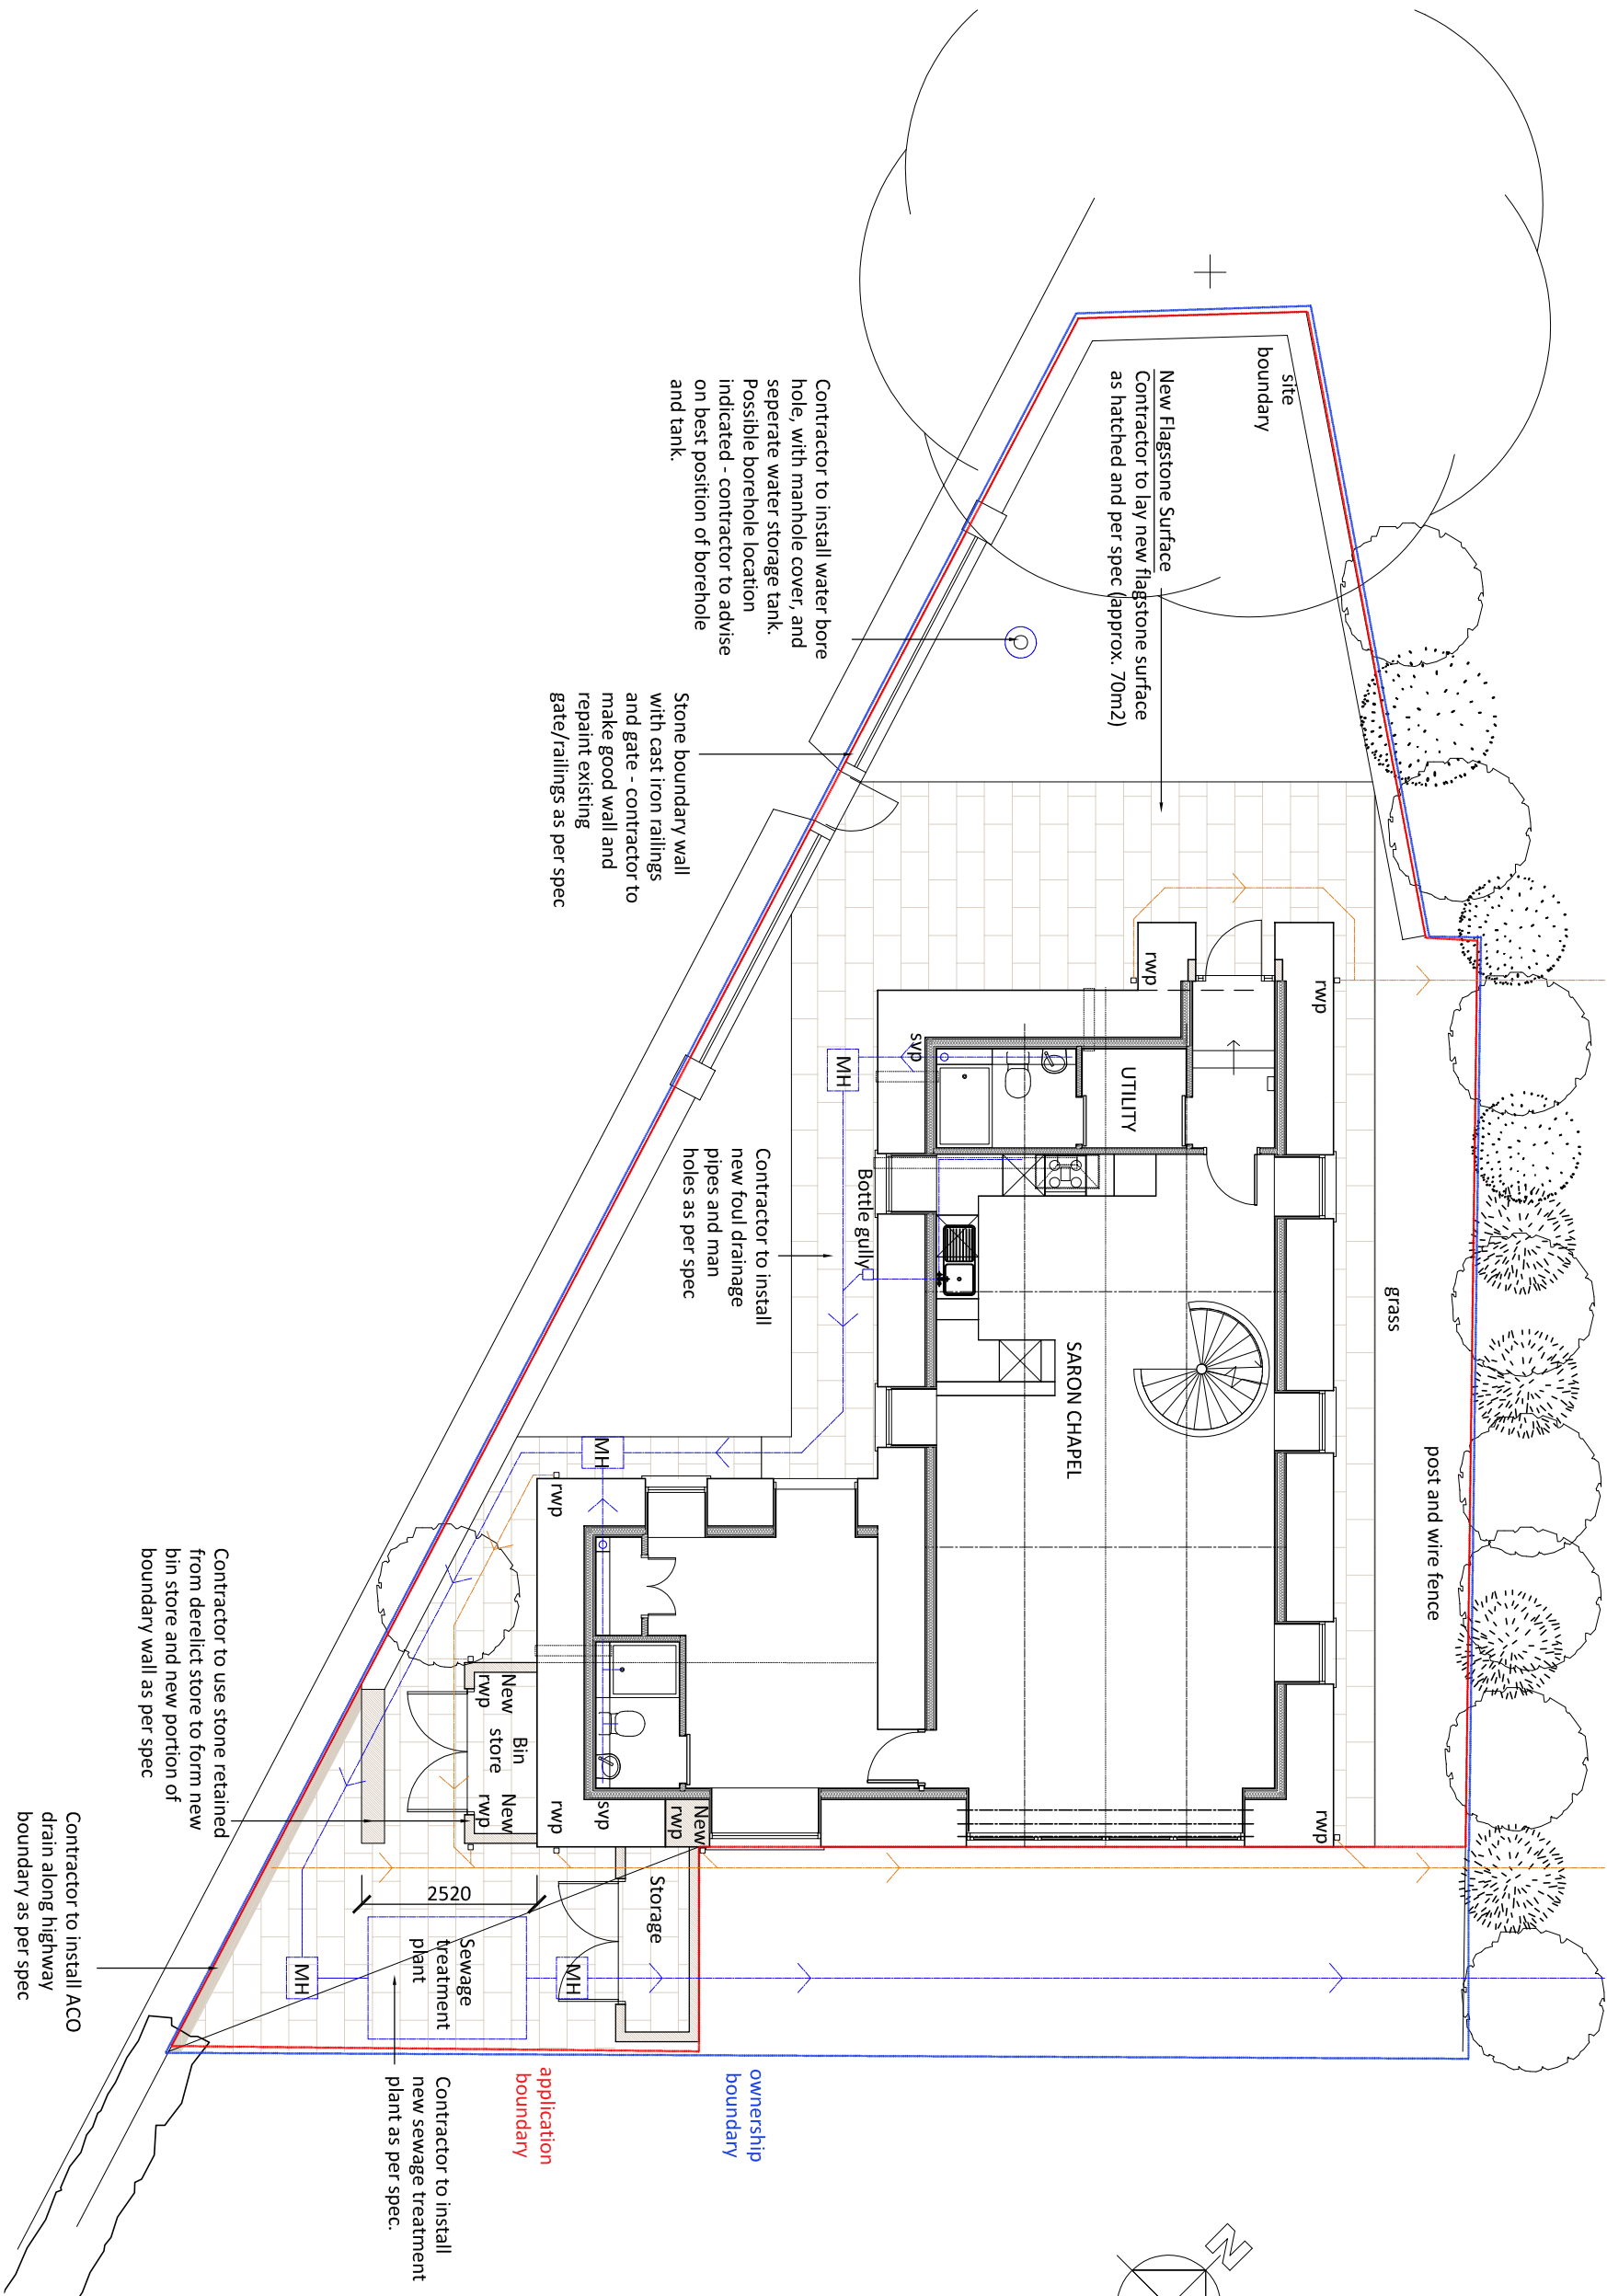

T5	Planting issue	08.08.21
T4	Updated drawing sheet comments	01.09.20
T3	Updated drawing sheet comments	01.09.20
T2	Additional inspection chambers added to scheme	24.11.19
T1	Tender issue	16.09.19
P1	Initial issue	31.07.17
REV	DESCRIPTION BY CHK APP	DATE
REBA PLAN OF WORK 2019 WORKSTAGE		
LEVEL OF MODEL DEFINITION (LOD)		
PURPOSE OF ISSUE + FIT FOR ..	STATUS	

lawray architects

CARDIFF LONDON WREXHAM
029 2076 2511 0207 138 3560 01978 357 887

www.lawray.co.uk

CLIENT

MR & MRS B.A. MAGILL

PROJECT TITLE

PROPOSED CHANGE OF USE

SARON CHAPEL, NANTYR, LLANGOLLEN, LL20 7DB

DRAWING TITLE

PROPOSED SITE PLAN

DATE	SCALE @ A3	DRAWN	CHECKED	APPROVED
09.19	1:100	KOH	-	-
PROJECT NO	DRAWING NO	BSI REF	REV	
PROJECT - ORIGINATOR - DATE - AREA - TYPE - ROLE - CLASS NUMBER				
N1827	SCN-LAW-X-KDSP-AR-910101		T5	
DO NOT SCALE Any discrepancy or query concerning this drawing should be referred to the Architect				
Copyright © LAWRAY LIMITED				
Registered Office: Gwentnew Spring, Cardiff CF15 4AB Reg. Co. No. 2704718 VAT Reg. No. 124246 06				