




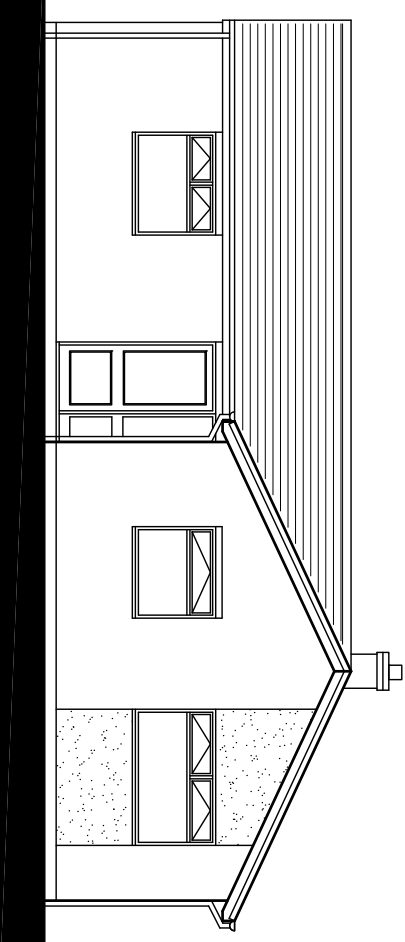


FRONT ELEVATION
SCALE 1:100

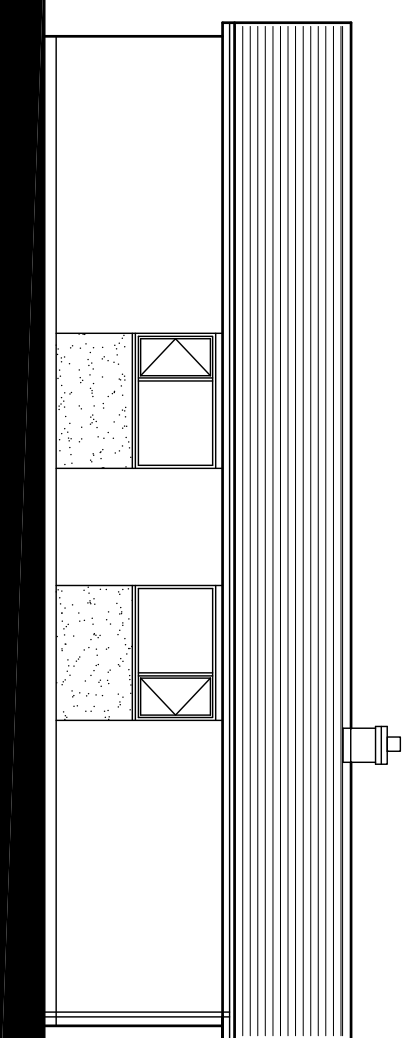


SIDE ELEVATION

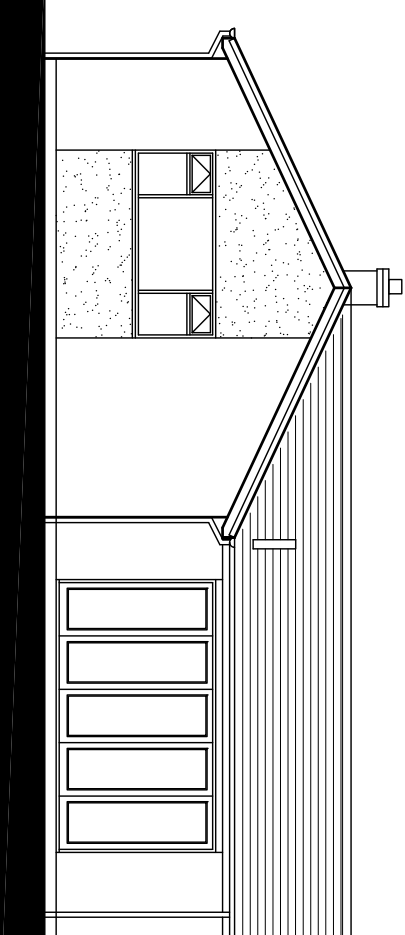


REAR ELEVATION

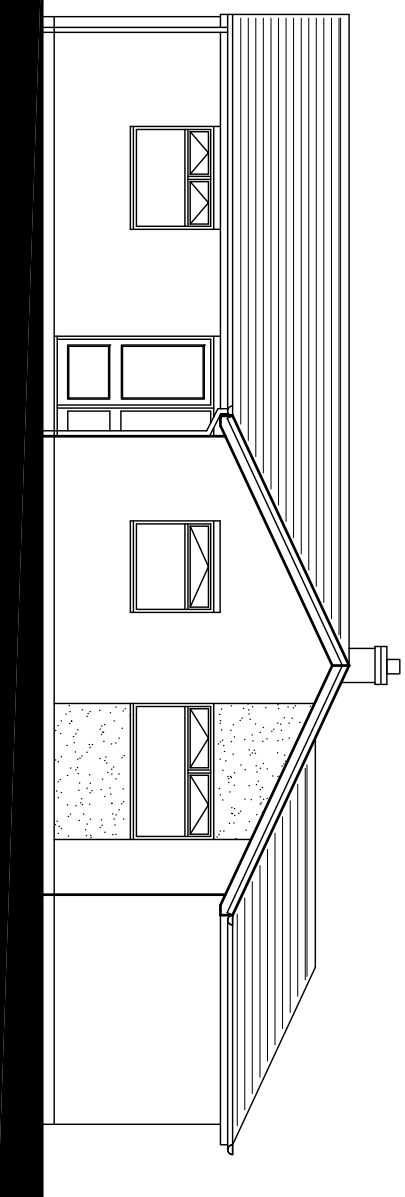


PROPOSED
FRONT ELEVATION
SCALE 1:100

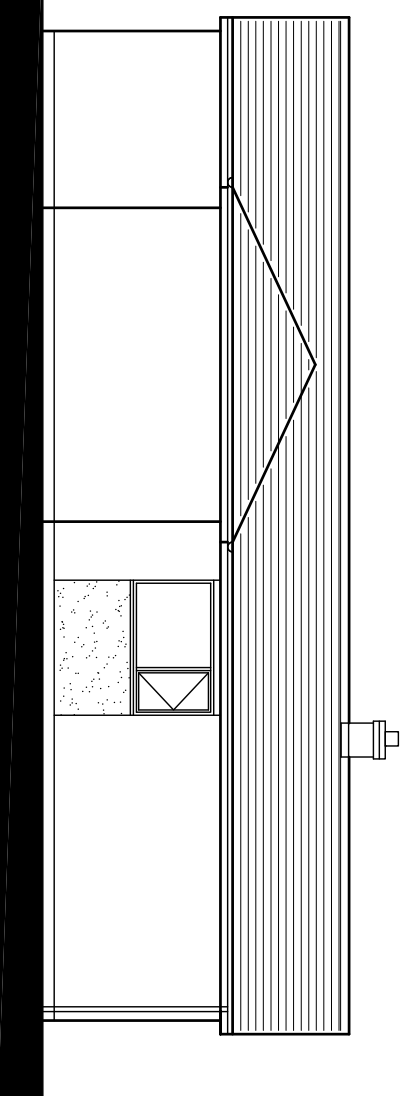


PROPOSED SIDE ELEVATION

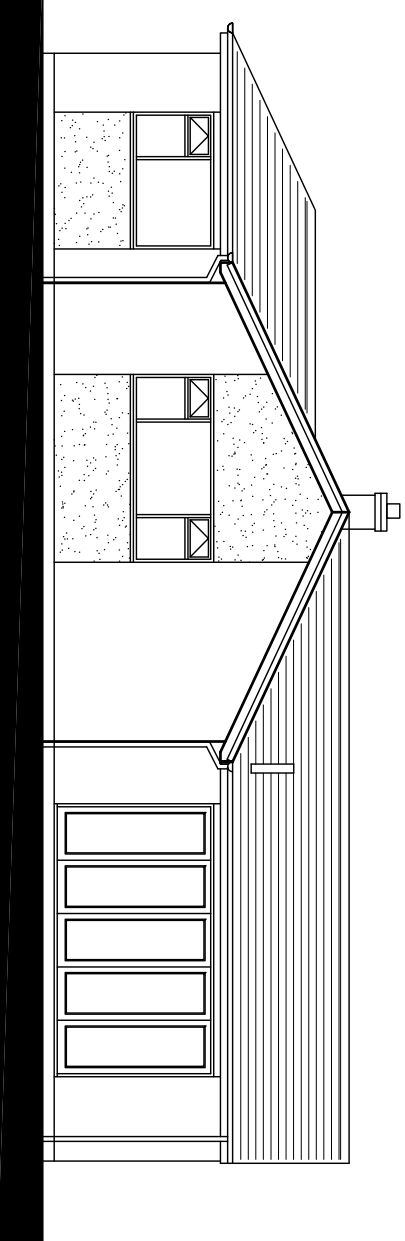


PROPOSED REAR ELEVATION

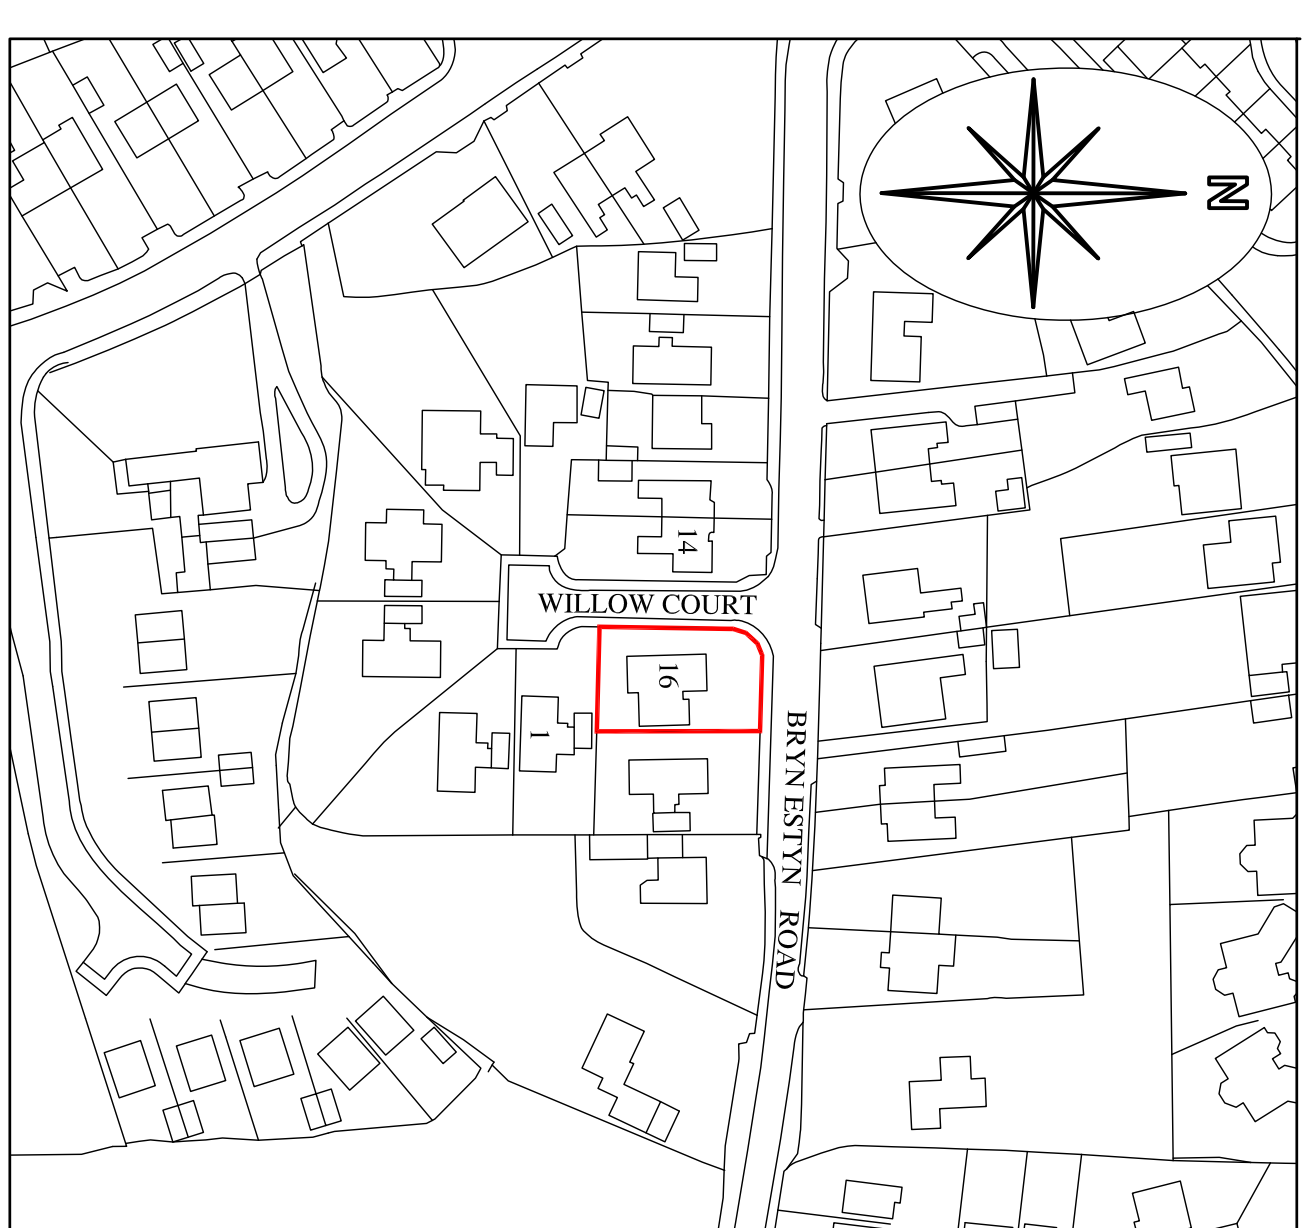


LOCATION PLAN.

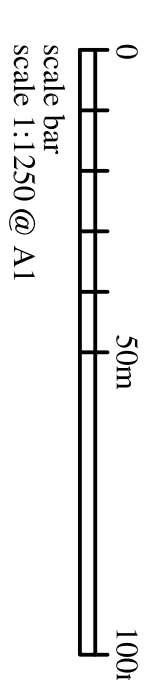


scale 1:1250 @ A.

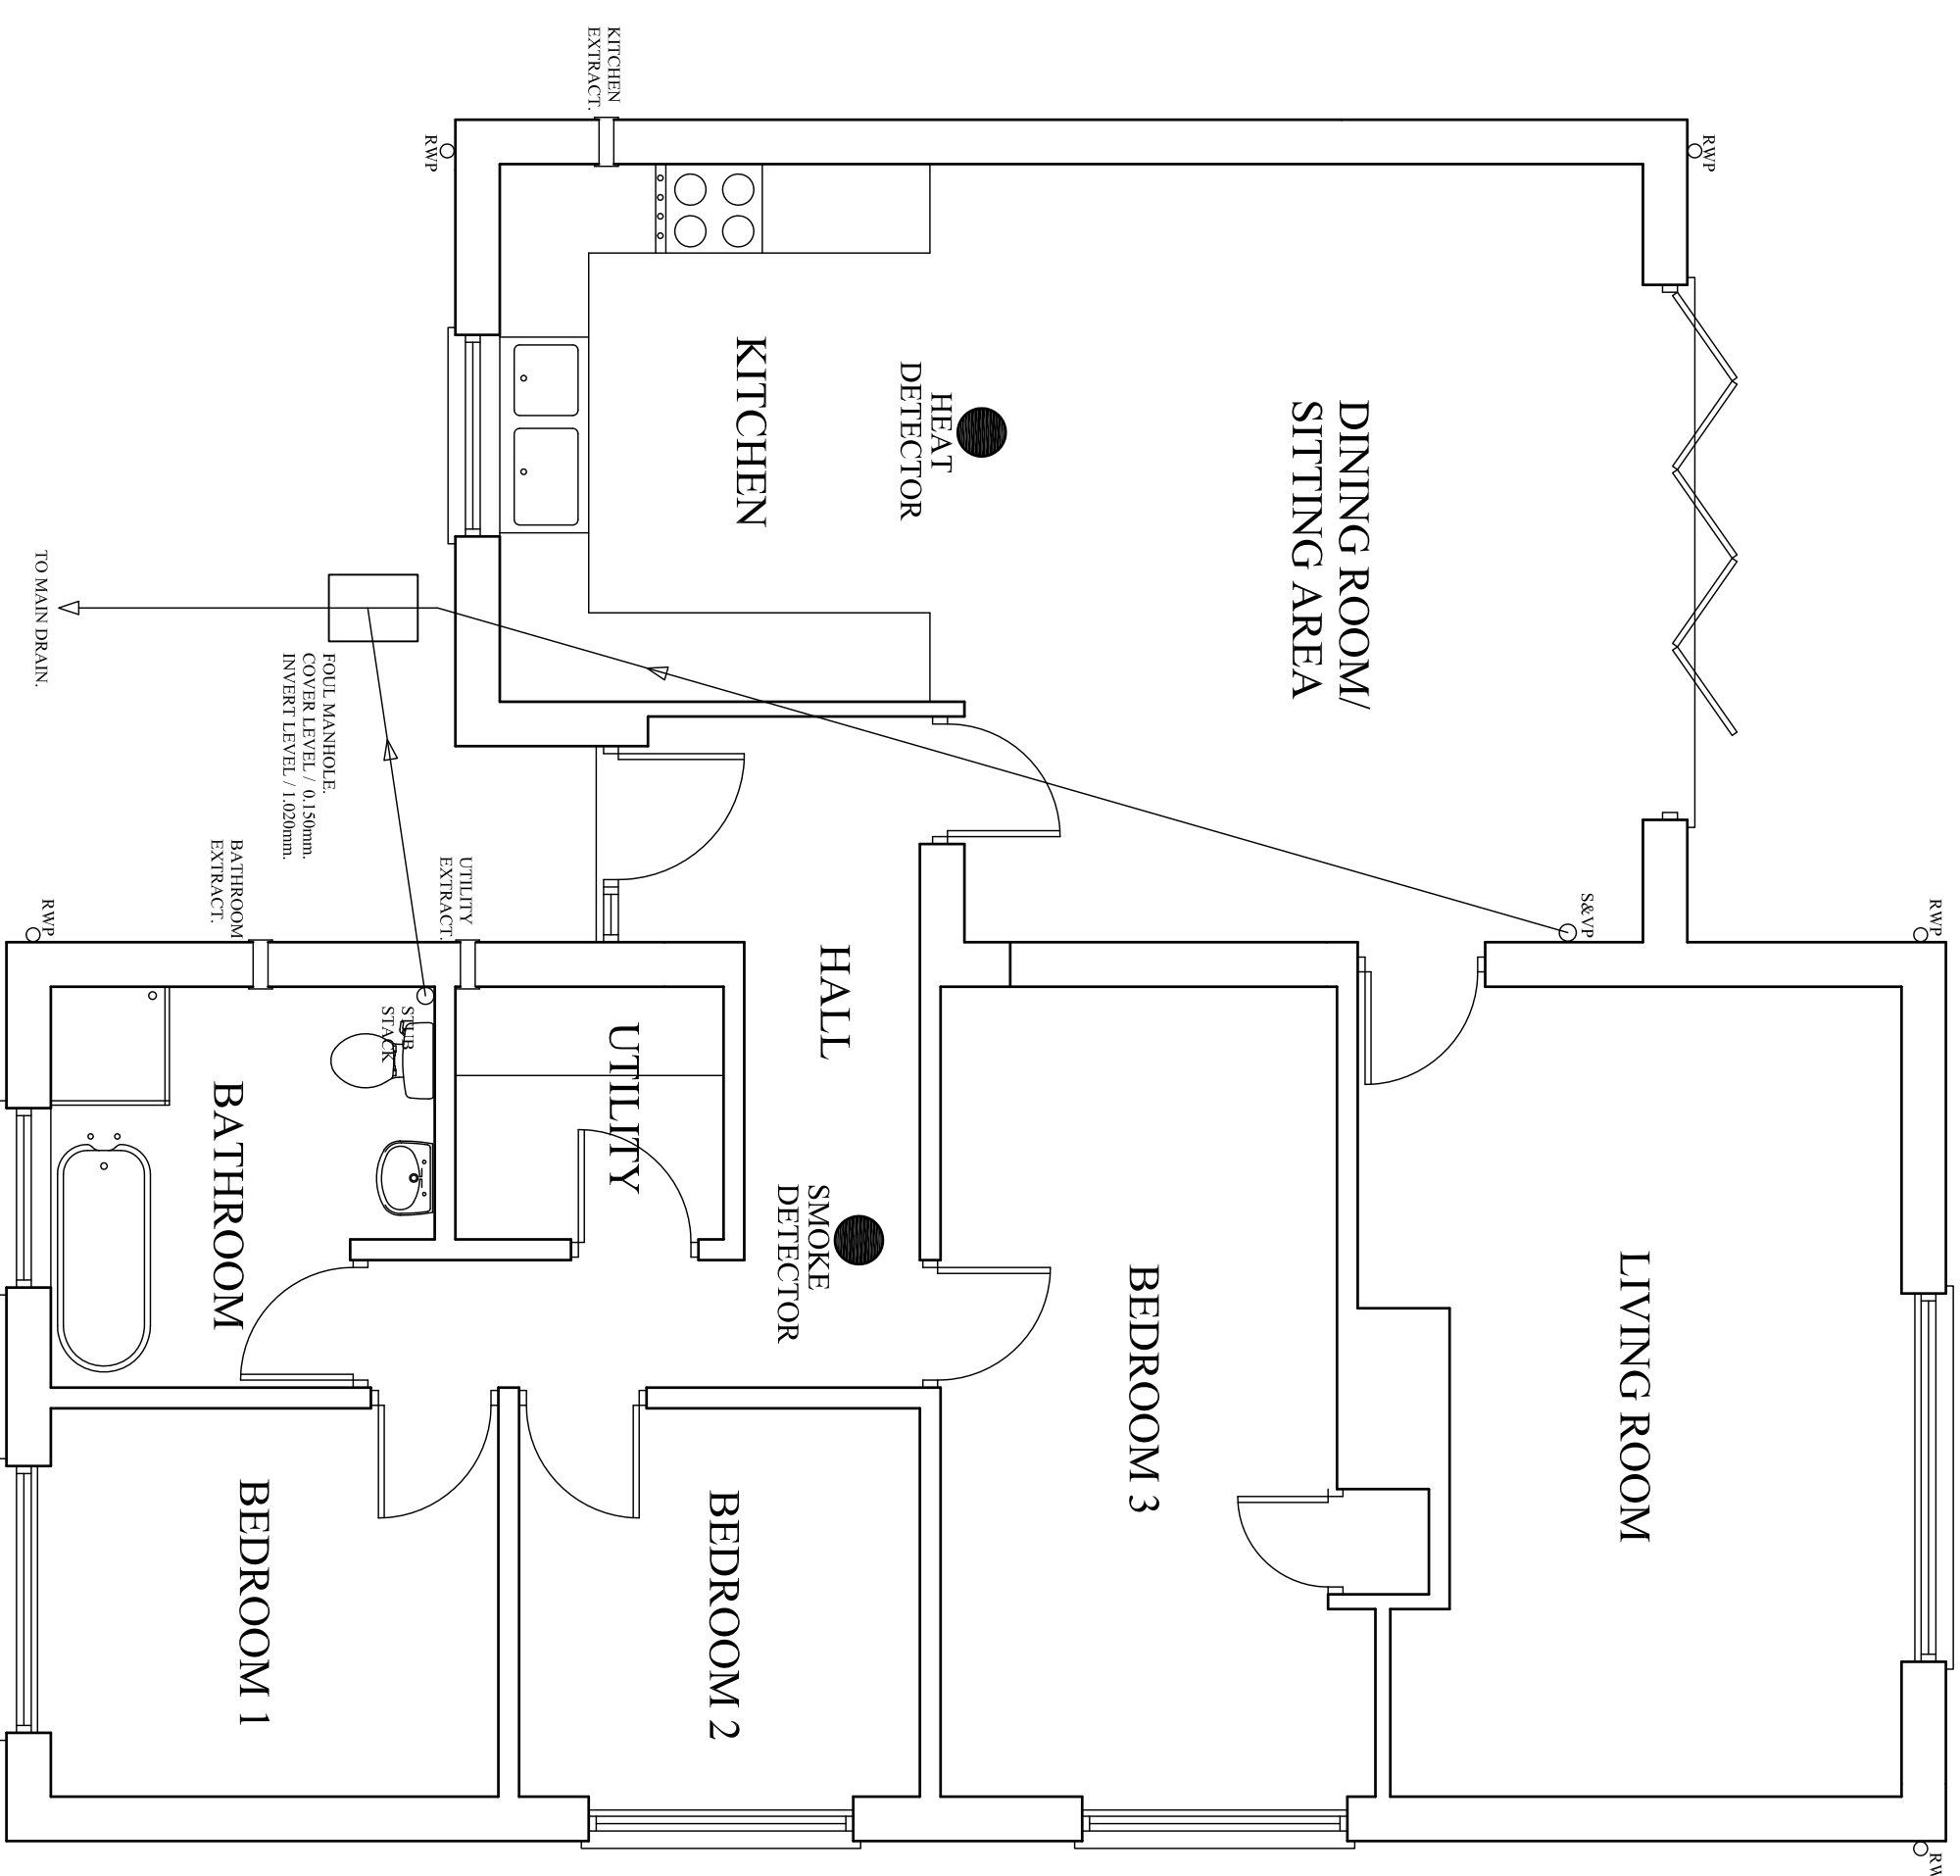

GROUND FLOOR PLAN
SCALE 1:50.

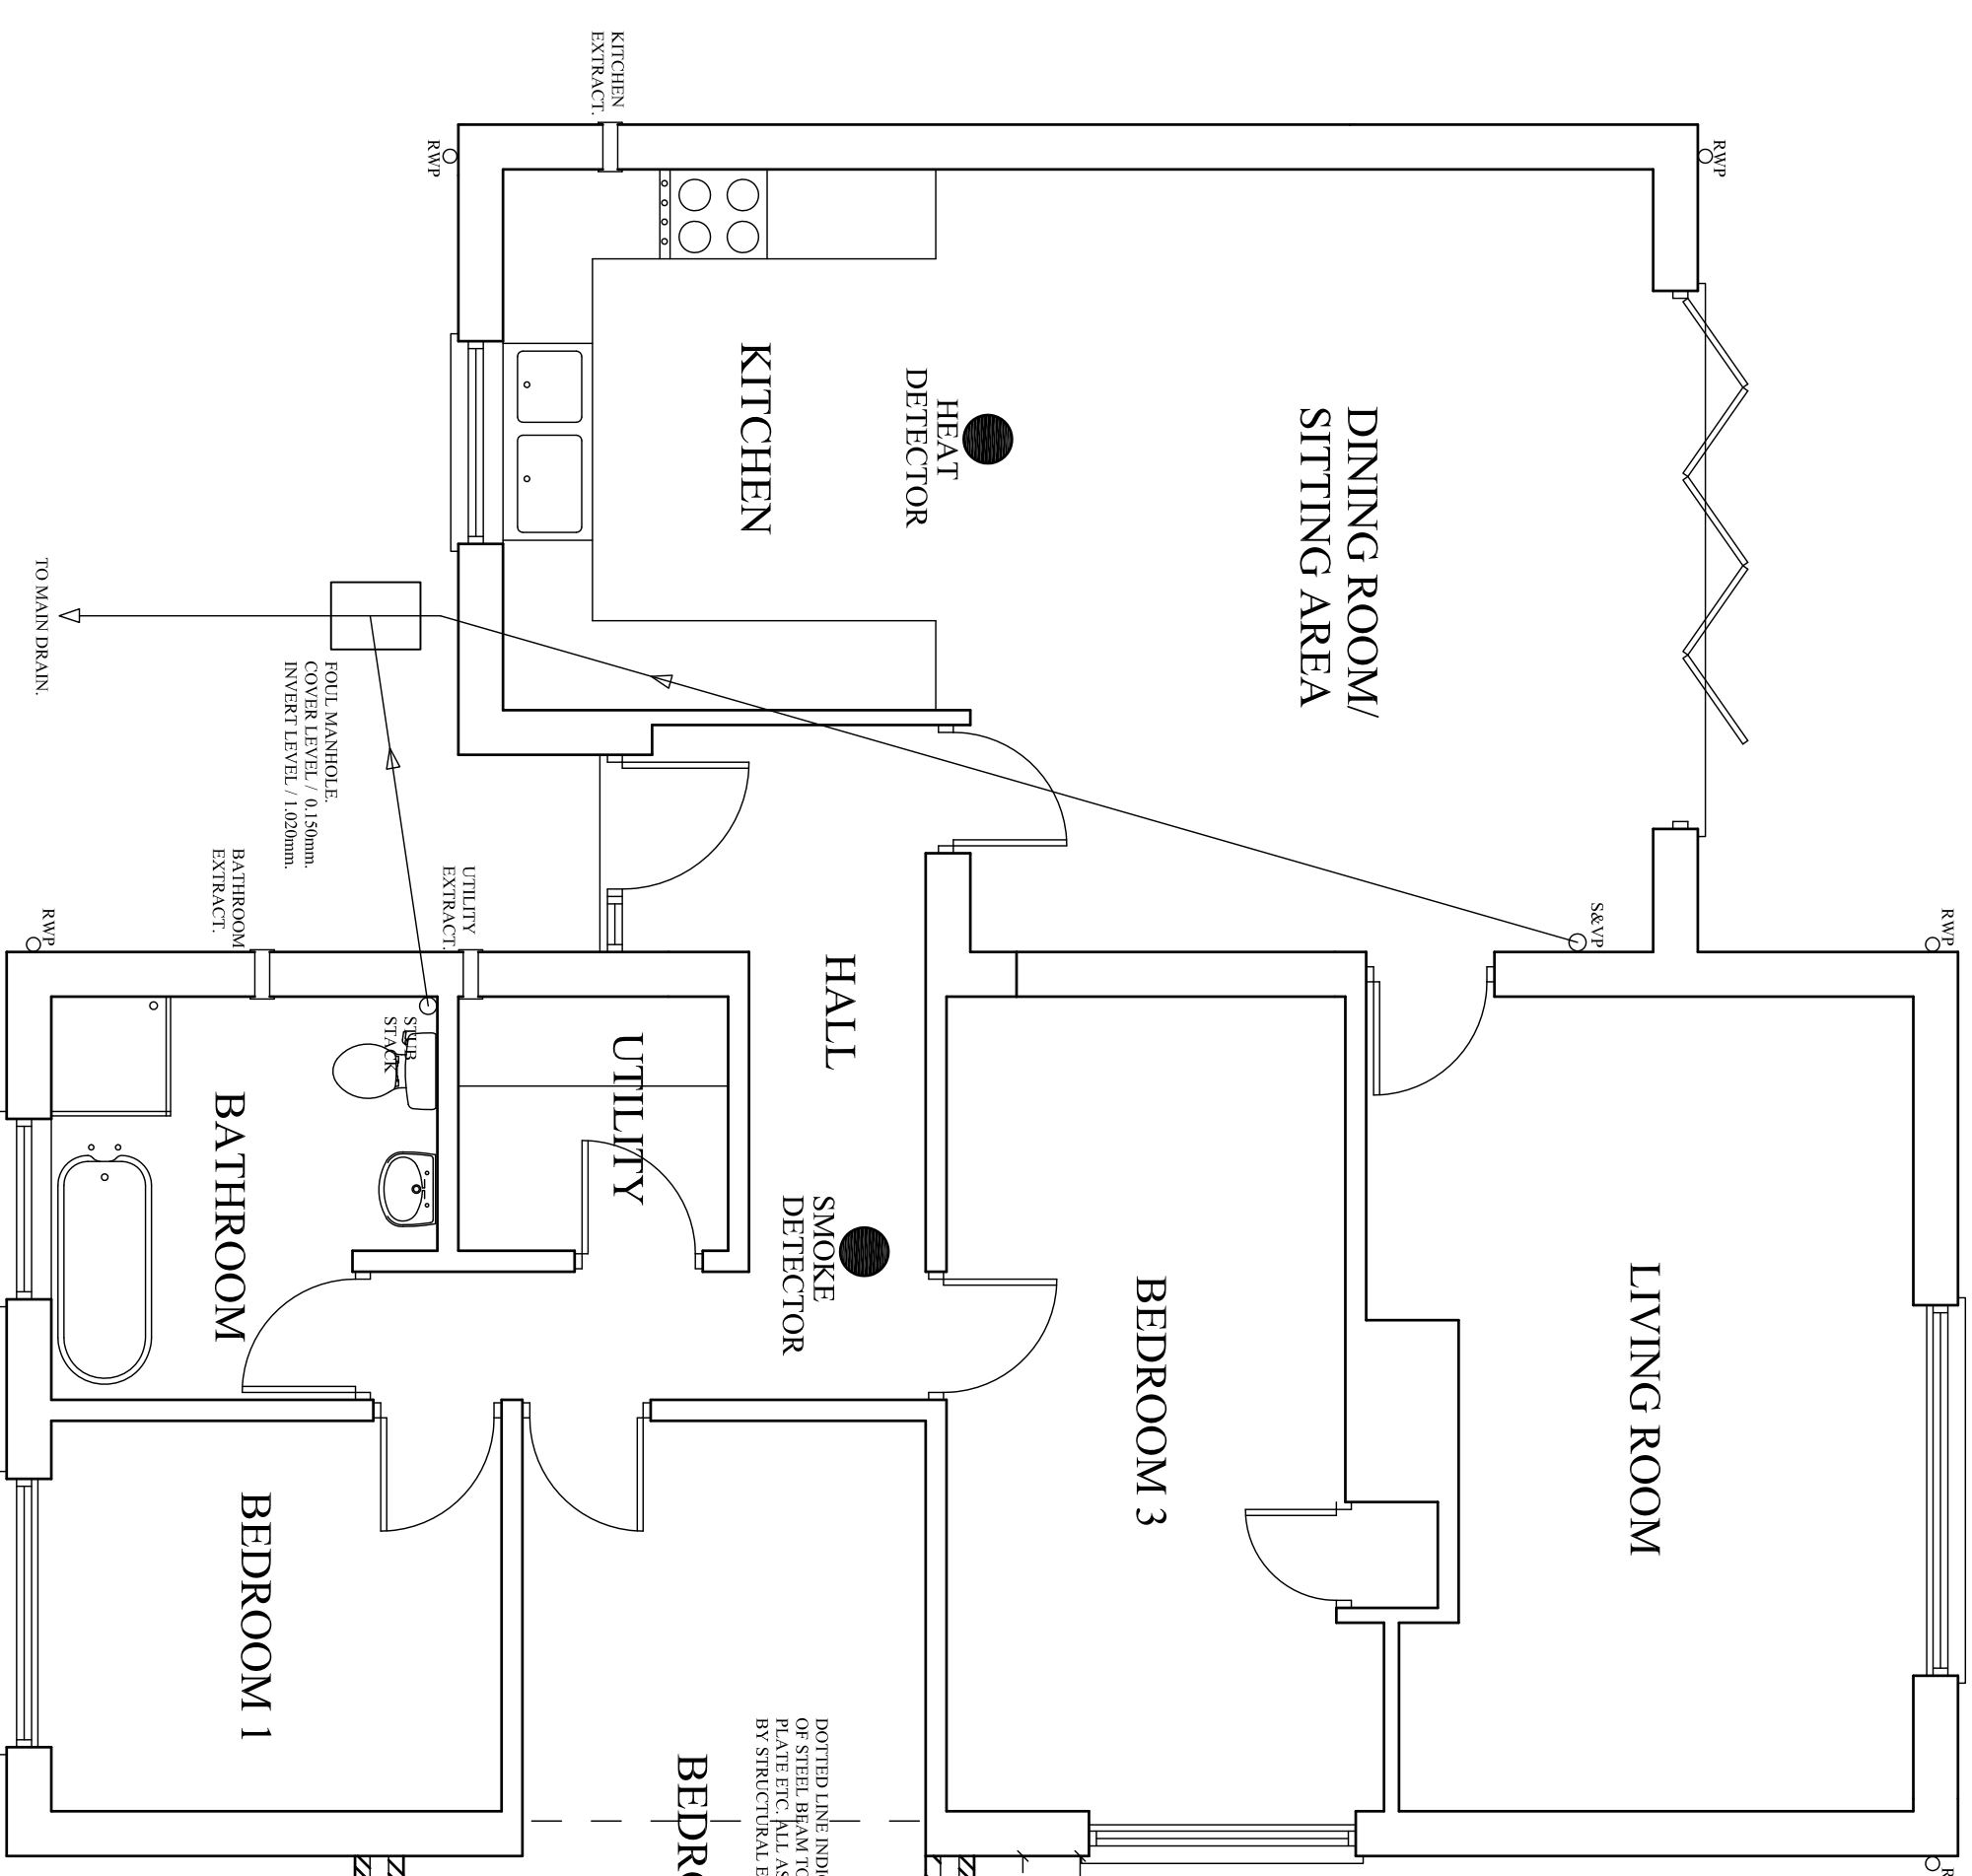

PROPOSED
GROUND FLOOR PLAN
SCALE 1:50.

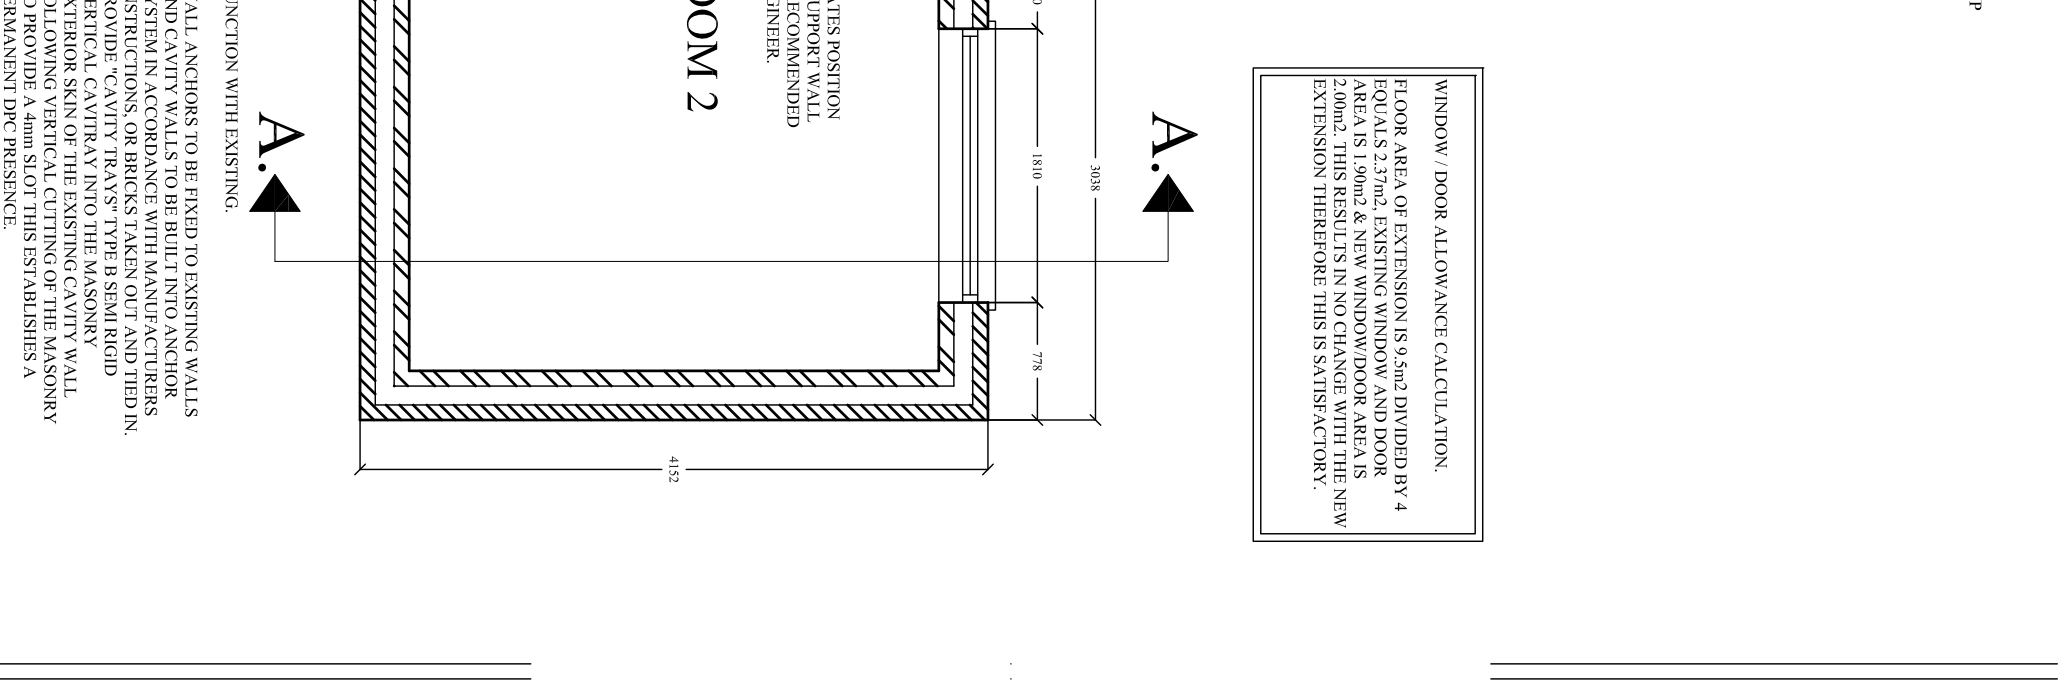

SITE PLAN

scale bar
scale 1:200 @ A1

scale bar			
scale 1:200 @ A1			
Revision Details	Rev'd by	Chk'd by	Date
PIU/Rev			

andrew hannett limited
civil | structural | architectural

Office 14, Redwither Business Centre, Wrexham. LL13 9XR.
Tel. 01978 664256 Mobile 07761 346542 e-mail ah.ltd@talktalk.net

Tel. **01978 664256** Mobile **07761 346542** e-mail **ah.1td@talktalk.net**

Mr. & Mrs. D. Massingham.

Proposed Side Extension
At No 16 Bryn Estyn Road,
Wrexham.

Existing & Proposed Plans, Elevations
& Location Plan.



Drawn by: A Hamnett	Date: Jan 2022	Sheet 1 of
Scales: As shown @ A1	Drawing No: 2022/01/01	Phase/Rev: -