



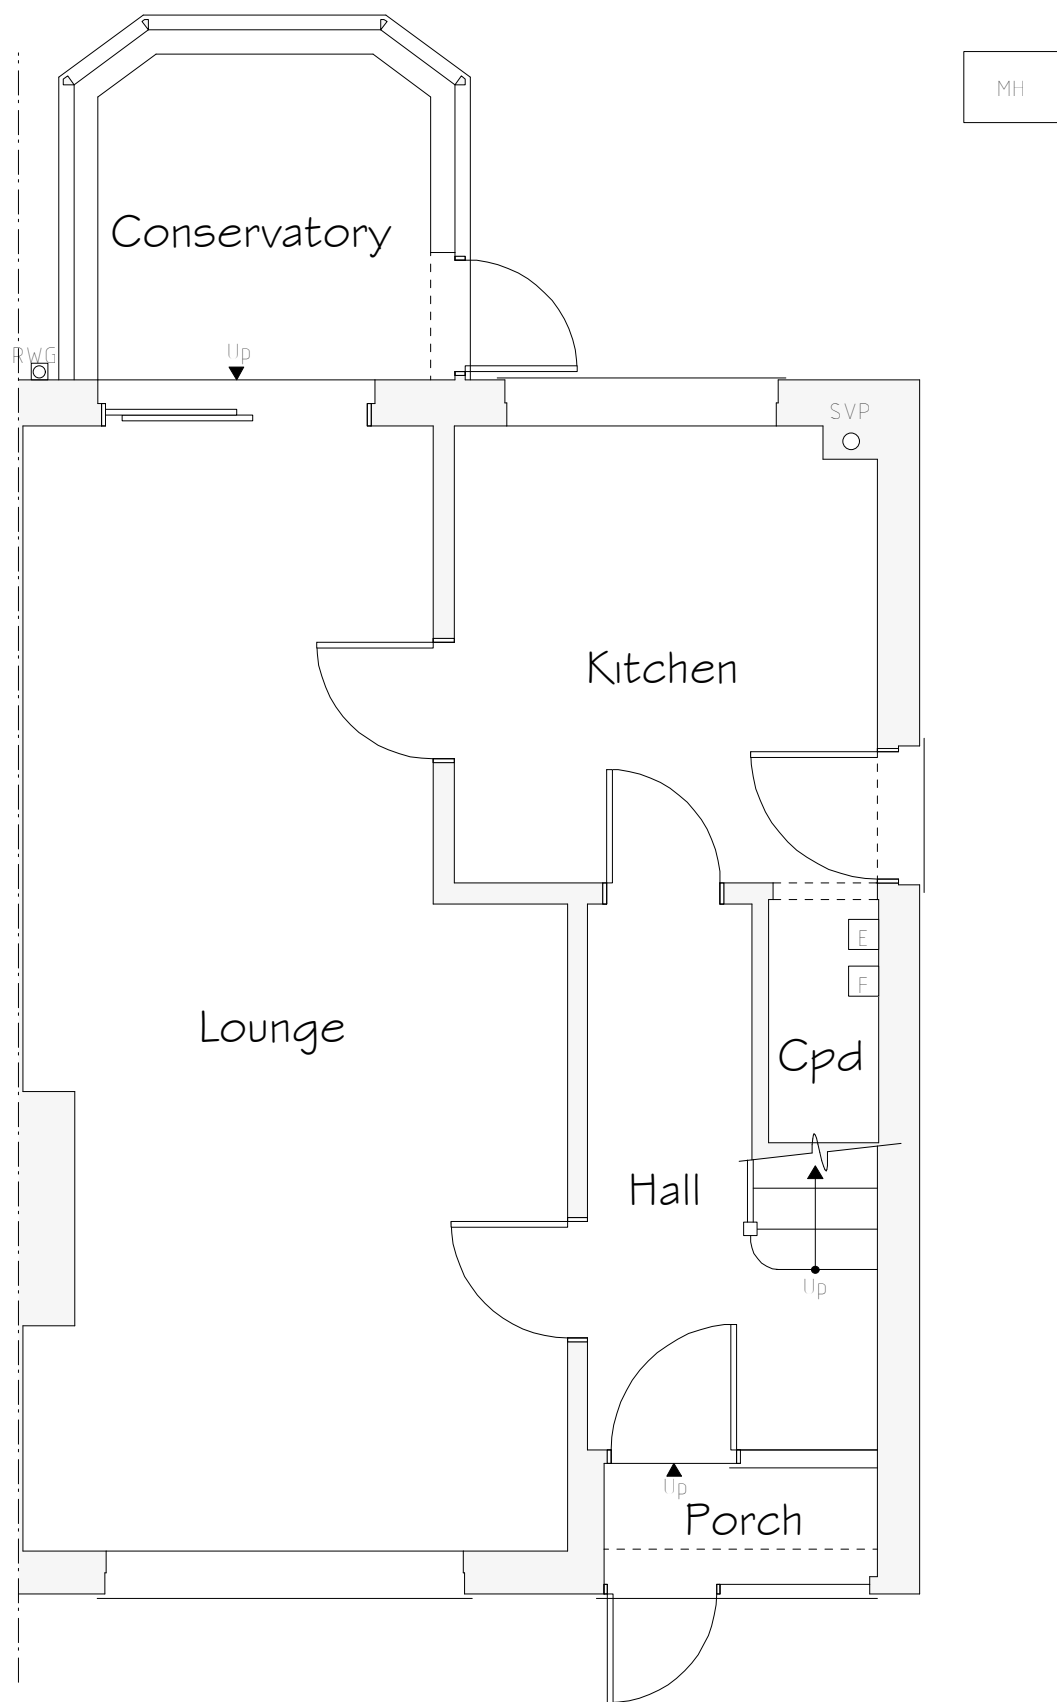


Ground Floor Plan 1:50




Front Elevation 1:100

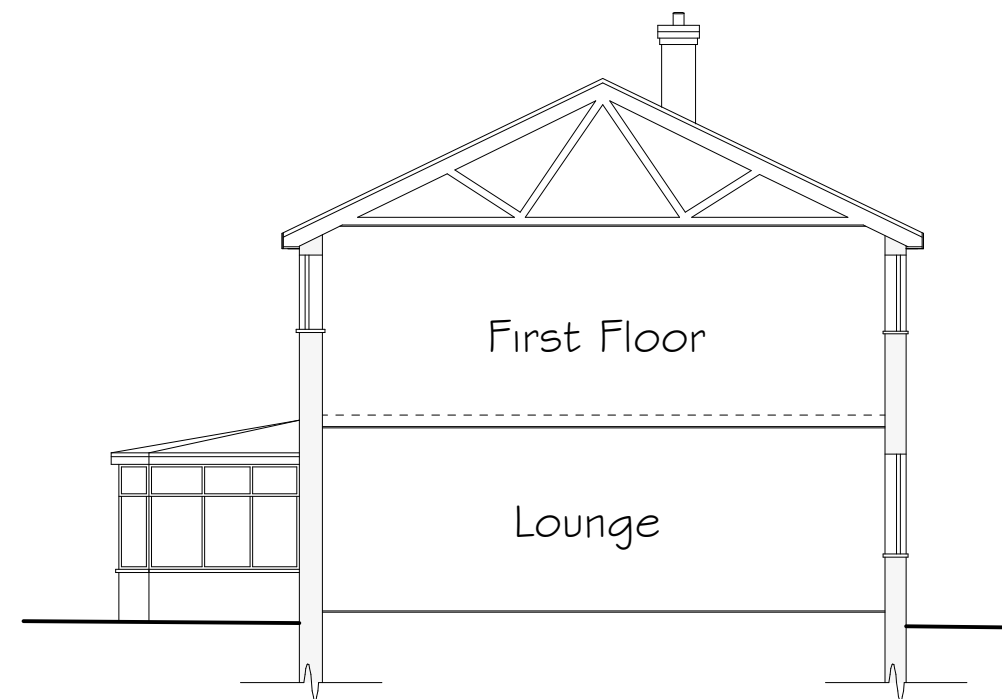

Side Elevation & Section 1:100

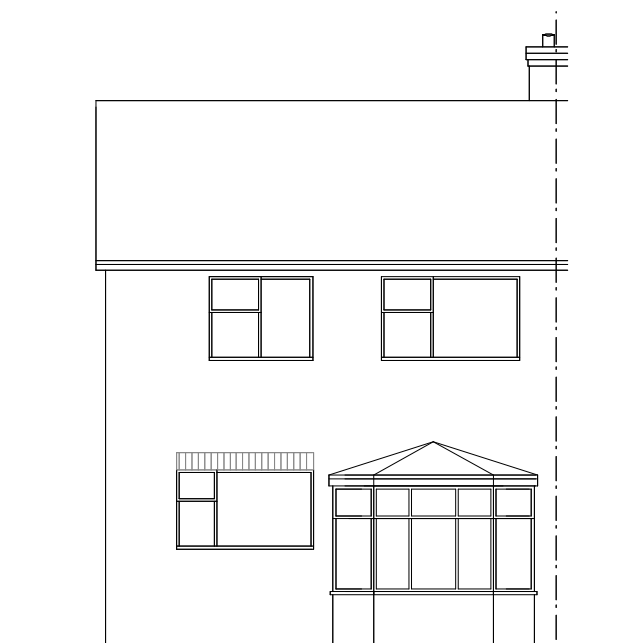

Rear Elevation 1:100

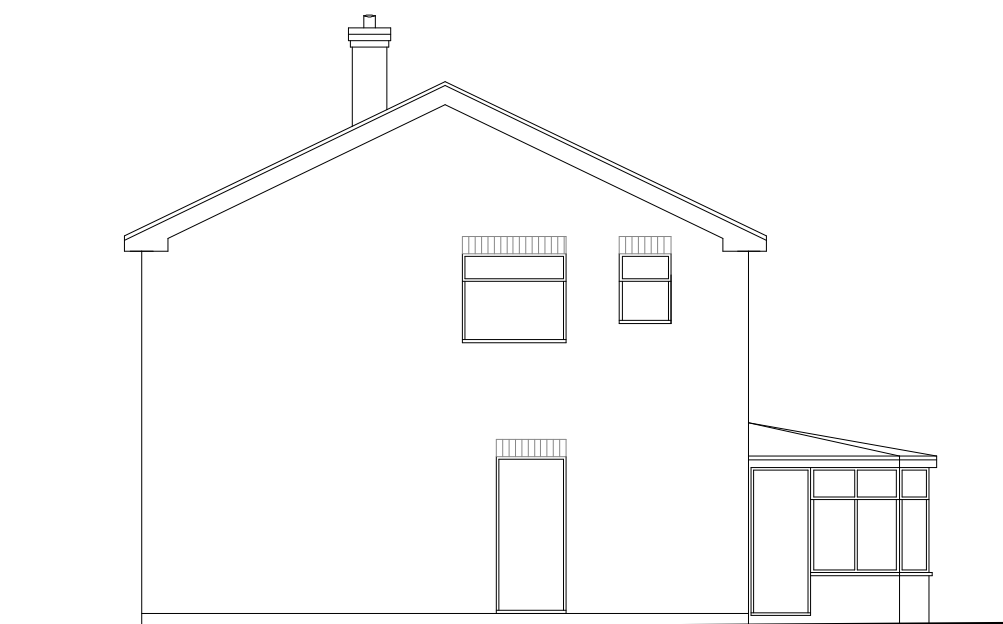

Side Elevation 1:100

Services Key	
☐ E	Existing Electric Meter Position
☐ F	Existing Fuse Box Position
MH	Existing Man Hole Position
☒	Existing Rain Water Gully (RWG) Position
☒	Existing Back Inlet (BIG) Gully Position
☐ O	Existing Soil Vent Pipe (SVP) Position

Rev	Date	Detail	Initial

Project:	
Proposed Alterations to, 4 Maes Alyn, New Rhosrobin, Wrexham, LL1 14PW	
Title:	Scale: (A2)
Existing	1:50 & 1:100

Drawn By:	Date:
A.L. Valentine	Sept 2021
Drawing No:	Sheet:
A058/001	1 of 1

Office 3K4,
Redwither Business Tower,
Wrexham. LL13 9XT
Tel: 01978 356500
www.blueprintarchitectural.com
© copyright all rights reserved