





Existing Rear
Elevation




Proposed Rear
Elevation

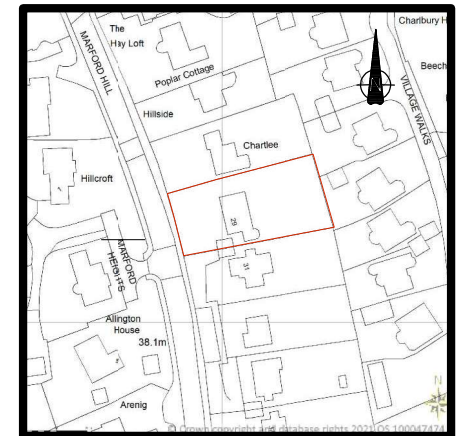

Location Plan
Scale 1:1250

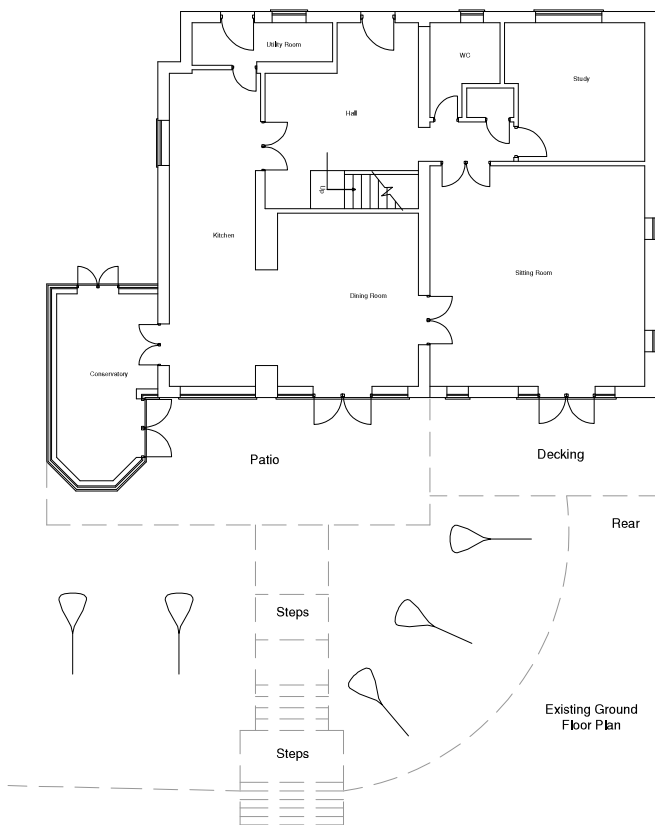

Existing Ground
Floor Plan

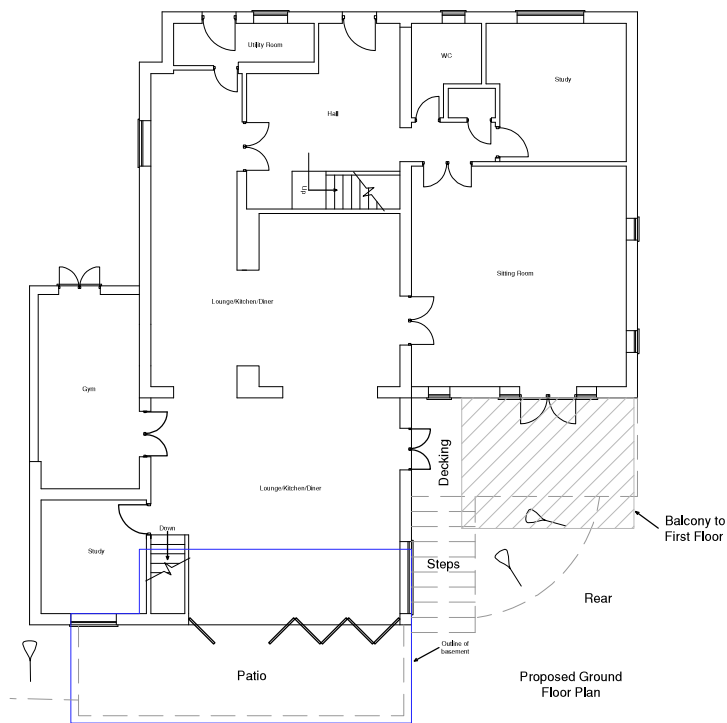

Proposed Ground
Floor Plan



Block Plan
Scale 1:200

C	Obscure glazing to north side of balcony added	18/02/22
B	Balcony, patio areas and ground topo info added	10/02/22
A	Original Drawing	20/12/21
Ph/Rev.	Revision Details	Date Rev.by
Project: Proposed Ground Floor and Basement Extension Location: 29 Marford Hill Marford Wrexham LL12 8SW Client: R Sharma Drawing: Planning Application Drawing No.1		
Contact Name: Mr J Winder Tel: 07814 880875 Date: February 2022		
Scales at A2: 1:100		Sheet 1 of 1
Drawing No: 29Marford/P.App/01		Phase/Rev: C