





THIS DRAWING AND THE BUILDING WORKS DEPICTED ARE COPYRIGHT OF THE ARCHITECTS AND MAY NOT BE REPRODUCED EXCEPT BY WRITTEN PERMISSION. ALL DIMENSIONS MUST BE CHECKED ON SITE AND NOT SCALED FROM THIS DRAWING.

REVISIONS


LETTER	REVISION	DATE	BY
A	BARN REPOSITIONED	26.10.21	MLT
B	PERSONNEL DOOR ADDED & OTHER REPOSITIONED	08.11.21	MLT

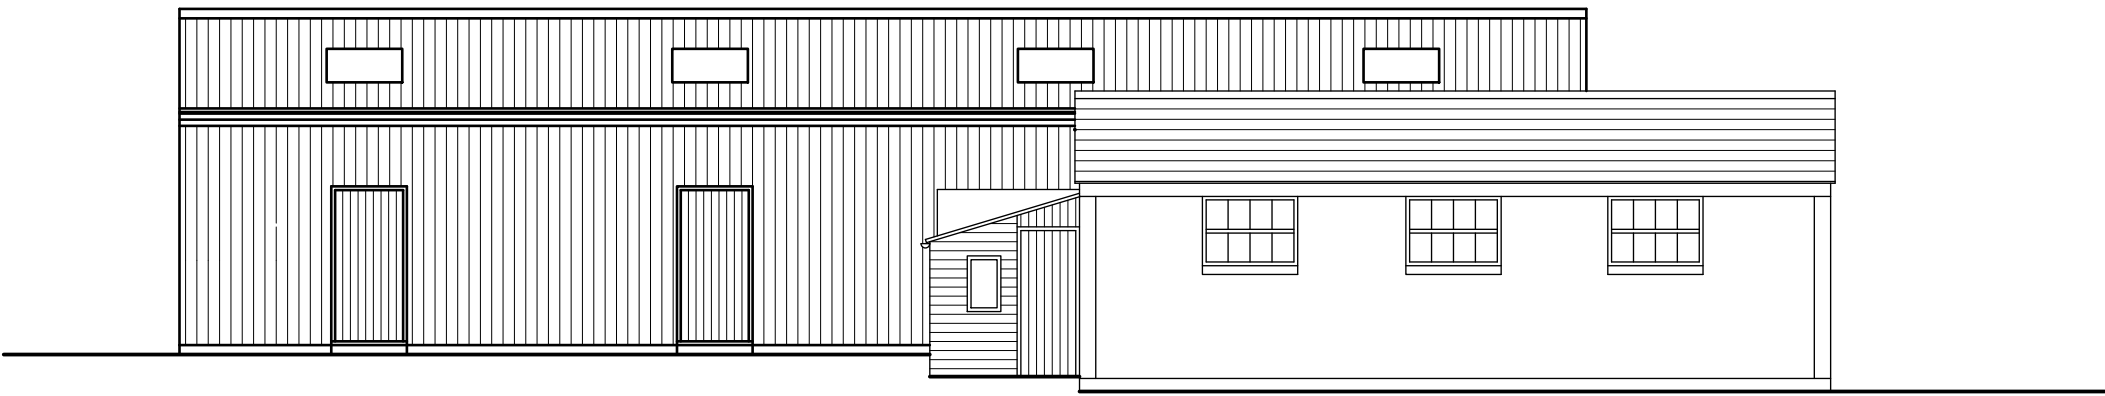

FRONT ELEVATION - EAST ASPECT

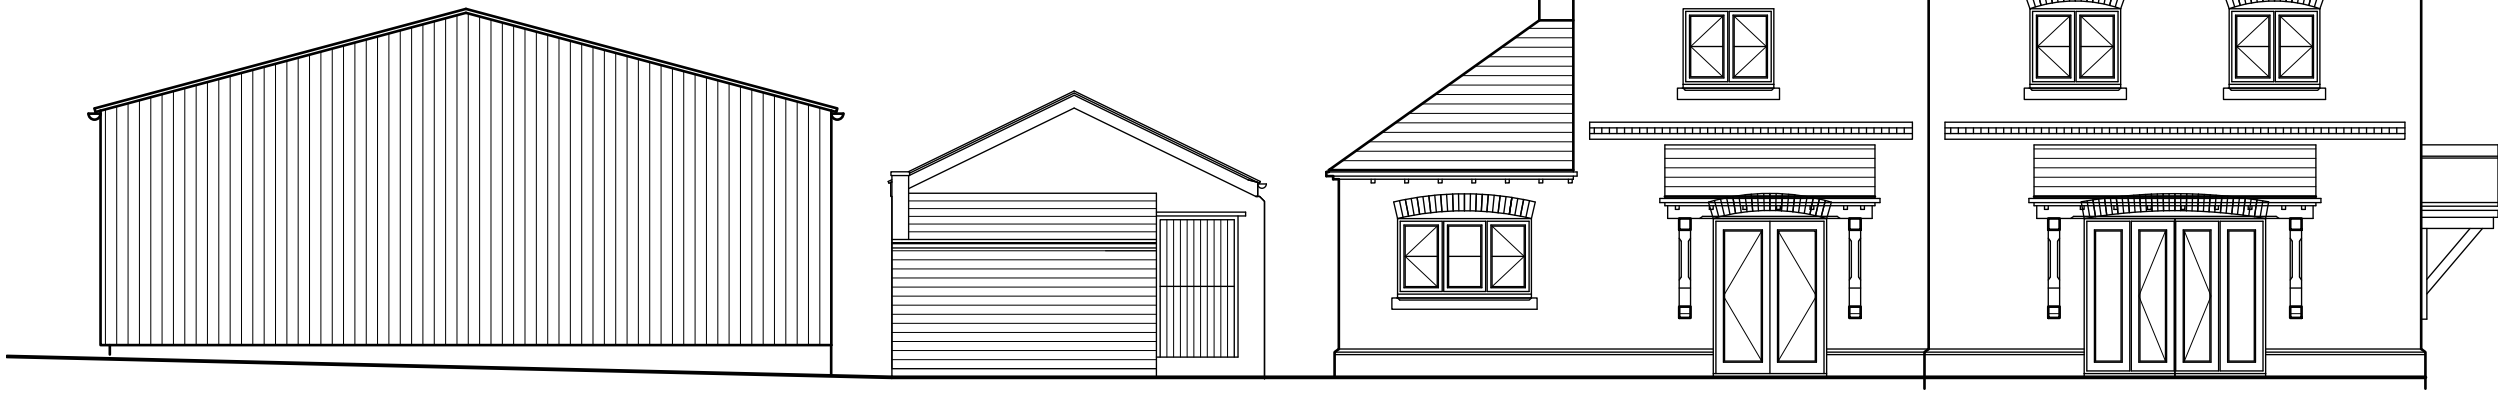

SIDE ELEVATION - SOUTH ASPECT

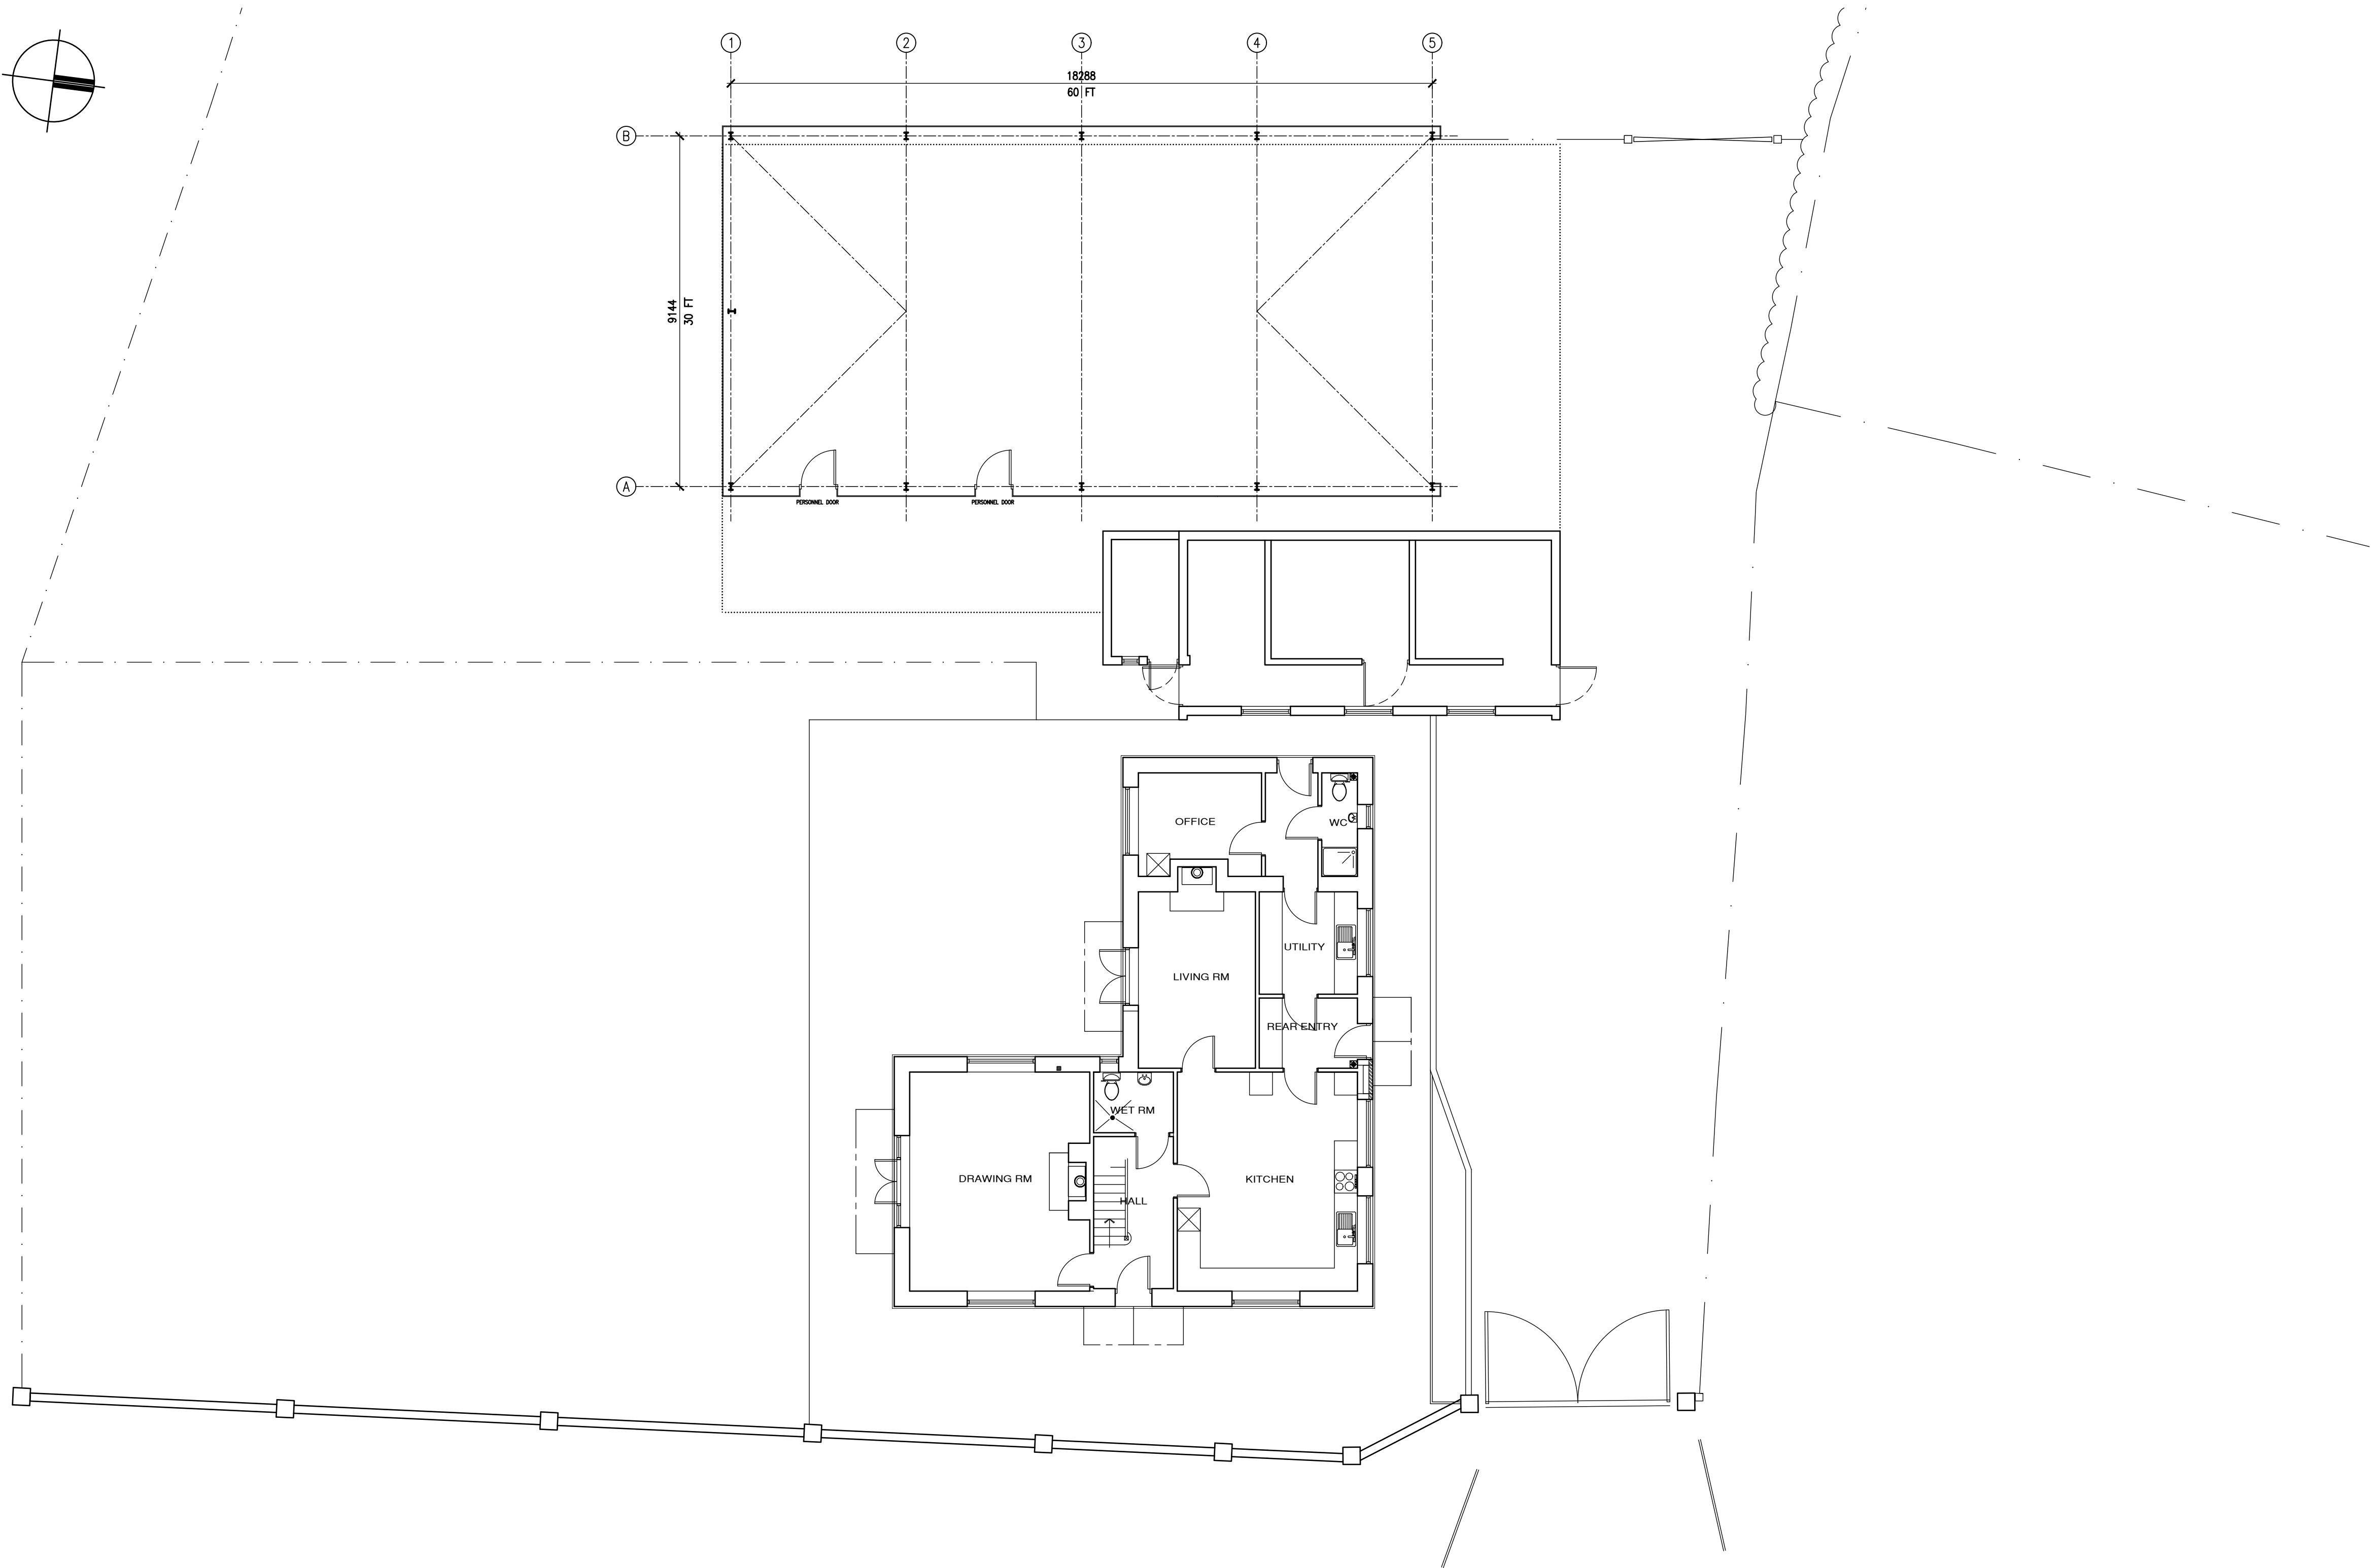

BOWER EDLESTON ARCHITECTS

SWEETBRIAR HALL, NANTWICH, CHESHIRE CW5 5RW
TELEPHONE: 01270 624129 FACSIMILE: 01270 627684
E M A I L : A D M I N @ B O W E R - E D L E S T O N . C O M
W E B S I T E : W W W . B O W E R - E D L E S T O N . C O M

PROJECT
CHURCH HOUSE FARM, ISYCOED
TITLE
PROPOSED SITE PLAN & ELEVATIONS

SCALE 1:100 @ A1
DATE OCT 2021
DRG.No 6336 18
DRAWN BY MLT
STAGE
REVISION B